

Scale: For Planning Purposes Only




WEST ELEVATION

1 : 100



NORTH ELEVATION

1 : 100

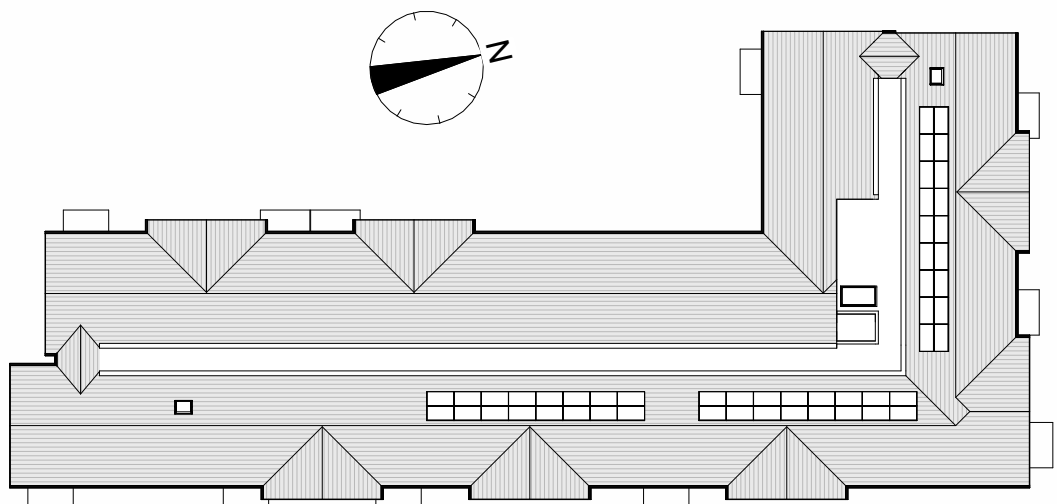

05-KEY PLAN

1 : 500

DISCLAIMER NOTES:

- THIS DOCUMENT IS COPYRIGHT OF THE ORIGINATOR AND IS NOT FOR REPRODUCTION OR RELIANCE WITHOUT THE ORIGINATOR'S WRITTEN CONSENT
- THIS DOCUMENT MUST NOT BE ALTERED, REPRODUCED OR DISTRIBUTED WITHOUT PRIOR WRITTEN CONSENT OF THE ORIGINATOR
- THIS DOCUMENT MUST NOT BE ALTERED - THE ORIGINATOR ACCEPTS NO RESPONSIBILITY FOR ANY DISCREPANCIES ARISING AS A RESULT OF THE ORIGINATOR'S INFORMATION BEING ALTERED BY OTHERS
- ANY DISCREPANCY MUST BE REPORTED TO THE ORIGINATOR
- ALL DIMENSIONS MUST BE CHECKED ON SITE PRIOR TO COMMENCEMENT OF ANY RELATED WORKS
- THIS DOCUMENT MUST BE READ IN CONJUNCTION WITH ALL SUPPORTING DOCUMENTS PRODUCED BY THE ORIGINATOR AND OTHER PROJECT DISCIPLINES
- THE ORIGINATOR ACCEPTS NO RESPONSIBILITY FOR THE ACCURACY OF BACKGROUND INFORMATION PRODUCED BY THIRD PARTIES - THIS MUST BE TREATED AS INDICATIVE ONLY
- USERS OF THIS DOCUMENT ARE RESPONSIBLE FOR CHECKING WHICH REVISION IS CURRENT
- THE DOCUMENT STATUS "INFORMATION" OR "PRELIMINARY", INDICATES THAT THIS DRAWING IS FOR REFERENCE PURPOSES ONLY - THE ORIGINATOR WILL ACCEPT NO RESPONSIBILITY FOR THE COMPLETENESS OF INFORMATION UNDER THIS STATUS
- DOCUMENTS WITH THE STATUS "RECORD", AND DOCUMENTS WITH THE STATUS "AS-BUILT", HAVE BEEN PREPARED BASED UPON INFORMATION FURNISHED BY OTHERS. AS SUCH, THE ORIGINATOR ASSUMES NO RESPONSIBILITY FOR THE ACCURACY OR COMPLETENESS OF THESE DOCUMENTS OR FOR ANY ERRORS OR OMISSIONS THAT MAY HAVE BEEN INCORPORATED INTO THEM AS A RESULT OF INCORRECT INFORMATION PROVIDED TO THE ORIGINATOR. THOSE RELYING ON THE "RECORD" DOCUMENTS OR "AS-BUILT" DOCUMENTS ARE ADVISED TO OBTAIN INDEPENDENT VERIFICATION OF THEIR ACCURACY

DRAWING NOTES:

CDM REGULATIONS 2015/PAS1192-4:2018
SIGNIFICANT OR NON-OBVIOUS RISKS AND RISKS WHICH ARE DIFFICULT TO MANAGE ARE IDENTIFIED ON THIS DRAWING USING THE SYMBOL DISPLAYED TO THE RIGHT. THIS SYMBOL WILL APPEAR ON ALL RELEVANT DRAWINGS. THE SYMBOLS HAVE A UNIQUE IDENTIFIER WHICH CAN BE CROSS-REFERENCED WITH THE CDM DESIGN RISK REGISTER (DRR).

Material Legend

- Red Multi Gilt Stock Brick
- Orange Multi Gilt Stock Brick
- Cast Stone Band
- Brick Soldier Course - Red Brick
- Dark Grey Roof Tiles
- Entrance Canopy in Dark Grey
- Steel Balustrade Balconies in Dark Grey
- Juliet Balconies in Dark Grey
- Grey uPVC Windows & Doors
- Aluminium General Entrance Door
- AOV
- Fire Exit Door
- PV Panels

D	Layout & sheets Updated	28/11/2025	RDG	MCS
C	Additional two beds added	06/10/2025	RDG	MCS
B	Elevations updated with colour	26/06/2025	RDG	MCS
A	First Issue	21/07/2025	RDG	MCS

REV	DESCRIPTION	DATE	BY	CHKD
-----	-------------	------	----	------



RIDGE PROJECT No: 5030393

CLIENT:
McCarthy Stone

IN ASSOCIATION WITH:

PROJECT:
McCarthy Stone Land at Norden Road Bamford,
Rochdale OL11 5NX

TITLE:
ELEVATIONS 02

DRAWN BY:	LA	CHECKED BY:	AM	APPROVED BY:	-
-----------	----	-------------	----	--------------	---

SCALE: 1:100	@ A1	DATE: 21/07/2025
--------------	------	------------------

STATUS:	DESCRIPTION:
S3	WORK IN PROGRESS

DRAWING No:	REV:
REGION - PROJECT - STAGE - DISCIPLINE - NUMBER	D
NO- 3010-03-AC-2001	