

# **CONSTRUCTION ENVIRONMENT MANAGEMENT PLAN (CEMP)**

**For;**

**Removal of Stockpiles of Inert Material and  
Machinery, Internal Soft-Strip,  
Licensed and Non-Licensed Asbestos and  
Removal of Roof Remains following a Fire within a  
former Factory.**

**at:**

**Norwich Mill, Norwich Street,  
Rochdale. OL11 1LP.**



Front Elevation



Engine House Elevation

Issue 3 dated 19<sup>th</sup> February 2024

Client

Sartex Quilts & Textiles Ltd  
Castle Mill  
Queensway  
Rochdale  
OL11 2NY

Principal Contractor and  
Demolition Sub-Contractor

PGC Dismantling Ltd  
Silvester House  
Roe Acre Tannery  
Bradshaw Street  
Heywood. OL10 1PN

## **1 – Introduction**

This is a Site-Specific Construction Environment Management Plan (CEMP) for the site clearance of a building destroyed by fire in May 2011. It involves the removal of inert stockpiles of material from the centre of the site along with the removal of the roof remains and the former manufacturing equipment. During the works we will be arranging for licensed asbestos to be removed by a licensed asbestos removal contractor and will be removing non-licensed asbestos ourselves.

The building is a listed building and some of the works detailed below will require the need to demolish unsafe parts of the building and these will commence once the Discharge of Planning Conditions and Historic England's requirements have been received.

In the interim, whilst these approvals are being sought, we propose to undertake general tidying up works such as the removal of the stockpiled fabrics within the main building and possibly arrange for the Licensed asbestos removal works to be done.

The works are to be undertaken at Norwich Mill, Norwich Street, Rochdale. OL11 1LP.

The document should be read in conjunction with the following documents, which collectively make up the Specific Safe System of Work;

- PGC Dismantling Ltd.'s Construction Phase Health & Safety Plan,
- PGC Dismantling Ltd.'s Site Specific Method Statement,
- (This) PGC Dismantling Ltd.'s Construction Environment Management Plan,
- PGC Dismantling Ltd.'s Site Specific Risk Assessments,
- PGC Dismantling Ltd.'s COSHH assessments,
- Directions to The Nearest A&E Department within Fairfield Hospital, Bury,
- A copy of the Pre-Demolition Asbestos Survey prepared by APEC Environmental Ltd and issued on the 6th December 2018,
- Healey Consulting's Structural Engineers Report; ref 22581, dated 7<sup>th</sup> November 22, plus the amendments dated; 26<sup>th</sup> April 2023, 1<sup>st</sup> June 23 & accompanying sketches
- Construction Code of Practice for the Sustainable Use of Soils on Construction Sites,
- All Service disconnection/isolation certificates,
- Copies of all Ecological and Environmental Studies and Reports, including;
- Middleton Bell's Ecology Report dated 27<sup>th</sup> September 2022,
- Copies of PGC Dismantling Ltd.'s Public Liability & Employers Liability Insurance's,
- Copies of all Waste Management and Waste Carriers Licenses,
- Copies of All Operatives Plant Licenses
- Copies of All Plant Certificates of Conformity and/or Re-Test Certificates

PGC Dismantling Ltd will at all times whilst on site, comply with the requirements of The Health and Safety at Work Act etc 1974, The Management of Health & Safety at Work Regulations 1999, The Provision and Use of Equipment of Work Equipment Regulations 1998, The Lifting Operations and Lifting Equipment Regulations 1998, The Control of Asbestos Regulations 2012, The Control of Substances Hazardous to Health Regulations 2002, The Construction (Design & Management) Regulations 2015, The Environmental Protection Act 1990, The Work at Height Regulations 2005, and British Standard BS 6187:

2011 The Code of Practice for Demolition and all other safety legislation, codes, standards and guidance.

One of the principal reasons for creating this document is to show how we intend to deal with each of the items listed in the Planning Permission Granted document (ref19/00041/FUL), specifically within [items 3 i to xi](#). Therefore, each Item or Operation No. listed below shall have a suffix reference to tie the control measures back to the Planning Permission reference, highlighted in blue. The references shall also be shown on Richard Storah's "Demolition Plan" drawing No. 22-040-105, which is shown in Item 3 below.

As part of our works, we will fence off the entrance to the site from the existing warehouse building on Norwich Street, along the side of the access road between the main mill and the damaged section, then to the right to form site compound areas, all as detailed on the attached "Demolition Plan" drawing No. 22-040-105 as prepared by Richard Storah Architects, which is shown in Item 3 below. – [In Response to Planning Permission – Item 3iv](#),

This fencing will include all suitable and appropriate signage.

The site managers have the right to refuse entry to the site of any person or request that they leave the site.

On this contract PGC Dismantling Ltd will be the Principal Contractor and Demolition Contractor working directly for Sartex Quilts & Textiles Ltd who will be the Client.

The proposed hours of work for the site and all permitted deliveries, are as follows;  
[In Response to Planning Permission – Item 3viii](#),

Mon – Fri     07:30 – 17.00  
Sat & Sun     As required and as permitted.

The proposed labour on site is; 6 to 10 Persons

### **1A Designated Sites - Rochdale Canal Site of Special Interest (SSSI).**

#### **i) Protection of Ecology**

Rochdale Canal Special Area of Conservation (SAC) is specifically designated for Floating water plantain (*Luronium natans*) and important habitats for submerged aquatic plants and emergent vegetation, including extensive colonies of the nationally scarce Floating water plantain.

Locally the canal contains the most significant stands of Water violet (*Hottonia palustris*) in Greater Manchester. The site also supports a diverse assemblage of pondweeds (*Potamogeton* spp.) which represent a balanced community that reflects the quality of the water. The Canal should be protected as noted in the Habitats Regulations Assessment (HRA) attached as an appendix to the CEMP.

In the case of any emergency incident Natural England and the Canal and River Trust should be contacted using their emergency contacts as follows:  
Natural England: Tel. 0300 060 3900; Canal and River Trust: Tel. 0800 47 999 47.

## ii) Construction Code of Practice for the Sustainable Use of Soils on Construction Sites

The current RA&MS including this site-specific Construction Environment Management Plan all deal with the demolition of the former buildings on site and do not break into the finishes below ground level. If however we are asked to undertake any groundworks, drainage or newbuild works, then the control measures to protect persons and property are all defined below, but these could be strengthened by people referring to the “Construction Code of Practice for the Sustainable Use of Soils on Construction Sites” which are attached electronically to this CEMP and a copy will be in the site files.

## **2 – Supervision and Inductions**

The client; Sartex Quilts & Textiles Ltd have employed the services of a local Architect to make the necessary Planning and Listed Building applications and to guide the Client and us as Principal Contractor through these processes. This will be:

Richard Storah RIBA, AABC, SCA, IHBC – Storah Architecture Ltd

Office: 01706 813 214  
Mobile: 07986 673 999  
Email: [richard@storah.com](mailto:richard@storah.com)

### PGC Dismantling Ltd Supervision

We will have a working Site Supervisor for the works who will be;

Paul Topham - Mobile Telephone Number: 07807 016 560

The site supervisors will be responsible for the Safety and Welfare of the general public, visitors, employees of PGC Dismantling Ltd and all other operatives on the site.

They will also be responsible for keeping daily records whilst PGC Dismantling Ltd has occupation of the premises. These include:

- Daily Diary and visitors signing-in sheets
- The Accident Book.
- A PPE Register

Other documentation to be held on site for inspection and reference includes:

- PGC Dismantling Ltd.'s Construction Phase Health & Safety Plan,
- PGC Dismantling Ltd.'s Site Specific Method Statement,
- (This) PGC Dismantling Ltd.'s Construction Environment Management Plan,
- PGC Dismantling Ltd.'s Site Specific Risk Assessments,
- PGC Dismantling Ltd.'s COSHH assessments,
- Directions to The Nearest A&E Department within Fairfield Hospital, Bury,
- A copy of the Pre-Demolition Asbestos Survey prepared by APEC Environmental Ltd and issued on the 6th December 2018,
- A copy of Healey Consulting's Structural Engineers Report ref: 22581 dated 7<sup>th</sup> Nov 22, plus the amendments dated; 26<sup>th</sup> April 2023, 1<sup>st</sup> June 2023 and accompanying sketches
- Construction Code of Practice for the Sustainable Use of Soils on Construction Sites,

- All Service disconnection/isolation certificates,
- Copies of all Ecological and Environmental Studies and Reports, including;
- Middleton Bell's Ecology Report dated 27<sup>th</sup> September 2022,
- Copies of PGC Dismantling Ltd.'s Public Liability & Employers Liability Insurance's,
- Copies of all Waste Management and Waste Carriers Licenses,
- Copies of All Operatives Plant Licenses
- Copies of All Plant Certificates of Conformity and/or Re-Test Certificates

On arrival on site, all operatives and sub-contractors will attend a site induction given by PGC Dismantling Ltd in our role as Principal Contractor. During this induction all general rules and regulations relating to the site, plus all site hazards and risks identified within the method statement and the risk assessments will be discussed. Then all environmental matters associated with the site will be detailed and conveyed to the operatives and sub-contractors.

Following both inductions all will be required to sign both induction sheets acknowledging that the contents have been understood and will be complied with.

**The site will be visited regularly by one or more of the following management team**

Peter Greenhalgh – Operations Manager

Mark Quinn – Contracts Manager

Office: 01706 627 888  
Mobile: 07977 493 095

Office: 01706 627 888  
Mobile: 07740 957 828

Main e-mail address to be used [mark@pgcdemolition.com](mailto:mark@pgcdemolition.com)

**Client**

Sartex Quilts & Textiles Ltd


Mr Saleem Khalid – Director

Mr Maqbool Ahmed – Co. Secretary

Office: 01706 357 490  
Mobile: 07770 890 244  
Email: [saleem@sartexquilts.co.uk](mailto:saleem@sartexquilts.co.uk)

Office: 01706 357 490  
Mobile: 07785 300 933  
Email: [maqbool@sartexquilts.co.uk](mailto:maqbool@sartexquilts.co.uk)

### 3 – “Demolition Plan” Drawing No. 22-040-105 rev A

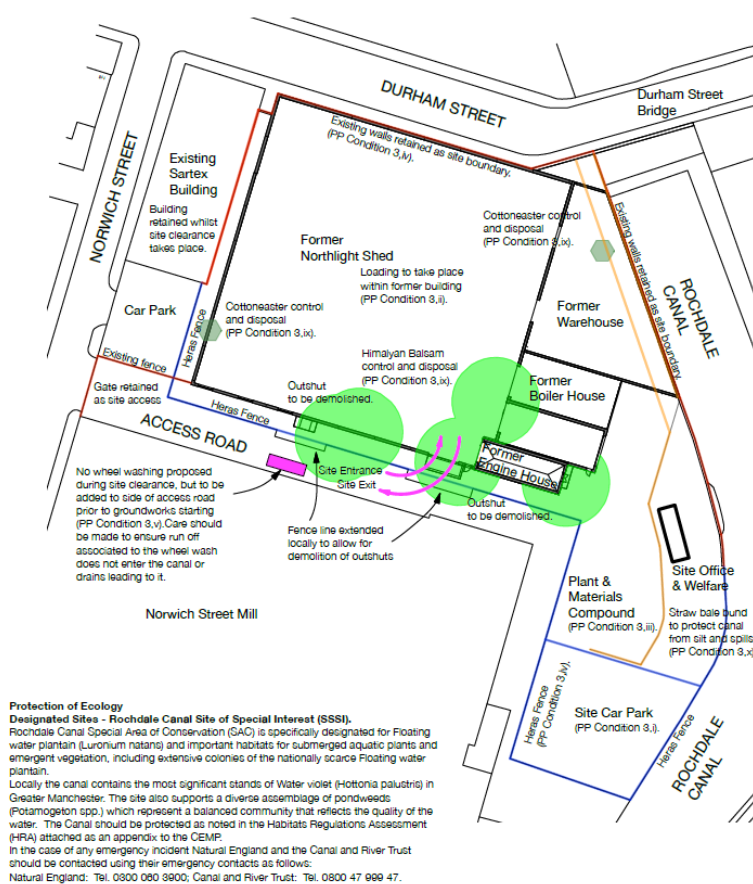

**Recording**  
Site recording to be phased with site clearance to allow sequential recording as access available.  
**Durham Street wall**  
Durham Street wall to be retained and repaired to match as necessary (see engineers report).  
**Northlight Mill**  
Fire destroyed northlight roof to former weaving shed to be completely removed and disposed of, off site. Outshut ancillary buildings to be demolished. Openings to access road to be reformed where previously blank/built up.  
**Former warehouse and boiler house**  
Windows to be recorded and sample retained for reference.  
Former warehouse to be stabilised in accordance with engineers details prior to removal of fire damaged structure (PP Condition 3.x). Internal structure to be completely removed and disposed of, off site.  
**Former Engine house**  
Windows to be recorded and sample retained for reference.  
Building to be stabilised in accordance with engineers details prior to removal of fire damaged structure. Internal structure to be completely removed and disposed of, off site. Balcony and external fittings to be retained and conserved.  
**Canal frontage and Canal Bank**  
Existing canal frontage to be retained, with walls stabilised and rebuilt as noted in engineers report (PP Condition 3.x). Bank stability should be monitored during the demolition and construction phases and remediation agreed with the Canal and River Trust should problems occur.  
**Sartex Building and existing site gates**  
Existing Sartex building to be retained in use for as long as is practicable to form part of site perimeter and allow supervision of entrance. Fence and gates retained to entry to Norwich Street Mill.  
**Temporary works and site hoardings**  
Boundaries edged red protected by existing site features.  
Boundaries lined in blue to be formed in Heras type fencing panels. These may be relocated during the works, particularly by the outshuts to allow demolition.  
Loading is to take place within the confines of the mill (PP Condition 3.i).  
No spoil and waste should be stored within 10m of the designated sites and within 10m of a drainage feature (such as gully pot or land drain) which connects to the canal. If material is stored in stockpiles these should be monitored during the demolition and construction phases and rectified should slips or spills occur. In certain circumstances, erosion prone soils may require stabilisation until the vegetation cover establishes.  
The site office, welfare facilities, etc. are to be located on the wharfside.  
The canal is to have a straw bale bund 10m from its edge (orange line on plan) to protect the canal from silt migration (PP Condition 3.x).  
Water ponding on the site should be avoided and addressed where necessary.  
**Hours of operation and measures to control dust and dirt**  
These are to be as noted in the contractors RAMS (PP Condition 3.vi & vii). During dismantling dampening techniques should be used in dry conditions. There should be no demolition works adjacent to the Canal, a three-metre protective buffer which is monitored weekly, with straw bale bunds to prevent silt and spills entering the Canal. Extra precaution should be taken in the form of silt traps or hay bales covering any gully pots or land drains to stop this activity flushing silt into the Canal. These should be regularly inspected and replaced as required.  
**Recycling and Waste Disposal, Invasive Species**  
These are to be as noted in the contractors RAMS (PP Condition 3.vii & x). No herbicide spraying should take place within one metre of Rochdale Canal SAC. If invasive species are present in this area hand pulling measures should be used.

A 14/02/2024 RAS Natural England comments noted

**Redevelopment of mill**  
Address  
Crossfield Mill,  
Norwich Street, Rochdale  
Client  
Sartex Textiles.  
Drawing  
Demolition Plan

**storah architecture**  
Chartered Architects  
RIBA Chartered Practice  
www.storah.com mail@storah.com 01705 813214  
Scale 1:500 Sheet Size ISO A3 Date 12/10/2022 Drawn RAS  
Drawing Number 22-040-105 A  
Revision

### 4 - Welfare Facilities

On this site, we as Principal Contractor will provide temporary site cabins c/w with toilets and full welfare facilities. This will be for the duration of the time we are principal contractor on site.

These will be regularly serviced, and we will do our part to help keep the cabins clean and tidy at all times.

### 5 – Site Parking and Site Access – In Response to Planning Permission – Item 3i,

Site parking will be permitted for vehicles belonging to operatives, managers and visitors on the site in the areas designated for this purpose.

This is defined on the attached “Demolition Plan” drawing No. 22-040-105 as prepared by Richard Storah Architects, which is shown in Item 3 above.

### 6 – Loading and Unloading of Plant & Materials – In Response to Planning Permission – Item 3ii,

A telehandler and different sized mechanical excavators with bucket and grapple attachments will be permanently kept on site for our phase of the works. These will be used to load waste materials from the works into skips or into tipper wagons for removing different types of materials for either disposal or recycling.

All plant will be driven by formally certified operators holding either NPORS or CPCS accreditation and will be directed by trained banksmen when reversing or being loaded or unloaded on to transportation.

#### **7 – Storage of Plant & Materials Used in Development** – In Response to Planning Permission – Item 3iii,

Within our phases of the dismantling and site clearance works there won't be much in the way of deliveries to the site nor the removal of materials through a compound. All materials will be removed directly from the derelict site areas.

We have however identified a Plant & Materials Compound on drawing No. 22-040-105 as prepared by Richard Storah and as shown in Item 3 above. This will be used for the temporary storage of plant whilst the site isn't occupied.

#### **8 – Security Fencing** – In Response to Planning Permission – Item 3iv,

Temporary Heras Fencing will be erected to secure the site along the access road and to form the "Plant & Materials Compound" and the "Site Car Park" both fronting the Rochdale Canal, as defined on drawing number 22-040-105 shown in Item 3 above.

Operatives will off-load the fencing materials off the back of the delivery transport using the 6 T telehandler and its front forks and will set them down to one side. Then, the temporary Heras panels, the feet and the clips will be distributed around the site dropping the blocks at ≈ 3m centres along with the mesh panels. Also, every 20m around the perimeter, two sets of panels are to be added to form triangulated wind-braces.

After the main components have been dropped off, operatives will then walk around the perimeter, positioning the fence panels into the blocks and then jointing them together with the two clips between each panel.

As the Temporary Heras fencing are constructed out of steel tube framing with wire mesh infills, then public viewing will be available at all times.

#### **9 – Wheel Washing Facilities** – In Response to Planning Permission – Item 3v,

We don't envisage that wheel washing facilities will not be required during the dismantling phases of the works, nor the site clearance works but if the groundworks gets added to our contract, then we may hire in and have installed a wheel washing plant. This will take the form of two raised ramps dropping down into a bath for HGV vehicles to run through before leaving site.

It should be noted that should groundworks or other operations likely to cause soil and spoil to be disturbed and wheel-washing be introduced, then the run off from these operations will need to be controlled and prevented from entering the mains drainage systems or the adjacent Rochdale Canal. This would mean implementing the control measures defined in the last seven paragraphs of Section 10 below.

During the demolition and site clearance works, the condition of the Access Road and the local streets will be monitored and, if required road sweepers will be hired in to sweep the roads clean.

#### **10 – Dust Control and Prevention of contaminants Reaching the Canal** – In Response to Planning Permission – Items 3vi and 3x,

During the site clearance works, if the weather is dry then we would use water dust suppression to keep the areas and materials as damp as possible. In this case, a water stand-pipe and a hose will be used as a source of water for dust suppression.

Operatives will use the hose to spray over the elements being removed and also during all the loading operations.

The prevailing wind direction shall also be monitored to ensure airborne dust and loose debris does not cause a concern to any of the neighbouring buildings.

All existing manholes, grids, and holes through walls at ground level will be capped during demolition and future new construction works. Following the completion of the demolition phase, these will be removed as our works will be complete and will become the responsibility of the new build contractor to implement.

As no demolition works are being undertaken on the elevations directly overlooking the canal there is no danger of materials such as cement falling directly into the canal.

Notwithstanding the above, straw bales will be positioned along the boundary of the site overlooking the canal to prevent any waterborne particles from leaking from the site into the adjacent Rochdale Canal. This will include the area of car-park fronting the canal where there is no wall present, as indicated on drawing No. 22-040-105 as item 3 on page 5 above. This will be monitored weekly to ensure that they remain in place.

During the soft-strip and demolition operations and whilst processing waste material into their various waste streams, it is agreed that no spoil and/or waste will be stored within 10m of the elevation facing Rochdale Canal (the designated site) and not within 10m of any drain.

A protection buffer zone of **3m** will be provided to prevent the risk of damage to the canal bank, copings and edgings and this will be monitored weekly. Works within the warehouse and near other canal side structures will be carried out in a safe manner, so that no masonry or other debris may fall into the canal.

Spill kits will be provided on site to manage any unexpected spills.

#### **11) Processing of Waste for Disposal or Recycling** – In Response to Planning Permission – Item 3vii,

During the demolition and site clearance works we will bring in skips of various sizes to remove the various waste streams which are to be removed off site for correct and proper disposal and/or recycling.

To limit risks to the wider environment, skips on site will be covered.

These will take the form of:

For Recycling:

Timber – Small skips,  
Scrap Metal – Roll on/Roll off Skips,  
Hardcore – 32 Tonne, 8-wheel tippers.

For Disposal off Site:

Plasterboard – Small skips,  
Mixed Waste – Roll on/Roll off or Small Skip,  
Invasive Species – Bagged and Removed off site to Hazardous Waste Tip,  
Asbestos – Bagged and Removed off site to Hazardous Waste Tip.

For all materials moved off site, waste transfer notes, duty of care notes and all waste disposal tickets will be retained, scanned, and will form part of the Health & Safety File handed back to the client at the end of the contract.

**12) Measures Associated with Invasive Species** – In Response to Planning Permission – Item 3ix,

The client, through Richard Storah Architects Ltd, has commissioned several ecological surveys which have included those for invasive species. This identified Himalayan Balsam and Cotoneaster species too.

This material will be treated by a specialist, we will then remove the material off site as contaminated waste, and the specialist will then spray the areas afterwards to prevent future growth. This spraying process may need to be repeated in future visits to ensure that regrowth does not occur.

Natural England have mentioned in their letter ref; 23/00082/DOC dated 11<sup>th</sup> January 2024 that they do not support the spraying of herbicide treatment within one metre of Rochdale Canal's Special Area of Conservation (SAC) and suggests alternate hand pulling measures.

**13 – Asbestos Containing Materials**

A Pre Demolition Asbestos Survey was undertaken by APEC Environmental Ltd on the 19<sup>th</sup> November 2018 and the report was issued 6<sup>th</sup> December 2018.

This has shown that there is both Licensed and Non-Licensed Asbestos in the form of:

- a) Sample PK01 – Localised Asbestos Cement Debris – Non Licensed,
- b) Sample PK03 – Localised Asbestos Cement Vinyl Floor Tiles – Non Licensed,
- c) Sample PK18 – Woven Asbestos Glazing Seals – Assumed Throughout – Non Licensed,
- d) Samples PK27 to PK29 – Amosite Pipe Insulation to Stores – Licensed,
- e) Sample PK30 – Amosite Insulation Debris to floor of Stores – Licensed.

The Non Licensed Asbestos items identified in items a, b & c above will be removed by our own operatives who are trained in the identification and removal of Non Licensed Asbestos. As part of this process, we shall:

- Prepare Site Specific RAMS,
- Have the appropriate Insurances and Training Certificates,
- Issue an ASB1 Notice to the HSE giving them notice of the works,
- Remove the material in accordance with our RAMS,
- Dispose of the ACM's at a Licensed Tipping Facility and retain copies of the Hazardous Waste Transfer and Disposal Notes to show the material has been disposed of correctly,
- Employ an Independent Analyst to undertake Background Air-Monitoring to show that the areas are clean,
- The Analyst will then issue a Certificate of Cleanliness or Reoccupation Certificate to show that the area is clean.

The Licensed Asbestos identified in items d & e above will be removed by a Licensed Asbestos Removal Contractor who shall:

- Prepare Site Specific RAMS,
- Provide us with details of their Insurances and Training Certificates,
- Issue an ASB5 Notice to the HSE giving them 14 Days' notice of the works,
- Remove the material in accordance with their RAMS which will include Negative Pressure Enclosures, Transit Routes and a Decontamination Unit,
- Dispose of the ACM's at a Licensed Tipping Facility and provide us with Hazardous Waste Transfer and Disposal Notes to show the material has been disposed of correctly,
- Employ an Independent Analyst to undertake Background Air-Monitoring to show that the area is clean,
- The Analyst will then issue a Certificate of Cleanliness or Reoccupation Certificate to show that the area is clean.

#### **14 - Personal Protective Equipment**

All personnel will wear the required PPE whilst working on the site. This will include:

- a) A hard hat
- b) Safety Footwear
- c) Task Specific Gloves
- d) High Visibility Vests or Jackets
- e) Eye Goggles
- f) Ear Defenders
- g) Disposable Dust Masks
- h) Fall Arrest Harnesses and Lanyards
- i) Class A - Disposable Suits c/w hoods
- j) Sundstrom SR100 Half Face Fit Masks with FFP3 filters.

A PPE Register will be kept on site and periodical spot inspections will be carried out. Any operatives found to be working without the required PPE for the operation they are undertaking will be stopped and made to wear said PPE. Constant offenders will be ejected from the site.

It is the responsibility of the Employee to maintain the equipment, report any damage, worn, lost or defective items to their immediate Manager / Supervisor, and source replacement items before carrying out any further work tasks.

### **15 – Plant and equipment to be used** – Some In Response to Planning Permission items;

- a) Temporary Heras Fencing, double clipped together, and incorporating lockable gates and all appropriate signage, - [Item 3 iv](#),
- b) Bales of Hay, - [Item 3 x](#),
- c) Wheel-Washing Facilities, - [Item 3 v](#),
- d) Water Stand-Pipe and Water Dust Suppression Equipment, - [Item 3 vi](#),
- e) Hand tools for soft-strip operations including hammers, crow-bars, mattocks, sledgehammers etc,
- f) Long Handled Floor Scrapers,
- g) Chainsaws and Chippers,
- h) Oxy Propane Cutting Equipment,
- i) 4 No. CO2 Fully Charged Fire Extinguishers,
- j) A Hydraulic Cherry Picker/Boom Lift,
- k) 13 Tonne mechanical excavator complete with various attachments,
- l) 20 Tonne mechanical excavator complete with various attachments,
- m) A Tele-handler or Loadall, - [Item 3 ii](#),
- n) 32 Tonne, 8 wheel tipper wagons, - [Item 3 vii](#),
- o) Roll on / roll off skips, - [Item 3 vii](#),
- p) Low Loader Transporters

### **16 – First Aiders and Nearest A & E Dept within a Hospital**

On this contract, we as the Principal Contractor will have a qualified first aider on site.

The Nearest Accident and Emergency Department is to be found at

Fairfield General Hospital  
Rochdale Old Road  
Bury  
Lancashire. BL9 7TD.

The telephone number is 0161 624 0420

The hospital is 5.4 miles from the site and should take around 19 minutes to complete the journey.

A map showing directions to this hospital shall be included within the site file and spare copies shall be pinned to the notice board in the site cabins.

### **17 - Reporting of Accidents & Near Misses**

An accident book shall be kept on site and any accidents shall be recorded therein.

All accidents will be investigated by one of the managers but should the injury result in the employee being off work for more than 7 working days then this shall result in a full written investigation and will be reported under the RIDOR legislation.

All near misses shall similarly be investigated and reported.

## **18 – Service Disconnections/Isolations**

### **a) For the lower buildings on the site damaged by fire:**

We are advised by the client and Architect, that at the time of the fire following main utilities were disconnected:

Electricity Supply – Supplier – British Gas Business – Confirmed 2<sup>nd</sup> August 2011  
MPAN No. – 16 000 000 018 58

Gas Supply – Supplier – Eon – Last Bill sent 6<sup>th</sup> January 2012  
Meter Point Reference No. – 445 794 08

We have final bills off both companies.

### **b) For the Undamaged Warehouse on Norwich Street**

At the time of writing this CEMP revision 2 – The client is arranging for the disconnection of the mains services and the status of these are:

Mains Electricity Isolated 5<sup>th</sup> July 2023

Mains Gas Isolated 28<sup>th</sup> July 2023

Any overhead services shall be identified, and safe methods of working established to avoid any possibility of contact with or arising from those services.

## **19 - Contract Period/Programme**

Anticipated Start date TBA

Anticipated overall programme 6 Weeks

Anticipated Handover TBA

## **CEMP AMMENDMENTS**

| Date                                         | Revision   | Re-induction date |
|----------------------------------------------|---|-------------------|
| Issue 1 - dated 6 <sup>th</sup> Jan 23       | The following amendments were made to this document;<br><br>Original Issue   | TBA               |
| Issue 2 - dated 19 <sup>th</sup> July 23.    | Crossfield Mill changed to Norwich Mill, Globally<br>Items 1 & 2 – Structural Engineer's report references updated,<br>Item 10 – Amended to make reference to covering manholes, checking straw bales, protection zones and spill kits,<br>Item 11 – Amended to say that skip will be covered on site,<br>Item 18 – Service Disconnections updated. | TBA               |
| Issue 3 – dated 19 <sup>th</sup> February 24 | Introduction and item 2 – Ref to “Construction Code of Practice for the Sustainable Use of Soils on Construction Sites” added,<br>Items 1Ai and 1Aii added,<br>Item 3 – Demolition Plan 105 A replaced,<br>Items 9, 10 & 11 – refs to Natural England's letter dated 11 <sup>th</sup> Jan 2024.                                                     | TBA               |
|                                              |   |                   |

This document was created and issued by:

*M. Quinn*

-----  
19<sup>th</sup> February 2024

Mark Quinn  
Contracts Manager  
PGC Dismantling Ltd

Contact Information:

Office Tel.: 01706 627 888  
Mobile Tel.: 07740 957 828  
e-mail address: [mark@pgcdemolition.com](mailto:mark@pgcdemolition.com)

## **Construction & Environmental Management Plan Induction Sheet**

**Norwich Mill, Norwich Street, Rochdale. OL11 1LP.**

Presented By:..... Position:.....

Date:.....

We, the undersigned confirm that we have received an induction presented by the person named below. This covers all matters relating to the safe running of the site and specifically the methodology detailed in this Site Specific Construction Environment Management Plan, and the accompanying Method Statement, Risk Assessments and COSHH Assessments.

By signing this acknowledgement form I hereby confirm I have fully read and understood this Site Specific Construction Environment Management Plan, for working on this project.

I also except it is my responsibility to conduct myself in such a manor whilst on site so as not to cause injury to myself or anyone else, nor to cause offence by foul language or inappropriate actions.

### **Inductees:**

| Name: | Signature: | Company Name: | Date: |
|-------|------------|---------------|-------|
|       |            |               |       |
|       |            |               |       |
Induction given by: *Please Sign Below*

-----