


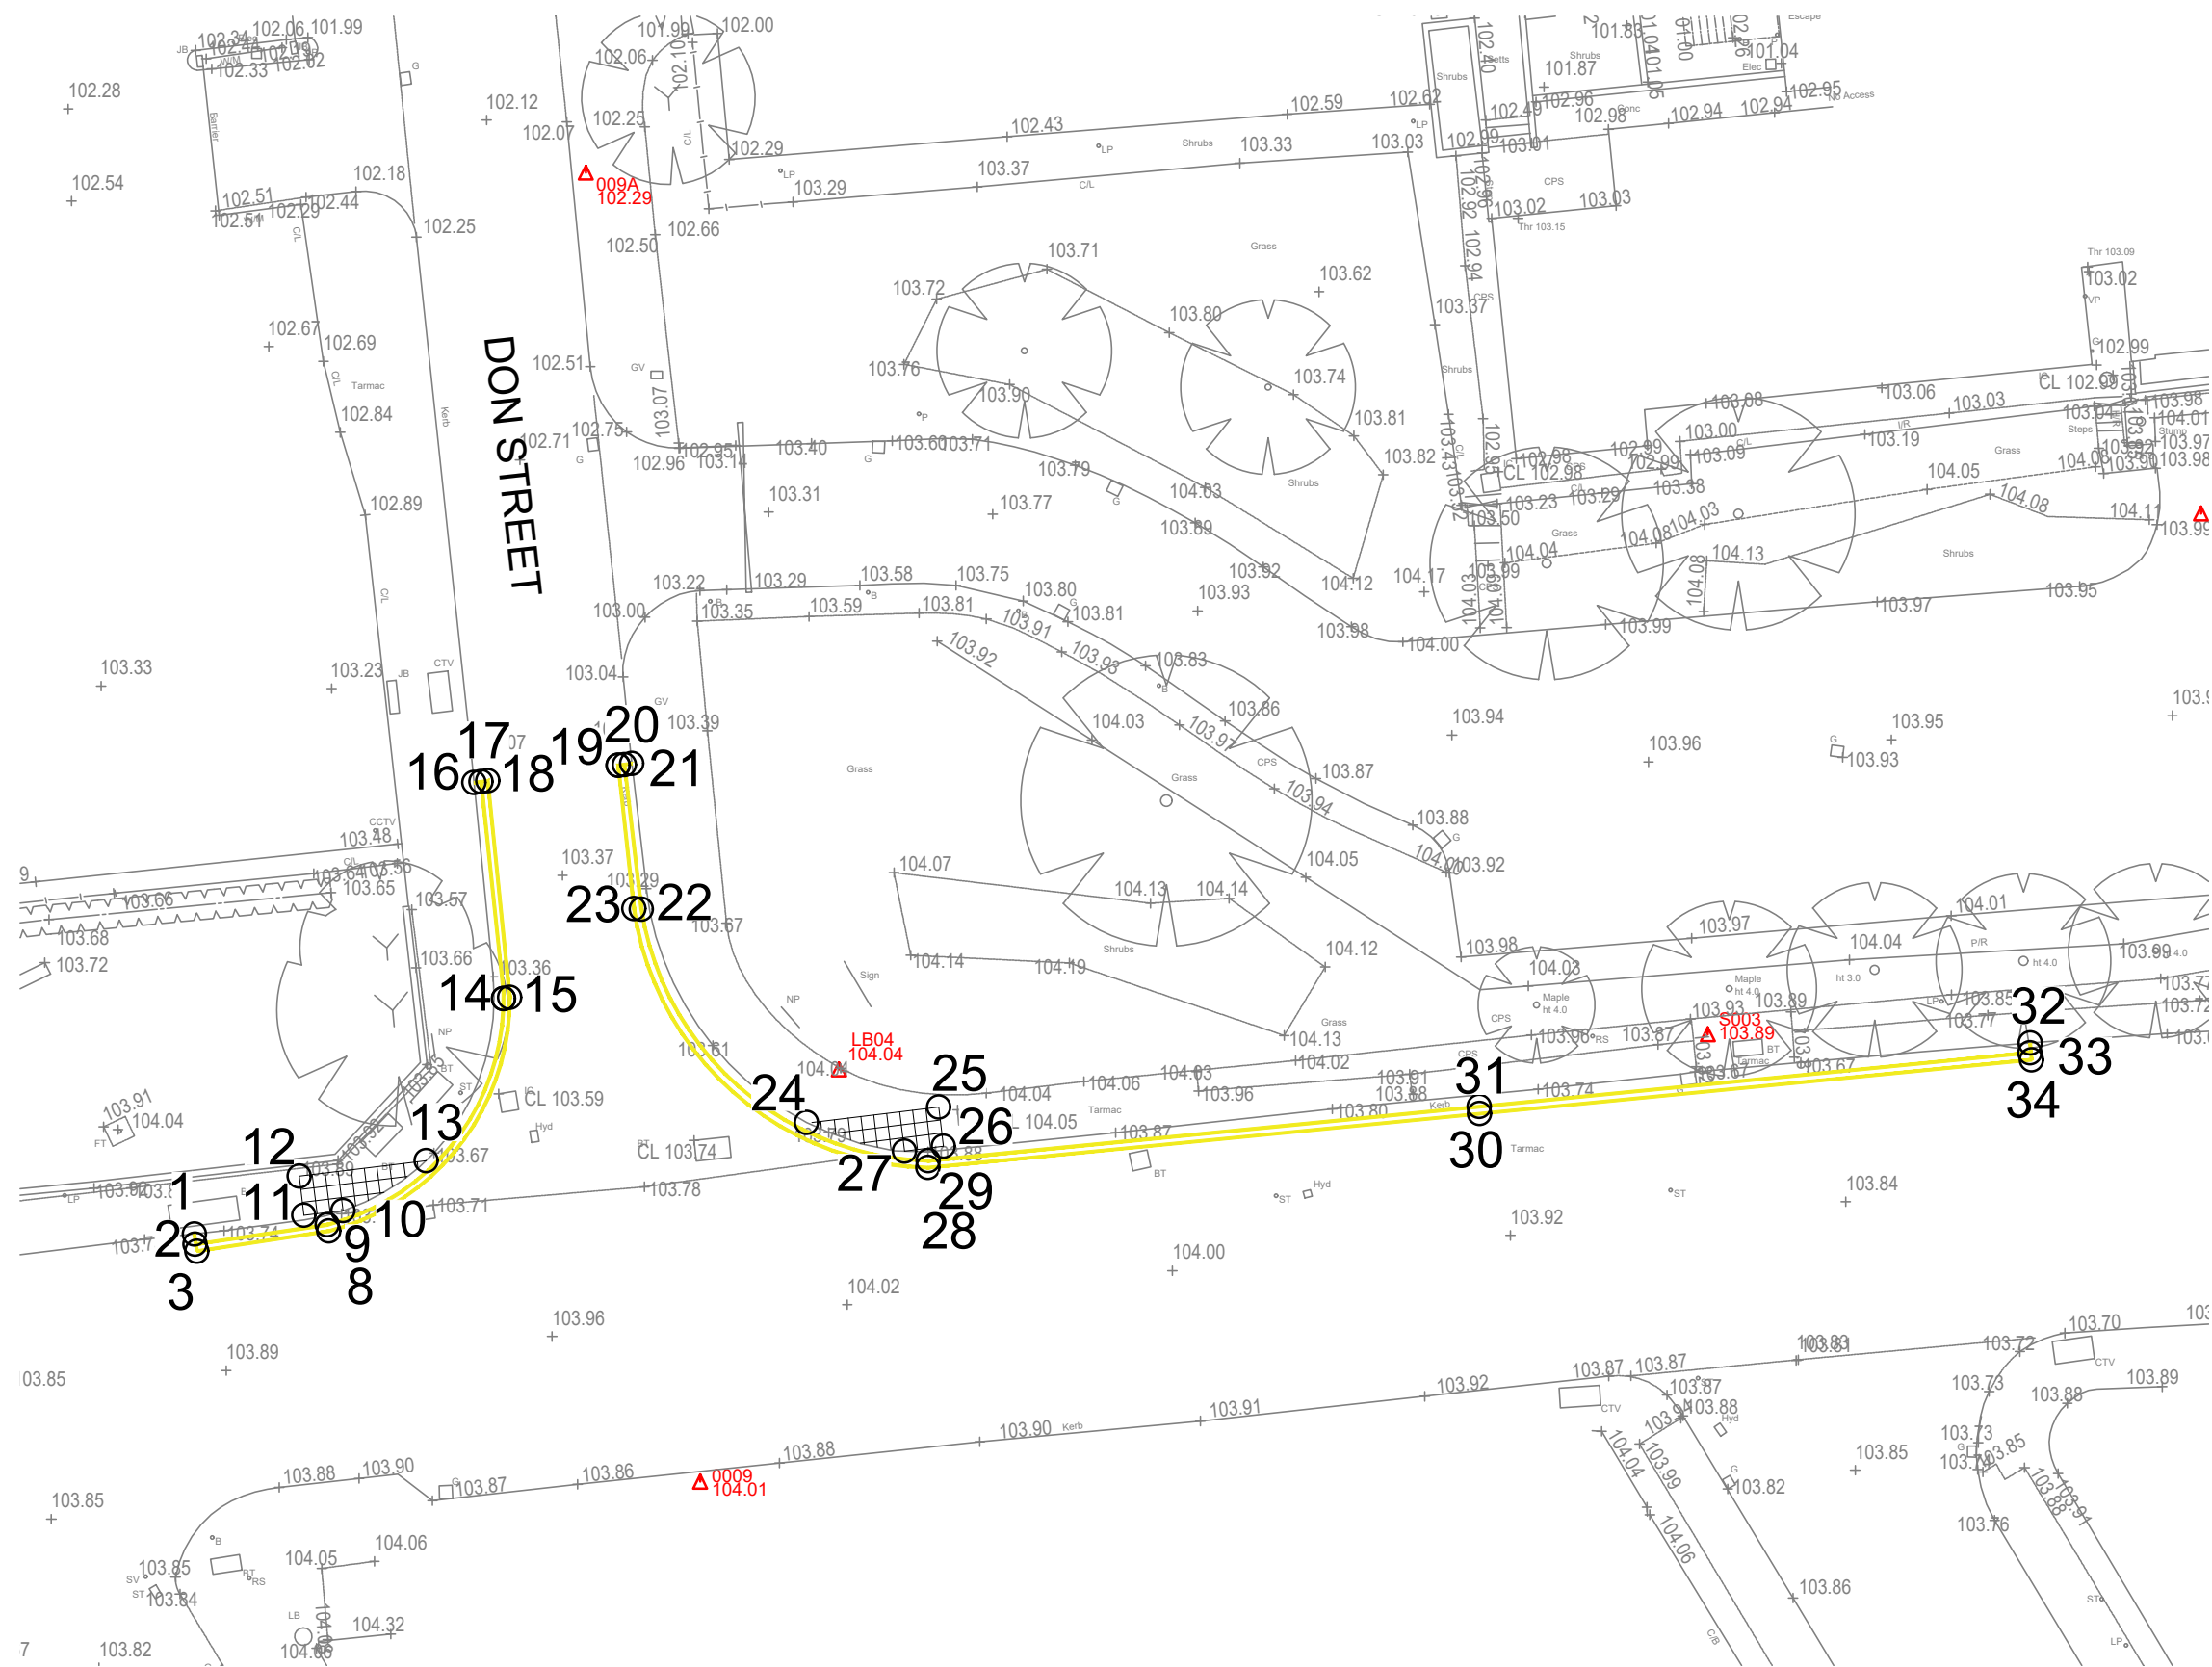

Details in this drawing are based on topo survey 13989C by Survey Systems

The details provided on this drawing are subject to comments by all the relevant approving authorities. Until such time as all comments have been received and incorporated onto the drawings, all the information provided and costings, are used at Kellen Homes risk and no liability will be accepted by RSK. Scheme based on Kellen Homes S278 site plan Rev A

CIVIL / STRUCTURAL DESIGN RISK MANAGEMENT

Abnormal or unusual residual risks associated with the design outcomes shown on this drawing are:-

RSK LDE LTD has followed its Design Risk Management process for Hazard Elimination and Risk reduction in developing the designs shown on this drawing. Abnormal or unusual residual risks may be shown above where it is considered that such risk may not normally be expected by competent persons engaged on work of this nature or type.

Setting Out Table

	EASTINGS	NORTHINGS
1	388372.459	406063.313
2	388372.485	406062.956
3	388372.546	406062.721
8	388377.071	406063.412
9	388377.026	406063.627
10	388377.563	406064.113
11	388376.223	406063.954
12	388376.059	406065.294
13	388380.417	406065.826
14	388383.073	406071.389
15	388383.289	406071.397
16	388382.063	406078.806
17	388382.300	406078.842
18	388382.538	406078.871
19	388387.010	406079.405
20	388387.228	406079.427
21	388387.481	406079.466
22	388387.806	406074.471
23	388387.553	406074.478
24	388393.526	406067.124
25	388398.016	406067.668
26	388398.179	406066.328
27	388396.840	406066.160
28	388397.657	406065.827
29	388397.643	406065.595
30	388416.594	406067.446
31	388416.575	406067.685
32	388435.496	406069.871
33	388435.492	406069.539
34	388435.546	406069.287

P1	27.04.22	First Issue	DS	MS	
Rev.	Date	Amendment	Drawn	Chkd.	Appd.



LAND & DEVELOPMENT ENGINEERING LTD

Spring Lodge
172 Chester Road
Helsby
Cheshire, WA6 0AR
United Kingdom
Tel: +44 (0) 1928 726006
Fax: +44 (0) 1928 725633
Email: lde@rsk.co.uk
Web: www.rsk.co.uk

Client	Kellen Homes
--------	--------------

Project Title	Existing Junction of Don Street to Oldham Road
---------------	--

Status	INFORMATION
--------	-------------

Drawing Title	S278 Setting Out
---------------	------------------

Drawn	Date	Checked	Date	Approved	Date
DS	APR'22	MS	APR'22		

Scale	Orig Size	Dimensions
1:250	A2	m

Project No. 882333	Drawing File
-----------------------	--------------

Drawing No. 41-11-01	Rev. P1
-------------------------	------------

