
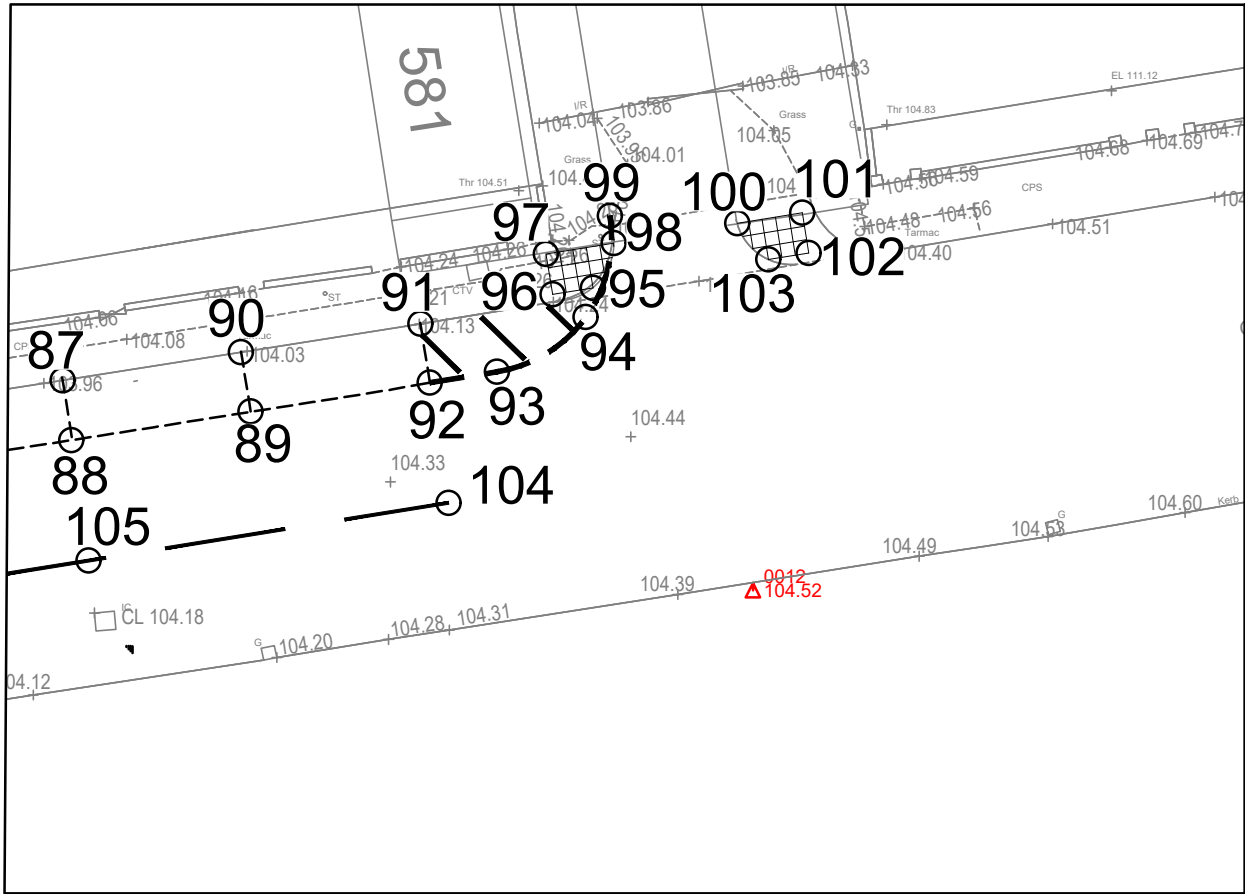


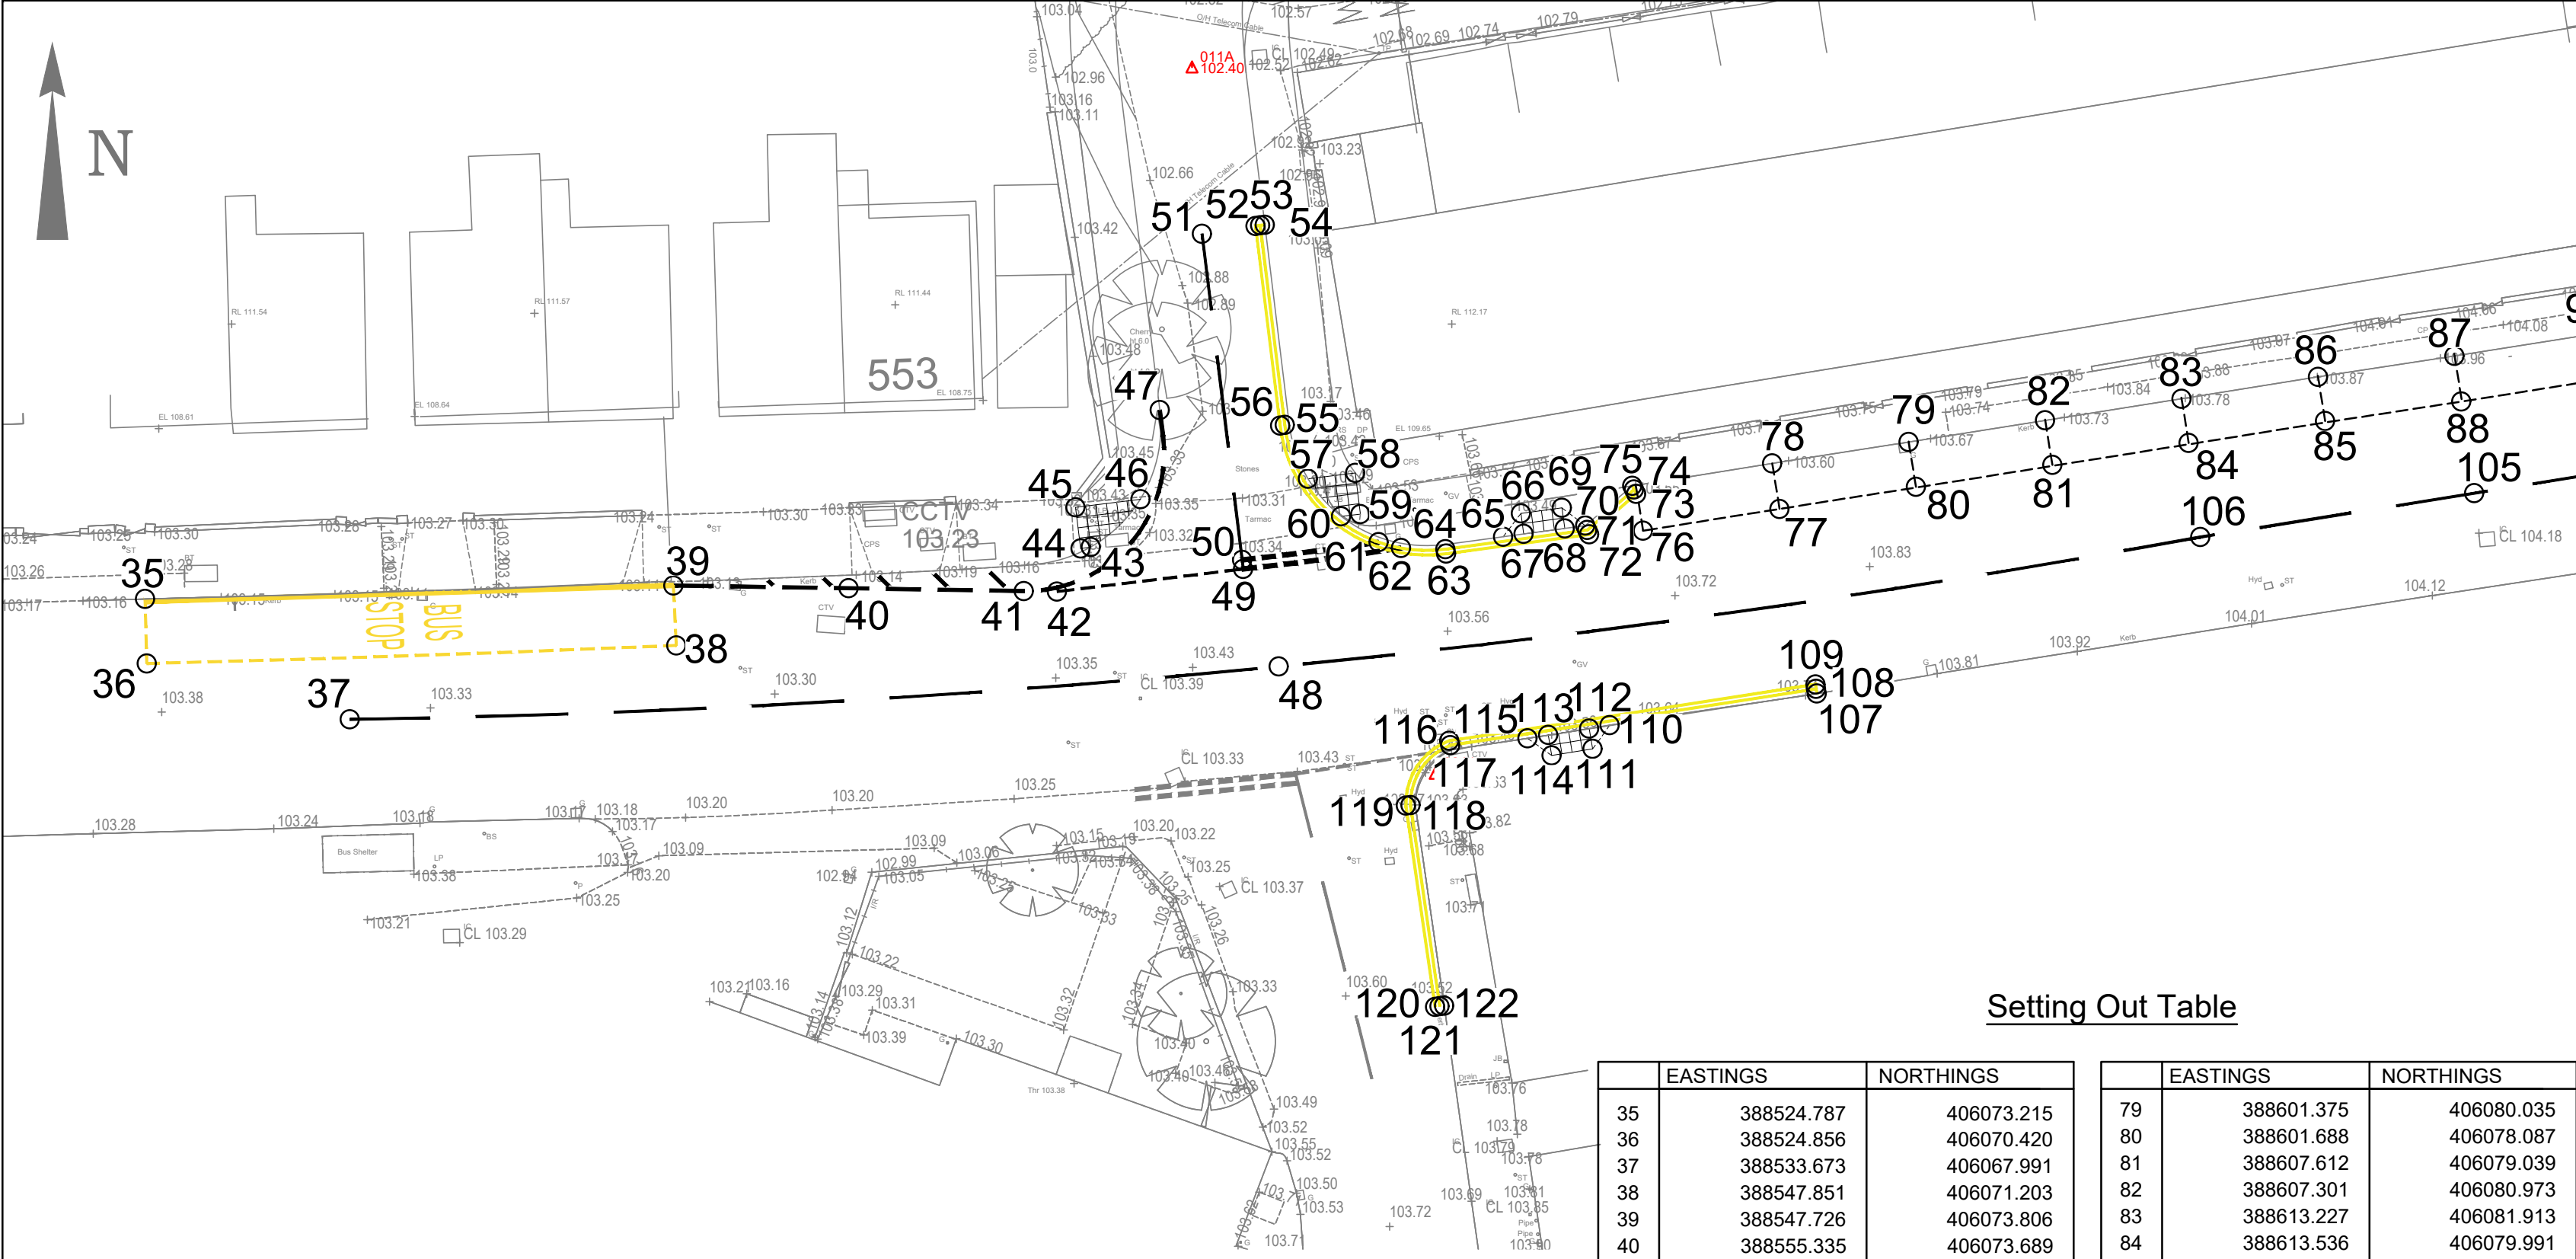

Inset A-A

Details in this drawing are based on topo survey 13989C by Survey Systems

The details provided on this drawing are subject to comments by all the relevant approving authorities. Until such time as all comments have been received and incorporated onto the drawings, all the information provided and costings, are used at Kellen Homes risk and no liability will be accepted by RSK. Scheme based on Kellen Homes S278 site plan Rev A

Setting Out Table

	EASTINGS	NORTHINGS		EASTINGS	NORTHINGS
35	388524.787	406073.215	79	388601.375	406080.035
36	388524.856	406070.420	80	388601.688	406078.087
37	388533.673	406067.991	81	388607.612	406079.039
38	388547.851	406071.203	82	388607.301	406080.973
39	388547.726	406073.806	83	388613.227	406081.913
40	388555.335	406073.689	84	388613.536	406079.991
41	388562.944	406073.567	85	388619.460	406080.943
42	388564.388	406073.544	86	388619.151	406082.863
43	388565.857	406075.471	87	388625.082	406083.772
44	388565.410	406075.416	88	388625.372	406081.793
45	388565.191	406077.203	89	388631.296	406082.745
46	388568.012	406077.549	90	388630.981	406084.704
47	388568.856	406081.423	91	388636.907	406085.643
48	388574.018	406070.288	92	388637.220	406083.697
49	388572.474	406074.520	93	388639.441	406084.053
50	388572.425	406074.918	94	388642.374	406085.861
51	388570.687	406089.078	95	388642.611	406086.829
52	388573.013	406089.423	96	388641.279	406086.614
53	388573.211	406089.444	97	388641.064	406087.945
54	388573.410	406089.468	98	388643.304	406088.308
55	388574.276	406080.772	99	388643.172	406089.208
56	388574.077	406080.748	100	388647.381	406088.966
57	388575.284	406078.442	101	388649.532	406089.318
58	388577.341	406078.694	102	388649.746	406087.981
59	388577.561	406076.908	103	388648.414	406087.766
60	388576.728	406076.806	104	388637.839	406079.720
61	388578.353	406075.686	105	388625.937	406077.817
62	388579.329	406075.433	106	388614.036	406075.907
63	388581.285	406075.189	107	388597.387	406069.118
64	388581.258	406075.383	108	388597.356	406069.312
65	388583.760	406075.923	109	388597.326	406069.510
66	388584.532	406076.939	110	388588.392	406067.737
67	388584.652	406076.046	111	388587.644	406066.705
68	388586.436	406076.283	112	388587.503	406067.592
69	388586.316	406077.176	113	388585.725	406067.312
70	388587.328	406076.404	114	388585.866	406066.423
71	388587.414	406076.213	115	388584.821	406067.169
72	388587.499	406076.027	116	388581.420	406067.067
73	388589.537	406077.783	117	388581.471	406066.869
74	388589.450	406077.968	118	388579.742	406064.264
75	388589.373	406078.134	119	388579.542	406064.246
76	388589.840	406076.182	120	388580.808	406055.502
77	388595.765	406077.131	121	388581.006	406055.530
78	388595.447	406079.109	122	388581.204	406055.559

See Inset A-A

CIVIL / STRUCTURAL DESIGN RISK MANAGEMENT

Abnormal or unusual residual risks associated with the design outcomes shown on this drawing are:-

RSK LDE LTD has followed its Design Risk Management process for Hazard Elimination and Risk reduction in developing the designs shown on this drawing. Abnormal or unusual residual risks may be shown above where it is considered that such risk may not normally be expected by competent persons engaged on work of this nature or type.

P1	27.04.22	First Issue	DS	MS	
Rev.	Date	Amendment	Drawn	Chkd.	Appd.



LAND & DEVELOPMENT ENGINEERING LTD

Spring Lodge
172 Chester Road
Helsby
Cheshire, WA6 0AR
United Kingdom

Tel: +44 (0) 1928 726006
Fax: +44 (0) 1928 725633
Email: lde@rsk.co.uk
Web: www.rsk.co.uk

Client

Kellen Homes

Project Title

Proposed Junction
to Oldham Road

Status

INFORMATION

Drawing Title

S278 Setting Out

Drawn	Date	Checked	Date	Approved	Date
DS	APR'22	MS	APR'22		
Scale	1:250	Orig Size	A2	Dimensions	m

Project No.	Drawing File
882333	

Drawing No.	Rev.
41-11-02	P1

