

© This Drawing & Design is the copyright of TM Architecture Ltd and should not be reproduced without written consent.

Contractors are to check all levels & dimensions on site prior to site works commencing & report discrepancies to the Designers.

DO NOT SCALE FROM THIS DRAWING


PLANNING

0m 1m 2m 3m 4m 5m

Scale Bar 1:50 @ A1



Proposed Front Elevation
Scale 1 : 50

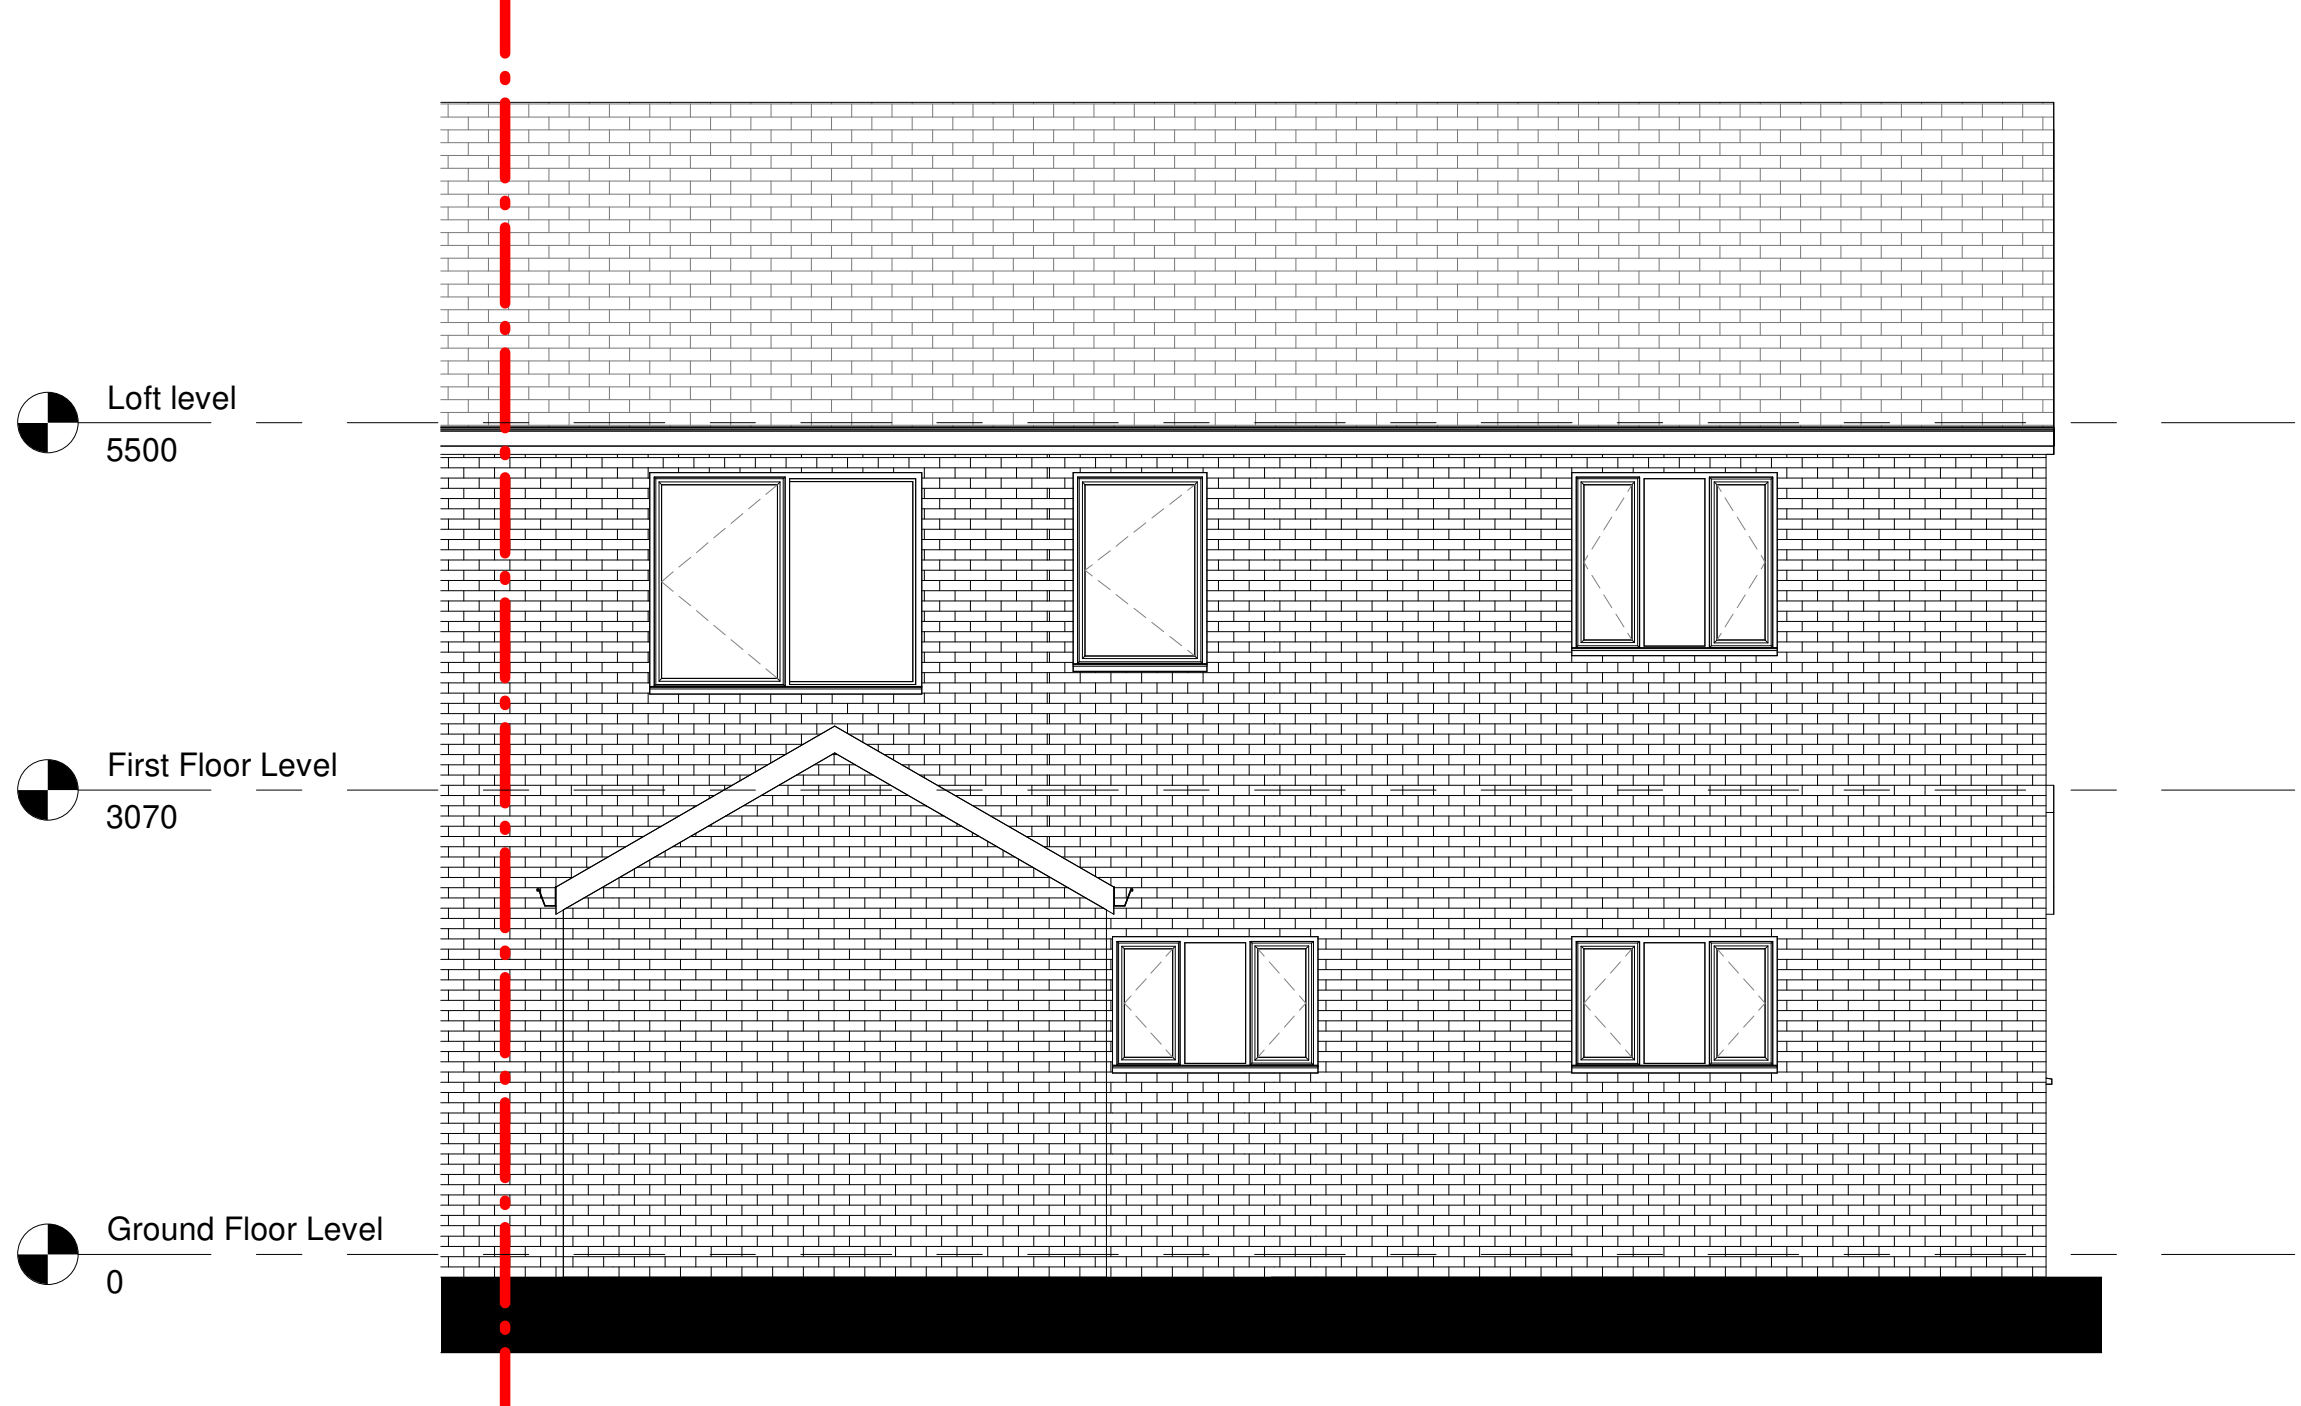

Proposed Rear Extension
Scale 1 : 50



Proposed Side Elevation
Scale 1 : 50

Rev	Description	by	Chk by	Date
Project:	Residential Extension 1 Clifton Road			
Title:	Proposed Elevations			
Client:	Mr C Bailey			
Drawn By:	TM	Checked By:	TM	on Jan 2024
Original Size:	A1	Project Number:	TMA-1124	
Drawing Number:	B1-ZZ-DR-A-3000	Building:	Level:	Type: Discipline: Draw No: REV