

© This Drawing & Design is the copyright of TM Architecture Ltd and should not be reproduced without written consent.

Contractors are to check all levels & dimensions on site prior to site works commencing & report discrepancies to the Designers.

DO NOT SCALE FROM THIS DRAWING

PLANNING

0m

1m


2m

3m


4m

5m

Scale Bar 1:50 @ A1

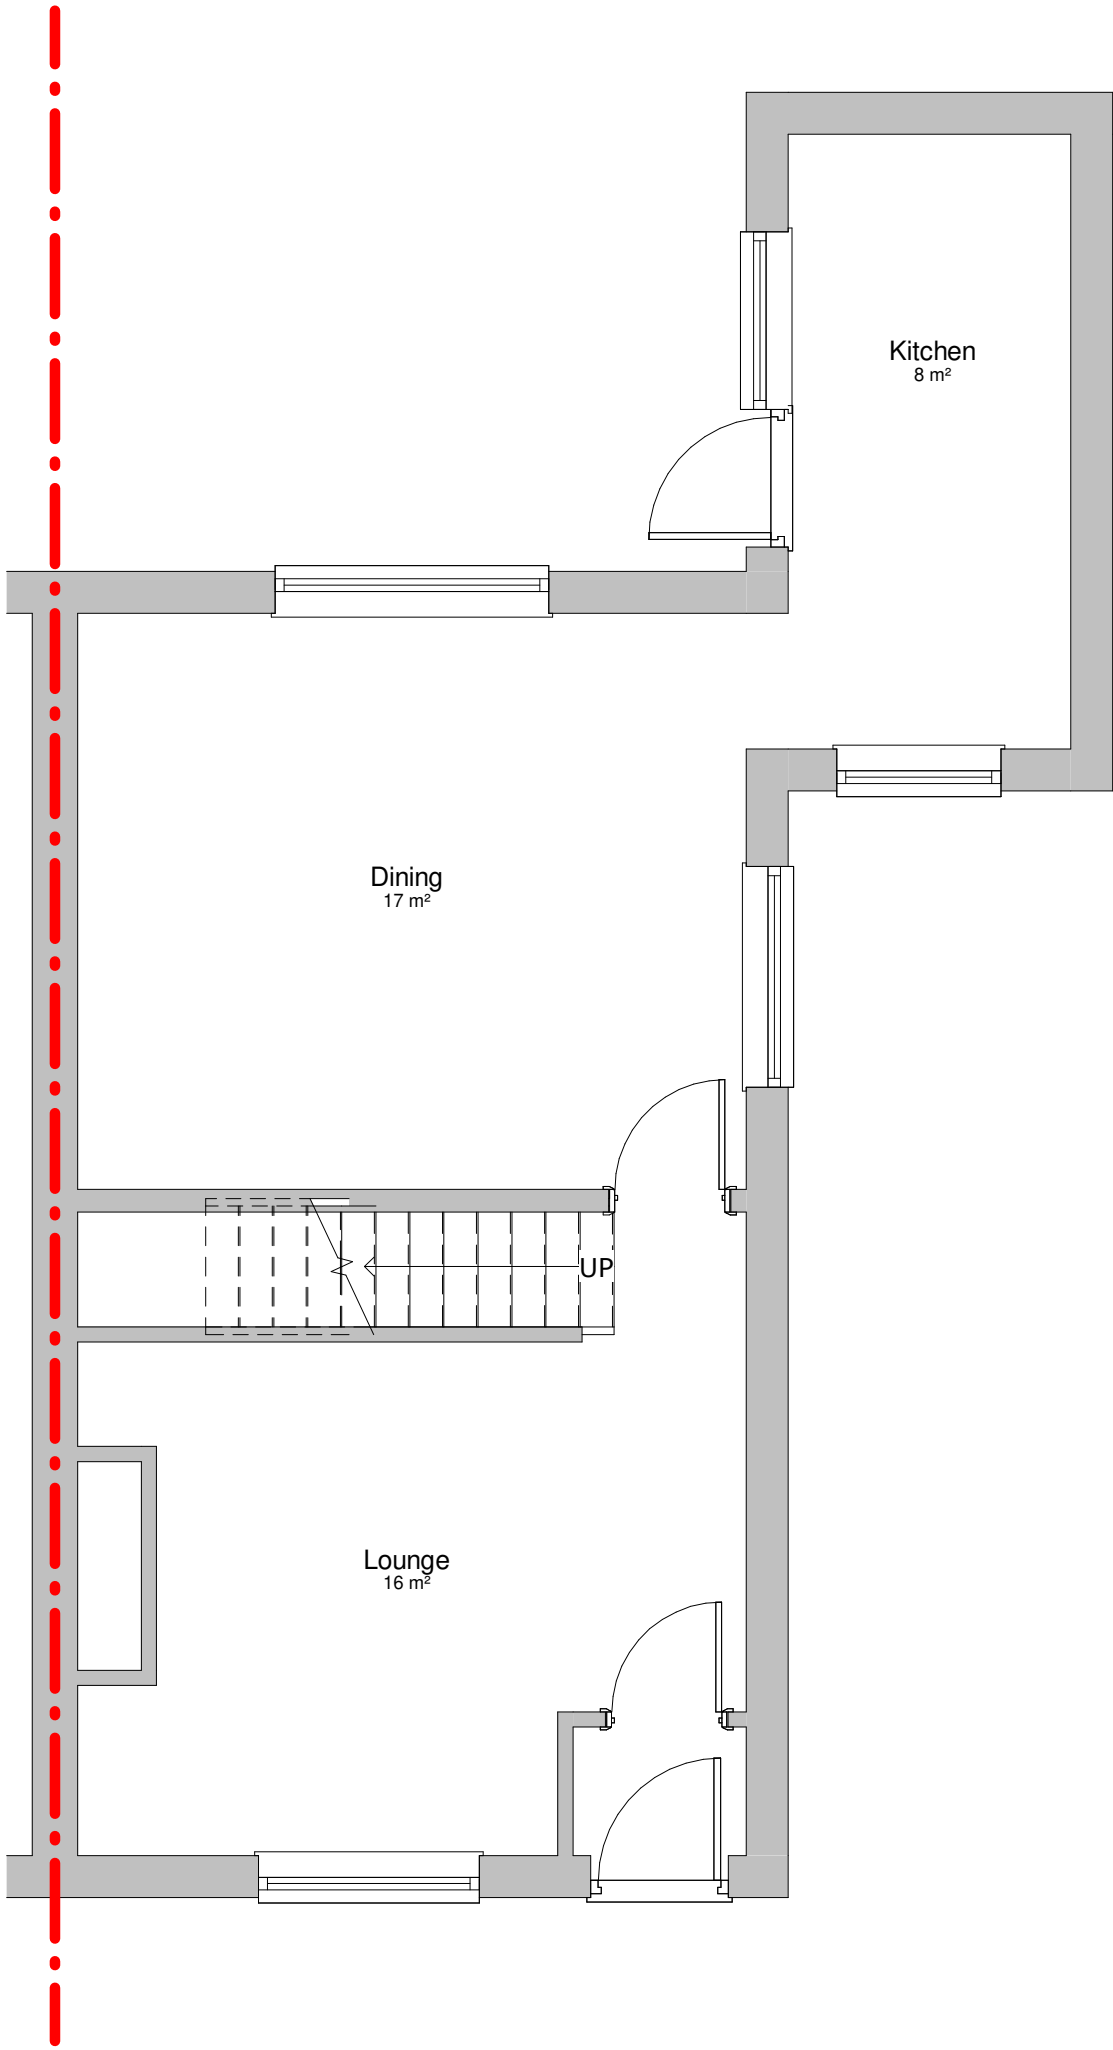

Existing Ground Floor Plan
Scale 1 : 50

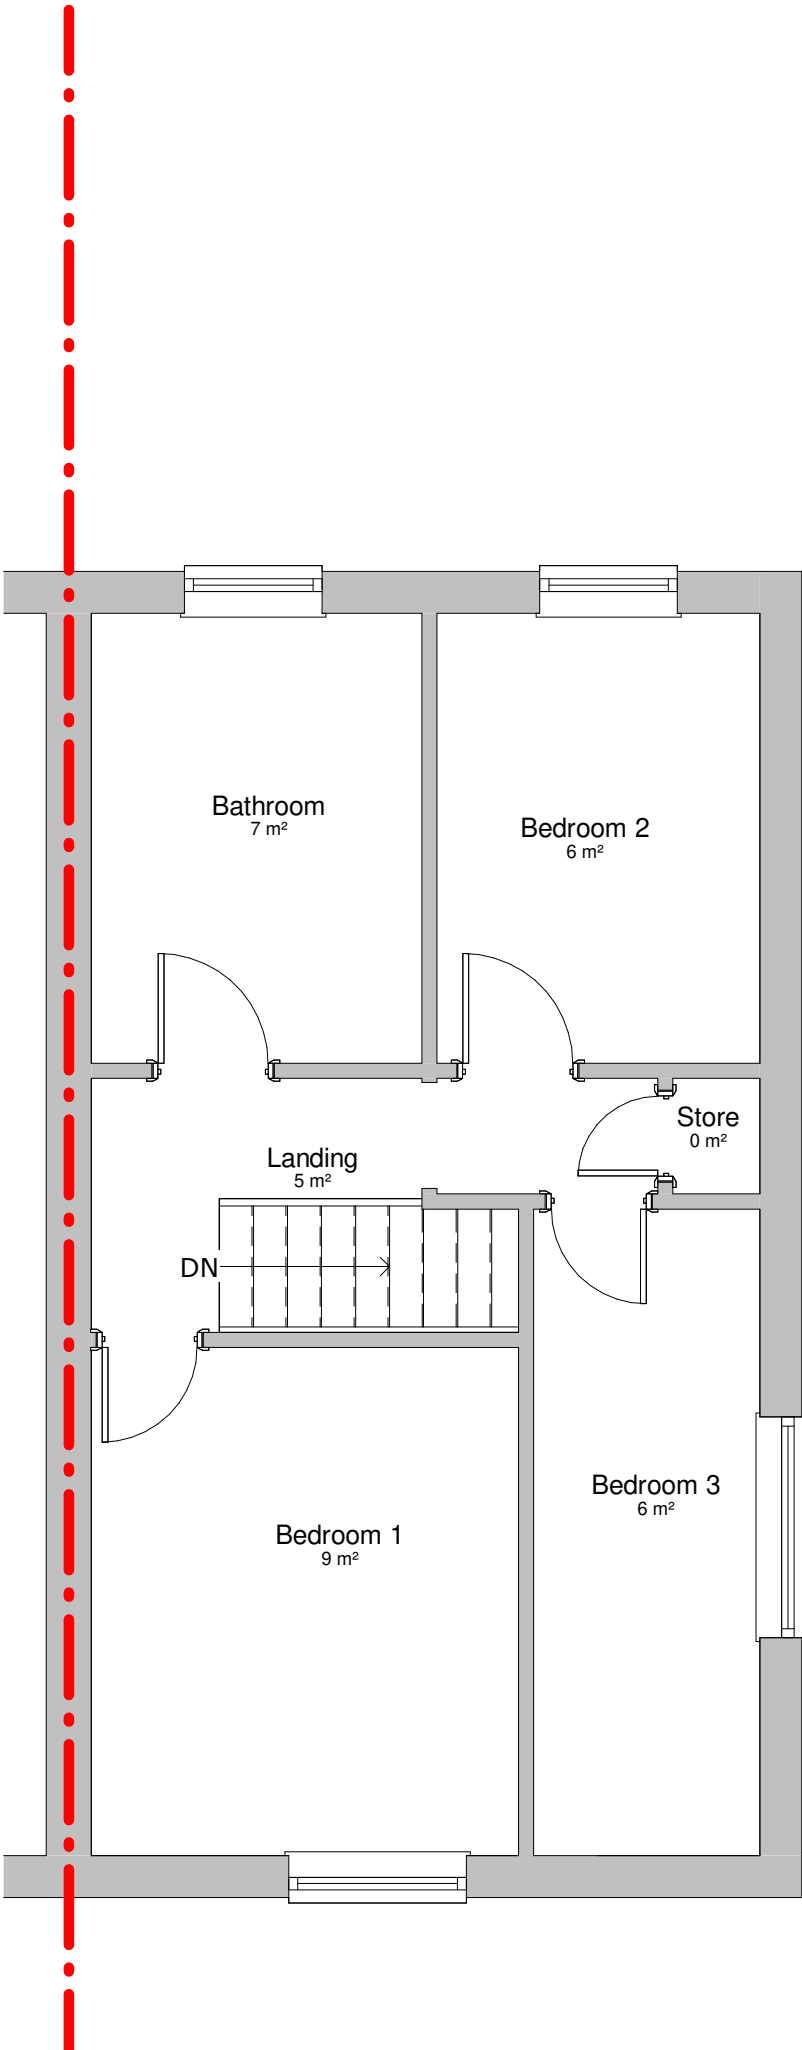

Existing First Floor Plan
Scale 1 : 50

Rev	Description	by	Chk by	Date
Project: Residential Extension 13 Kershaw Street				
Title: Existing Plans				
Client: Private				
Drawn By: TM Checked By: TM on May 2024				
Original Size: A1 Project Number: TMA-1126				
Drawing Number: B1-ZZ-DR-A-0810				
Building: Level: Type: Discipline: Draw No: REV				