



NOTE:
1. ANY DISCREPANCIES TO BE REPORTED IMMEDIATELY TO THE ARCHITECT.
2. ALL DIMENSIONS TO BE SITE CHECKED & VERIFIED BY THE CONTRACTOR PRIOR TO THE MANUFACTURE OR ORDER OF ANY MATERIALS OR GOODS.

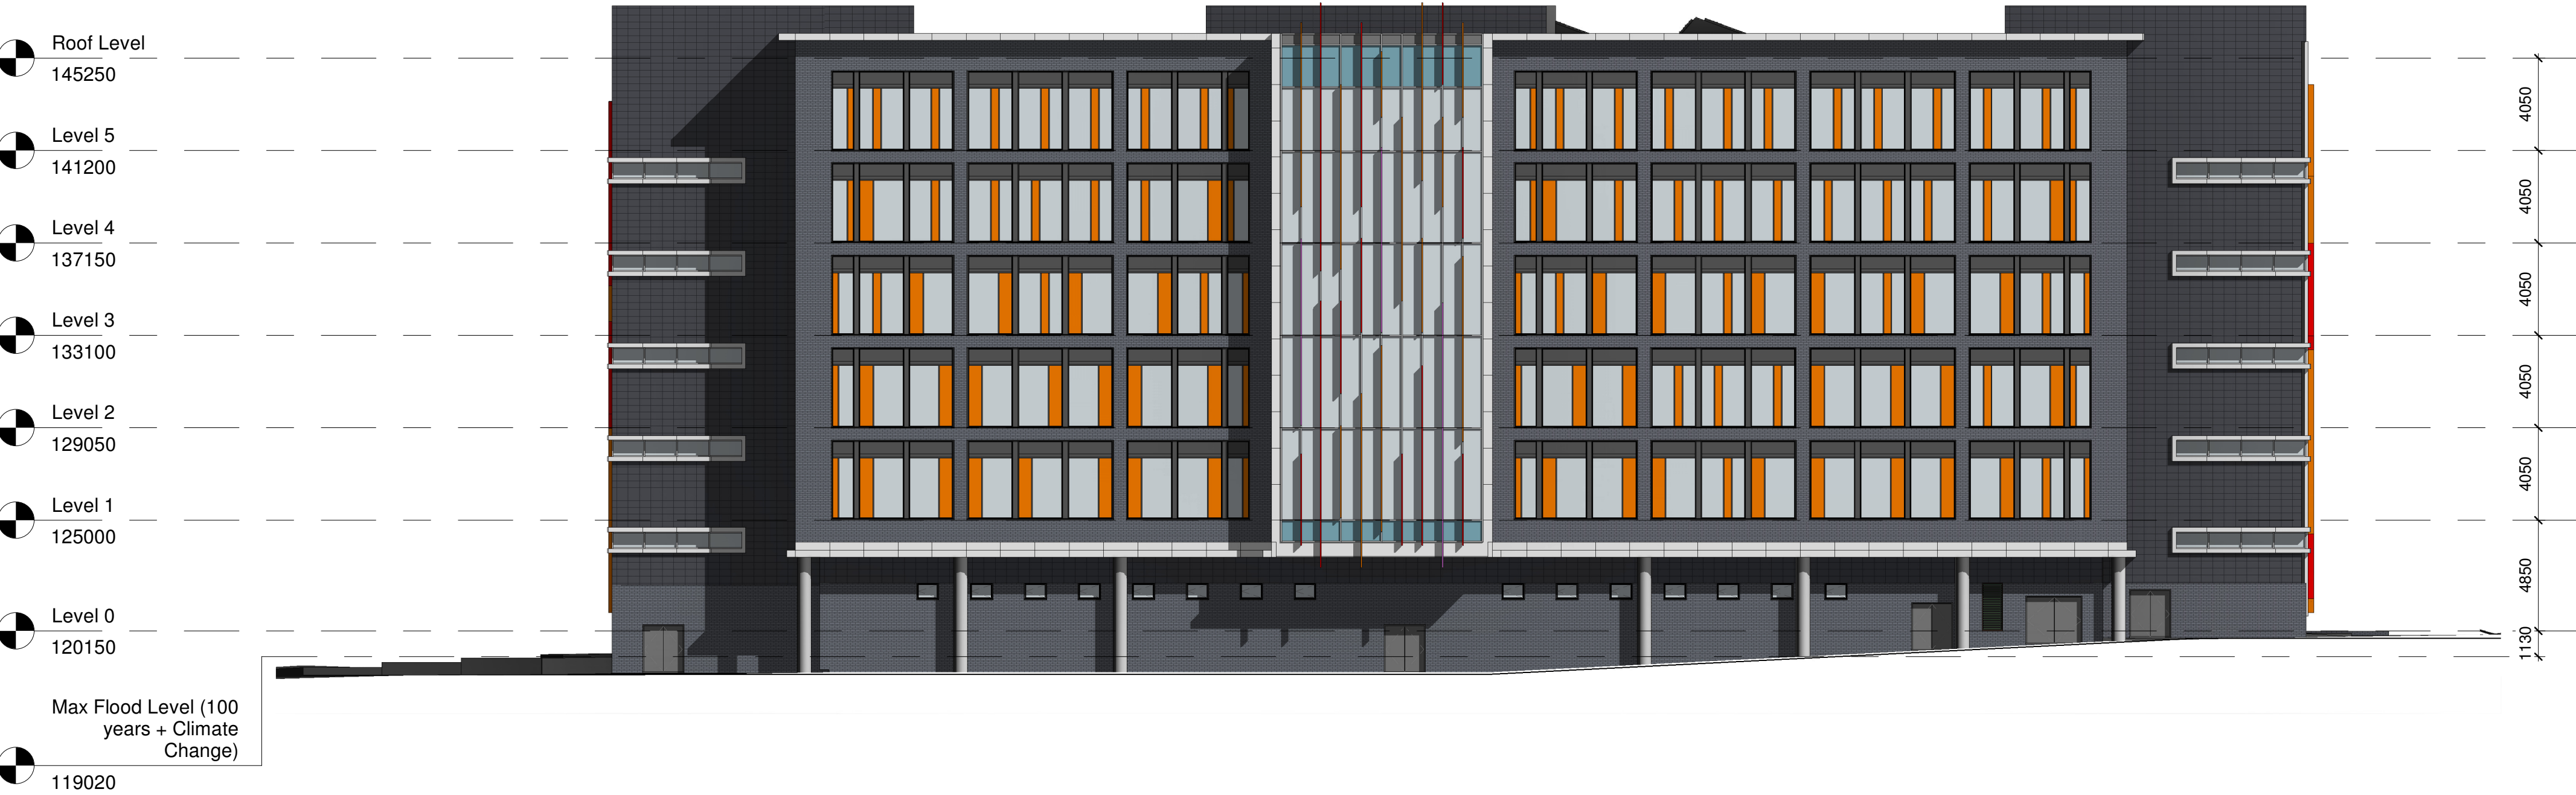


Existing North-East Elevation
1 : 200



Existing South-West Elevation
1 : 200

 

Existing Elevation Key
1 : 2000

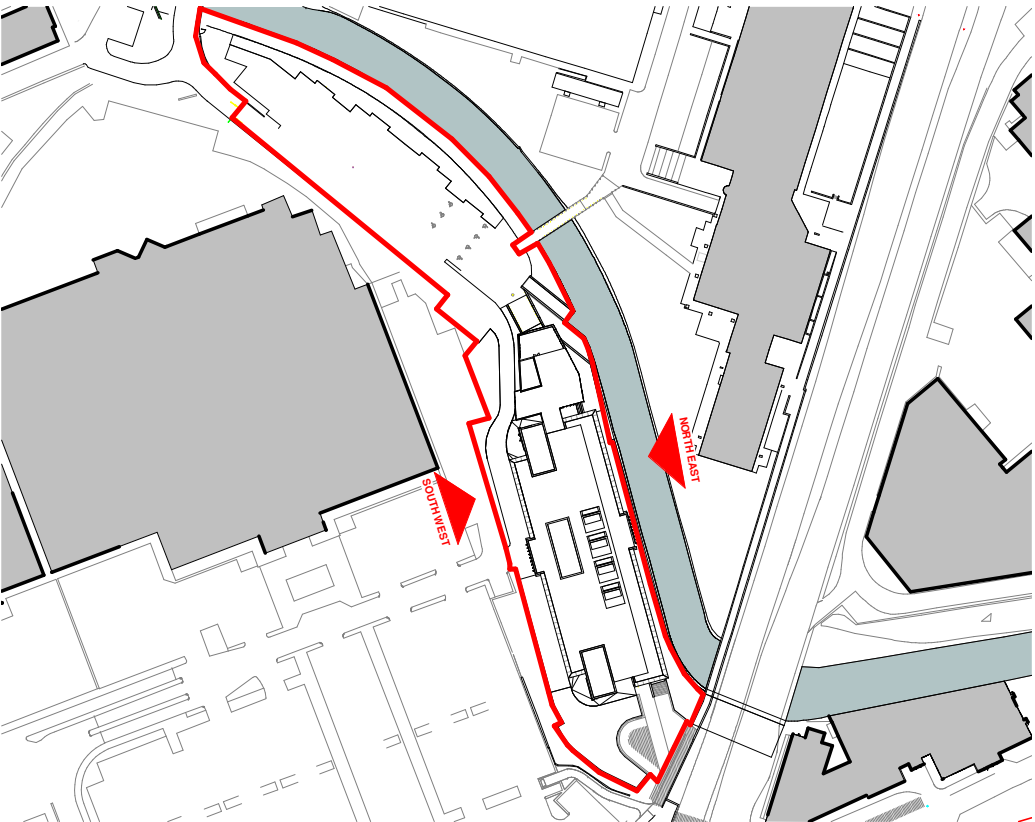


P2	Planning Permission Submission	02.11.22
P1	Issued for comment	28.10.22
Rev	Description	Date
PLANNING		
Rochdale Sixth Form College College Road, Rochdale, OL12 6HY		
Existing GA Elevations		
DRAWING NUMBER		
3940-A-1801P		
DATE	REVISION	STATUS
10/20/22		
SCALE	PURPOSE OF ISSUE	
As indicated		
ABW architects Ltd. architecture.building.workshop		A1 ©

02/11/2022 12:28:51

NOTE:
1. ANY DISCREPANCIES TO BE REPORTED IMMEDIATELY TO THE ARCHITECT.
2. ALL DIMENSIONS TO BE SITE CHECKED & VERIFIED BY THE CONTRACTOR PRIOR TO THE MANUFACTURE OR ORDER OF ANY MATERIALS OR GOODS.

KEY:


- Social Space
- Teaching Space
- Ancillary Space
- Roof Garden
- Circulation

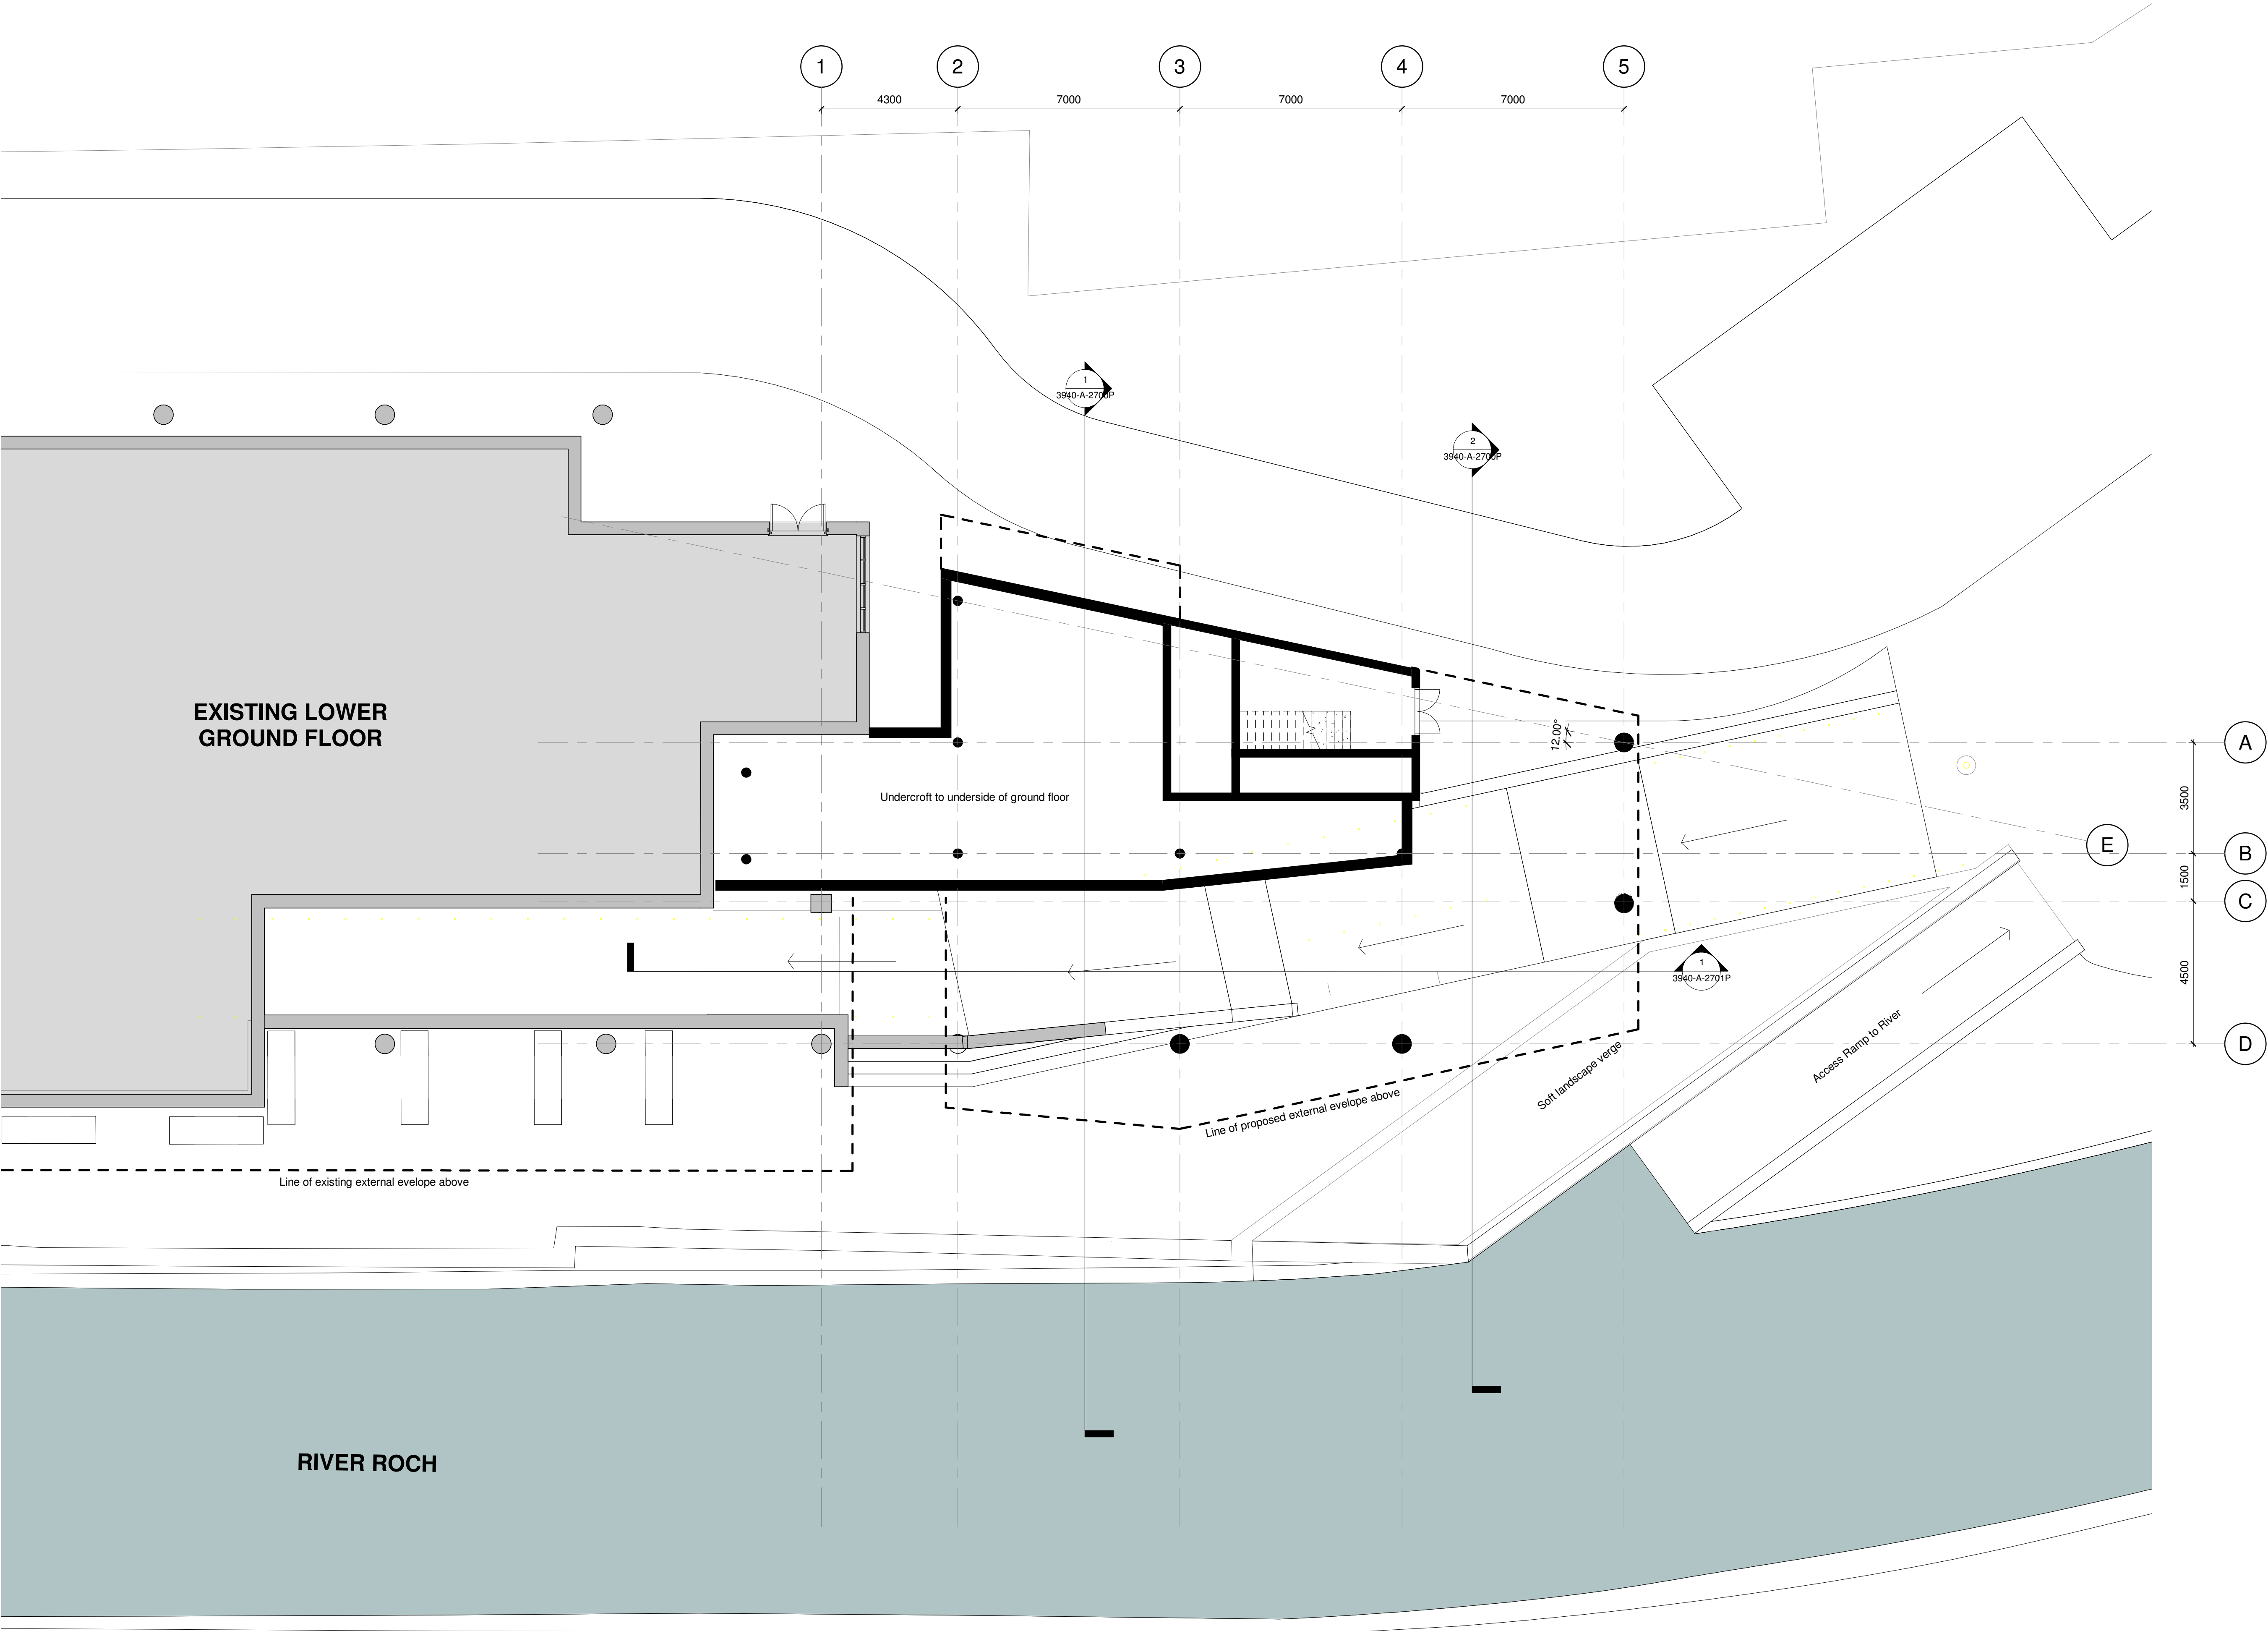

Proposed GA Lower Ground Plan
1 : 100

P2	Planning Permission Submission	02.11.22
P1	Issued for comment	28.10.22
Rev	Description	Date
PLANNING		
Rochdale Sixth Form College College Road, Rochdale, OL12 6HY		
Proposed GA Lower Ground Plan		
DRAWING NUMBER		
3940-A-2000P		
DATE	REVISION	STATUS
10/13/22		P2
SCALE	PURPOSE OF ISSUE	
1 : 100		
ABW architects Ltd. architecture.building.workshop		A1 ©

0 1 5 10
SCALE - 1:100 metres

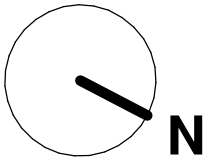


02/11/2022 15:28:37


NOTE:
1. ANY DISCREPANCIES TO BE REPORTED IMMEDIATELY TO THE ARCHITECT.
2. ALL DIMENSIONS TO BE SITE CHECKED & VERIFIED BY THE CONTRACTOR PRIOR TO THE MANUFACTURE OR ORDER OF ANY MATERIALS OR GOODS.

KEY:

- Social Space
- Teaching Space
- Ancillary Space
- Roof Garden
- Circulation

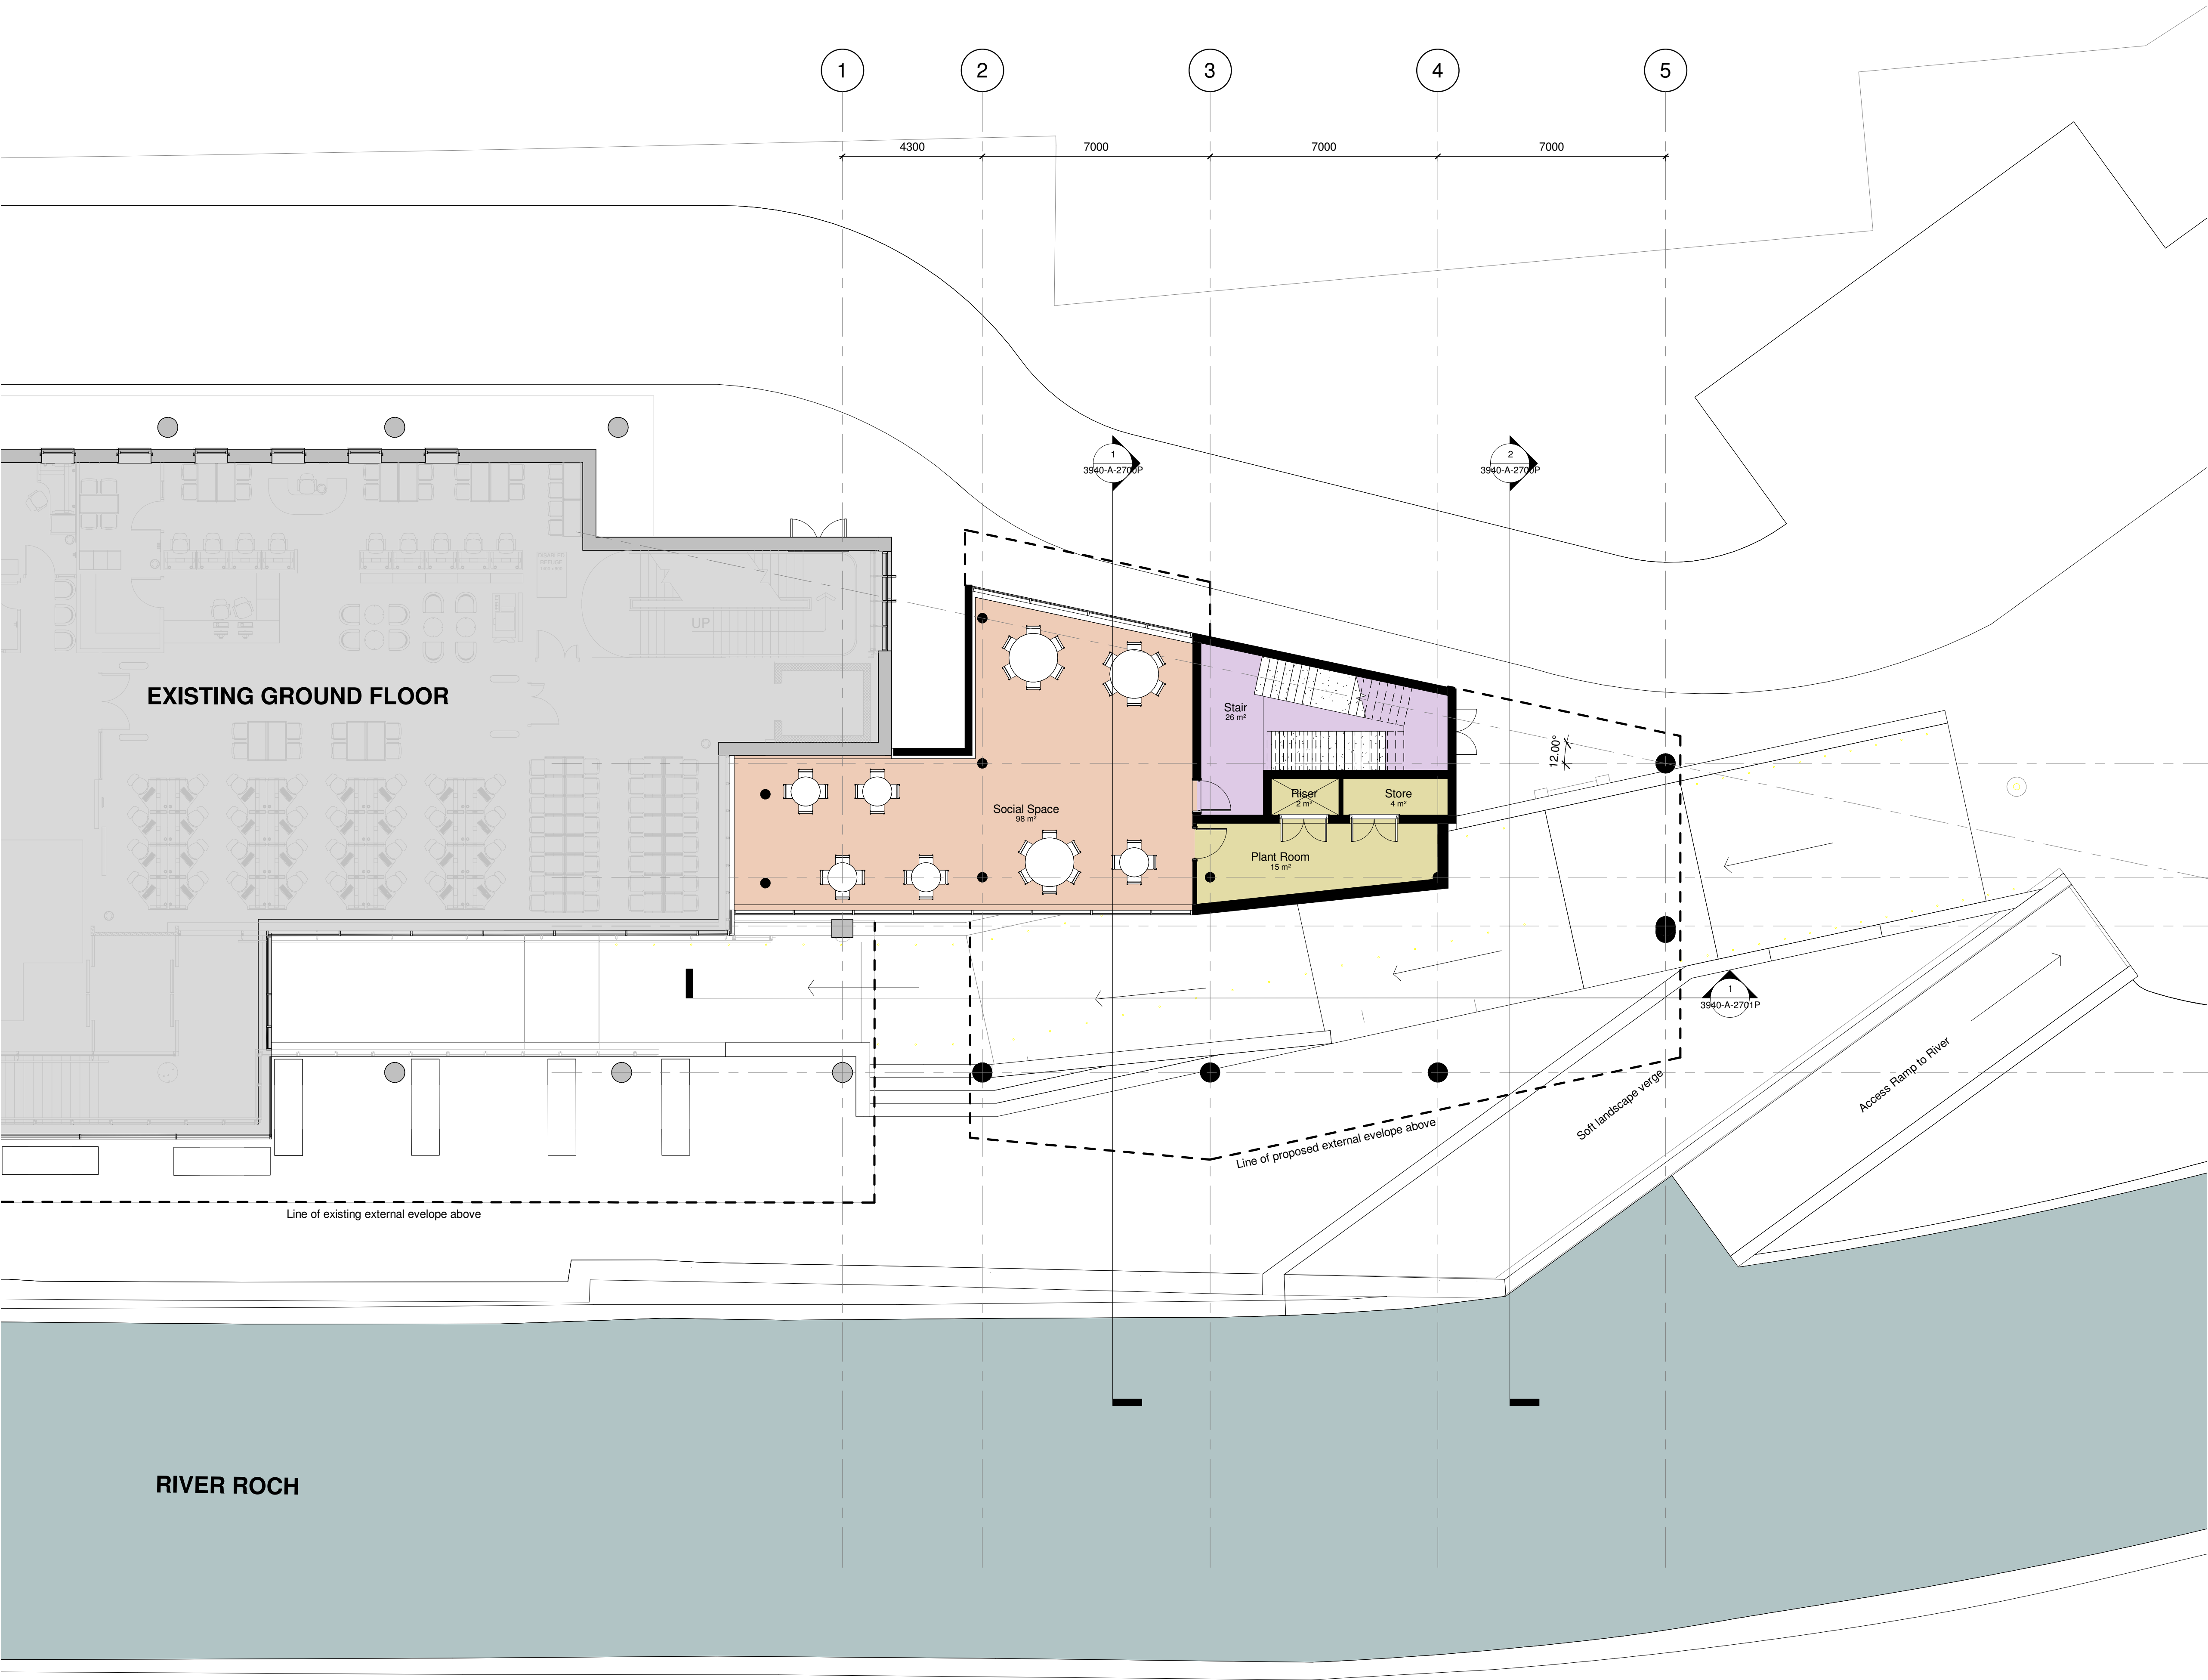

Proposed GA Ground Floor Plan
1 : 100

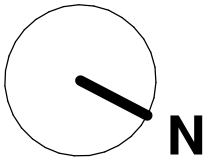


P2	Planning Permission Submission	02.11.22
P1	Issued for comment	28.10.22
Rev	Description	Date
PLANNING		
Rochdale Sixth Form College College Road, Rochdale, OL12 6HY		
Proposed GA Ground Floor Plan		
DRAWING NUMBER 3940-A-2001P		
DATE 09/30/22	REVISION P2	STATUS PURPOSE OF ISSUE
SCALE 1 : 100	ABW architects Ltd. architecture.building.workshop	
		A1 © 02/11/2022 15:27:27

NOTE:
1. ANY DISCREPANCIES TO BE REPORTED IMMEDIATELY TO THE ARCHITECT.
2. ALL DIMENSIONS TO BE SITE CHECKED & VERIFIED BY THE CONTRACTOR PRIOR TO THE MANUFACTURE OR ORDER OF ANY MATERIALS OR GOODS.

KEY:

- Social Space
- Teaching Space
- Ancillary Space
- Roof Garden
- Circulation

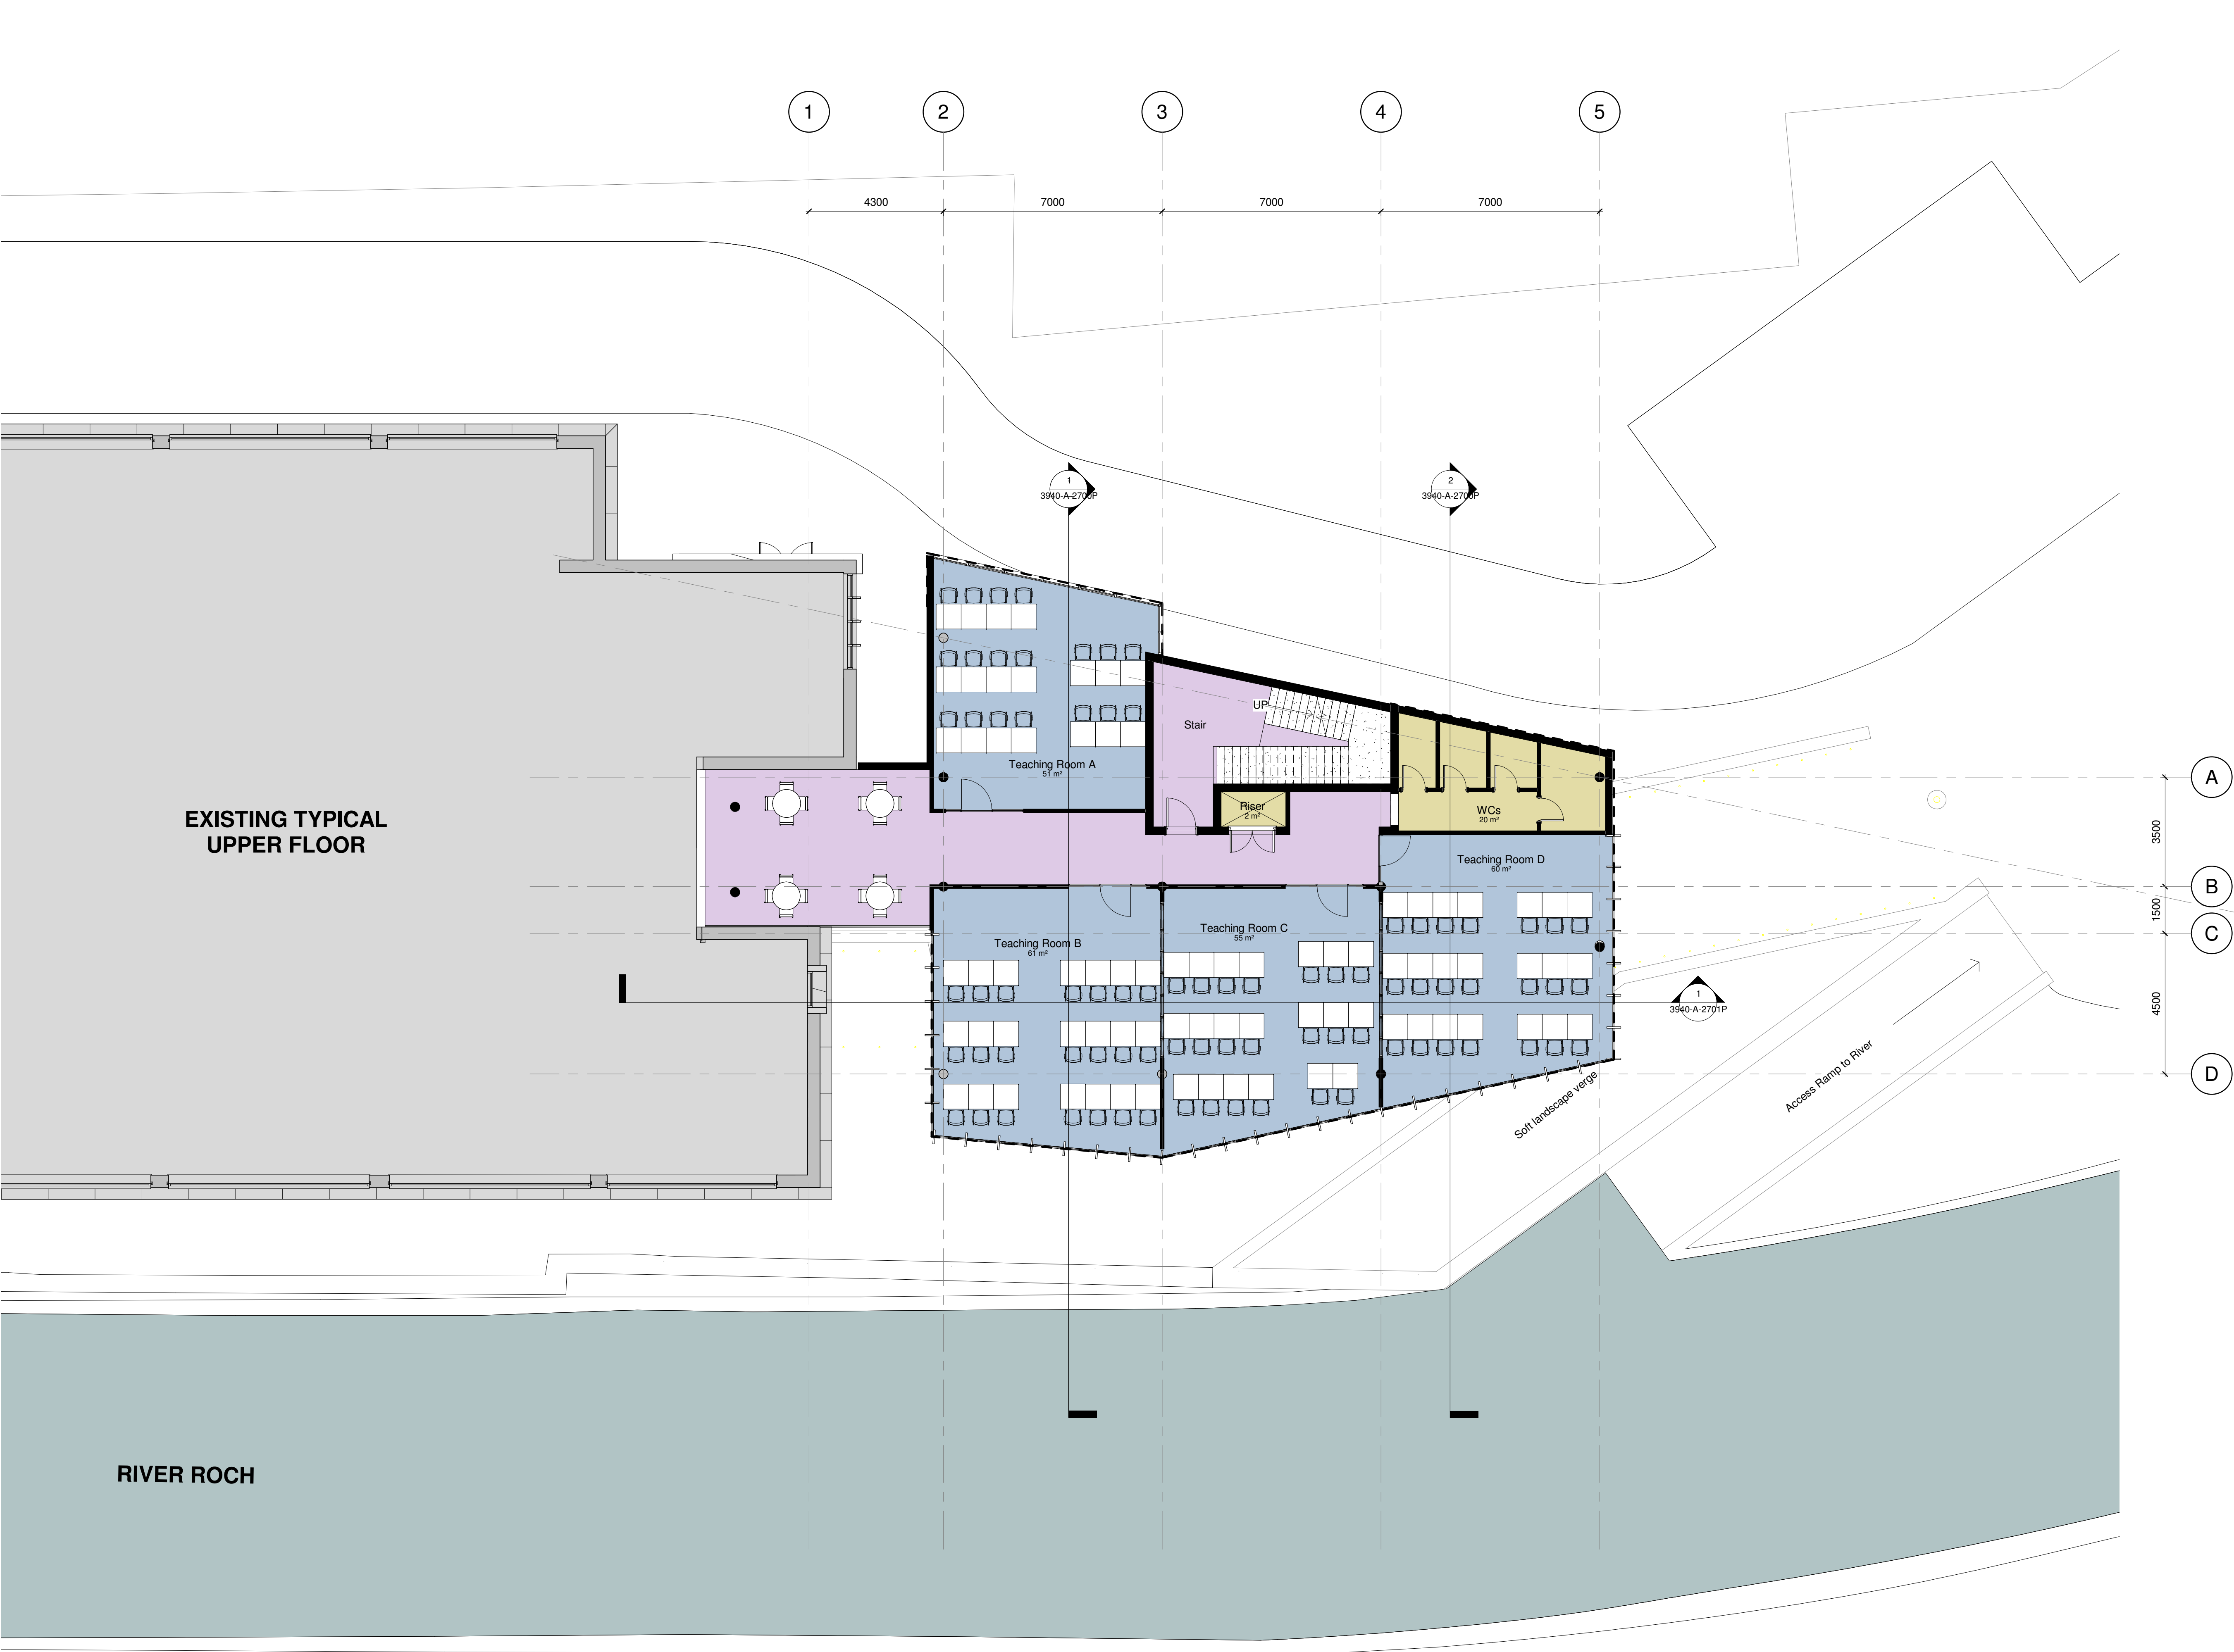


Proposed GA Typical Upper Floor Plan (Levels 01 - 04)
1 : 100

P2	Planning Permission Submission	02.11.22
P1	Issued for comment	28.10.22
Rev	Description	Date
PLANNING		
Rochdale Sixth Form College College Road, Rochdale, OL12 6HY		
Proposed GA Typical Upper Floor Plan (Levels 01-04)		
DRAWING NUMBER 3940-A-2002P		
DATE 09/30/22	REVISION P2	STATUS PURPOSE OF ISSUE
SCALE 1 : 100	ABW architects Ltd. architecture.building.workshop	
0211/2022 15:28:08		A1

NOTE:
1. ANY DISCREPANCIES TO BE REPORTED IMMEDIATELY TO THE ARCHITECT.
2. ALL DIMENSIONS TO BE SITE CHECKED & VERIFIED BY THE CONTRACTOR PRIOR TO THE MANUFACTURE OR ORDER OF ANY MATERIALS OR GOODS.

KEY:

- Social Space
- Teaching Space
- Ancillary Space
- Roof Garden
- Circulation

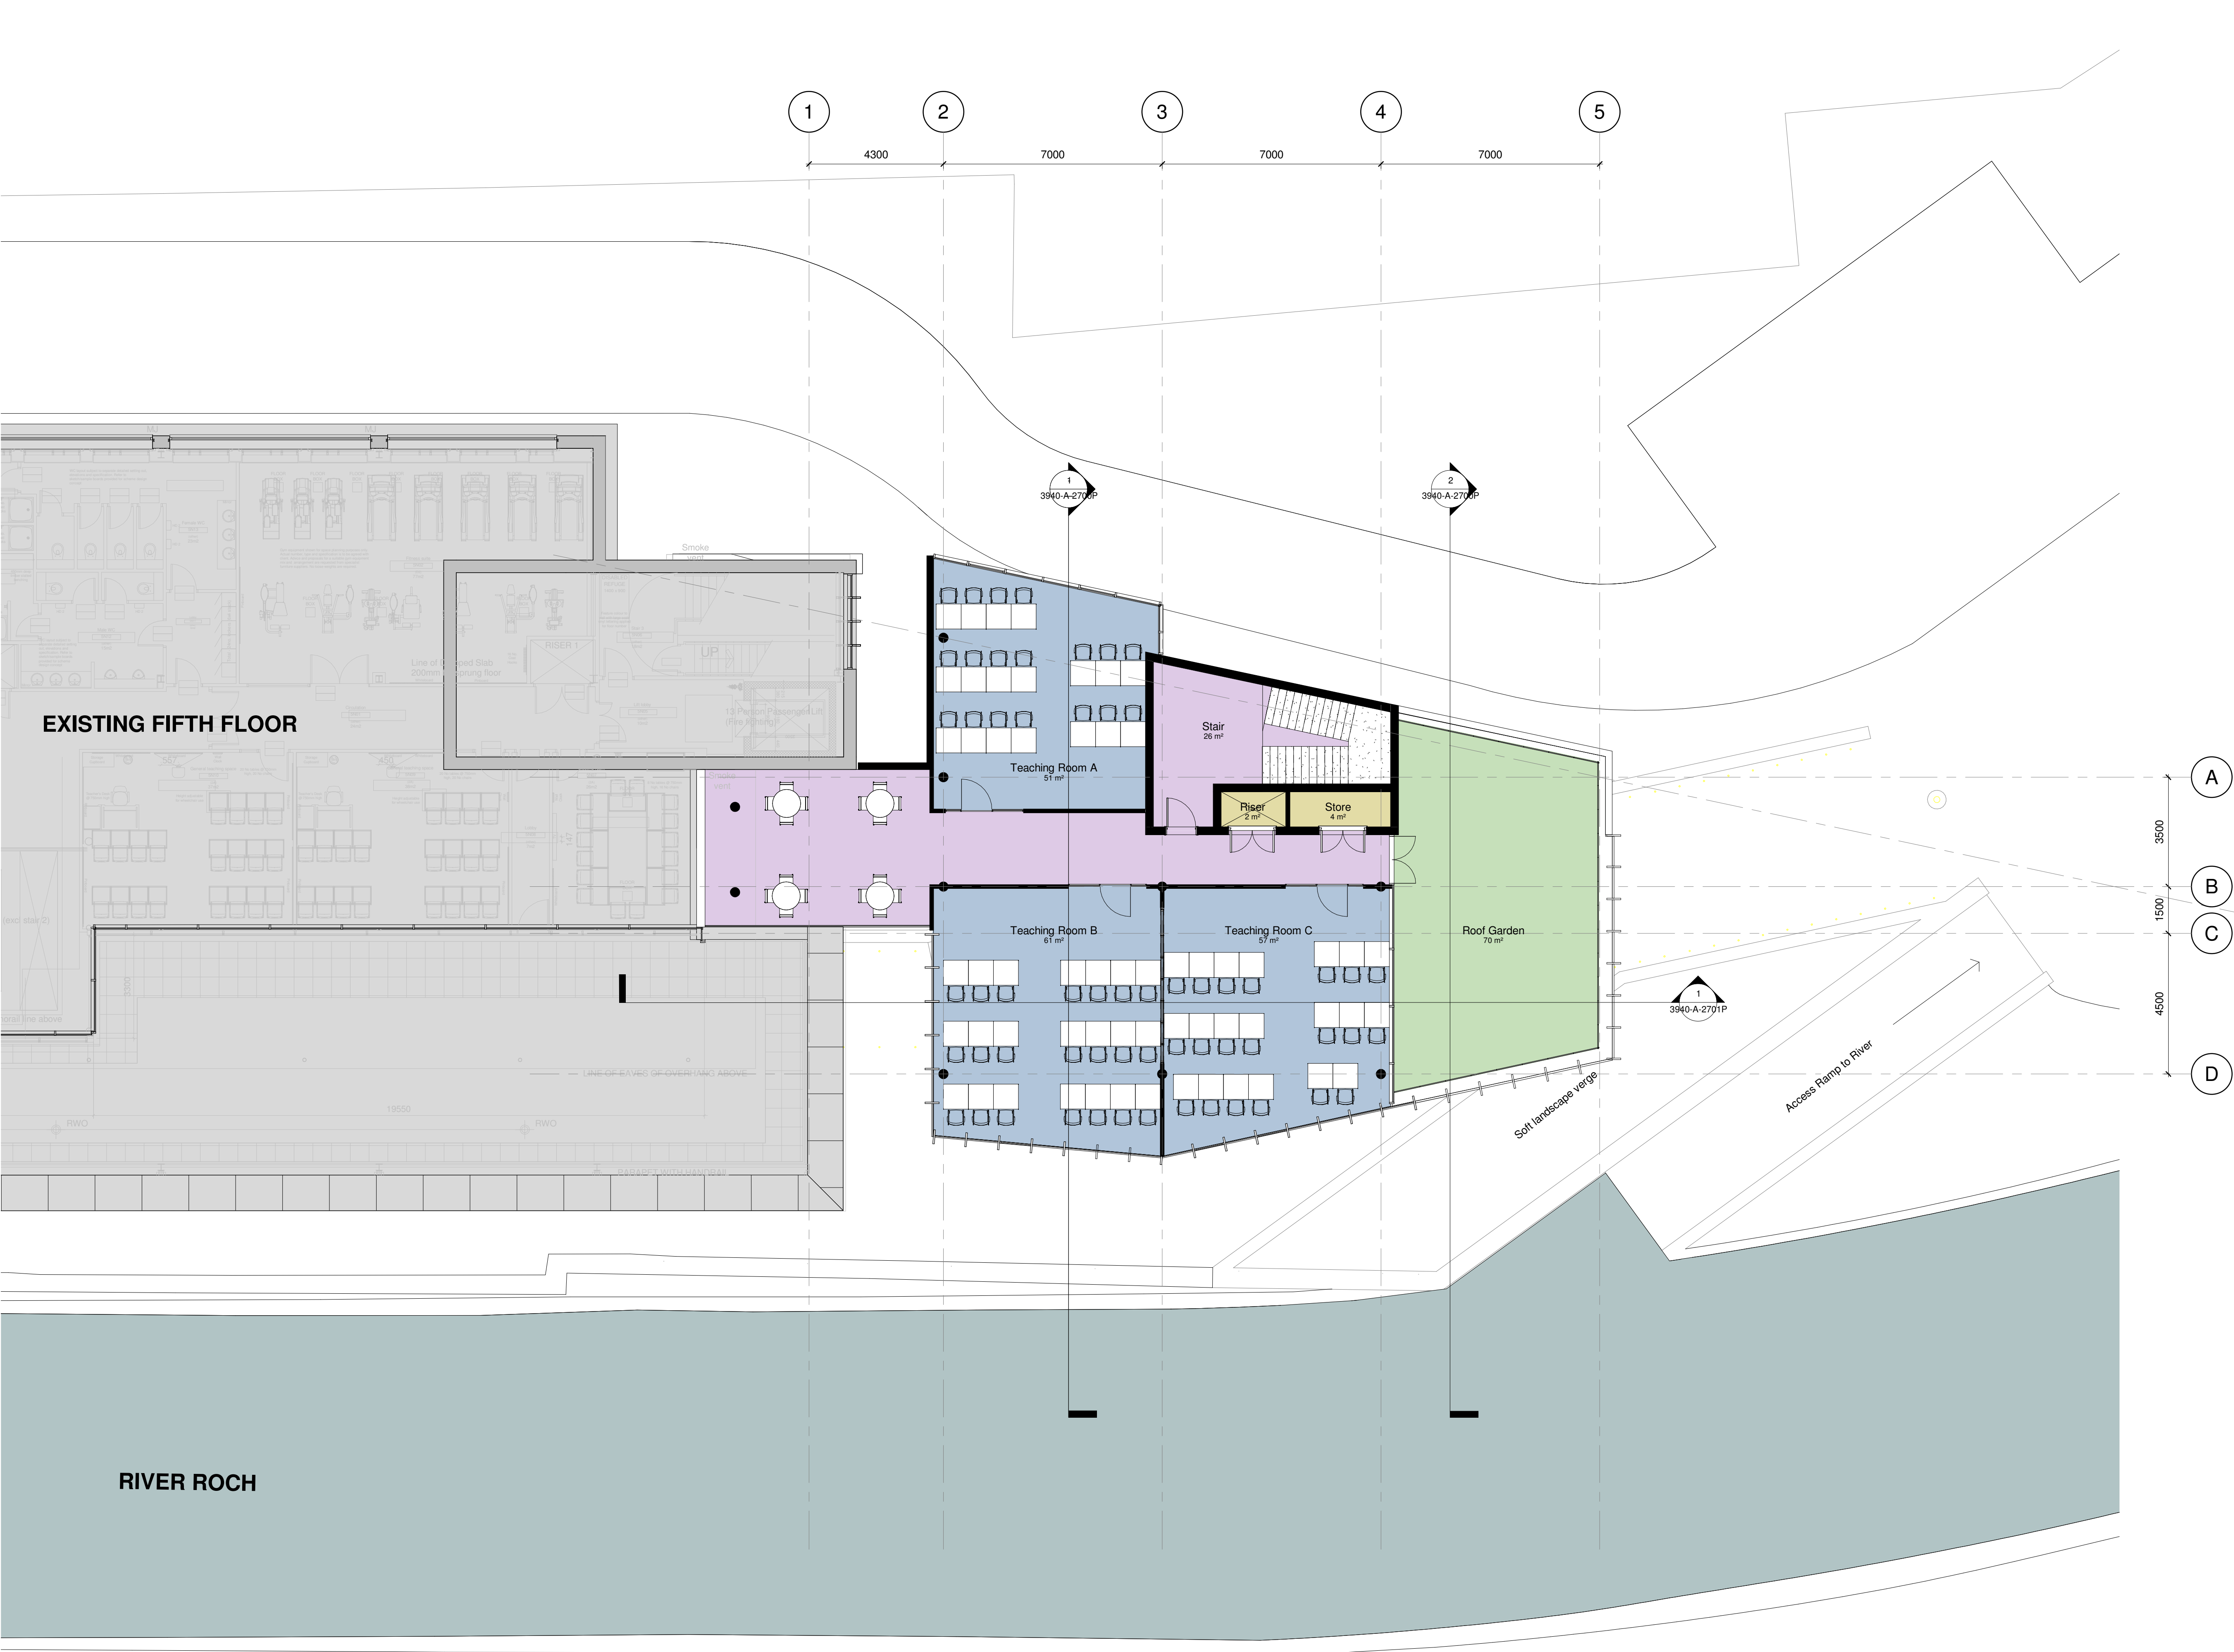

Proposed GA Fifth Floor Plan
1 : 100

P2	Planning Permission Submission	02.11.22
P1	Issued for comment	28.10.22
Rev	Description	Date

PLANNING

Rochdale Sixth Form College
College Road, Rochdale, OL12 6HY

Proposed GA Fifth Floor Plan

DRAWING NUMBER
3940-A-2003P

DATE 09/30/22	REVISION P2	STATUS PURPOSE OF ISSUE
------------------	----------------	----------------------------


ABW architects Ltd.
architecture.building.workshop

A1
©
02/11/2022 15:28:26

NOTE:
1. ANY DISCREPANCIES TO BE REPORTED IMMEDIATELY TO THE ARCHITECT.
2. ALL DIMENSIONS TO BE SITE CHECKED & VERIFIED BY THE CONTRACTOR PRIOR TO THE MANUFACTURE OR ORDER OF ANY MATERIALS OR GOODS.

KEY:

- Social Space
- Teaching Space
- Ancillary Space
- Roof Garden
- Circulation

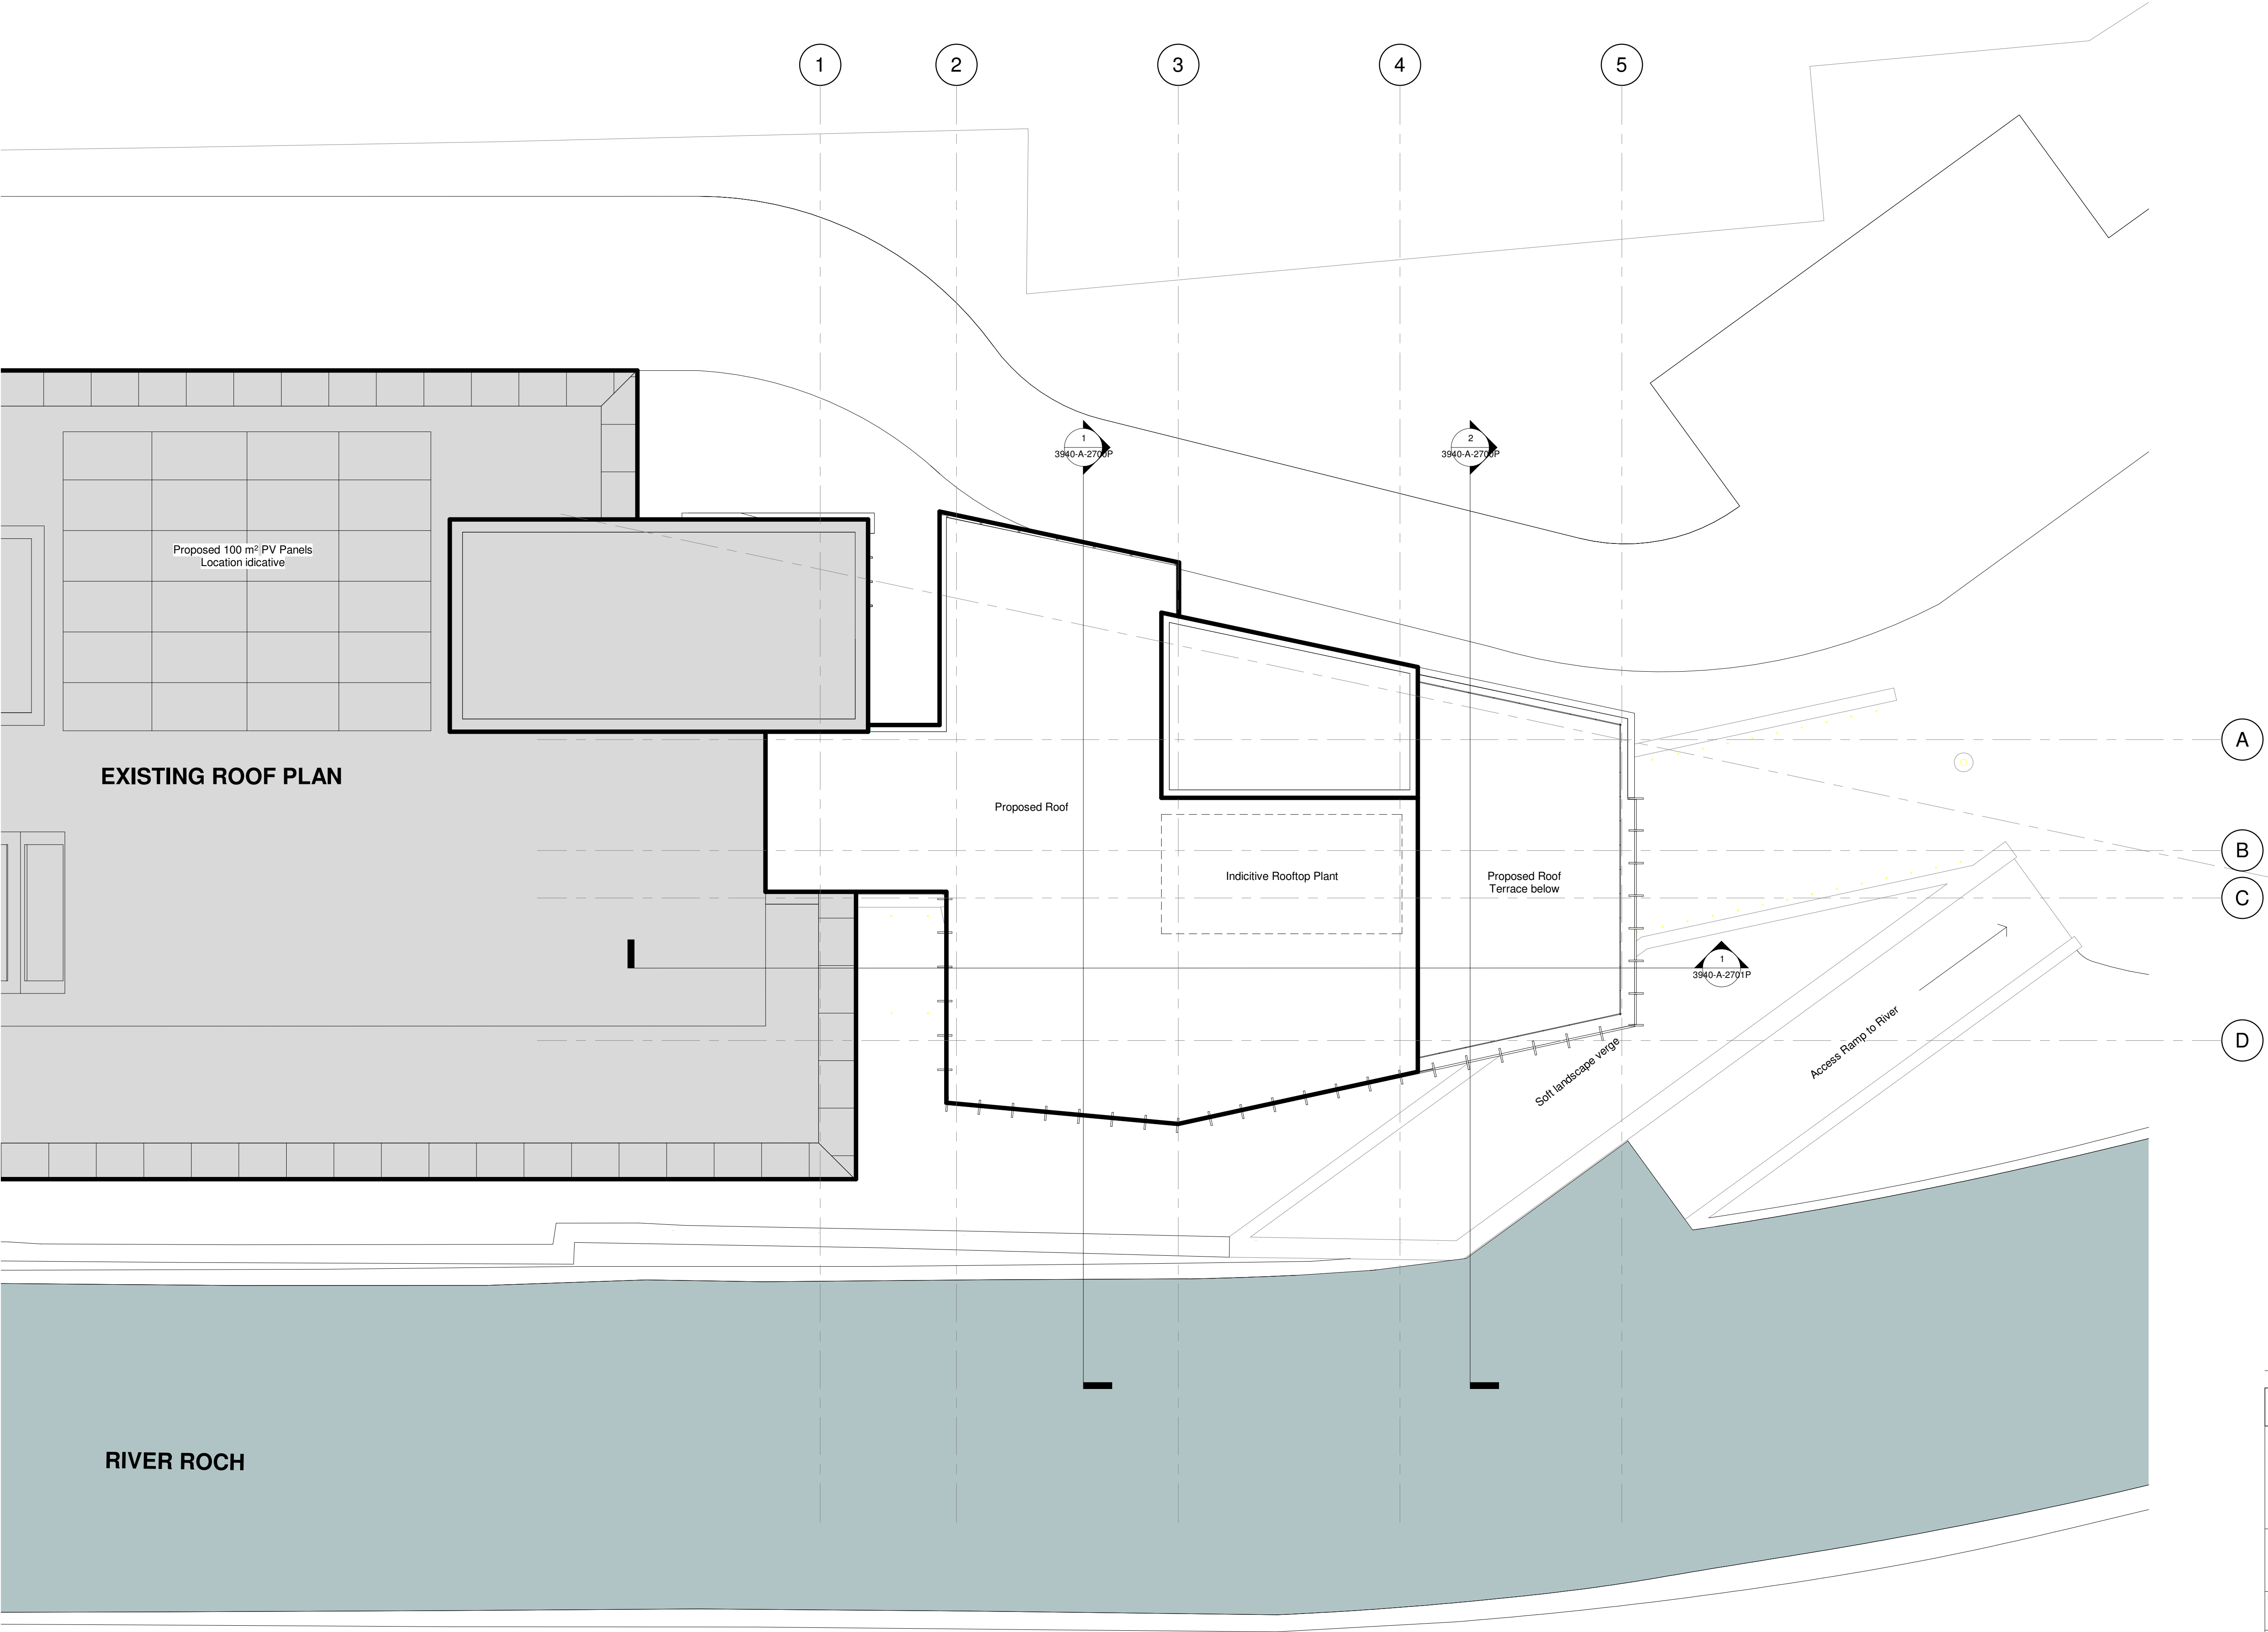

Proposed GA Roof Plan
1 : 100


P2	Planning Permission Submission	02.11.22
P1	Issued for comment	28.10.22
Rev	Description	Date
PLANNING		
Rochdale Sixth Form College College Road, Rochdale, OL12 6HY		
Proposed GA Roof Plan		
DRAWING NUMBER		
3940-A-2004P		
DATE	REVISION	STATUS
10/25/22	P2	PURPOSE OF ISSUE
SCALE		
1 : 100		
ABW architects Ltd. architecture.building.workshop		A1 ©

02/11/2022 16:20:12

NOTE:
1. ANY DISCREPANCIES TO BE REPORTED IMMEDIATELY TO THE ARCHITECT.
2. ALL DIMENSIONS TO BE SITE CHECKED & VERIFIED BY THE CONTRACTOR PRIOR TO THE MANUFACTURE OR ORDER OF ANY MATERIALS OR GOODS.




GA Section - AA
1 : 100

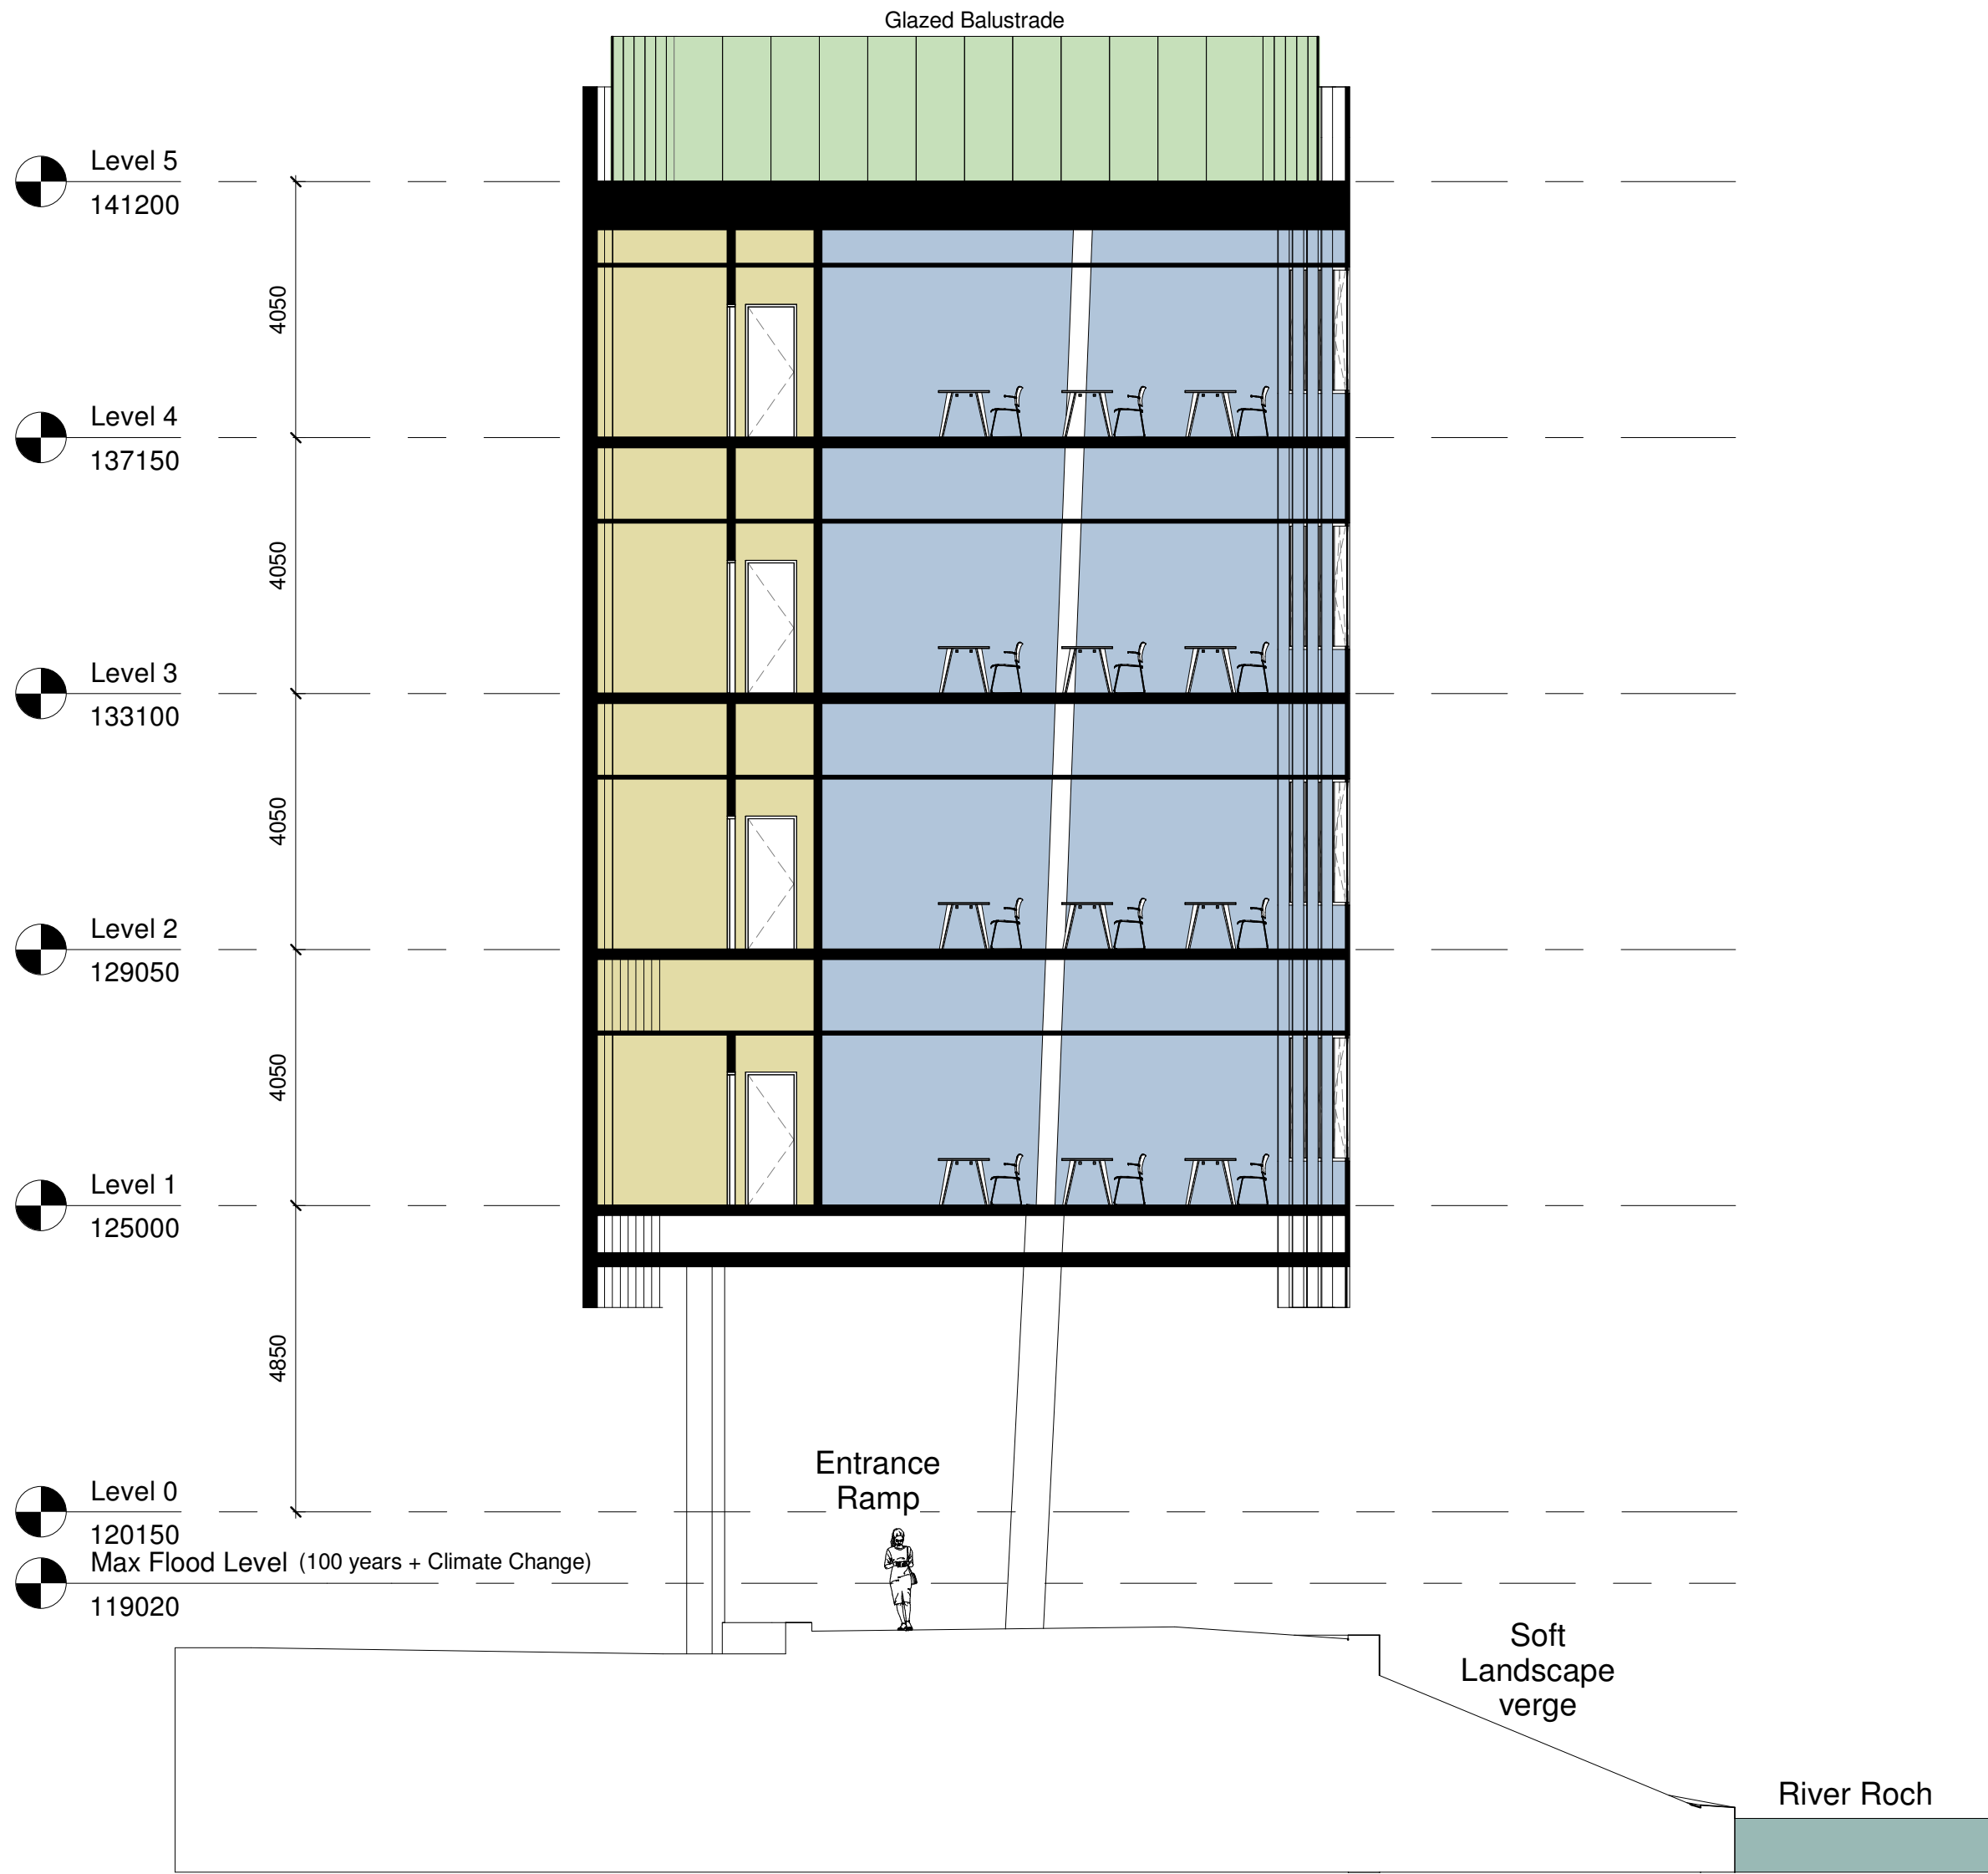

GA Section - BB
1 : 100

- KEY:
- Social Space
 - Teaching Space
 - Ancillary Space
 - Roof Garden
 - Circulation

Section Key
1 : 2000

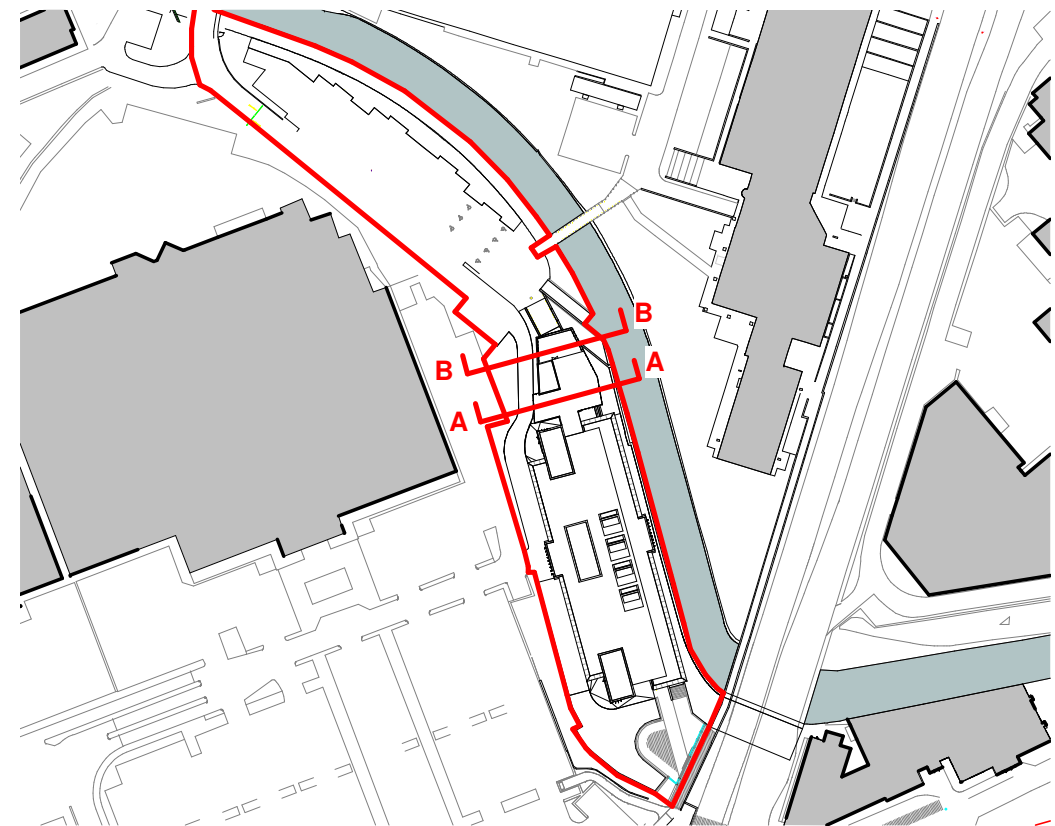

P2	Planning Permission Submission	02.11.22
P1	Issued for comment	28.10.22
Rev	Description	Date
PLANNING		
Rochdale Sixth Form College College Road, Rochdale, OL12 6HY		
Proposed GA Sections AA & BB		
DRAWING NUMBER		
3940-A-2700P		
DATE	REVISION	STATUS
09/30/22		
SCALE	P2	PURPOSE OF ISSUE
As indicated		
ABW architects Ltd. architecture.building.workshop		A1 © 02/11/2022 16:02:49

NOTE:
1. ANY DISCREPANCIES TO BE REPORTED IMMEDIATELY TO THE ARCHITECT.
2. ALL DIMENSIONS TO BE SITE CHECKED & VERIFIED BY THE CONTRACTOR PRIOR TO THE MANUFACTURE OR ORDER OF ANY MATERIALS OR GOODS.




KEY:

- Social Space
- Teaching Space
- Ancillary Space
- Roof Garden
- Circulation

GA Section - CC
1 : 100



Section Key
1 : 2000

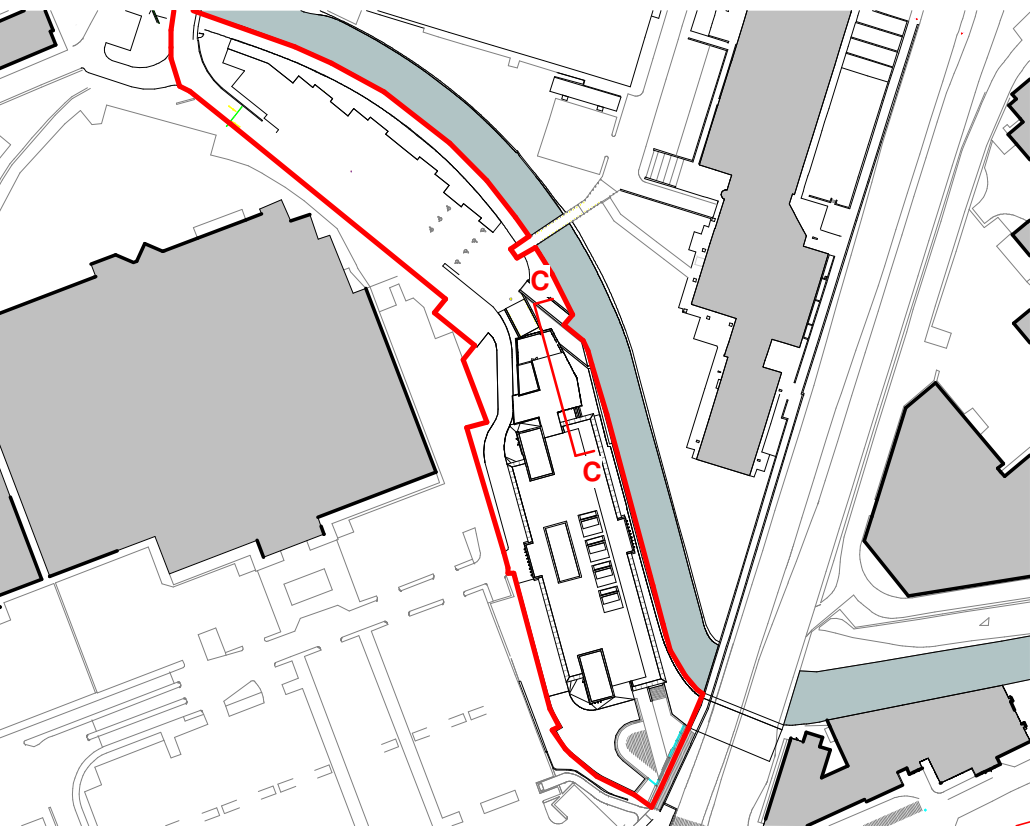

P2	Planning Permission Submission	02.11.22
P1	Issued for comment	28.10.22
Rev	Description	Date
PLANNING		
Rochdale Sixth Form College College Road, Rochdale, OL12 6HY		
Proposed GA Sections CC		
DRAWING NUMBER		
3940-A-2701P		
DATE	REVISION	STATUS
10/11/22		
SCALE	P2	PURPOSE OF ISSUE
As indicated		
ABW architects Ltd. architecture building workshop		A1 ©

02/11/2022 16:03:50