

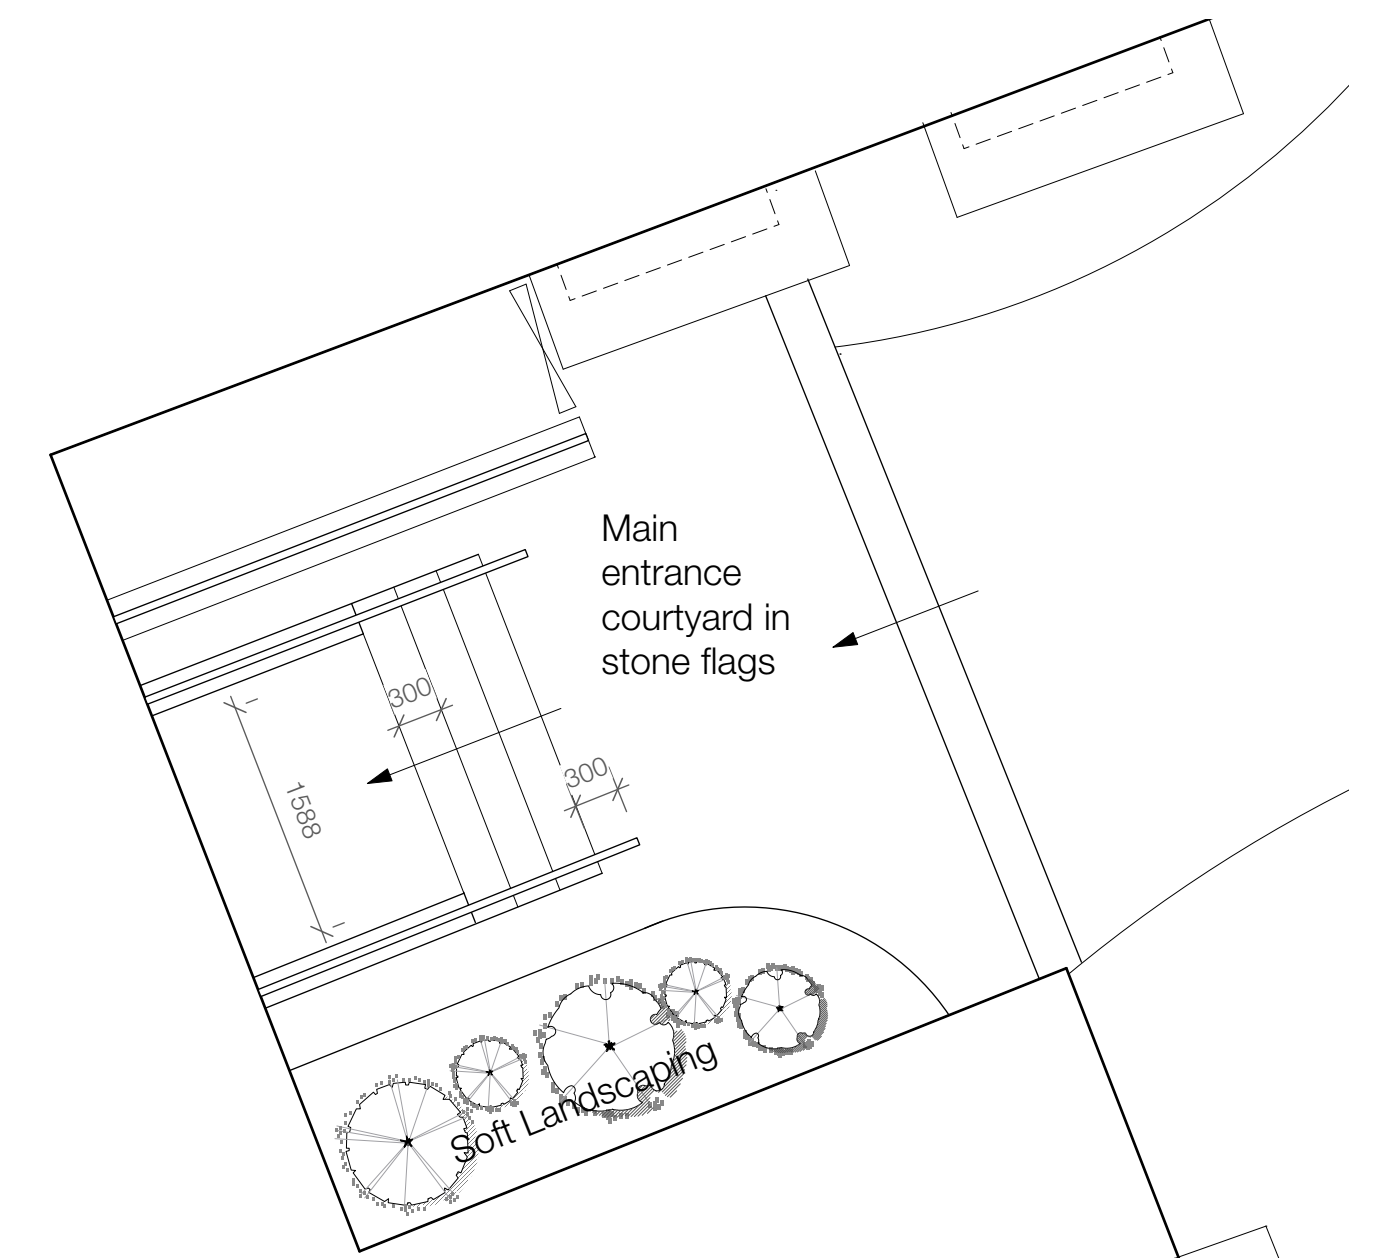
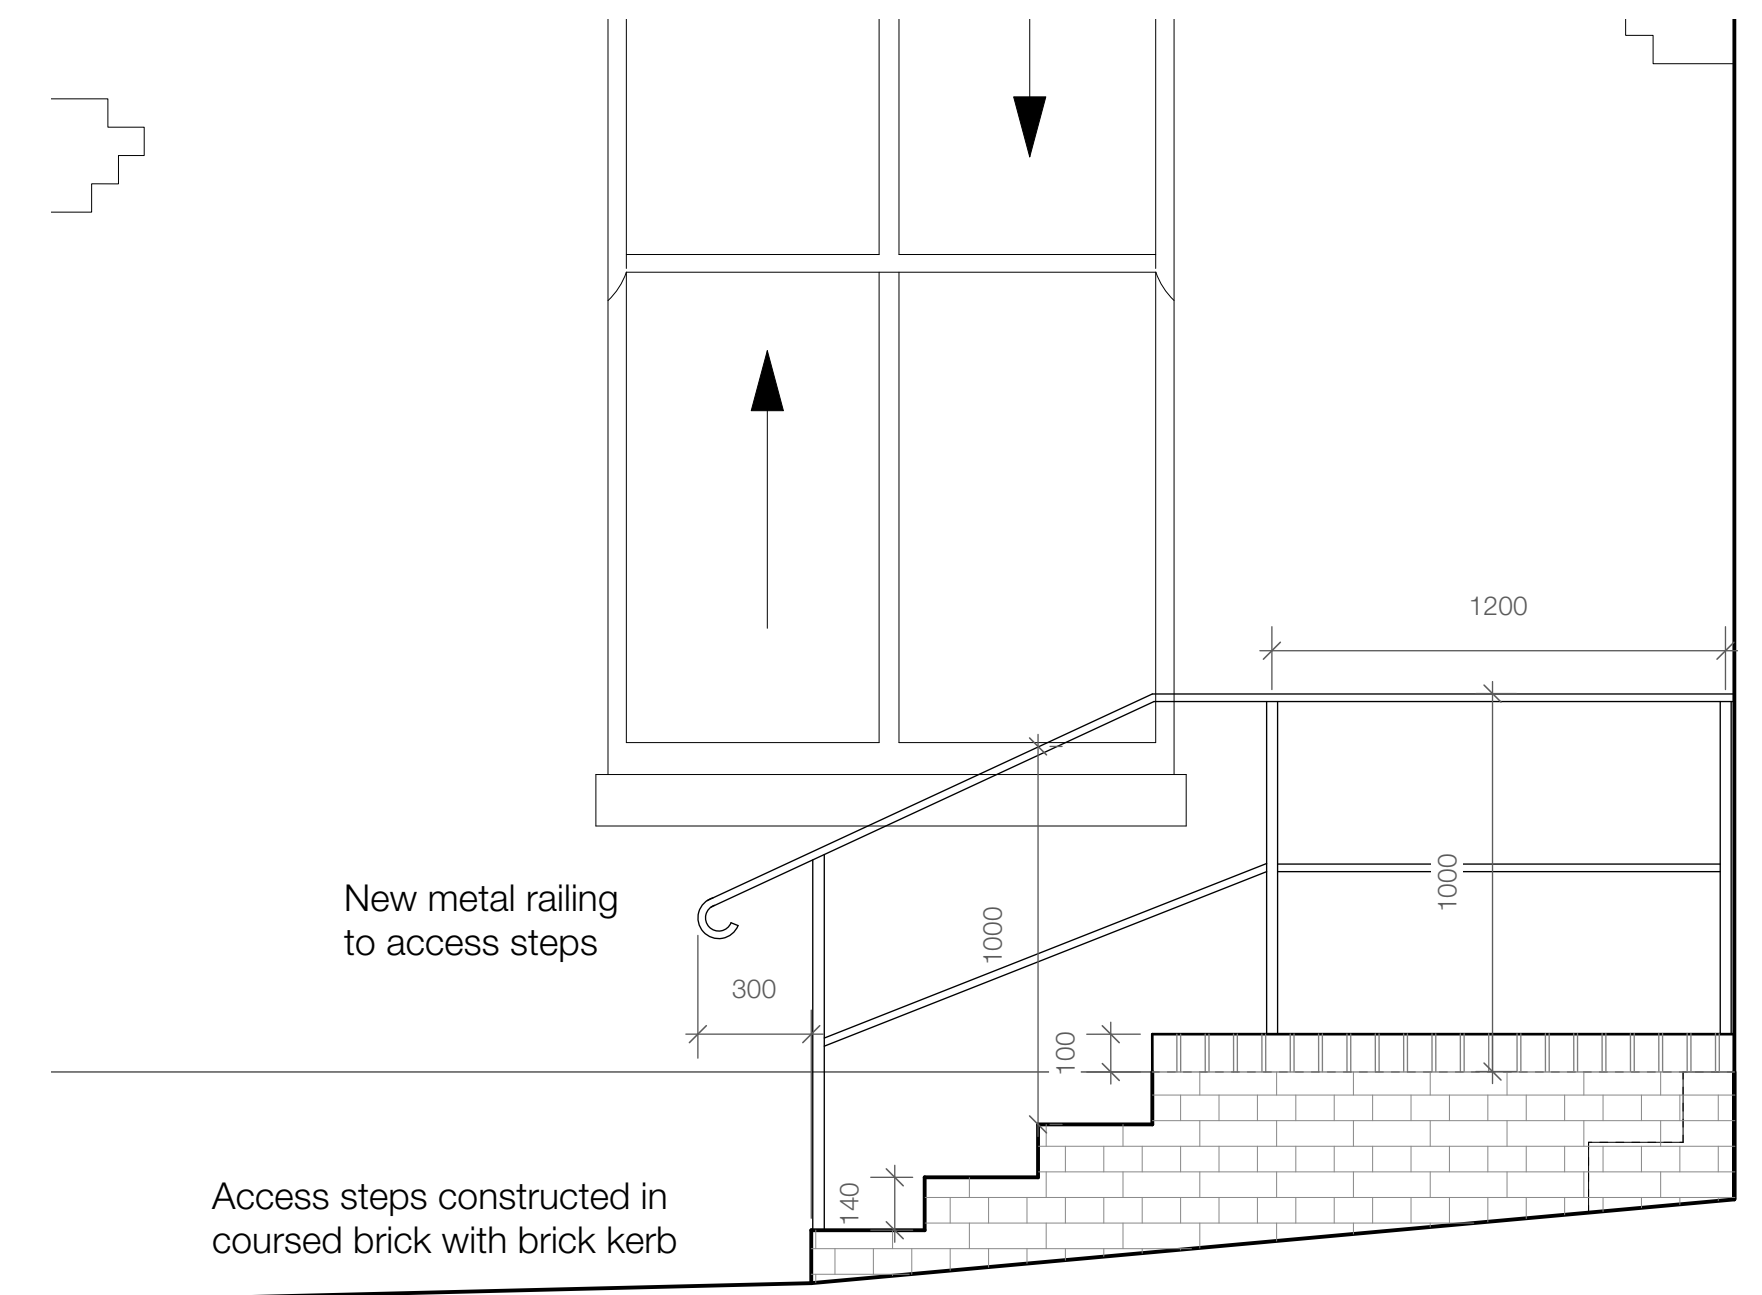
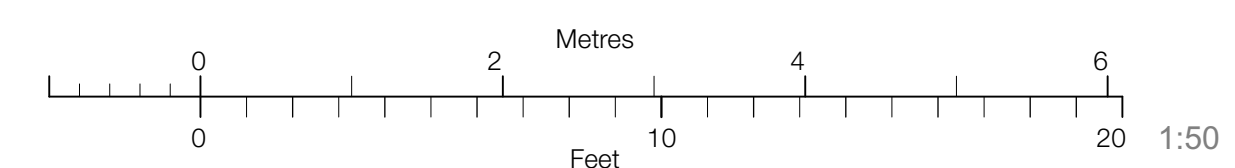


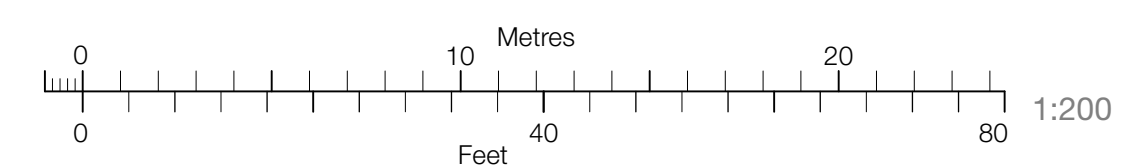

Not for Construction
Based on drawings provided by A J Cocker
Associates

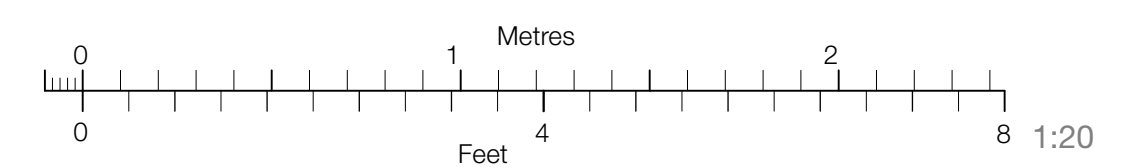

Revision
A 16/01/23 LA Red edge boundary amended.
Project

Proposed Apartments

Address
Townhead,
Yorkshire Street, Rochdale

Client
Raj Property Investments Ltd
(Townhead)

Drawing Proposed Site Plan

storaarchitecture
Chartered Architects
RIBA Chartered Practice

www.storah.com mail@storah.com 01706 813214

Scale	Sheet Size	Date	Drawn
1:200	ISO A1	Nov 2022	LA

1:200 ISO A1 Nov 2022 LA

Drawing Number	Revision
00 000 005	A

22-039-205 A