

DEALER DESIGN SERVICE

ŠKODA UK

Modern Solid Upgrade

RRG, Rochdale

Kingsway,
Rochdale
OL16 4AP

Issue 1.0

19.12.24

SKODA

+44 (0) 20 3093 0611
info@brandtwentytwo.com
www.brandtwentytwo.com
5 St John's Lane, London, EC1M 4BH

BRAND
TWENTY
TWO

This document is for design-intent purposes only. It has been produced to show how this ŠKODA dealership can be upgraded to comply with the new ŠKODA Modern Solid Corporate Identity.

This document must only be used for reference and must not be used for construction purposes. It is the responsibility of the Dealer to commission an Architect and design team to prepare construction information and obtain all relevant local statutory approvals (planning consent etc.).

The Dealer-appointed Architect and design team must ensure that the design is developed to be fit-for-purpose. Appropriate care should be taken to ensure correct provision of power to relevant items. This includes detailed setting out and coordination of services.

The survey information used to prepare this pack may not correctly represent the current as-built facilities. As a result, this drawing must only be used for reference purposes. Do not scale off this drawing. It is the responsibility of the signage supplier to check all building dimensions and resolve any discrepancies. All further survey work (spatial, structural, asbestos etc.), as necessarily required should be commissioned directly by the Dealer.

All work must comply with and work within local Health and Safety guidelines.

These drawings are the property of Brand 22 Ltd. Copyright is reserved by them and are issued on condition that they are not copied, reproduced, retained or disclosed to any unauthorised person, either wholly or in part, without prior written consent.

SA002_071_RRG_ROCHDALE

- 001 - EXTERIOR PHOTOS
- 002 - SATELLITE IMAGE
- 003 - EXISTING ELEVATIONS
- 004 - PROPOSED ELEVATIONS
- 005 - INTERIOR PHOTOSHEET
- 006 - NEW ŠKODA SIGNAGE ELEMENTS SUMMARY SHEET

Revision	Date	Initial	Amendment	Notes		Client ŠKODA UK			+44 (0) 20 3093 0611 info@brandtwentytwo.com www.brandtwentytwo.com 5 St John's Lane, London, EC1M 4BH BRAND TWENTY TWO
-	-	-	-	No dimensions are to be scaled from this drawing. The contractor / manufacturer is responsible for checking all dimensions and querying any discrepancies.		Project RRG, Rochdale			
						Drawing Summary			
						Scale N/A	Status	Design Intent	
						Date 19 12 24	Drawn by	AS	
						Project No. SA002_071	Drawing No. 000	Revision 1.0	



ELEVATION 1



OLD BRANDING ON HOOP SIGNS TO BE REMOVED



ELEVATION 2



DIRECTIONAL SIGNAGE. GREEN FLASH TO BE WRAPPED OR REPLACED



6M TOTEM SIGN

Revision	Date	Initial	Amendment
-	-	-	-

Notes
No dimensions are to be scaled from this drawing. The contractor / manufacturer is responsible for checking all dimensions and querying any discrepancies.

This drawing is the property of Brand 22 Ltd. Copyright is reserved by Brand 22 Ltd. and the drawing is issued on condition that it is not copied, reproduced, retained or disclosed to any unauthorised person, either wholly or in part, without written consent.



Client ŠKODA UK	
Project RRG, Rochdale	
Drawing	
Scale	Status Design Intent
Date 19 12 24	Drawn by AS
Project No. SA002_071	Drawing No. 001 Revision 1.0

+44 (0) 20 3093 0611
info@brandtwentytwo.com
www.brandtwentytwo.com
5 St John's Lane, London, EC1M 4BH

**BRAND
TWENTY
TWO**



SATELLITE IMAGE

NEW SKODA PYLON SIGN, 6M HIGH
(to match existing height)
Subject to planning consent.

Revision	Date	Initial	Amendment
-	-	-	-




Notes
No dimensions are to be scaled from this drawing. The contractor / manufacturer is responsible for checking all dimensions and querying any discrepancies.
This drawing is the property of Brand 22 Ltd. Copyright is reserved by Brand 22 Ltd. and the drawing is issued on condition that it is not copied, reproduced, retained or disclosed to any unauthorised person, either wholly or in part, without written consent.



Client	ŠKODA UK		
Project	RRG, Rochdale		
Drawing	Site plan		
Scale	NTS @ A3	Status	Design Intent
Date	19 12 24	Drawn by	AS
Project No.	SA002_071	Drawing No.	002
		Revision	1.0

+44 (0) 20 3093 0611
info@brandtwentytwo.com
www.brandtwentytwo.com
5 St John's Lane, London, EC1M 4BH



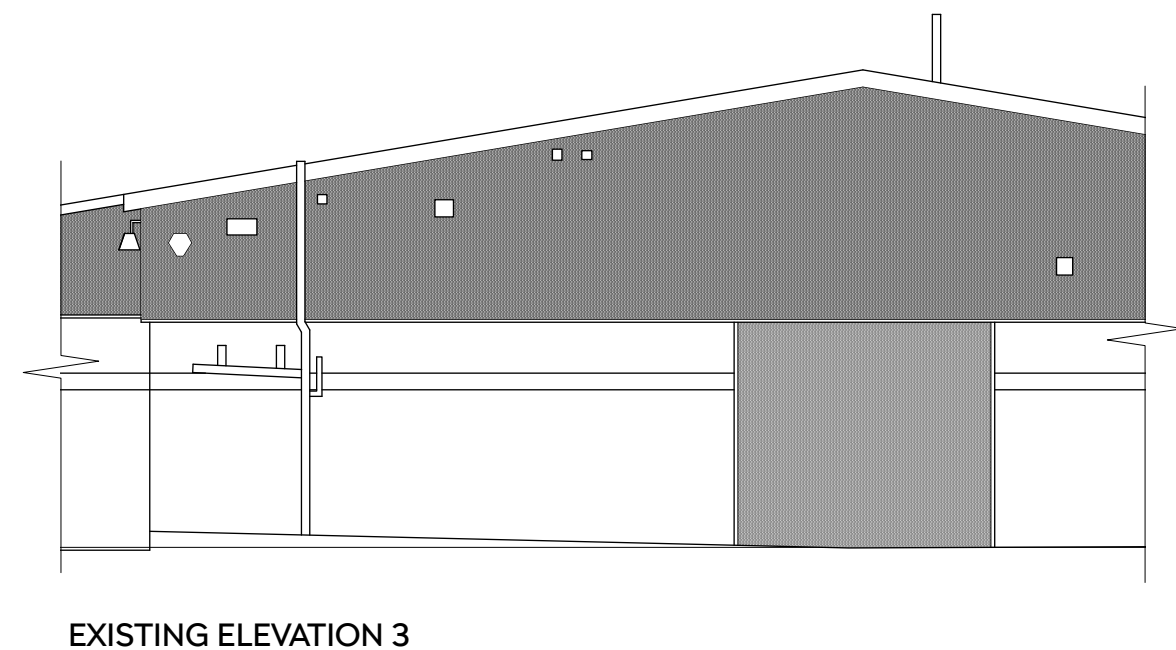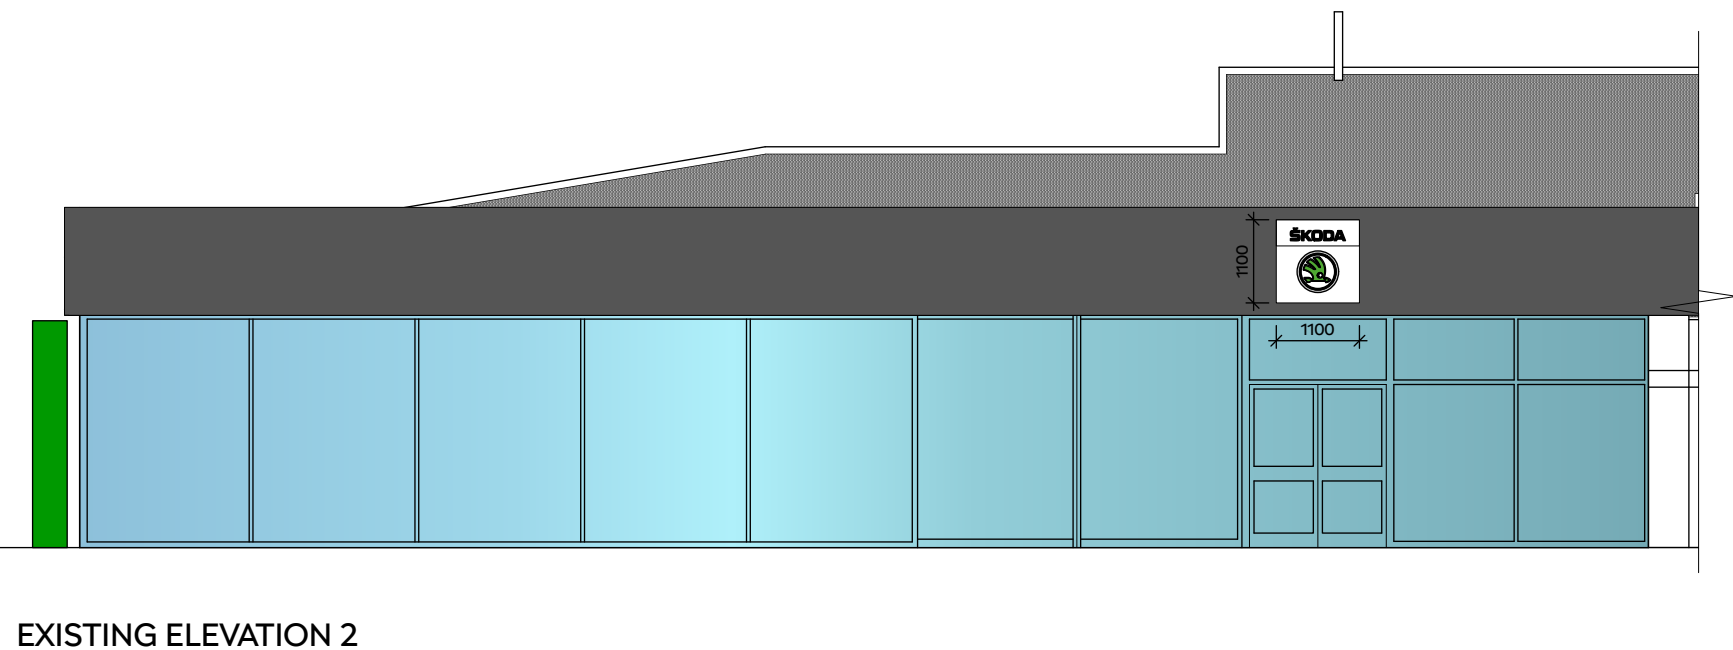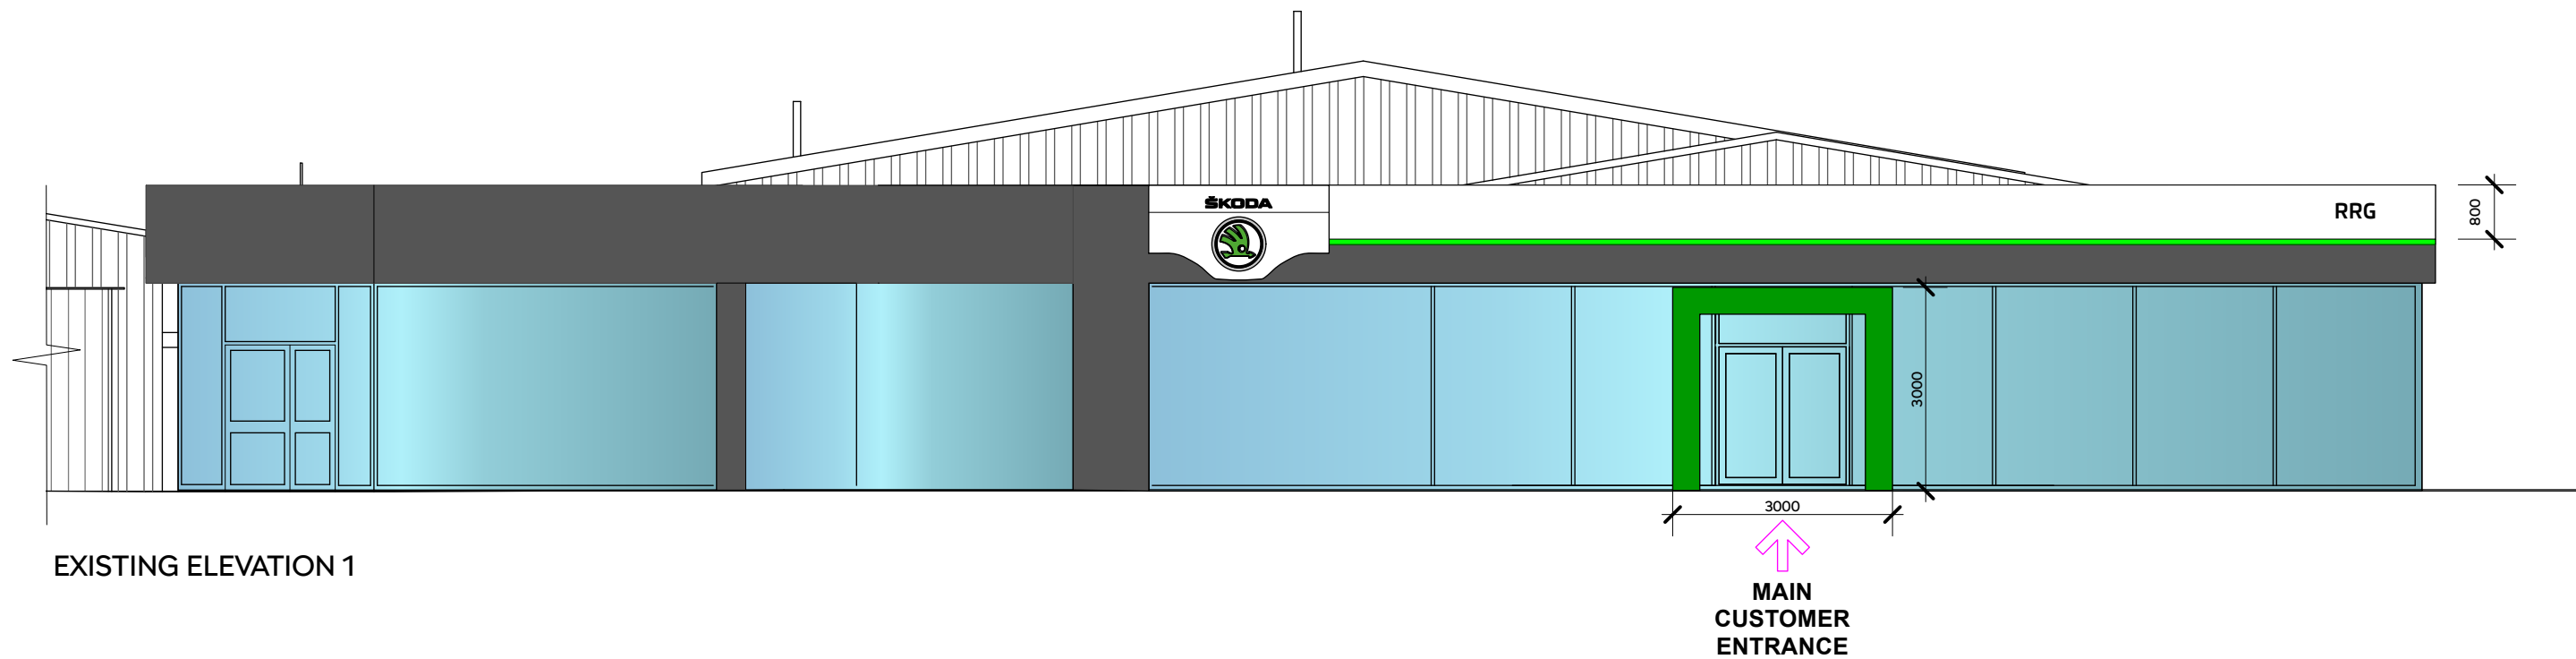

Revision	Date	Initial	Amendment
-	-	-	-

Notes
No dimensions are to be scaled from this drawing. The contractor / manufacturer is responsible for checking all dimensions and querying any discrepancies.




This drawing is the property of Brand 22 Ltd. Copyright is reserved by Brand 22 Ltd. and the drawing is issued on condition that it is not copied, reproduced, retained or disclosed to any unauthorised person, either wholly or in part, without written consent.



Client	ŠKODA UK		
Project	RRG, Rochdale		
Drawing	Existing elevations		
Scale	1:100 @ A3	Status	Design Intent
Date	19 12 24	Drawn by	AS
Project No.	SA002_071	Drawing No.	003
		Revision	1.0

+44 (0) 20 3093 0611
info@brandtwentytwo.com
www.brandtwentytwo.com
5 St John's Lane, London, EC1M 4BH

**BRAND
TWENTY
TWO**

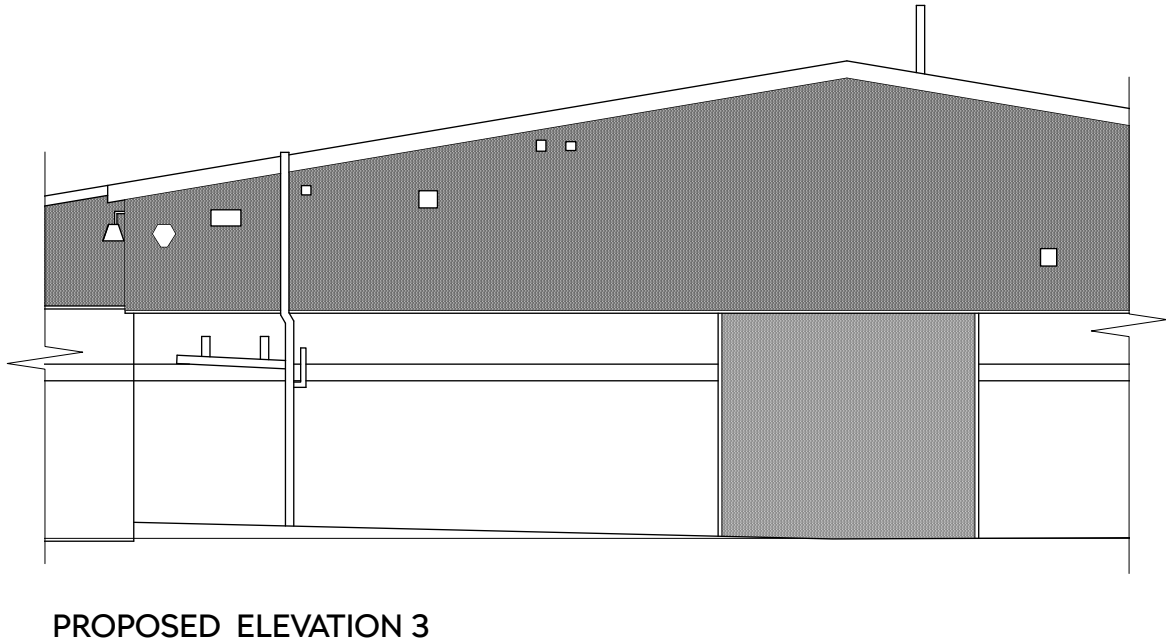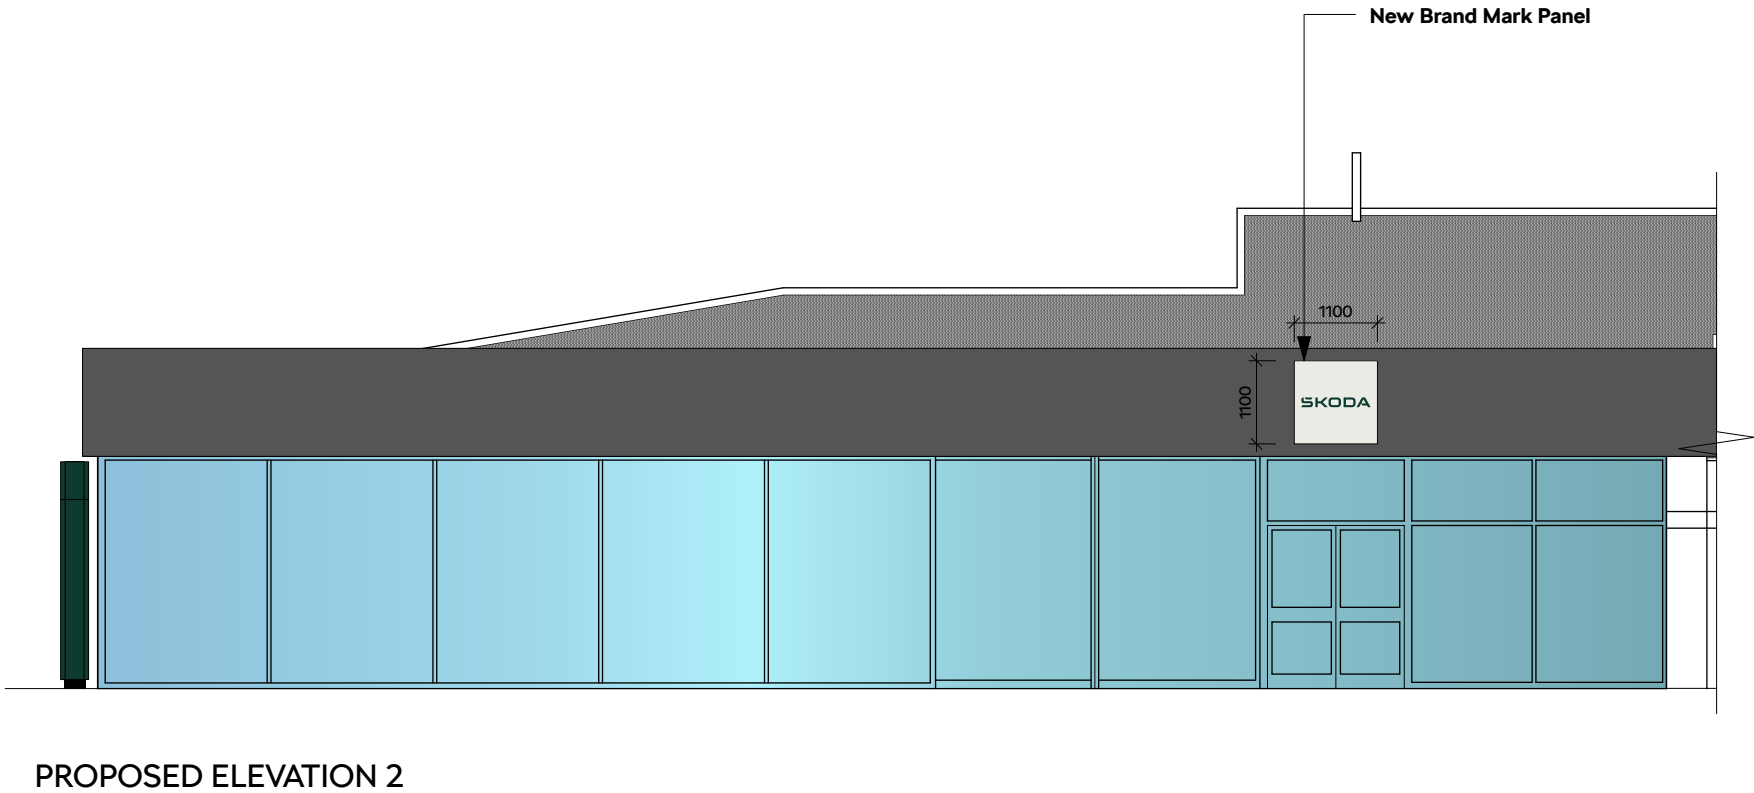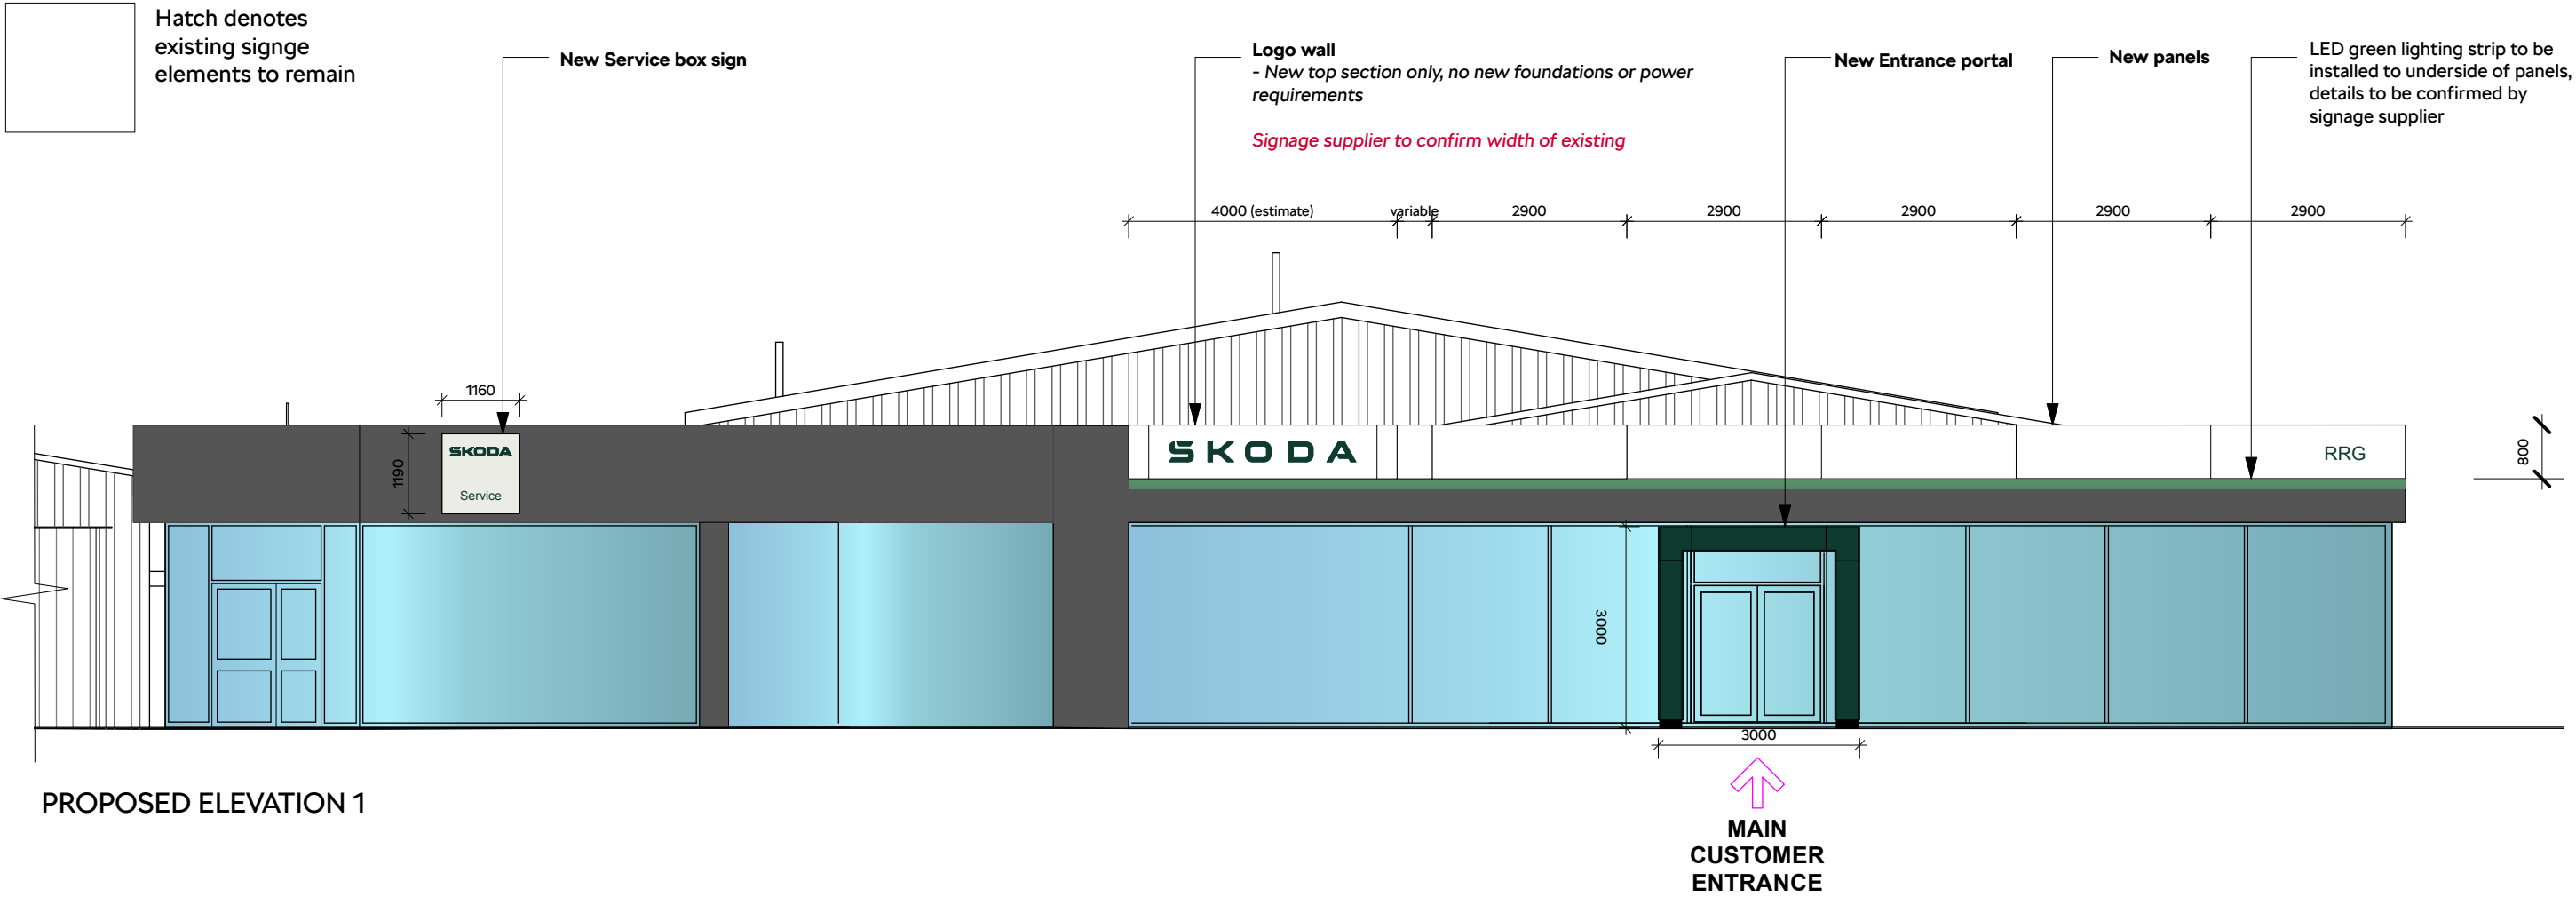

Revision	Date	Initial	Amendment
-	-	-	-

Notes
No dimensions are to be scaled from this drawing. The contractor / manufacturer is responsible for checking all dimensions and querying any discrepancies.
This drawing is the property of Brand 22 Ltd. Copyright is reserved by Brand 22 Ltd. and the drawing is issued on condition that it is not copied, reproduced, retained or disclosed to any unauthorised person, either wholly or in part, without written consent.



Client	ŠKODA UK				
Project	RRG, Rochdale				
Drawing	Proposed elevations				
Scale	1:100 @ A3		Status	Design Intent	
Date	19 12 24		Drawn by	AS	
Project No.	SA002_071		Drawing No.	004	Revision 1.0

+44 (0) 20 3093 0611
info@brandtwentytwo.com
www.brandtwentytwo.com
5 St John's Lane, London, EC1M 4BH

**BRAND
TWENTY
TWO**



EV DISPLAY
- Floor markings to be removed
- EVIS stand to be updated



MERCHANDISE DISPLAY UNIT
- Green flash to be wrapped in grey finish



CONFIGURATION ZONE UNIT
- Green flashes to be wrapped in grey finish



MERCHANDISE DISPLAY UNIT BACK
- Graphic to be removed



NEW INTERNAL HIGHLIGHT WALL
- To be replaced with new, existing is 5010mm wide x 3000mm high

Revision	Date	Initial	Amendment
-	-	-	-

Notes
No dimensions are to be scaled from this drawing. The contractor / manufacturer is responsible for checking all dimensions and querying any discrepancies.
This drawing is the property of Brand 22 Ltd. Copyright is reserved by Brand 22 Ltd. and the drawing is issued on condition that it is not copied, reproduced, retained or disclosed to any unauthorised person, either wholly or in part, without written consent.




Client	ŠKODA UK		
Project	RRG, Rochdale		
Drawing	Interior photosheet		
Scale	N/A	Status	Design Intent
Date	19 12 24	Drawn by	AS
Project No.	SA002_071	Drawing No.	005
		Revision	1.0

+44 (0) 20 3093 0611
info@brandtwentytwo.com
www.brandtwentytwo.com
5 St John's Lane, London, EC1M 4BH

**BRAND
TWENTY
TWO**

- Keep
- Remove
- New

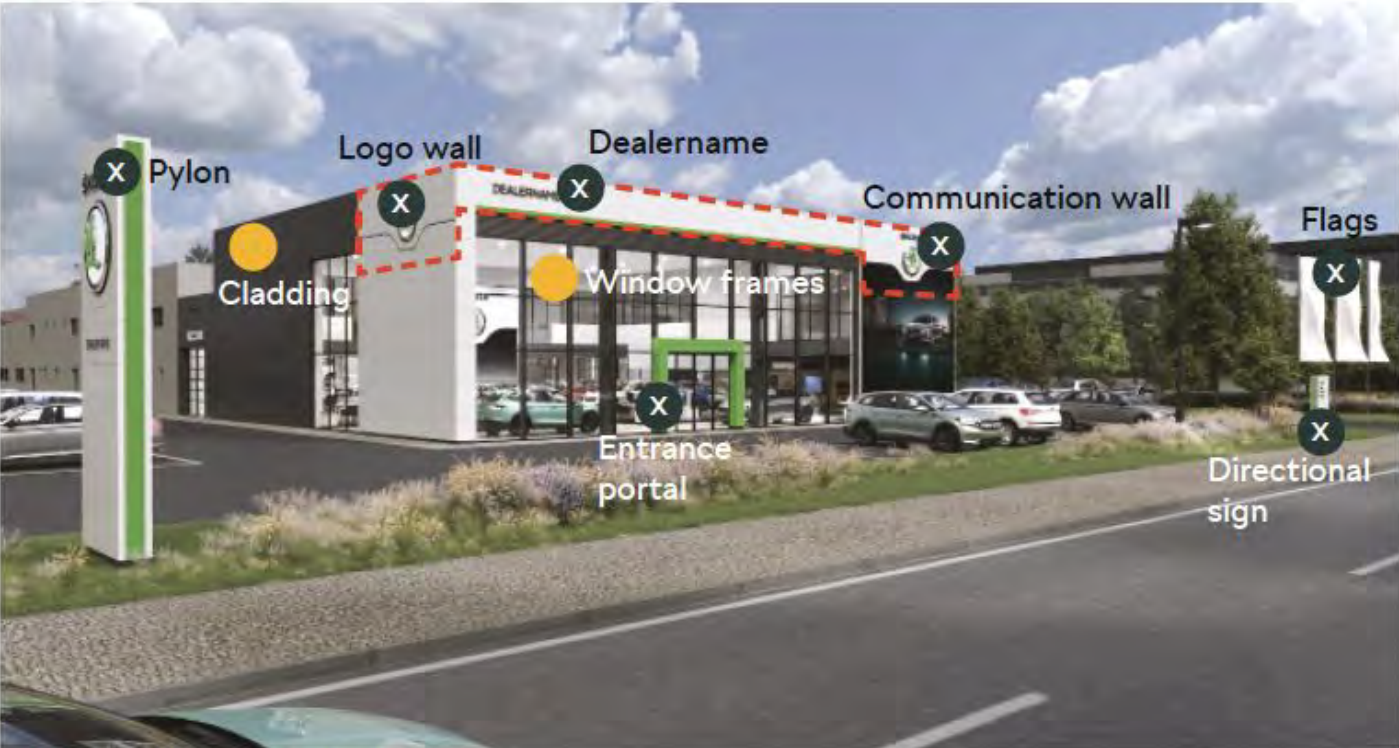

Outdated exterior CI



New facelift exterior CI



New internal Highlight Wall

Revision	Date	Initial	Amendment
-	-	-	-

Notes
No dimensions are to be scaled from this drawing. The contractor / manufacturer is responsible for checking all dimensions and querying any discrepancies.

This drawing is the property of Brand 22 Ltd. Copyright is reserved by Brand 22 Ltd. and the drawing is issued on condition that it is not copied, reproduced, retained or disclosed to any unauthorised person, either wholly or in part, without written consent.



Client ŠKODA UK			
Project RRG, Rochdale			
Drawing Modern Solid signage elements summary sheet			
Scale	NTS @ A3	Status	Design Intent
Date	19 12 24	Drawn by	AS
Project No.	SA002_071	Drawing No.	006
		Revision	1.0

+44 (0) 20 3093 0611
info@brandtwentytwo.com
www.brandtwentytwo.com
5 St John's Lane, London, EC1M 4BH

**BRAND
TWENTY
TWO**