

6.0 Planning Drawings

- BDR-RALA-ZZ-XX-DR-A-(00)-0000_P00 - Site Location & Block Plan
- BDR-RALA-ZZ-XX-DR-A-(00)-0001_P03 - Existing Ground Floor Site Plan
- BDR-RALA-ZZ-XX-DR-A-(00)-0002_P00 - Existing Plans & Elevations
- BDR-RALA-ZZ-XX-DR-A-(00)-0003_P01 - Existing Entrance & Ancillary Spaces
- BDR-RALA-ZZ-XX-DR-A-(00)-0004_P05 - Proposed Ground Floor Site Plan
- BDR-RALA-ZZ-XX-DR-A-(00)-0005_P00 - Proposed Plans
- BDR-RALA-ZZ-XX-DR-A-(00)-0006_P05 - Proposed Entrance & Ancillary Spaces
- BDR-RALA-ZZ-XX-DR-A-(00)-0007_P05 - Proposed First Floor & Ancillary Spaces
- BDR-RALA-ZZ-XX-DR-A-(00)-0008_P00 - Proposed Elevations
- BDR-RALA-ZZ-XX-DR-A-(00)-0020_P00 - Existing Sitewide Elevations
- BDR-RALA-ZZ-XX-DR-A-(00)-0021_P00 - Proposed Sitewide Elevations

Please read in conjunction with external consultant reports:

Arboricultural Impact & Method

- Arb Impact Assessment
- Arb Method Statement

Crime Impact Statement

Ecology appraisal & BNG

- 02 Bowlee-Amphibian-survey-2024 2
- 02 Bowlee-Bat-Scoping-Report-working 3
- 02 Bowlee-Driving-Range-preliminary-eco-appraisal V2
- 02 Bowlee-terrestrial-mammal-surveyV2
- Bowlee Biodiversity Net Gain Calculation Results

Landscape Architect


- LDP-24-P221 1001B Landscape Proposals

Noise Impact Assessment

Topographical Survey

Fencing Details

- Range fencing-A4 Elev 02[69938]
- Range fencing-A4 Elev 02[69938]

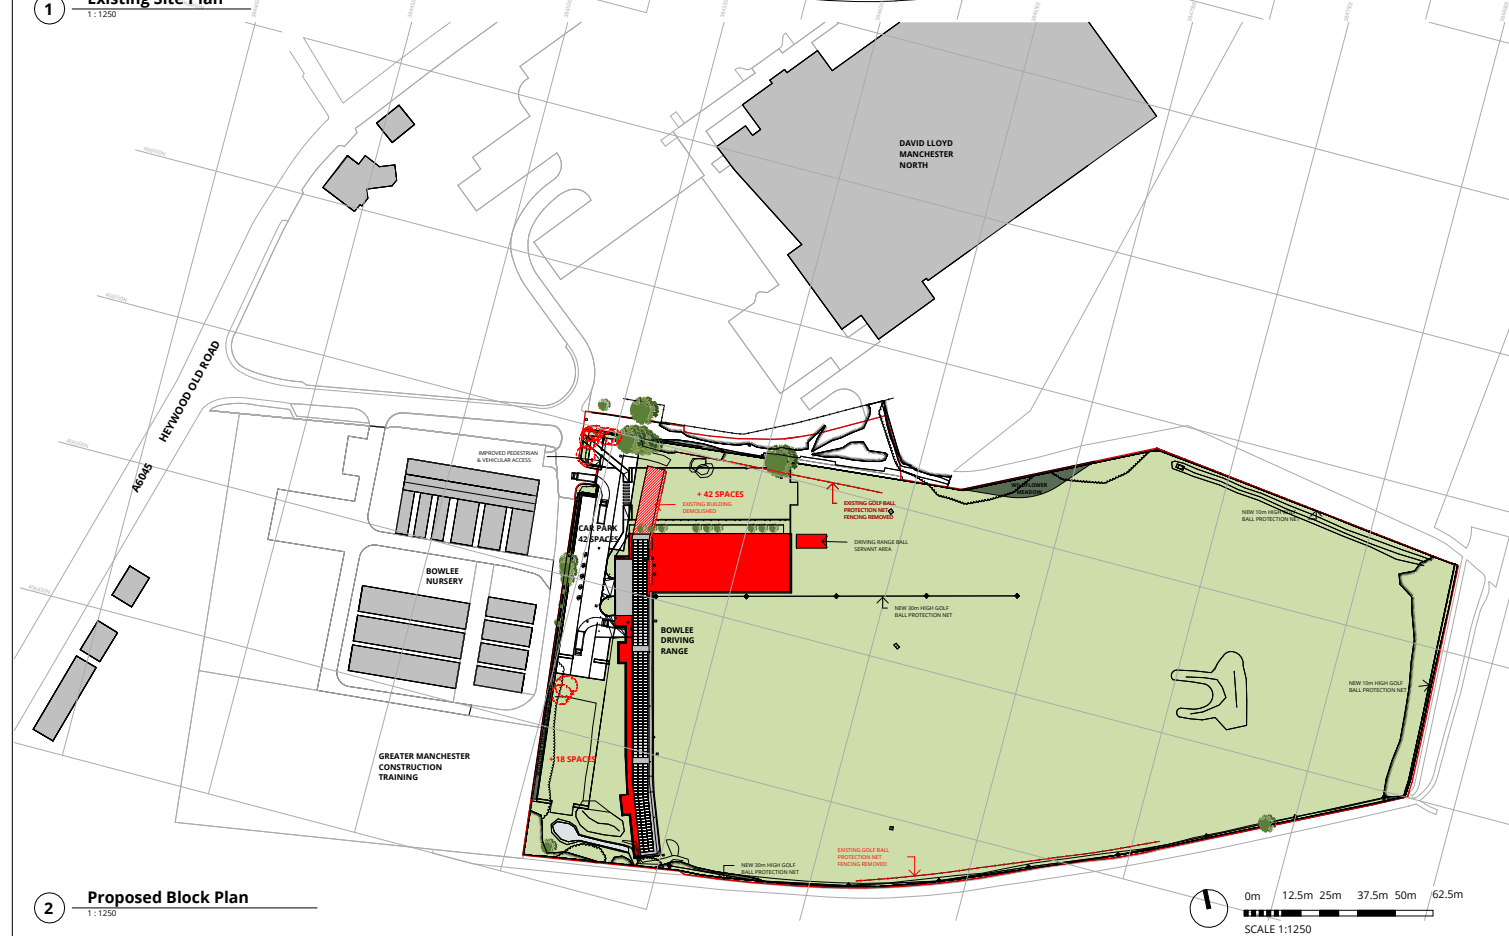

NOTES

P00	Planning Issue	RB	RB	25.07.24
ISSUE	DESCRIPTION	OWNER	CHECKED	DATE

REVISION	DESCRIPTION					REVISION	DESCRIPTION					REVISION	DESCRIPTION				

11 Hackford Close,
Bury,
Greater Manchester,
BL0 9NU
United Kingdom


T +44 [0]7564 361 972



PROJECT TITLE		Bowllee Park Golf Driving Range	
ROLL JOB NUMBER	GIS STORY CLASSIFICATION		
P0019	Commercial In Confidence		
DRAWING TITLE		SOURCE	@ A1
Site Location & Block Plan		As indicated	
		DATE PREPARED	25/07/24
DRAWING NO.	BDR-RALA-ZZ-XX-DR-A-(00)-0000		REVISION
			P00



1 Existing Site Location Plan
1 : 1000

 

RALA SHALL HAVE NO RESPONSIBILITY FOR ANY USE MADE OF THIS DOCUMENT OTHER THAN FOR THAT WHICH IT WAS PREPARED AND ISSUED. ALL DIMENSIONS SHOULD BE CHECKED ON SITE. DO NOT SCALE FROM THIS DRAWING

ANY DRAWING ERRORS OR DIVERGENCIES SHOULD BE BROUGHT TO THE ATTENTION OF RALA AT THE ADDRESS SHOWN BELOW.

DRAWINGS SHALL BE READ IN CONJUNCTION WITH THE FOLLOWING BEFORE WORK COMMENCES:

- THE CDM DESIGN ISSUES REGISTER
- THE RALA RISK SERIES OF DRAWINGS
- THE PROJECT CDM RISK REGISTER

NOTES

P00	First Issue	RB	RB	26.07.23
P01	Pre Planning Issue	RB	RB	14.09.23
P02	Planning Review	RB	RB	10.06.24
P03	Planning Issue	RB	RB	25.07.24

REVISION	DESCRIPTION	DRAWN	CHECKED	DATE

REVISION	DESCRIPTION	DRAWN	CHECKED	DATE


CLIENT

11 Hackford Close,
Brandlesholme,
Bury,
Greater Manchester,
BL8 1XP
United Kingdom


T +44 [0]7564 361 972




PROJECT TITLE Bowlee Park Golf Driving Range	
RDP JOB NUMBER P0019	ISO 27001 CLASSIFICATION Planning
DRAWING TITLE Existing Ground Floor Site Plan	
DRAWING No. BDR-RALA-ZZ-XX-DR-A-(00)-0001	
SCALE @ A3 1 : 1000	
DATE FIRST ISSUED 25/07/23	
REVISION P03	

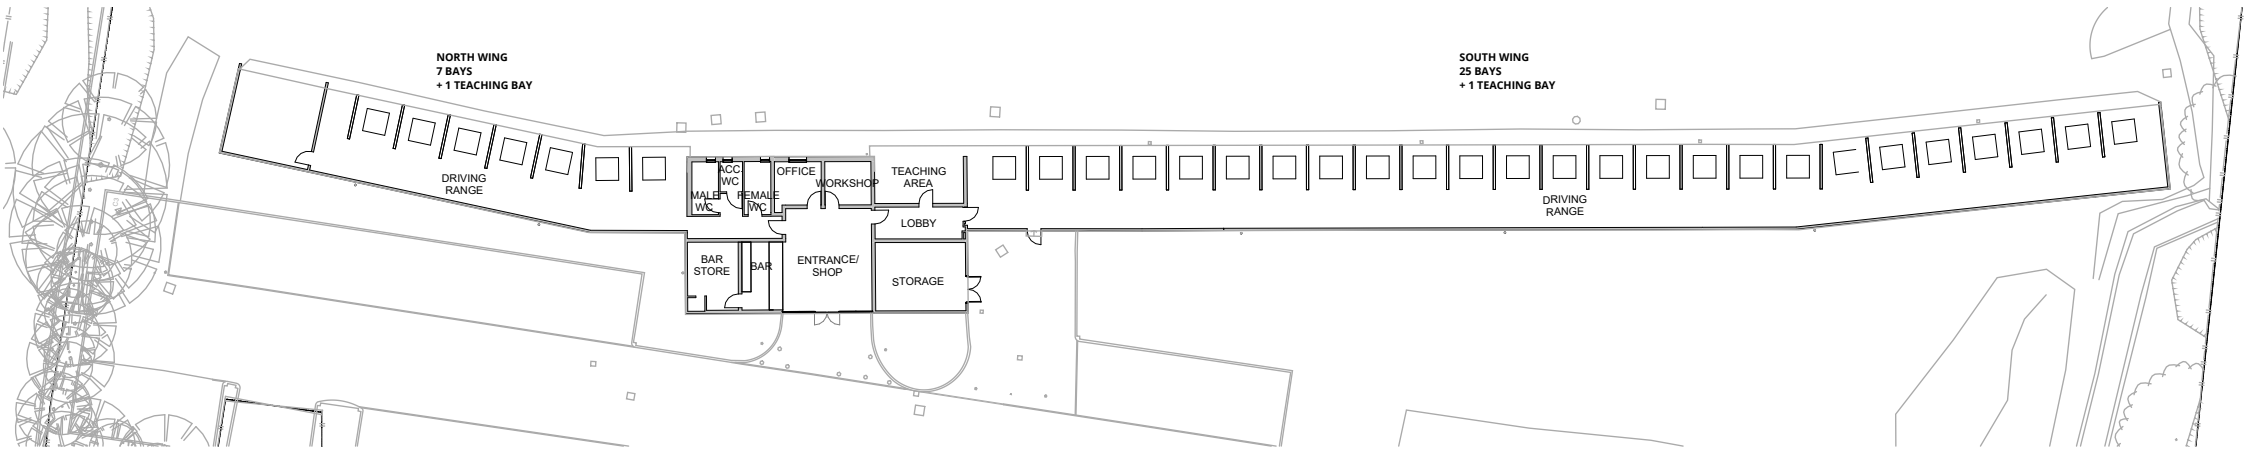


1 Existing Ground Floor Plan
1 : 500
TOTAL 34 BAYS

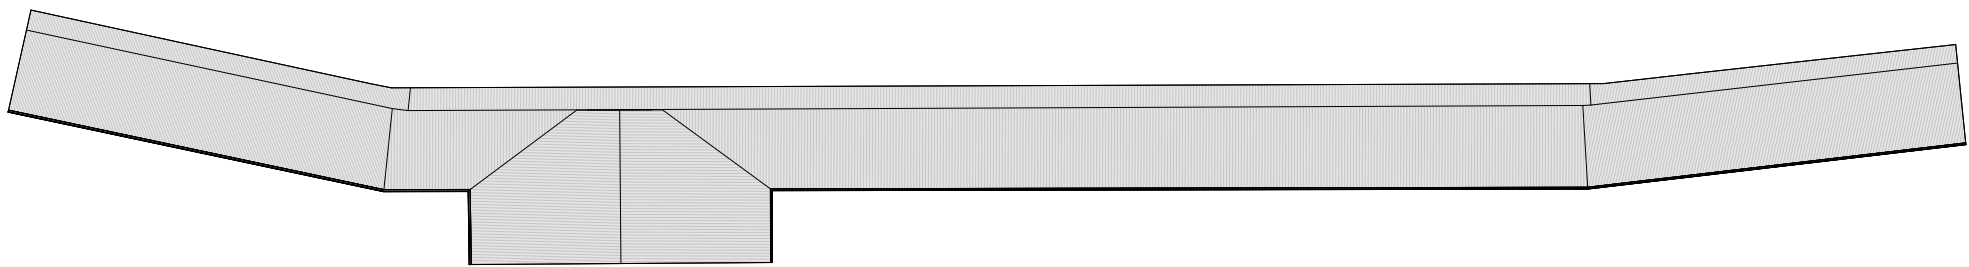


2 Existing Roof Plan
1 : 500

 


3 Existing Front Elevation (West)
1 : 500

 


5 Existing Side Elevation (North)
1 : 500

 

4 Existing Range Elevation (East)
1 : 500

 

6 Existing Side Elevation (South)
1 : 500

 

RALA SHALL HAVE NO RESPONSIBILITY FOR ANY USE MADE OF THIS DOCUMENT OTHER THAN FOR THAT WHICH IT WAS PREPARED AND ISSUED. ALL DIMENSIONS SHOULD BE CHECKED ON SITE. DO NOT SCALE FROM THIS DRAWING

ANY DRAWING ERRORS OR DIVERGENCIES SHOULD BE BROUGHT TO THE ATTENTION OF RALA AT THE ADDRESS SHOWN BELOW.

DRAWINGS SHALL BE READ IN CONJUNCTION WITH THE FOLLOWING BEFORE WORK COMMENCES:

- THE CDM DESIGN ISSUES REGISTER
- THE RALA RISK SERIES OF DRAWINGS
- THE PROJECT CDM RISK REGISTER

NOTES

P00 | Planning Review | RB | RB | 10.06.24

CLIENT

11 Hackford Close,
Brandlesholme,
Bury,
Greater Manchester,
BL8 1XP
United Kingdom

T +44 [0]7564 361 972



PROJECT TITLE
Bowlee Park Golf Driving Range

RDP JOB NUMBER
P0019

ISO 27001 CLASSIFICATION
Planning

DRAWING TITLE
Existing Plans & Elevations


SCALE
@ A3

1 : 500

DATE FIRST ISSUED
26/07/23

DRAWING NO.
BDR-RALA-ZZ-XX-DR-A-(00)-0002

REVISION
P00

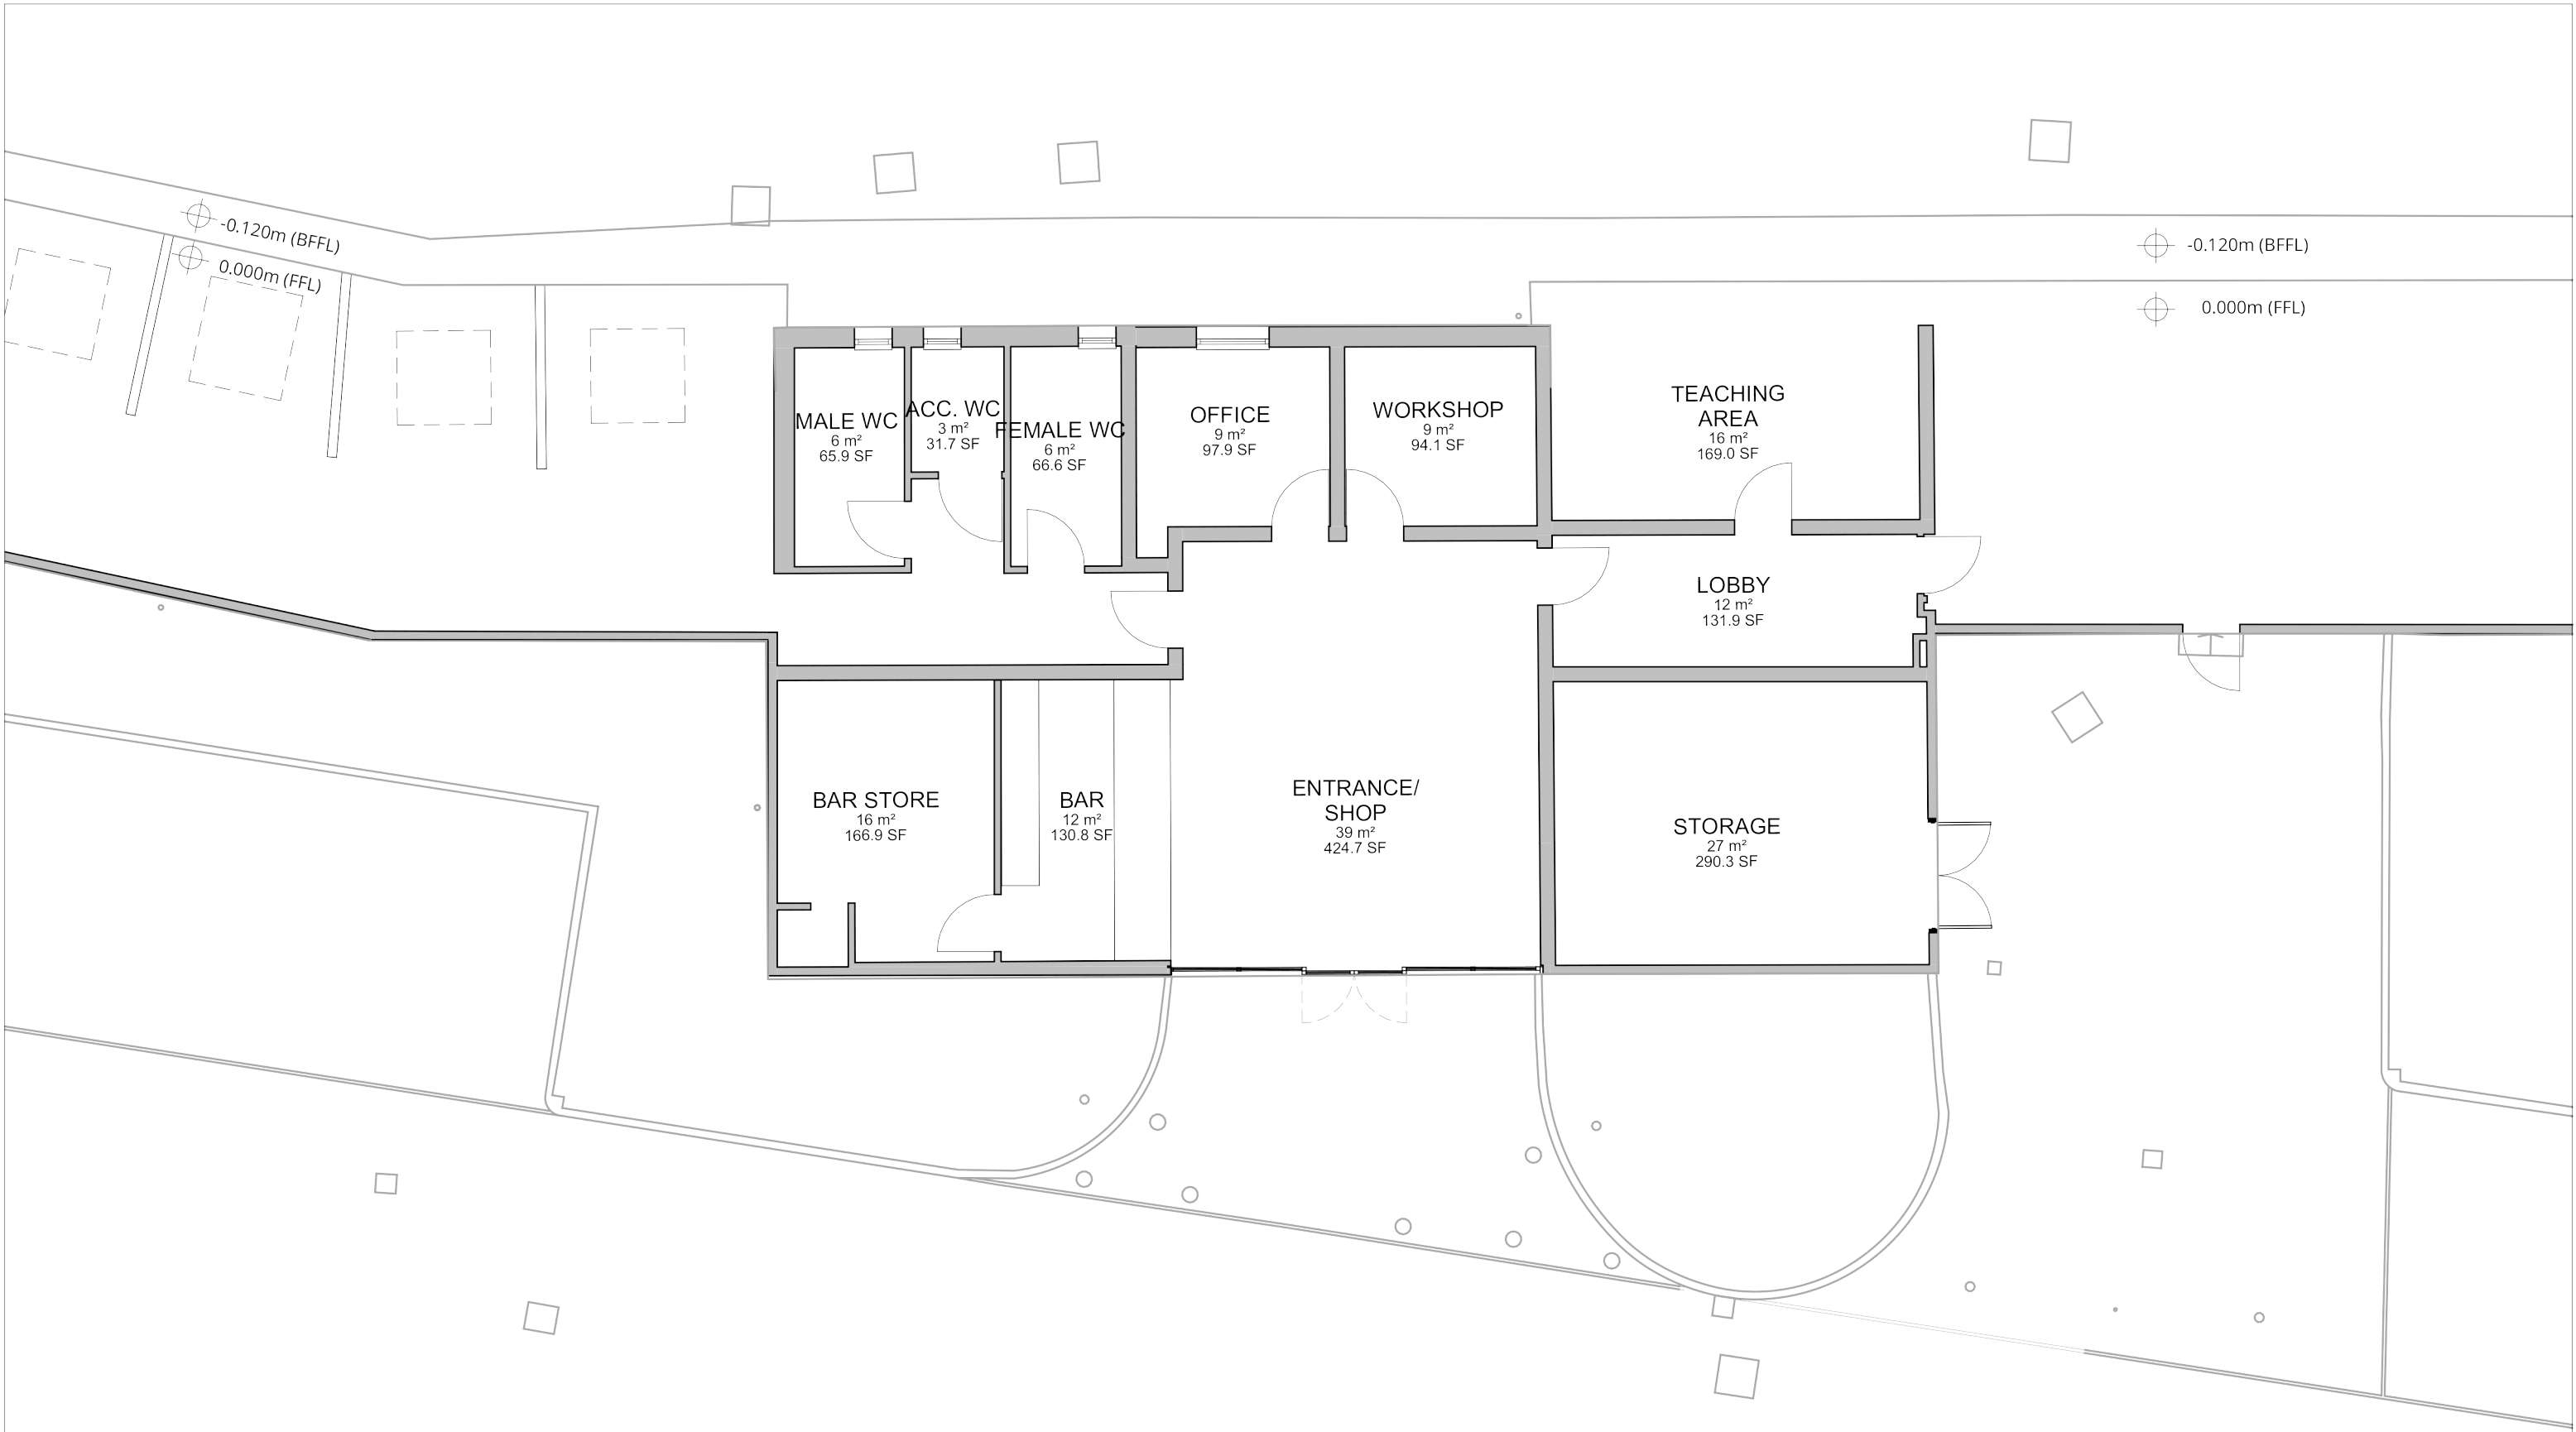

1 Existing Ground Floor Plan - Entrance & Ancillary Spaces
1 : 100

RALA SHALL HAVE NO RESPONSIBILITY FOR ANY USE MADE OF THIS DOCUMENT OTHER THAN FOR THAT WHICH IT WAS PREPARED AND ISSUED. ALL DIMENSIONS SHOULD BE CHECKED ON SITE. DO NOT SCALE FROM THIS DRAWING

ANY DRAWING ERRORS OR DIVERGENCIES SHOULD BE BROUGHT TO THE ATTENTION OF RALA AT THE ADDRESS SHOWN BELOW.

DRAWINGS SHALL BE READ IN CONJUNCTION WITH THE FOLLOWING BEFORE WORK COMMENCES:

- THE CDM DESIGN ISSUES REGISTER
- THE RALA RISK SERIES OF DRAWINGS
- THE PROJECT CDM RISK REGISTER

NOTES

P00	First Issue	RB	RB	26.07.23
P01	Planning Review	RB	RB	10.06.24
REVISION	DESCRIPTION	DRAWN	CHECKED	DATE

REVISION	DESCRIPTION	DRAWN	CHECKED	DATE

CLIENT

11 Hackford Close,
Brandlesholme,
Bury,
Greater Manchester,
BL8 1XP
United Kingdom


Rachel Ann Lucy

RAL

Architect

T +44 [0]7564 361 972

PROJECT TITLE Bowlee Park Golf Driving Range			
BDR JOB NUMBER P0019		ISO 27001 CLASSIFICATION Planning	
DRAWING TITLE Existing Entrance & Ancillary Spaces			SCALE @ A3 1 : 100
DATE FIRST ISSUED 26/07/23			REVISION P01
DRAWING No. BDR-RALA-ZZ-XX-DR-A(00)-0003			

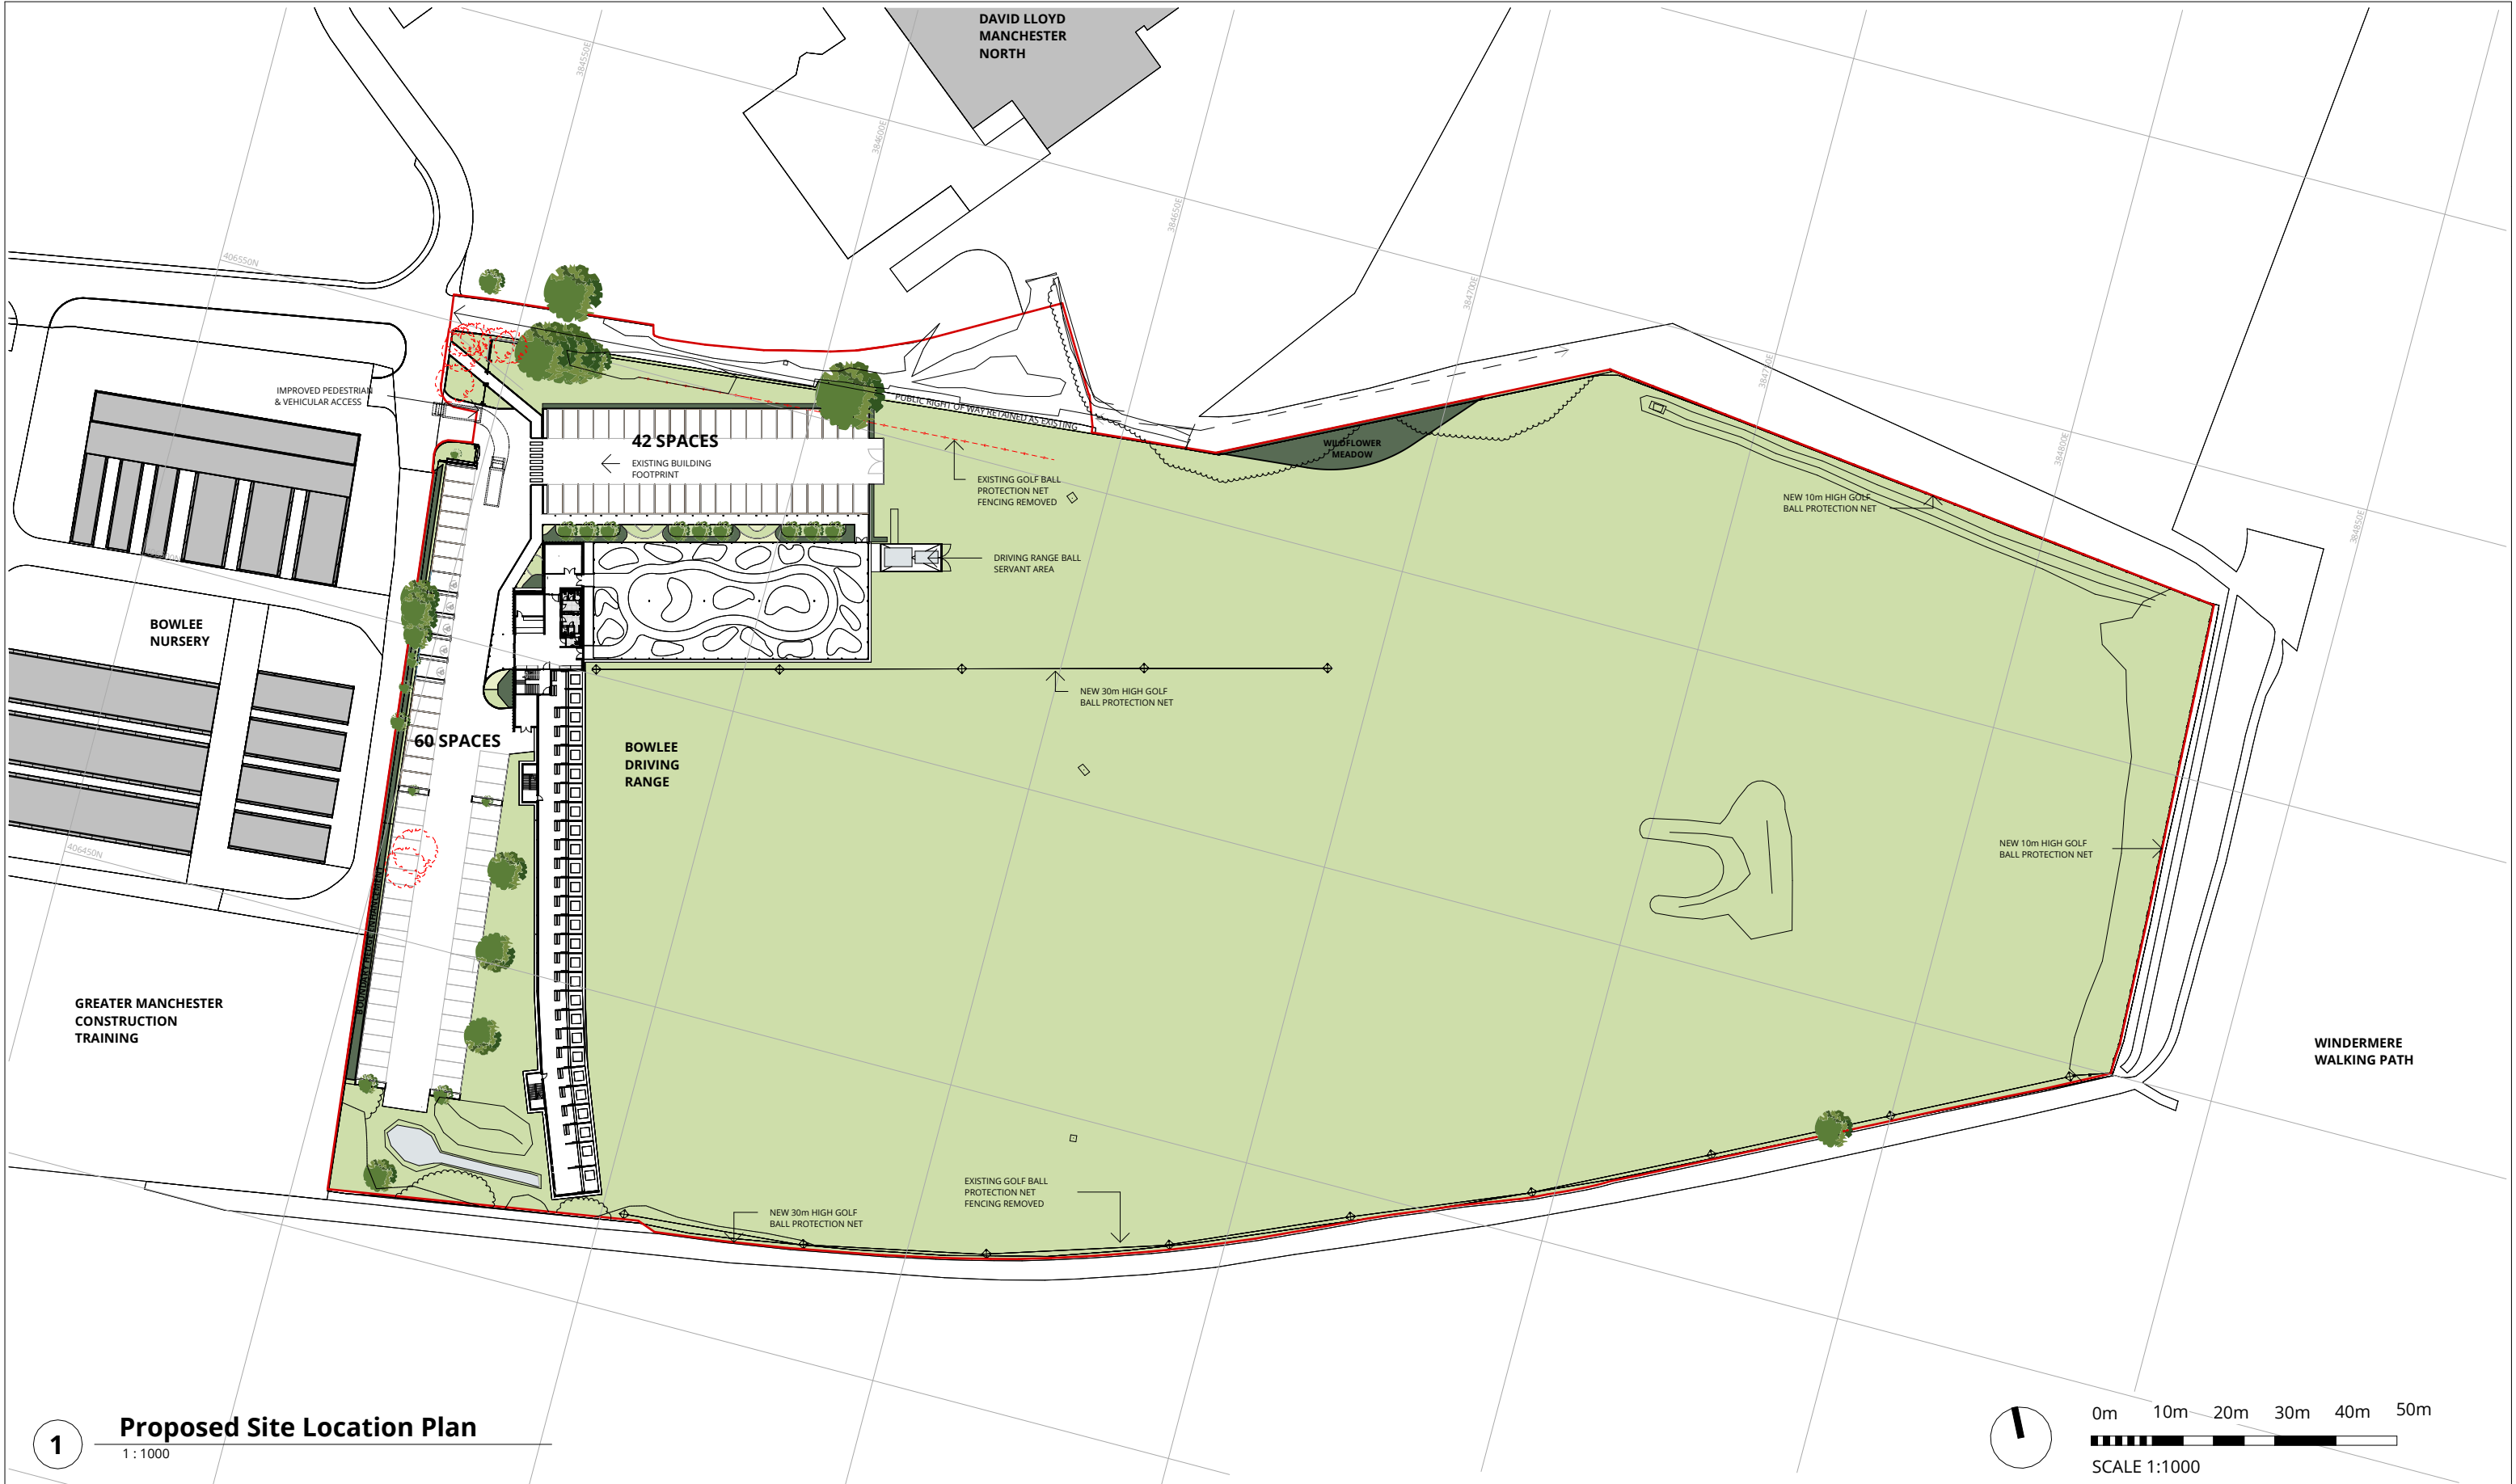

1

Proposed Site Location Plan

1 : 1000

RALA SHALL HAVE NO RESPONSIBILITY FOR ANY USE MADE OF THIS DOCUMENT OTHER THAN FOR THAT WHICH IT WAS PREPARED AND ISSUED. ALL DIMENSIONS SHOULD BE CHECKED ON SITE. DO NOT SCALE FROM THIS DRAWING

ANY DRAWING ERRORS OR DIVERGENCIES SHOULD BE BROUGHT TO THE ATTENTION OF RALA AT THE ADDRESS SHOWN BELOW.

DRAWINGS SHALL BE READ IN CONJUNCTION WITH THE FOLLOWING BEFORE WORK COMMENCES:

- THE CDM DESIGN ISSUES REGISTER
- THE RALA RISK SERIES OF DRAWINGS
- THE PROJECT CDM RISK REGISTER

NOTES

P00	First Issue	RB	RB	26.07.23
P01	Client Feedback	RB	RB	03.09.23
P02	Pre Planning Issue	RB	RB	14.09.23
P03	Client Review	RB	RB	12.06.24
P04	Client Feedback	RB	RB	27.06.24
P05	Planning Issue	RB	RB	25.07.24

REVISION	DESCRIPTION	DRAWN	CHECKED	DATE
----------	-------------	-------	---------	------

REVISION	DESCRIPTION	DRAWN	CHECKED	DATE
----------	-------------	-------	---------	------

CLIENT

11 Hackford Close,
Brandlesholme,
Bury,
Greater Manchester,
BL8 1XP
United Kingdom

T +44 [0]7564 361 972



PROJECT TITLE
Bowlee Park Golf Driving Range

RDP JOB NUMBER
P0019

ISO 27001 CLASSIFICATION
Planning


DRAWING TITLE
Proposed Ground Floor Site Plan

SCALE
@ A3
1 : 1000

DATE FIRST ISSUED
28/04/22


DRAWING NO.
BDR-RALA-ZZ-XX-DR-A-(00)-0004

REVISION
P05

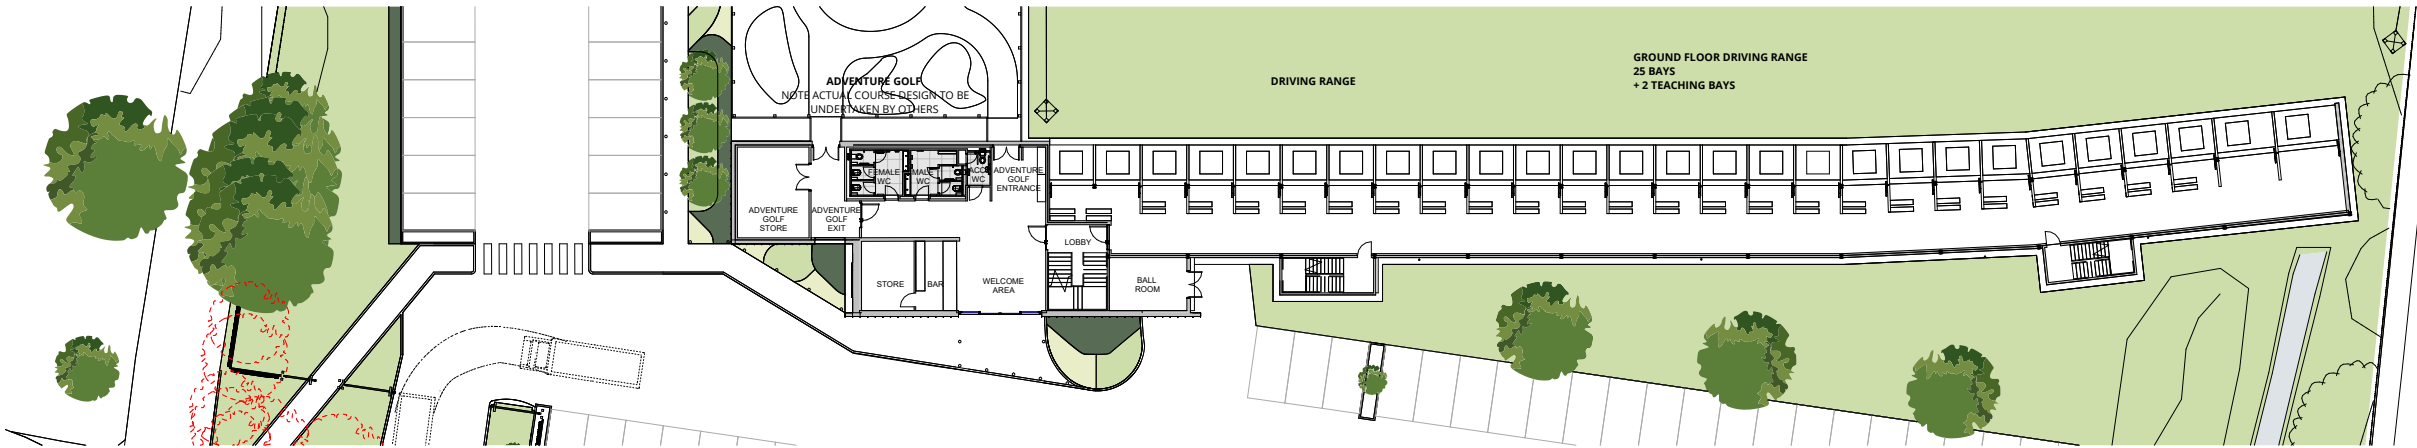


1 **Proposed Ground Floor Plan**
1 : 500

TOTAL 27 BAYS

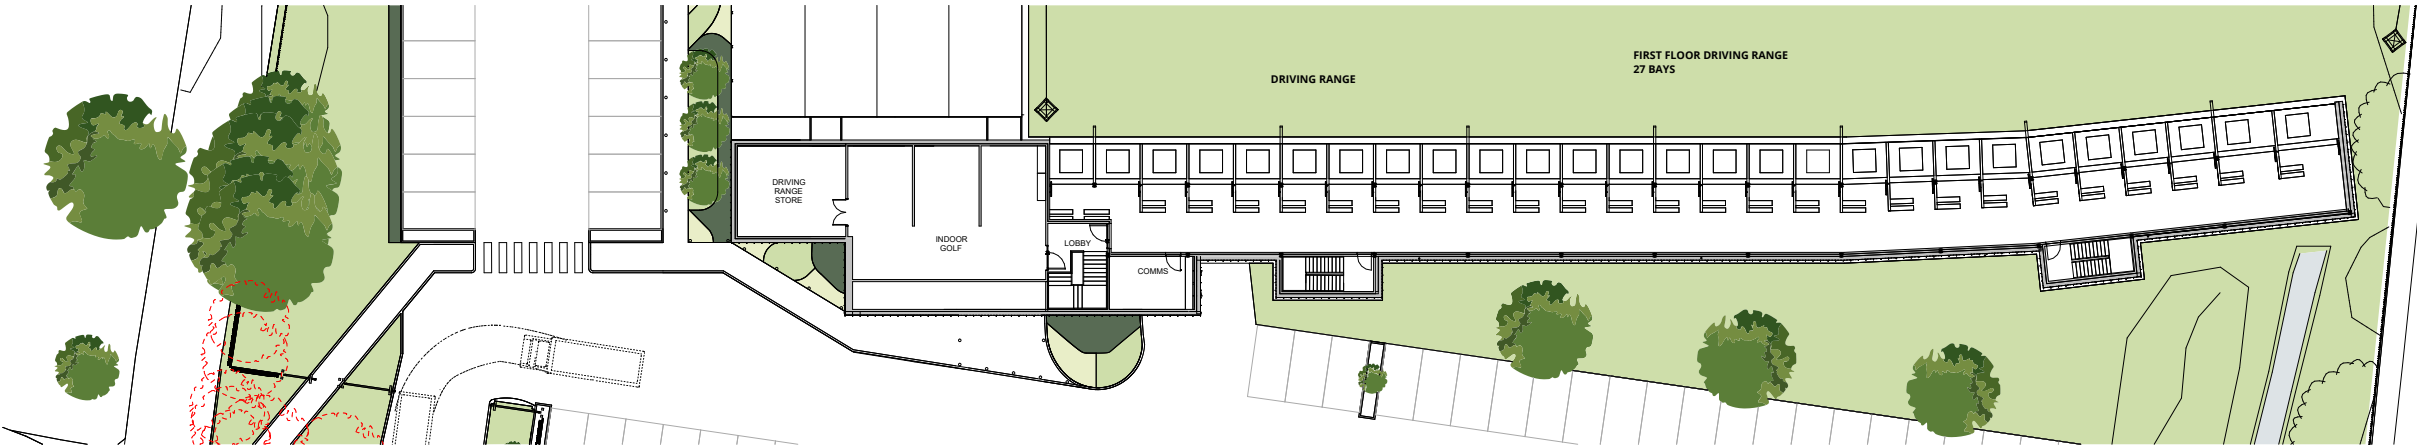

2 **Proposed First Floor Plan**
1 : 500

TOTAL 27 BAYS

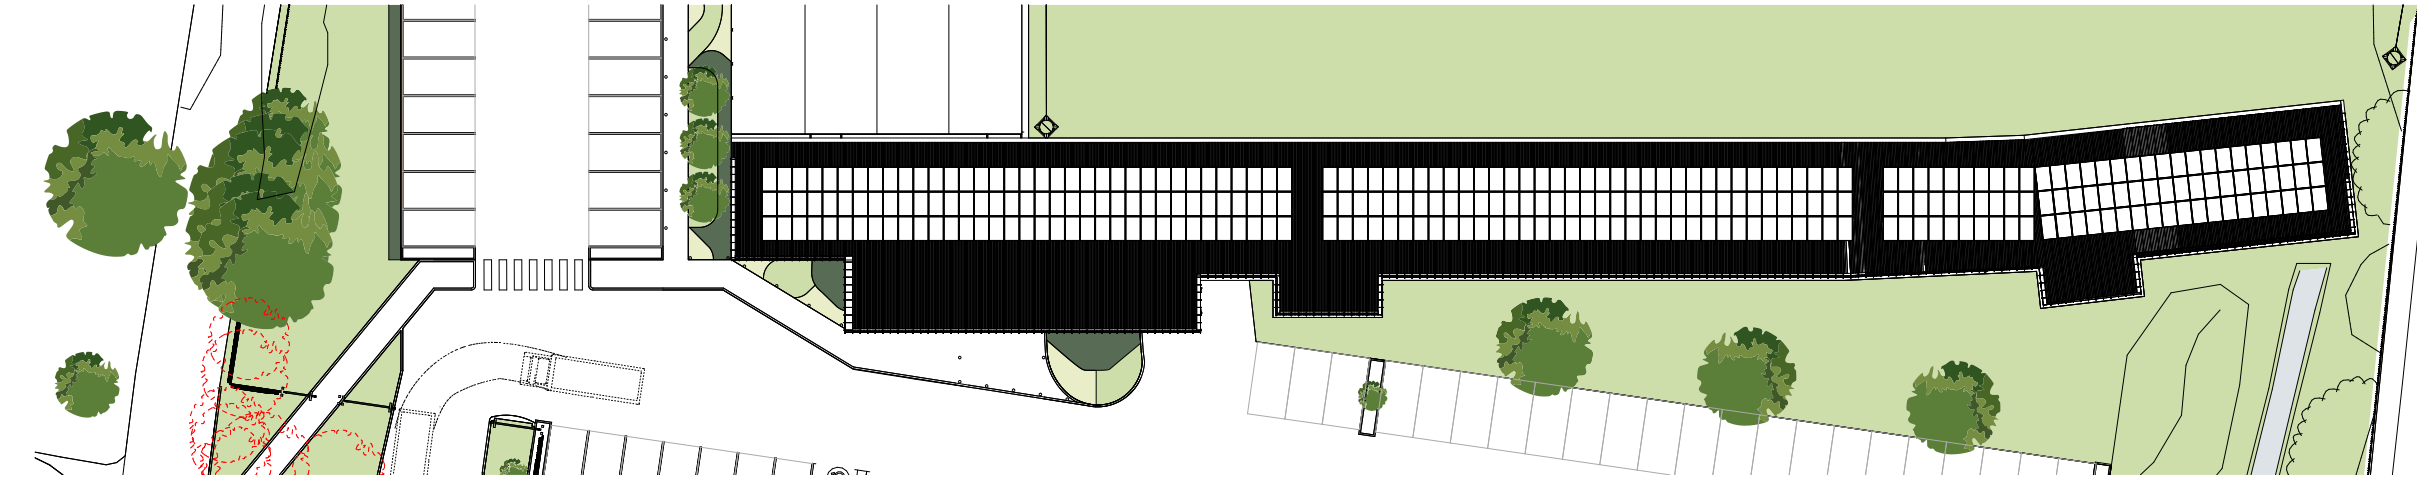

3 **Proposed Roof Plan**
1 : 500

GRAND TOTAL 54 BAYS



0m 5m 10m 15m 20m 25m



SCALE 1:500

RALA SHALL HAVE NO RESPONSIBILITY FOR ANY USE MADE OF THIS DOCUMENT OTHER THAN FOR THAT WHICH IT WAS PREPARED AND ISSUED. ALL DIMENSIONS SHOULD BE CHECKED ON SITE. DO NOT SCALE FROM THIS DRAWING

ANY DRAWING ERRORS OR DIVERGENCIES SHOULD BE BROUGHT TO THE ATTENTION OF RALA AT THE ADDRESS SHOWN BELOW.

DRAWINGS SHALL BE READ IN CONJUNCTION WITH THE FOLLOWING BEFORE WORK COMMENCES:

- THE CDM DESIGN ISSUES REGISTER
- THE RALA RISK SERIES OF DRAWINGS
- THE PROJECT CDM RISK REGISTER

NOTES

P00 | Planning Issue | RB | RB | 25.07.24

CLIENT

11 Hackford Close,
Brandlesholme,
Bury,
Greater Manchester,
BL8 1XP
United Kingdom

T +44 [0]7564 361 972



PROJECT TITLE
Bowlee Park Golf Driving Range

RDP JOB NUMBER
P0019

ISO 27001 CLASSIFICATION
Planning

DRAWING TITLE
Proposed Plans


SCALE
@ A3

1 : 500


DATE FIRST ISSUED
26/07/23

DRAWING NO.
BDR-RALA-ZZ-XX-DR-A-(00)-0005


REVISION
P00

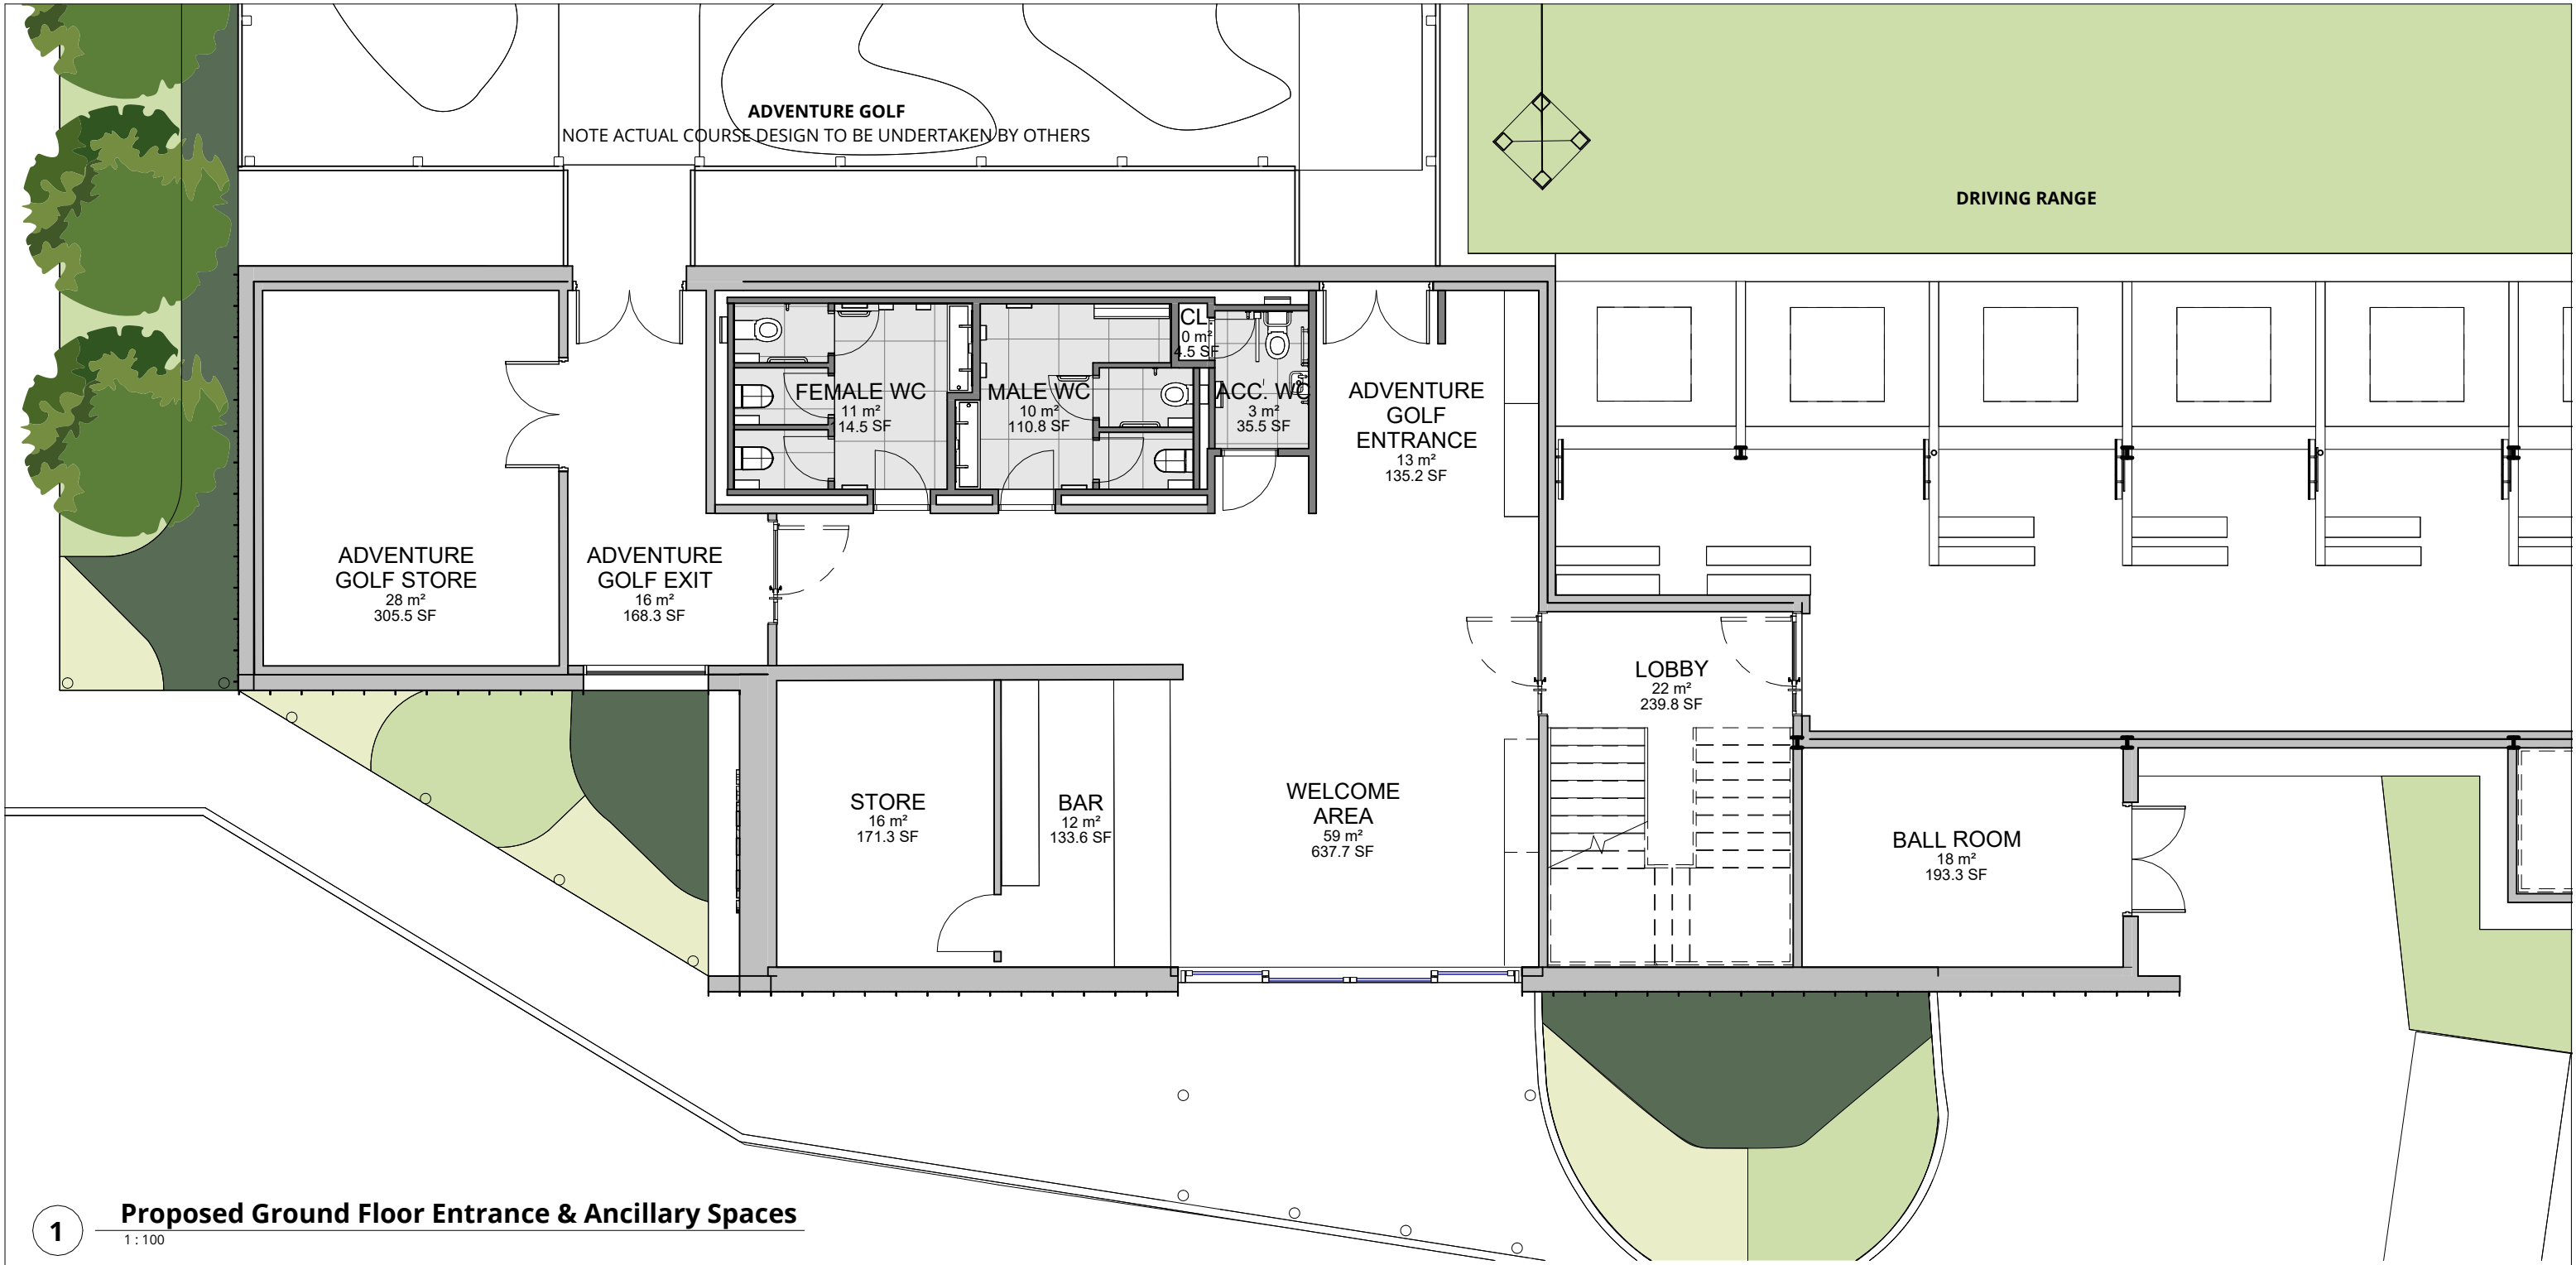


1 Proposed Ground Floor Entrance & Ancillary Spaces
1 : 100

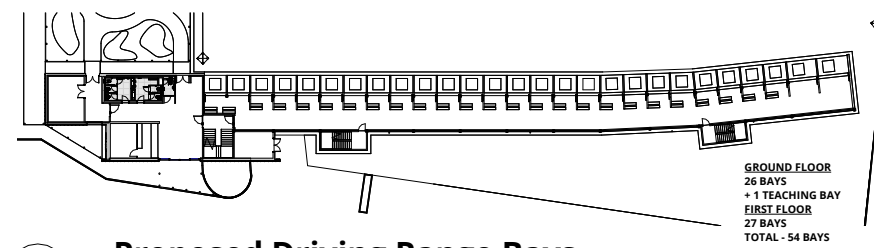

2 Proposed Driving Range Bays
1 : 1000

 

RALA SHALL HAVE NO RESPONSIBILITY FOR ANY USE MADE OF THIS DOCUMENT OTHER THAN FOR THAT WHICH IT WAS PREPARED AND ISSUED. ALL DIMENSIONS SHOULD BE CHECKED ON SITE. DO NOT SCALE FROM THIS DRAWING ANY DRAWING ERRORS OR DIVERGENCIES SHOULD BE BROUGHT TO THE ATTENTION OF RALA AT THE ADDRESS SHOWN BELOW. DRAWINGS SHALL BE READ IN CONJUNCTION WITH THE FOLLOWING BEFORE WORK COMMENCES: - THE CDM DESIGN ISSUES REGISTER - THE RALA RISK SERIES OF DRAWINGS - THE PROJECT CDM RISK REGISTER										<table><tr><td>P00</td><td>First Issue</td><td>RB</td><td>RB</td><td>26.07.23</td></tr><tr><td>P01</td><td>Client Feedback</td><td>RB</td><td>RB</td><td>03.09.23</td></tr><tr><td>P02</td><td>Pre Planning Issue</td><td>RB</td><td>RB</td><td>14.09.23</td></tr><tr><td>P03</td><td>Client Review</td><td>RB</td><td>RB</td><td>12.06.24</td></tr><tr><td>P04</td><td>Client Feedback</td><td>RB</td><td>RB</td><td>27.06.24</td></tr><tr><td>P05</td><td>Planning Issue</td><td>RB</td><td>RB</td><td>25.07.24</td></tr></table>					P00	First Issue	RB	RB	26.07.23	P01	Client Feedback	RB	RB	03.09.23	P02	Pre Planning Issue	RB	RB	14.09.23	P03	Client Review	RB	RB	12.06.24	P04	Client Feedback	RB	RB	27.06.24	P05	Planning Issue	RB	RB	25.07.24	CLIENT					11 Hackford Close, Brandlesholme, Bury, Greater Manchester, BL8 1XP United Kingdom T +44 [0]7564 361 972 Rachel Ann Lucy R A L Architect										<table><tr><td colspan="10">PROJECT TITLE</td><td colspan="10">Bowlee Park Golf Driving Range</td></tr><tr><td colspan="5">BDF JOB NUMBER</td><td colspan="5">P0019</td><td colspan="5">ISO 27001 CLASSIFICATION</td><td colspan="5">Planning</td></tr><tr><td colspan="10">DRAWING TITLE</td><td colspan="10">Proposed Entrance & Ancillary Spaces</td><td colspan="5">SCALE</td><td colspan="5">As @ A3 indicated</td></tr><tr><td colspan="10"></td><td colspan="10"></td><td colspan="5">DATE FIRST ISSUED</td><td colspan="5">26/07/23</td></tr><tr><td colspan="10">DRAWING No.</td><td colspan="10">BDR-RALA-ZZ-XX-DR-A-(00)-0006</td><td colspan="5">REVISION</td><td colspan="5">P05</td></tr></table>										PROJECT TITLE										Bowlee Park Golf Driving Range										BDF JOB NUMBER					P0019					ISO 27001 CLASSIFICATION					Planning					DRAWING TITLE										Proposed Entrance & Ancillary Spaces										SCALE					As @ A3 indicated																									DATE FIRST ISSUED					26/07/23					DRAWING No.										BDR-RALA-ZZ-XX-DR-A-(00)-0006										REVISION					P05				
P00	First Issue	RB	RB	26.07.23	
P01	Client Feedback	RB	RB	03.09.23	
P02	Pre Planning Issue	RB	RB	14.09.23	
P03	Client Review	RB	RB	12.06.24	
P04	Client Feedback	RB	RB	27.06.24	
P05	Planning Issue	RB	RB	25.07.24	
PROJECT TITLE										Bowlee Park Golf Driving Range	
BDF JOB NUMBER					P0019					ISO 27001 CLASSIFICATION					Planning	
DRAWING TITLE										Proposed Entrance & Ancillary Spaces										SCALE					As @ A3 indicated	
																				DATE FIRST ISSUED					26/07/23	
DRAWING No.										BDR-RALA-ZZ-XX-DR-A-(00)-0006										REVISION					P05	
NOTES										REVISION					DESCRIPTION					DRAWN					CHECKED					DATE					REVISION					DESCRIPTION					DRAWN					CHECKED					DATE	

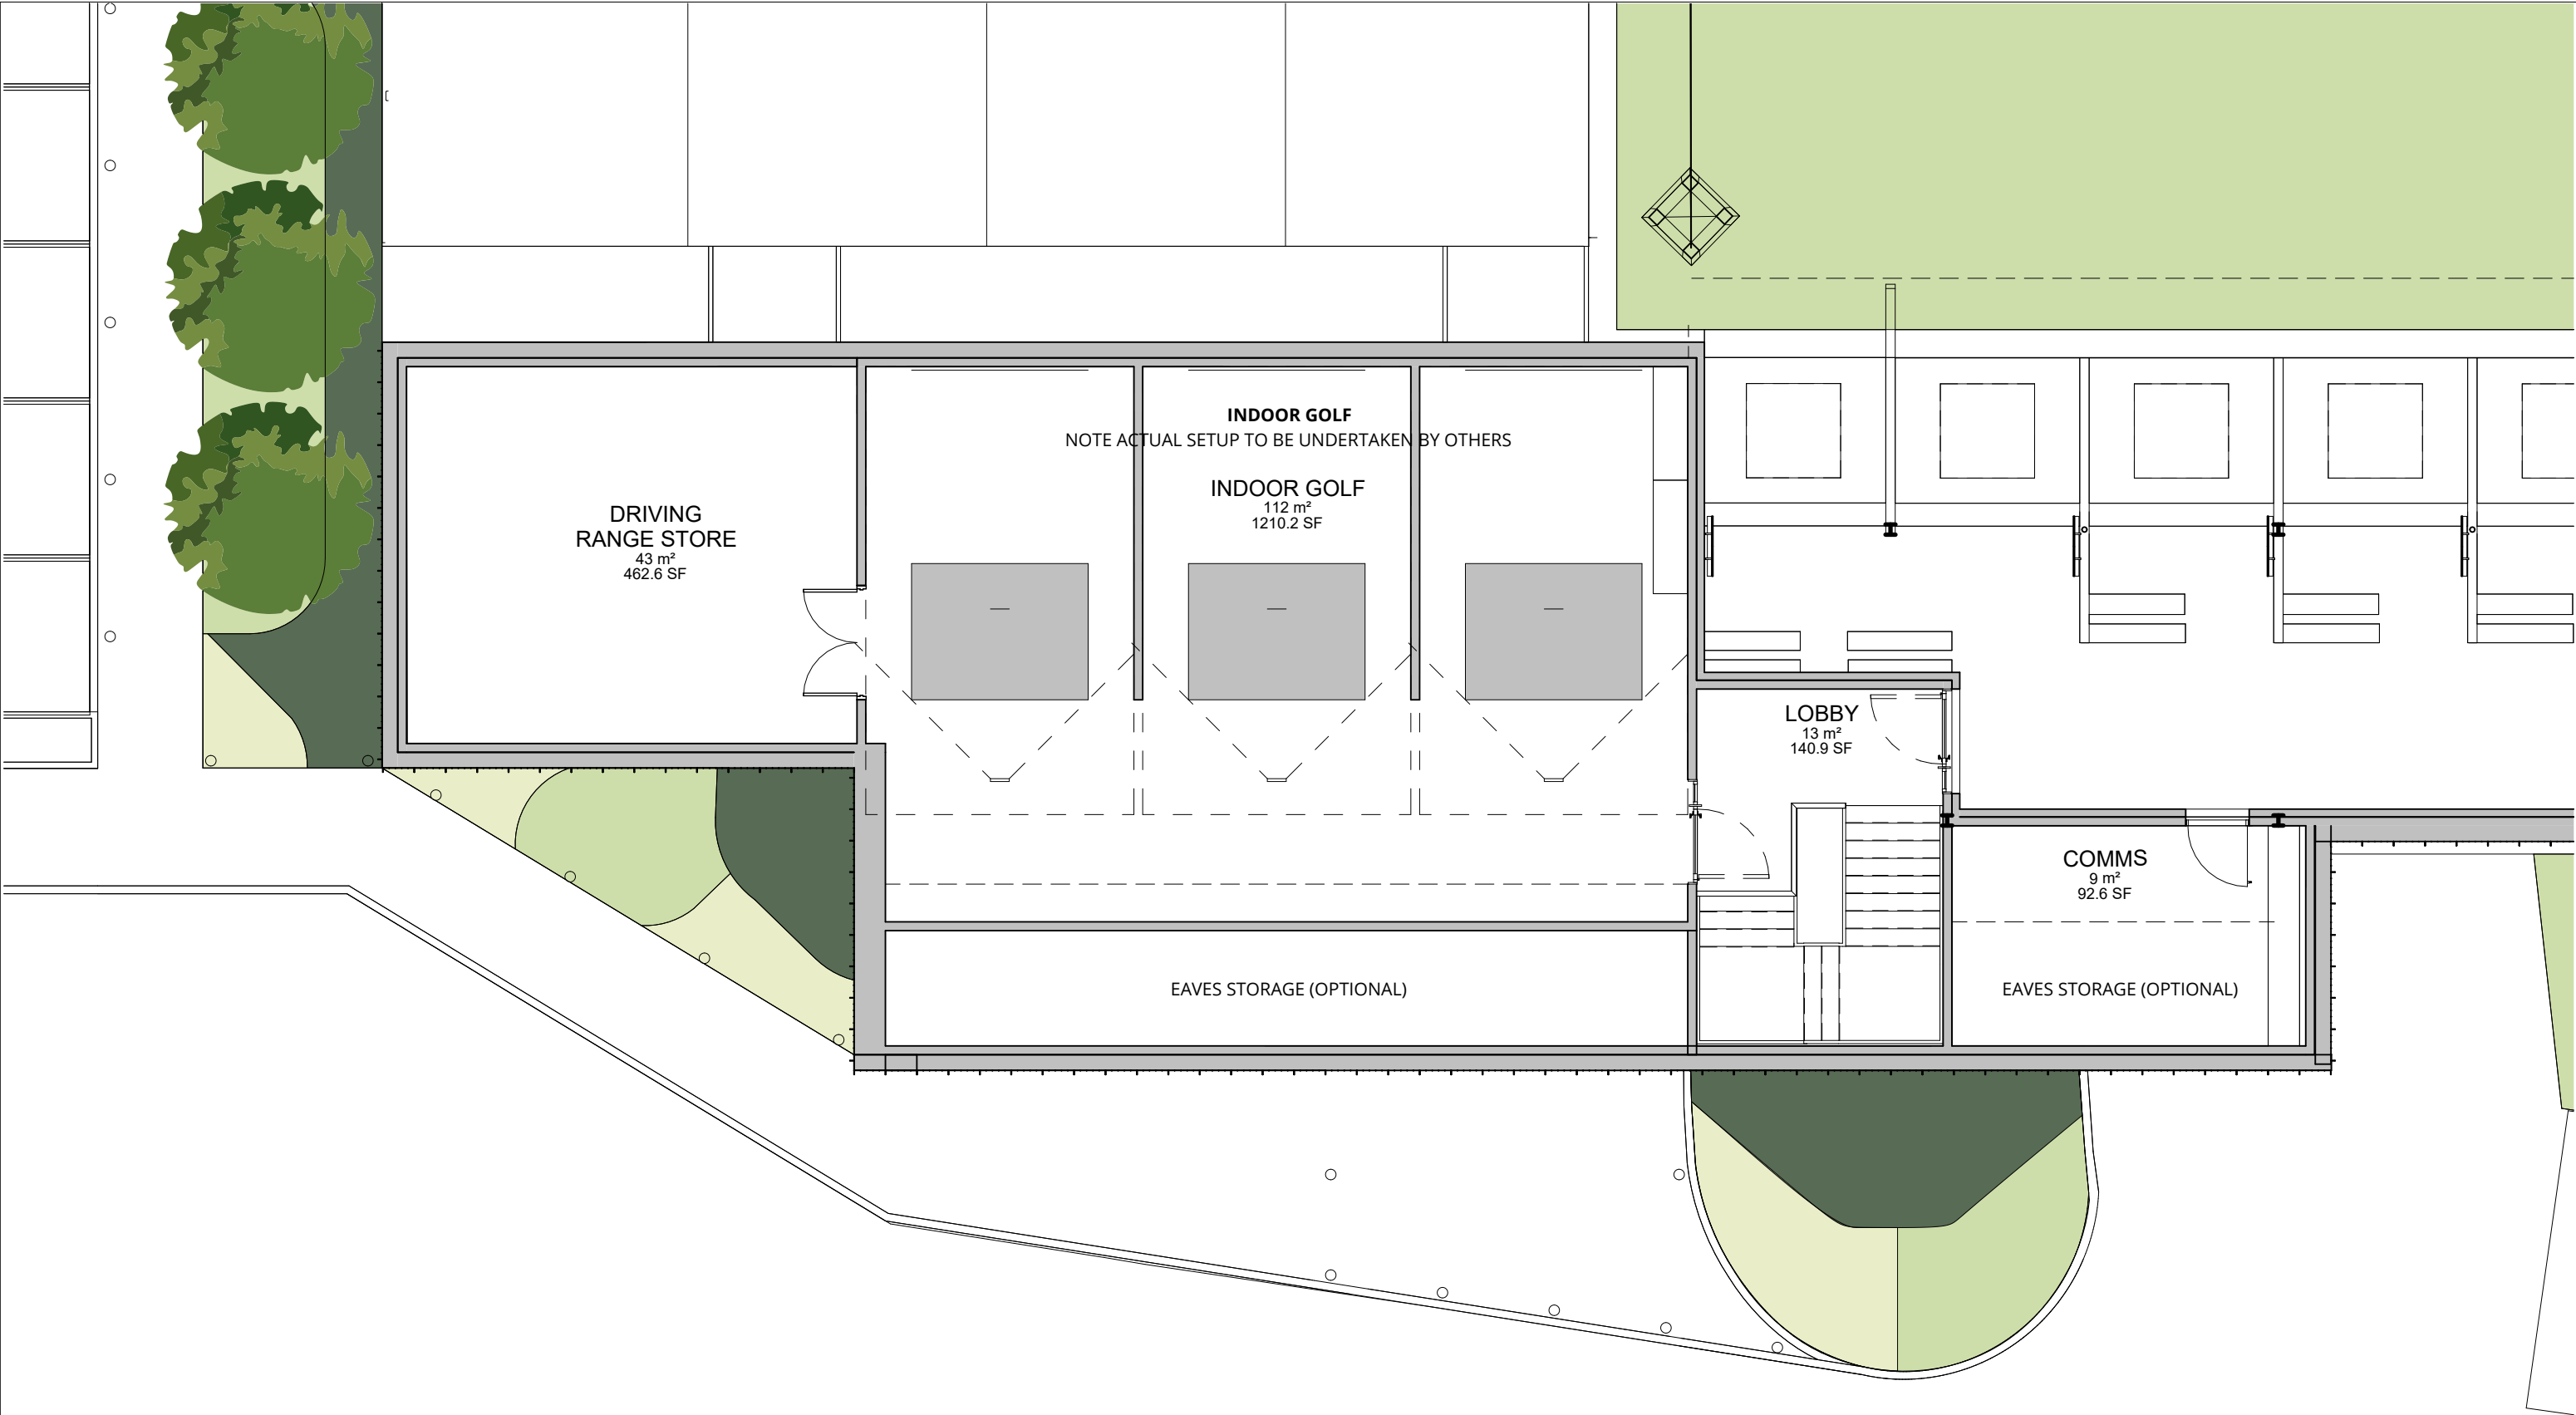

1

Proposed First Floor

1 : 100

RALA SHALL HAVE NO RESPONSIBILITY FOR ANY USE MADE OF THIS DOCUMENT OTHER THAN FOR THAT WHICH IT WAS PREPARED AND ISSUED. ALL DIMENSIONS SHOULD BE CHECKED ON SITE. DO NOT SCALE FROM THIS DRAWING

ANY DRAWING ERRORS OR DIVERGENCIES SHOULD BE BROUGHT TO THE ATTENTION OF RALA AT THE ADDRESS SHOWN BELOW.

DRAWINGS SHALL BE READ IN CONJUNCTION WITH THE FOLLOWING BEFORE WORK COMMENCES:

- THE CDM DESIGN ISSUES REGISTER
- THE RALA RISK SERIES OF DRAWINGS
- THE PROJECT CDM RISK REGISTER

NOTES

P00	First Issue	RB	RB	26.07.23
P01	Client Feedback	RB	RB	03.09.23
P02	Pre Planning Issue	RB	RB	14.09.23
P03	Client Review	RB	RB	12.06.24
P04	Client Feedback	RB	RB	27.06.24
P05	Planning Issue	RB	RB	25.07.24

REVISION	DESCRIPTION	DRAWN	CHECKED	DATE
----------	-------------	-------	---------	------

REVISION	DESCRIPTION	DRAWN	CHECKED	DATE
----------	-------------	-------	---------	------

CLIENT

11 Hackford Close,
Brandlesholme,
Bury,
Greater Manchester,
BL8 1XP
United Kingdom

Tel

+44 [0]7564 361 972


Rachel Ann Lucy

RAL

Architect

PROJECT TITLE Bowlee Park Golf Driving Range			
RDP JOB NUMBER P0019		ISO 27001 CLASSIFICATION Planning	
DRAWING TITLE Proposed First Floor & Ancillary Spaces			SCALE @ A3 1 : 100
DRAWING No. BDR-RALA-ZZ-XX-DR-A-(00)-0007			DATE FIRST ISSUED 26/07/23
			REVISION P05

KEY PLAN

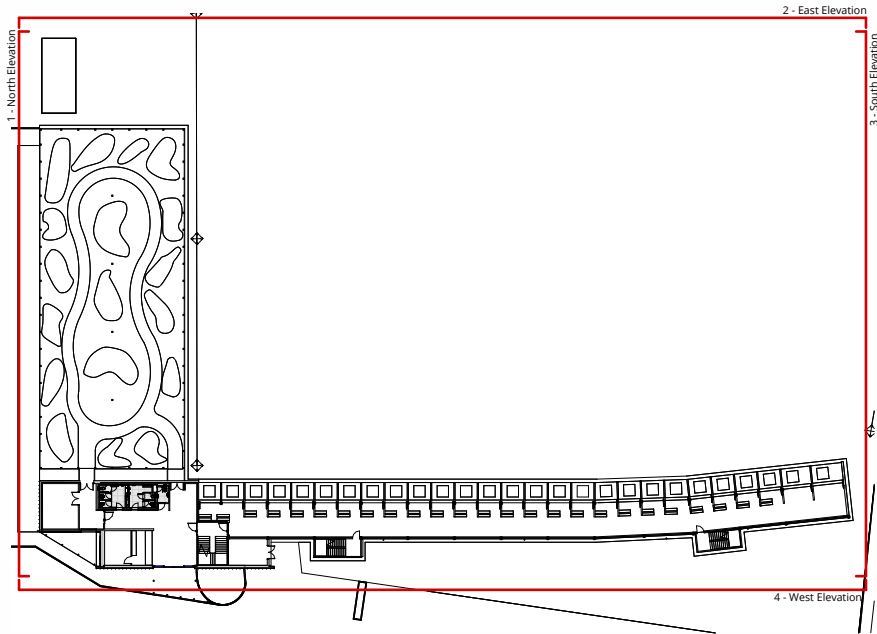

MATERIALS KEY

DRIVING RANGE

- 1 Profiled standing seam rainscreen cladding - Black RAL 9005
- 2 Flat rainscreen cladding panels with secret fixings
- 3 Concealed gutter with associated rainwater goods - Black RAL 9005
- 4 Fairfaced blockwork walling
- 5 Primary Structure - Silver RAL 9006
- 6 Timber cladding
- 7 Slot window glazing
- 8 Automatic sliding glazed double doors with glazed side panel
- 9 Steel doorset - Black - RAL 9005
- 10 PV Solar Panel Array


ADVENTURE GOLF

- 11 Primary structure - columns & lightweight trusses - Silver RAL 9006
- 12 Retractable reinforced poly roof covering
- 13 Mononet windbreak netting
- 14 Concealed gutters with associated rainwater goods - Silver RAL 9006

SITEWIDE


- 15 Hi-nets ballstop fencing - 30m high with galvanised support tower
- 16 GRP Anti Vandal Golf Ball Servant Housing - Green RAL 6005
- 17 Jacksons Barbican Sliding Gates - Black RAL 9005
- 18 Jacksons Barbican enhanced security fencing - Black RAL 9005
- 19 Stainless steel bollards

NOTE: LIGHT FITTINGS & MEP EQUIPMENT INDICATIVE ONLY SUBJECT TO FINAL DETAILS

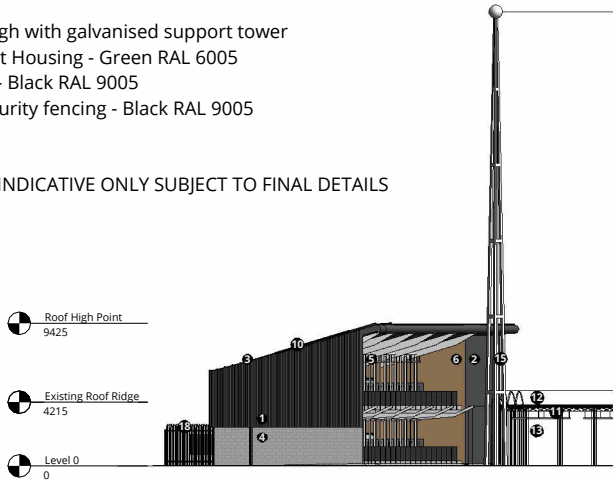

Proposed Side Elevation (South)

1 : 500

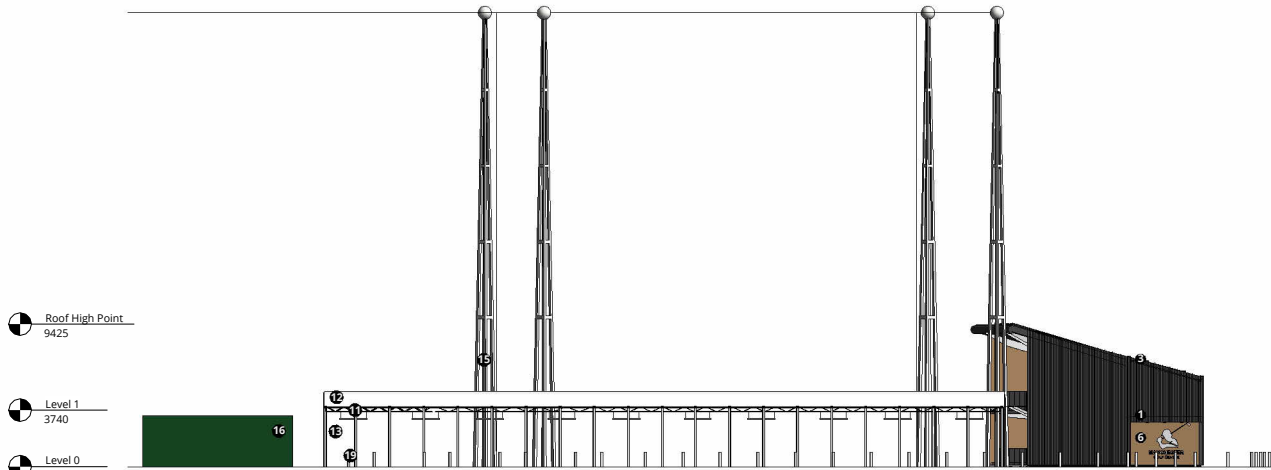


Proposed Side Elevation (North)

1 : 500



Proposed Range Elevation (East)

1 : 500

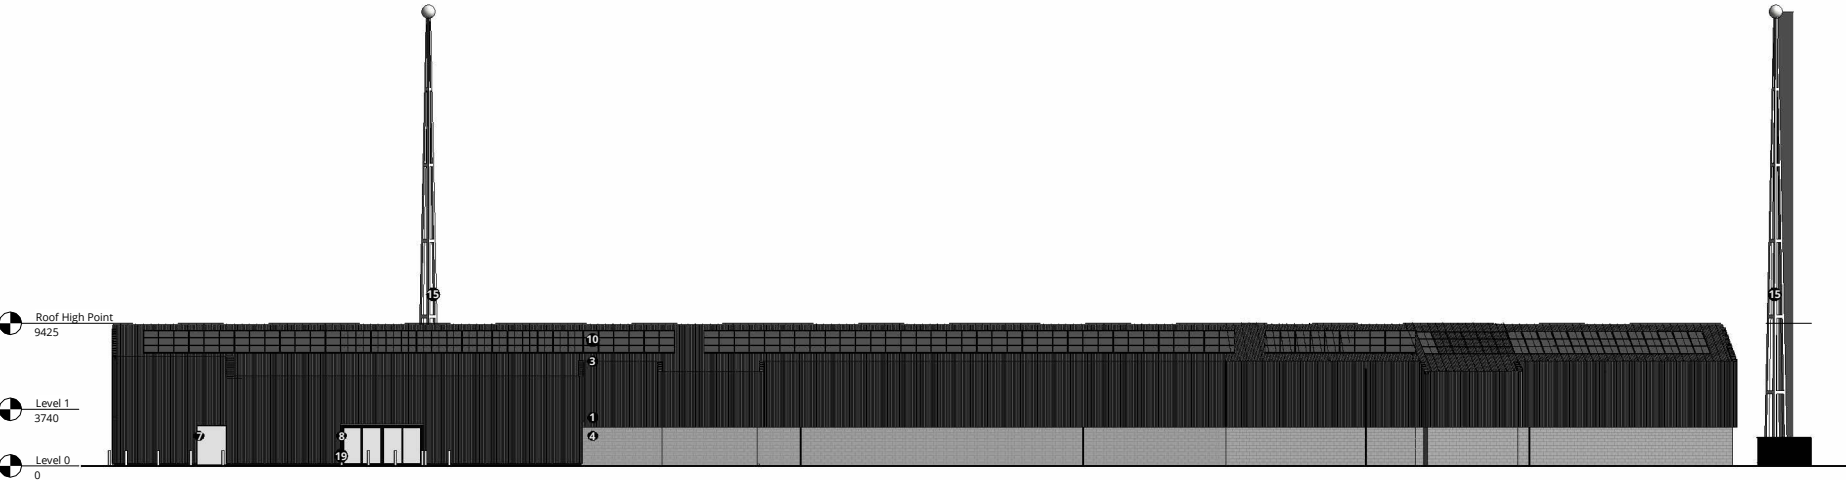

Proposed Front Elevation (West)

1 : 500

0m 5m 10m 15m 20m 25m

SCALE 1:500

RALA SHALL HAVE NO RESPONSIBILITY FOR ANY USE MADE OF THIS DOCUMENT OTHER THAN FOR THAT WHICH IT WAS PREPARED AND ISSUED. ALL DIMENSIONS SHOULD BE CHECKED ON SITE. DO NOT SCALE FROM THIS DRAWING

ANY DRAWING ERRORS OR DIVERGENCIES SHOULD BE BROUGHT TO THE ATTENTION OF RALA AT THE ADDRESS SHOWN BELOW.

DRAWINGS SHALL BE READ IN CONJUNCTION WITH THE FOLLOWING BEFORE WORK COMMENCES:

- THE CDM DESIGN ISSUES REGISTER
- THE RALA RISK SERIES OF DRAWINGS
- THE PROJECT CDM RISK REGISTER

NOTES

P00 Planning Issue RB RB 25.07.24

REVISION DESCRIPTION DRAWN CHECKED DATE

REVISION DESCRIPTION DRAWN CHECKED DATE

CLIENT

11 Hackford Close,
Brandlesholme,
Bury,
Greater Manchester,
BL8 1XP
United Kingdom

T +44 [0]7564 361 972

Rachel Ann Lucy
RAL
Architect

PROJECT TITLE
Bowlee Park Golf Driving Range

RDP JOB NUMBER
P0019

ISO 27001 CLASSIFICATION
Planning





DRAWING TITLE
Proposed Elevations

DRAWING No.
BDR-RALA-ZZ-XX-DR-A-(00)-0008


SCALE
As @ A3
indicated

DATE FIRST ISSUED
28/07/24

REVISION
P00

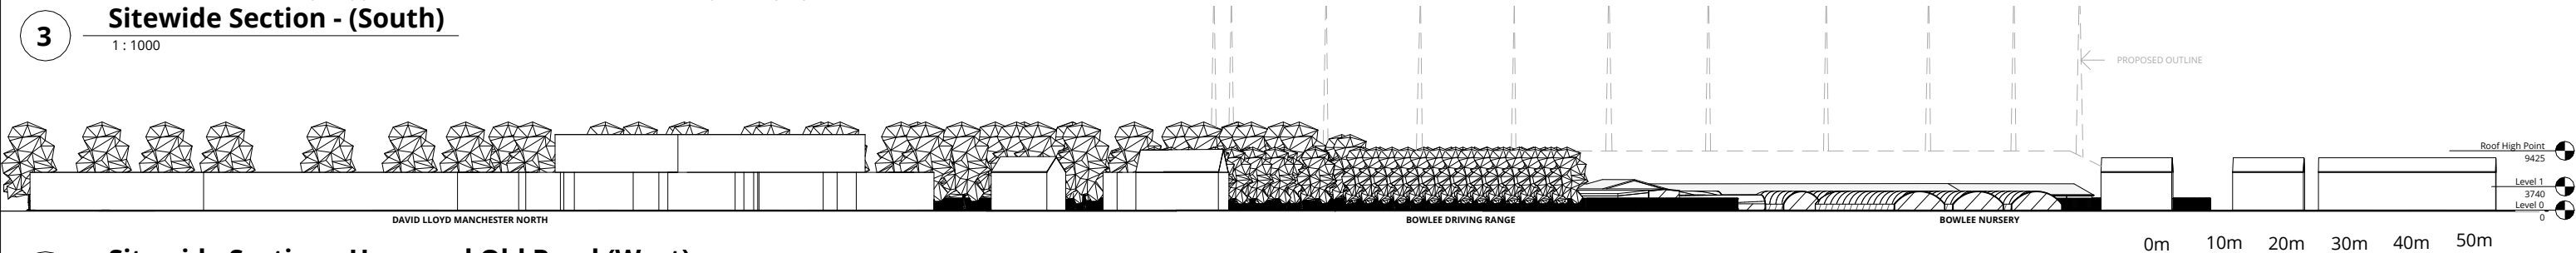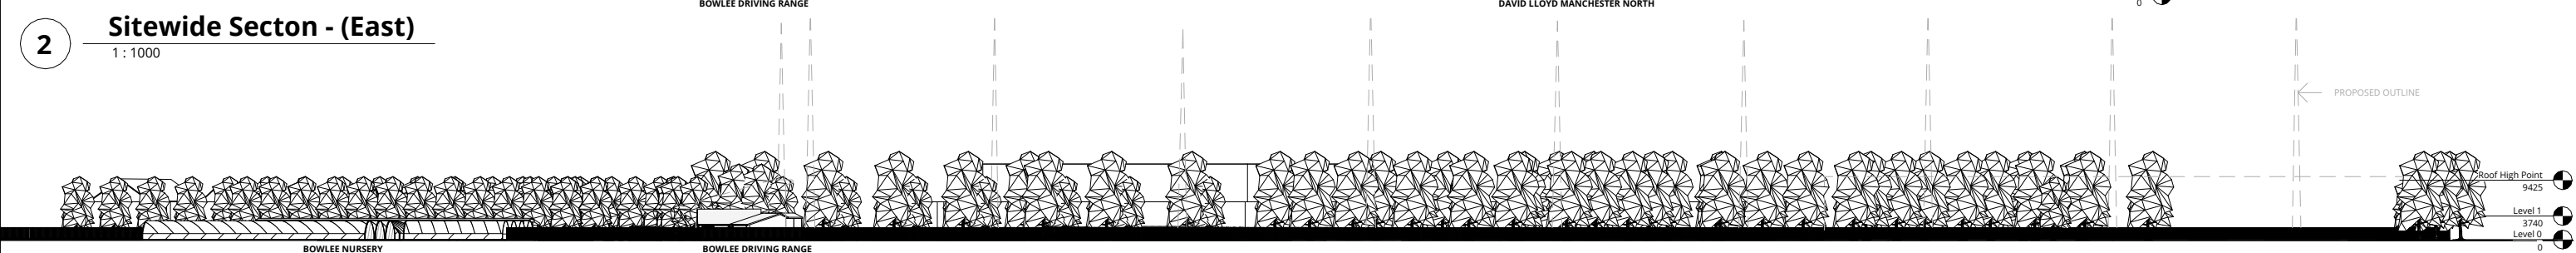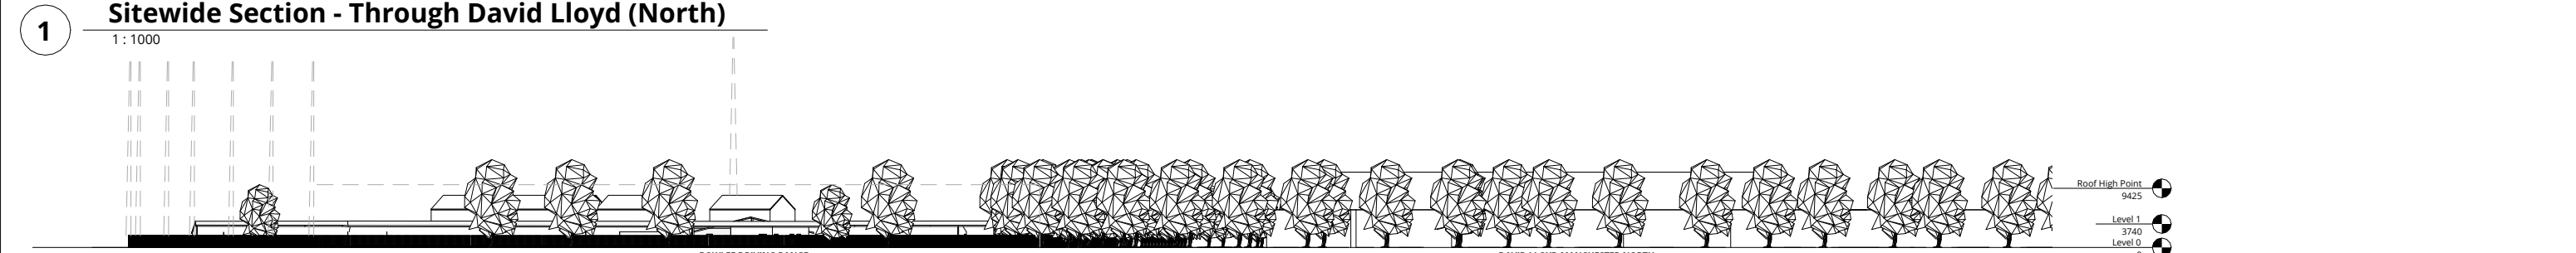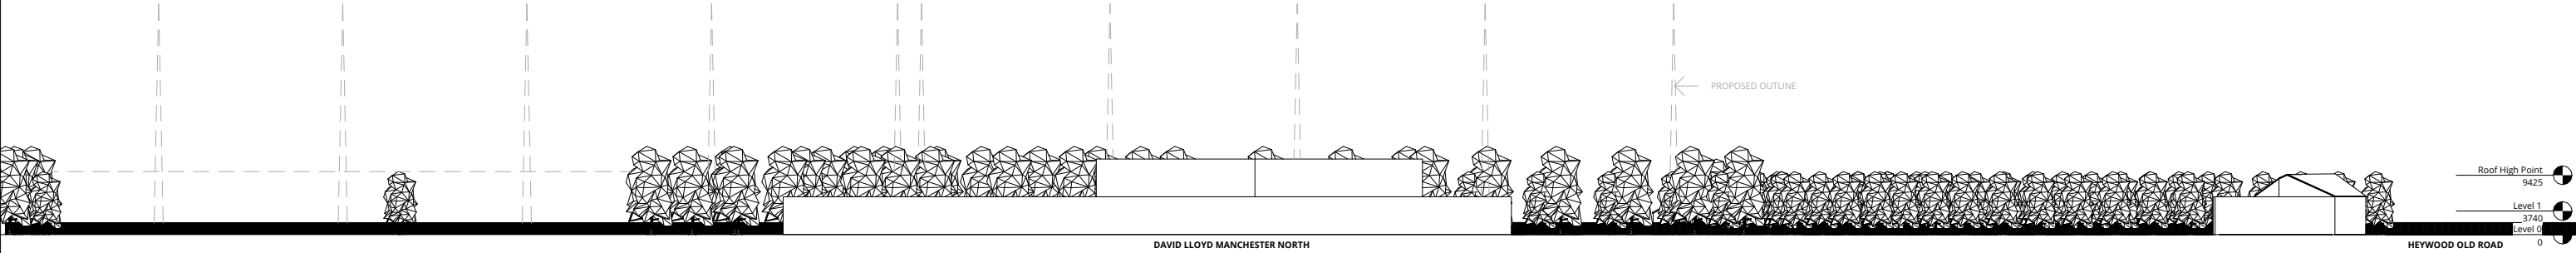

4 1 : 1000										SCALE 1:1000	
RALA SHALL HAVE NO RESPONSIBILITY FOR ANY USE MADE OF THIS DOCUMENT OTHER THAN FOR THAT WHICH IT WAS PREPARED AND ISSUED. ALL DIMENSIONS SHOULD BE CHECKED ON SITE. DO NOT SCALE FROM THIS DRAWING ANY DRAWING ERRORS OR DIVERGENCIES SHOULD BE BROUGHT TO THE ATTENTION OF RALA AT THE ADDRESS SHOWN BELOW. DRAWINGS SHALL BE READ IN CONJUNCTION WITH THE FOLLOWING BEFORE WORK COMMENCES: - THE CDM DESIGN ISSUES REGISTER - THE RALA RISK SERIES OF DRAWINGS - THE PROJECT CDM RISK REGISTER										P00 Planning Issue RB RB 25.07.24																				CLIENT										11 Hackford Close, Brandlesholme, Bury, Greater Manchester, BL8 1XP United Kingdom T +44 [0]7564 361 972 Rachel Ann Lucy R A L A Architect										PROJECT TITLE Bowlee Park Golf Driving Range BDR JOB NUMBER P0019 ISO 27001 CLASSIFICATION Planning DRAWING TITLE Existing Sitewide Elevations SCALE As @ A3 indicated DATE FIRST ISSUED 07/27/24 DRAWING No. BDR-RALA-ZZ-XX-DR-A-(00)-0020 REVISION P00									
NOTES										REVISION DESCRIPTION DRAWN CHECKED DATE										REVISION DESCRIPTION DRAWN CHECKED DATE																																							

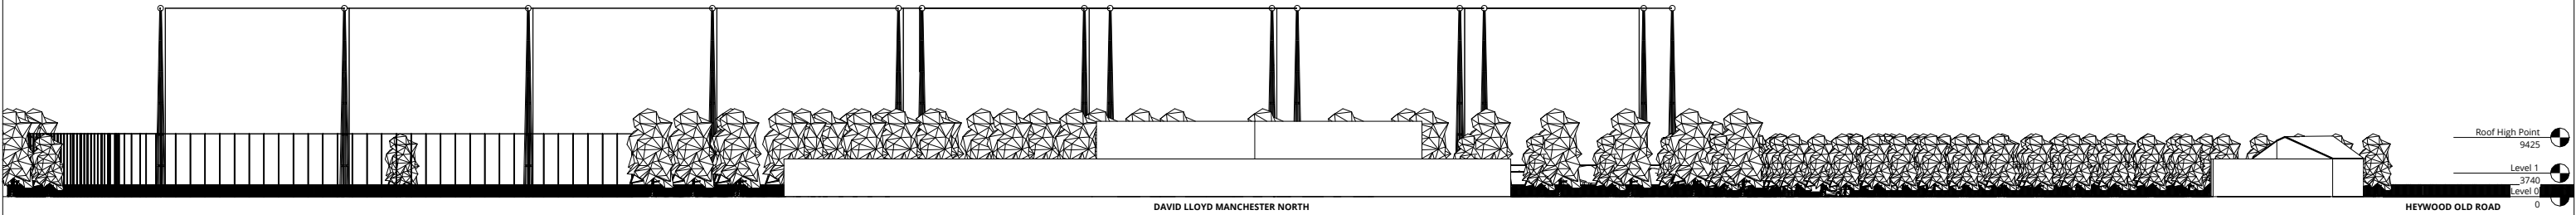

BOWLEE DRIVING RANGE

DAVID LLOYD MANCHESTER NORTH

Proposed Site Section - (South)

Legend:

- Roof High Point: 9425
- Level 1: 3740
- Level 0: 0

Architectural section drawing of the David Lloyd Manchester North development, showing the Bowlee Driving Range and Bowlee Nursery. The drawing includes a scale bar (0m to 50m) and a vertical axis indicating Roof High Point (9425), Level 1 (3740), and Level 0 (0).

SCALE 1:1000

PROJECT TITLE Bowlee Park Golf Driving Range		
BID JOB NUMBER P0019	ISO 27001 CLASSIFICATION Planning	
DRAWING TITLE Proposed Sitewide Elevations		SCALE As @ A3 indicated
		DATE FIRST ISSUED 07/27/24
DRAWING No. BDR-RALA-ZZ-XX-DR-A-(00)-0021		REVISION P00



Rachel Baldwin
Principal

RALA

07564361972