

Design & Access Statement

Ecolab Middleton

November 2023

Abode Architecture Ltd

ABODE

Contents

1..... Introduction
..... Summary

2..... The Site
..... Site Context
..... Site Photography
..... Planning History

3..... Existing Drawings
..... Proposed Drawings

4..... Conclusion

01

Introduction

Summary

Introduction

Lisa Harpham of Ecolab, hereafter referred to as the applicant, seeks retrospective Full Planning Permission for the construction of a temporary storage unit at Ecolab, Rhodes Business Park, Units 7 -10, Silburn Way, Middleton, M24 4NE.

The new unit has been constructed in place of redundant parking bays. It replaces an older storage unit which no longer exists.

Summary

Purpose of this statement

The Design and Access Statement outlines the intent for the temporary storage unit.

The intention was for the existing storage unit to be demolished while a new storage unit be constructed in a more suitable location. Whereby it can serve Units 7 and 8 as well as units 9 and 10.

It also takes it away from a busy area which is used by multiple vehicles to turn around.

Executive Summary

The proposal is as follows:

- Demolish the existing storage unit.
- Construct new storage unit that is slightly larger in size while being in a better location to serve additional units.

02

The Site

Site Location

Site Photography

Conservation and Heritage

Planning History


Site Location

Rhodes Business Park is situated on Manchester Old Road approximately 700 metres from junction 19 of the M60, providing access to the M61, M62 and M6.

The site comprises a multi-let industrial estate with extensive car parking, circulation space and secure perimeter.

Units within the site are constructed using steel portal frames with full height external cladding.



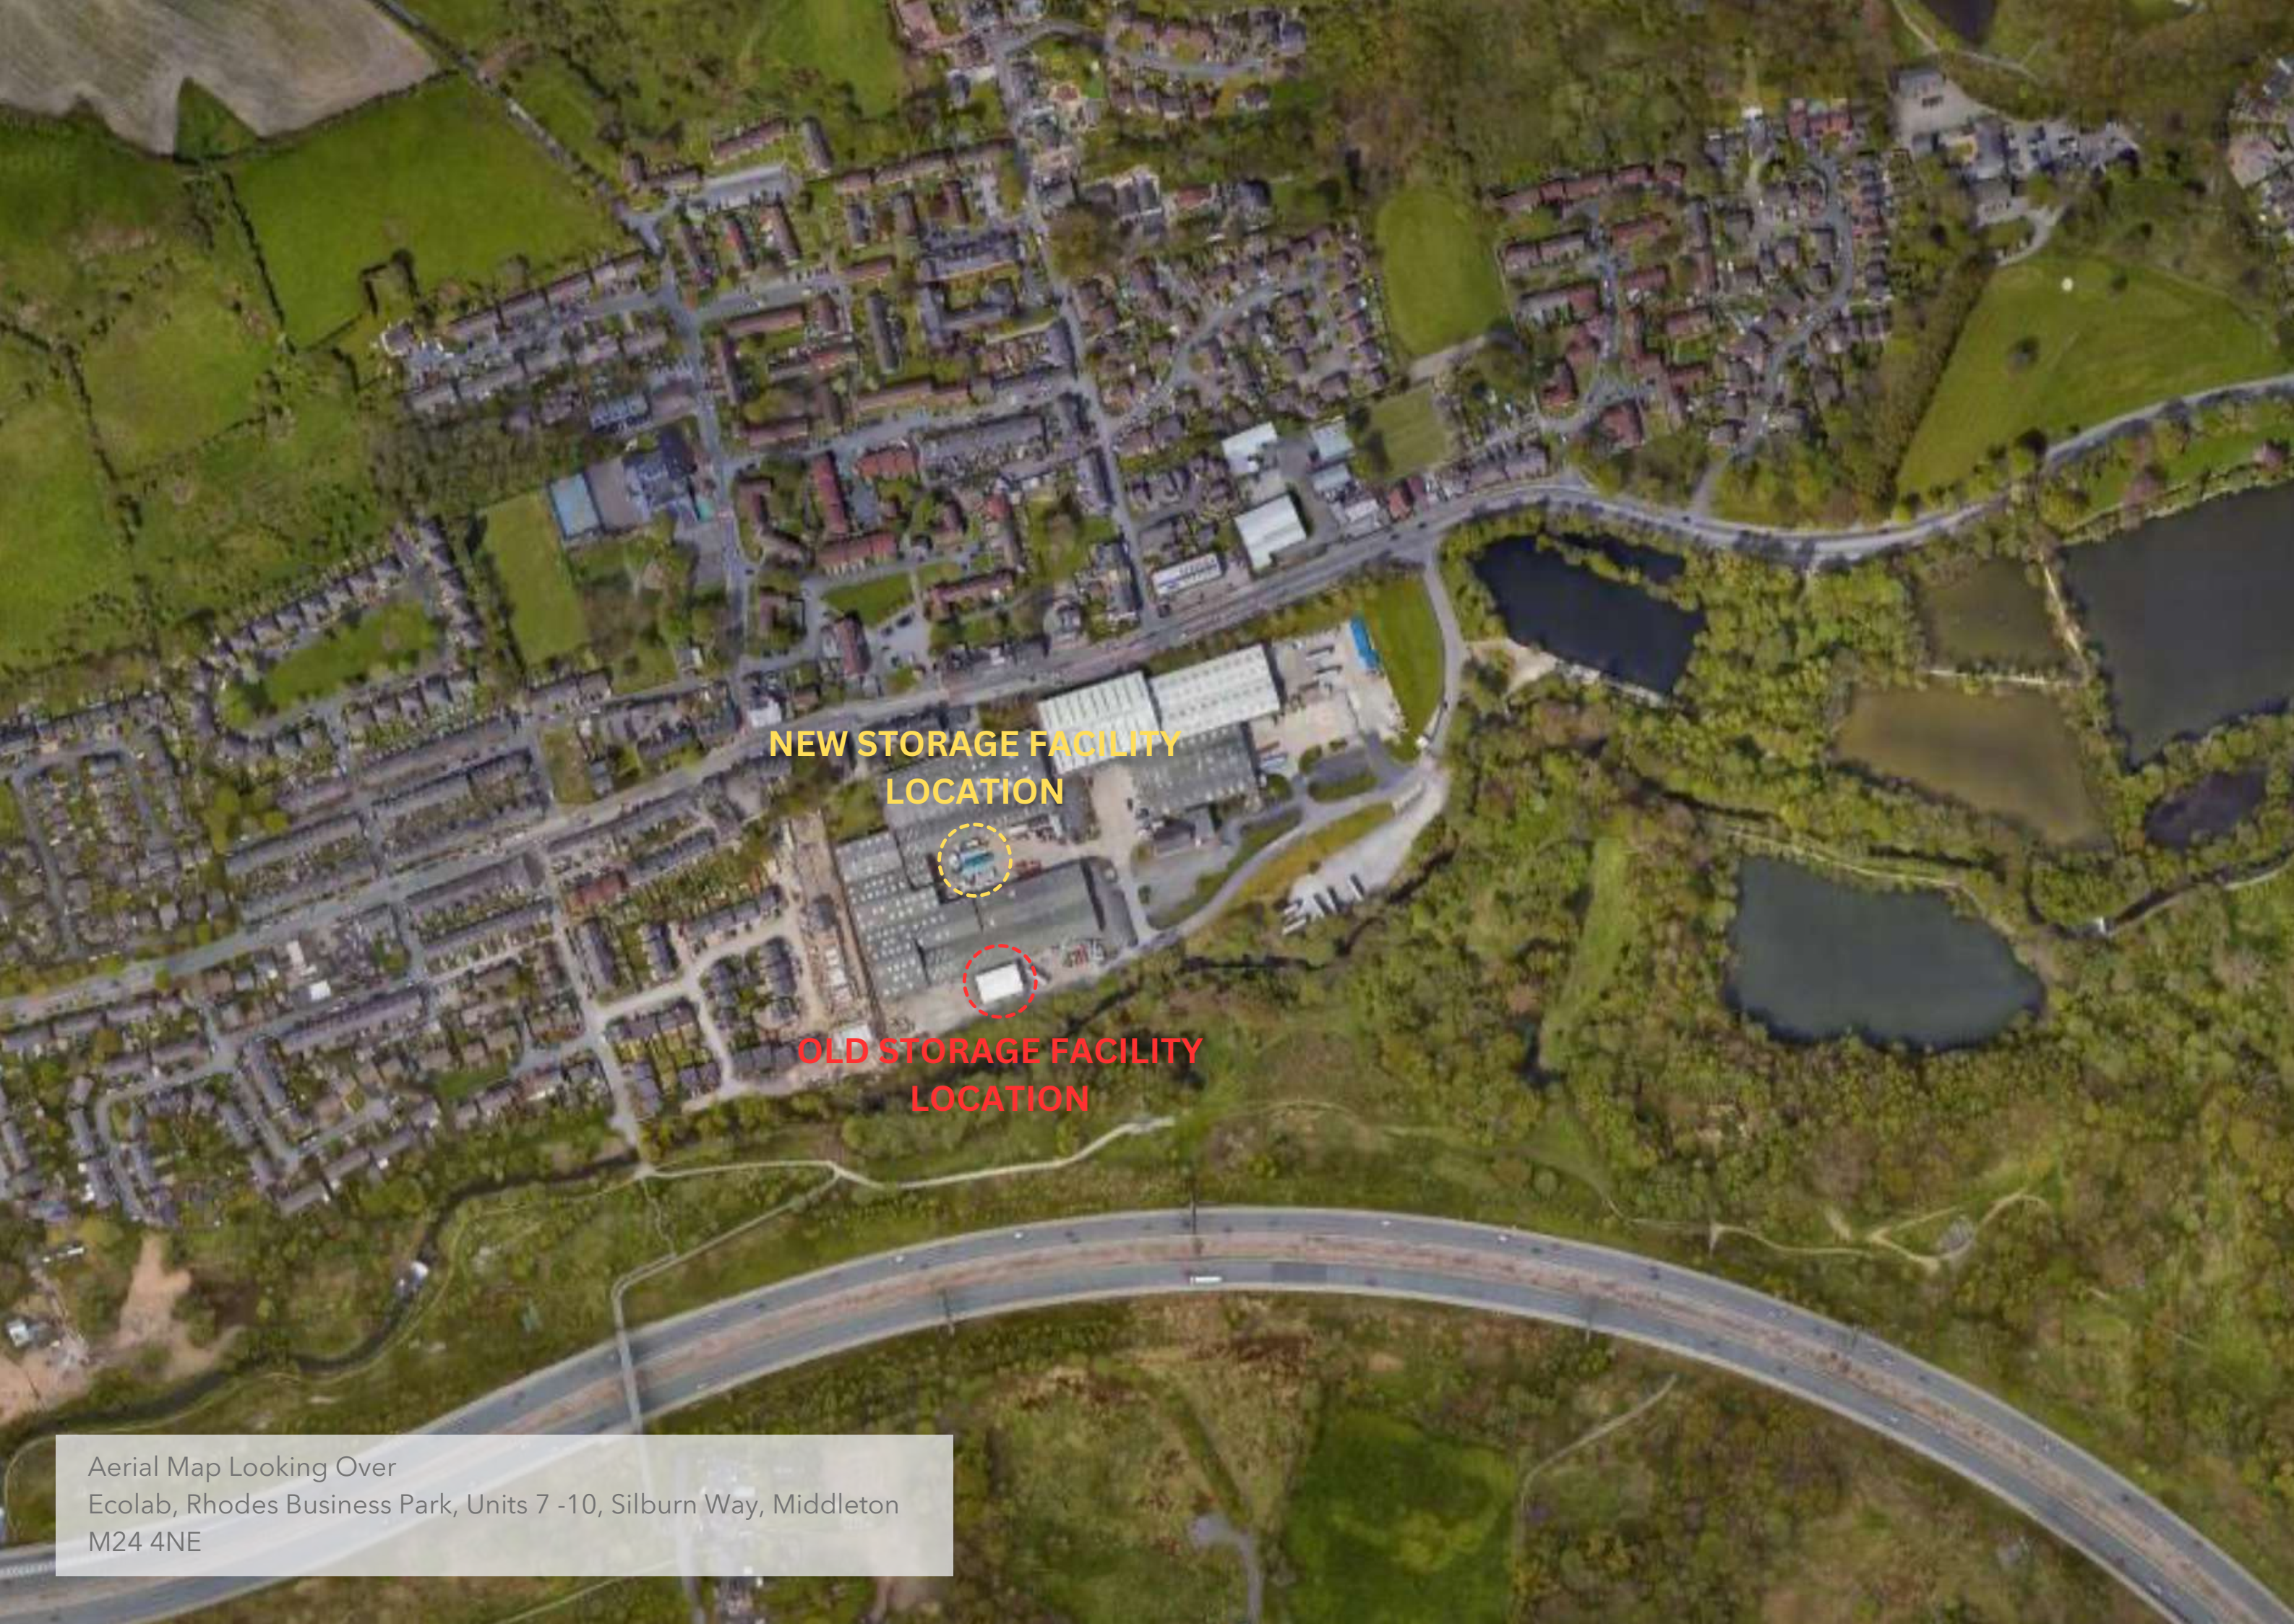

**NEW STORAGE FACILITY
LOCATION**

**OLD STORAGE FACILITY
LOCATION**

Aerial Map Looking Over
Ecolab, Rhodes Business Park, Units 7 -10, Silburn Way, Middleton
M24 4NE



External Photo, Front of Storage Unit



External Photo, Side of Storage Unit



Internal Photo, Storage Unit



External Photo , Showing Old Storage Unit Location (As Today)

Planning History

There has been two planning applications at Rhodes Business Park, Middleton, M24 4NE.

These are as follows:

Demolition of part of building to enlarge the service yard and changes to the elevations of the building.

Ref. No: 10/D53750

2010

Rhodes Business Park, Silburn Way, Middleton, Manchester, M24 4NE

Granted subject to conditions

Application for 2 internally illuminated fascia signs.

Ref. No: 17/00279/ADV

2017

Unit 7 Rhodes Business Park Silburn Way Middleton M24 4NE



Granted subject to conditions

03

Location Plan



Existing Drawings

Proposed Drawings

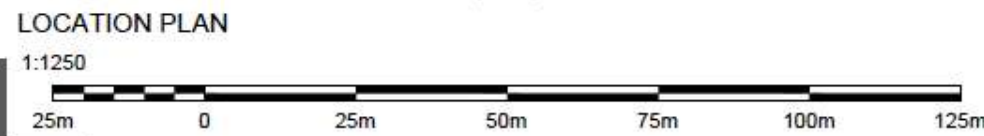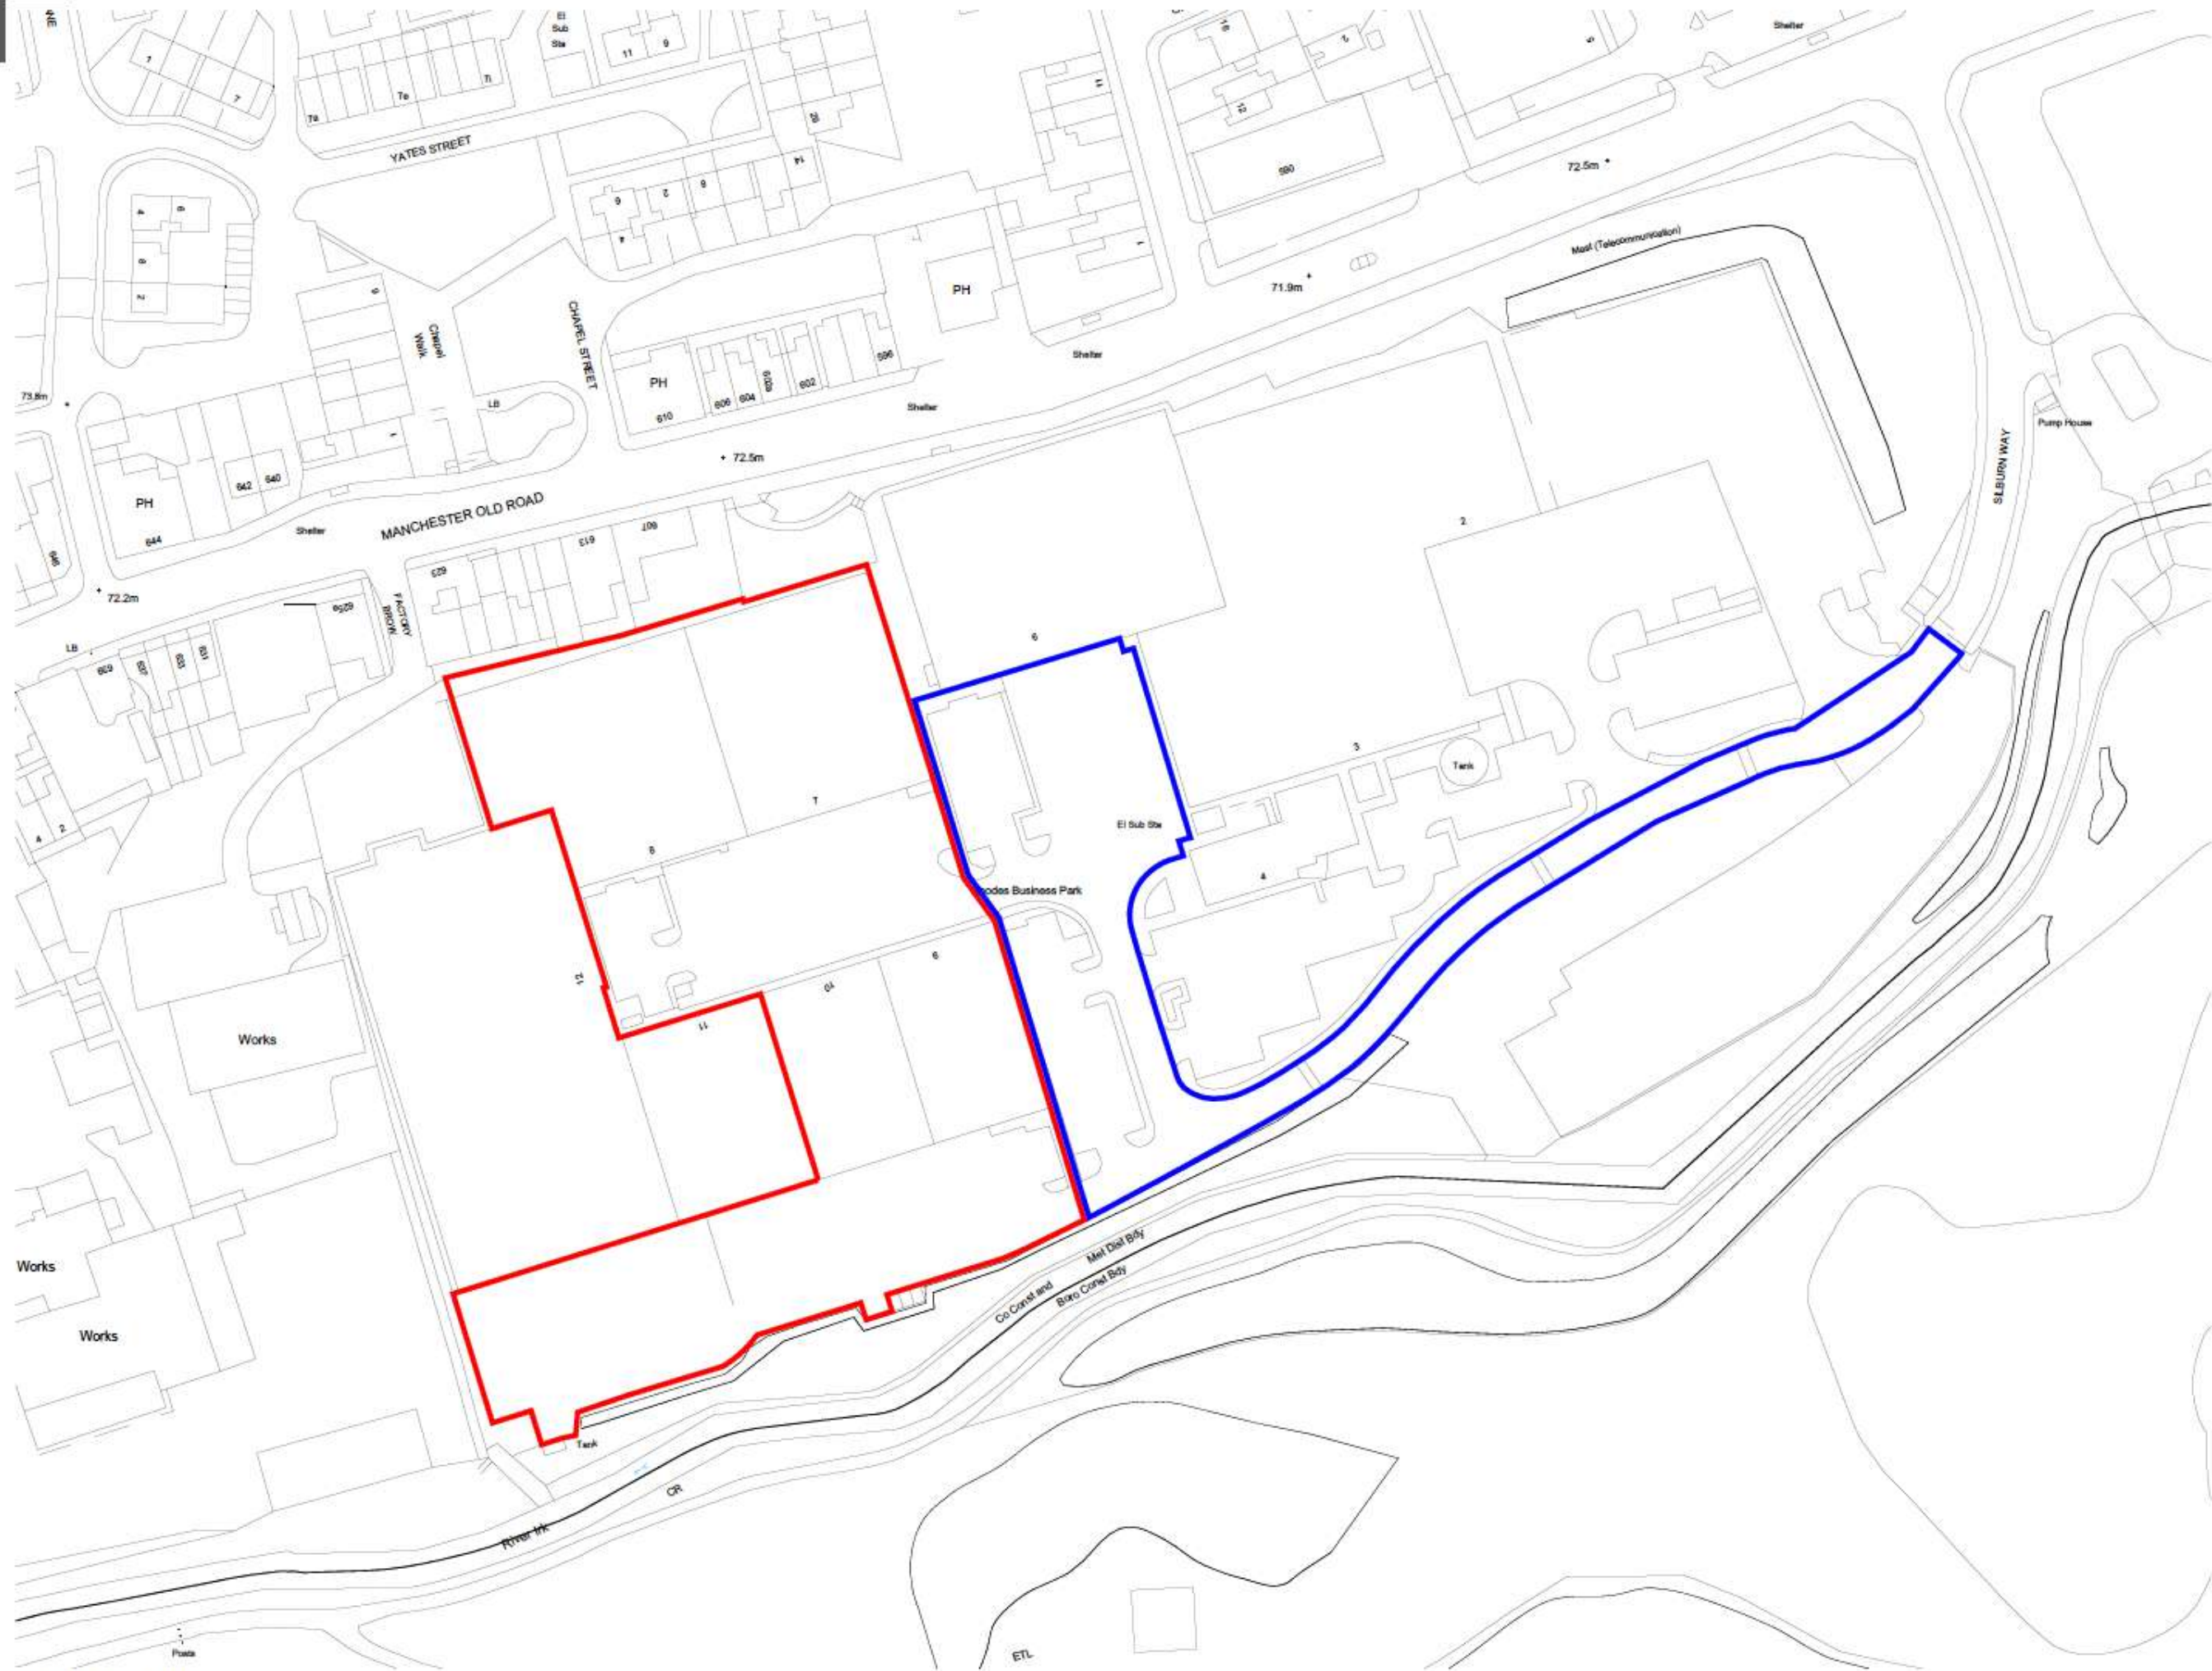


ALL DIMENSIONS ARE FOR REFERENCE
PURPOSES ONLY DISCRPENCIES ARE TO BE
REPORTED TO THE DRAWINGS AUTHOR. DO NOT
SCALE FROM DRAWING.

—	/	/	—	—	—	
Rev	Date	Description			Rev By	Crk'd By
Project Title		PROPOSED DETACHED STORAGE FACILITY				
		RHODES BUSINESS PARK UNITS 7 - 10, SILBURN WAY MIDDLETON M24 4NE				
Client		ECO LAB				
Status		PLANNING				
Scale		1:1250		Drawing Size	A3	
Drawn By		SFW	Checked By	PDP	Date	11.23
Drawing Title		LOCATION PLAN				
Job-Orig No		535ROC-100				
ABODE MANCHESTER 0161 711 0858 No.1 Spinningfields, WeWork (Abode) Quay Street, Manchester, M3 3JE LONDON 020 3053 8255 1 Knightsbridge Green, 7th Floor, Office 7.02 London, SW1X 7NE info@abode-architecture.co.uk www.abode-architecture.co.uk						

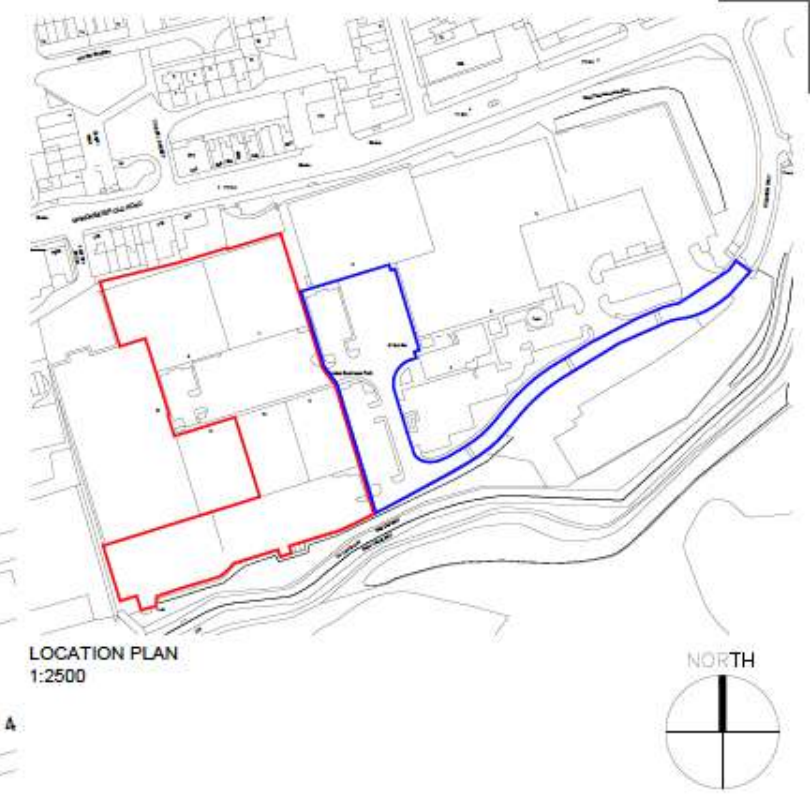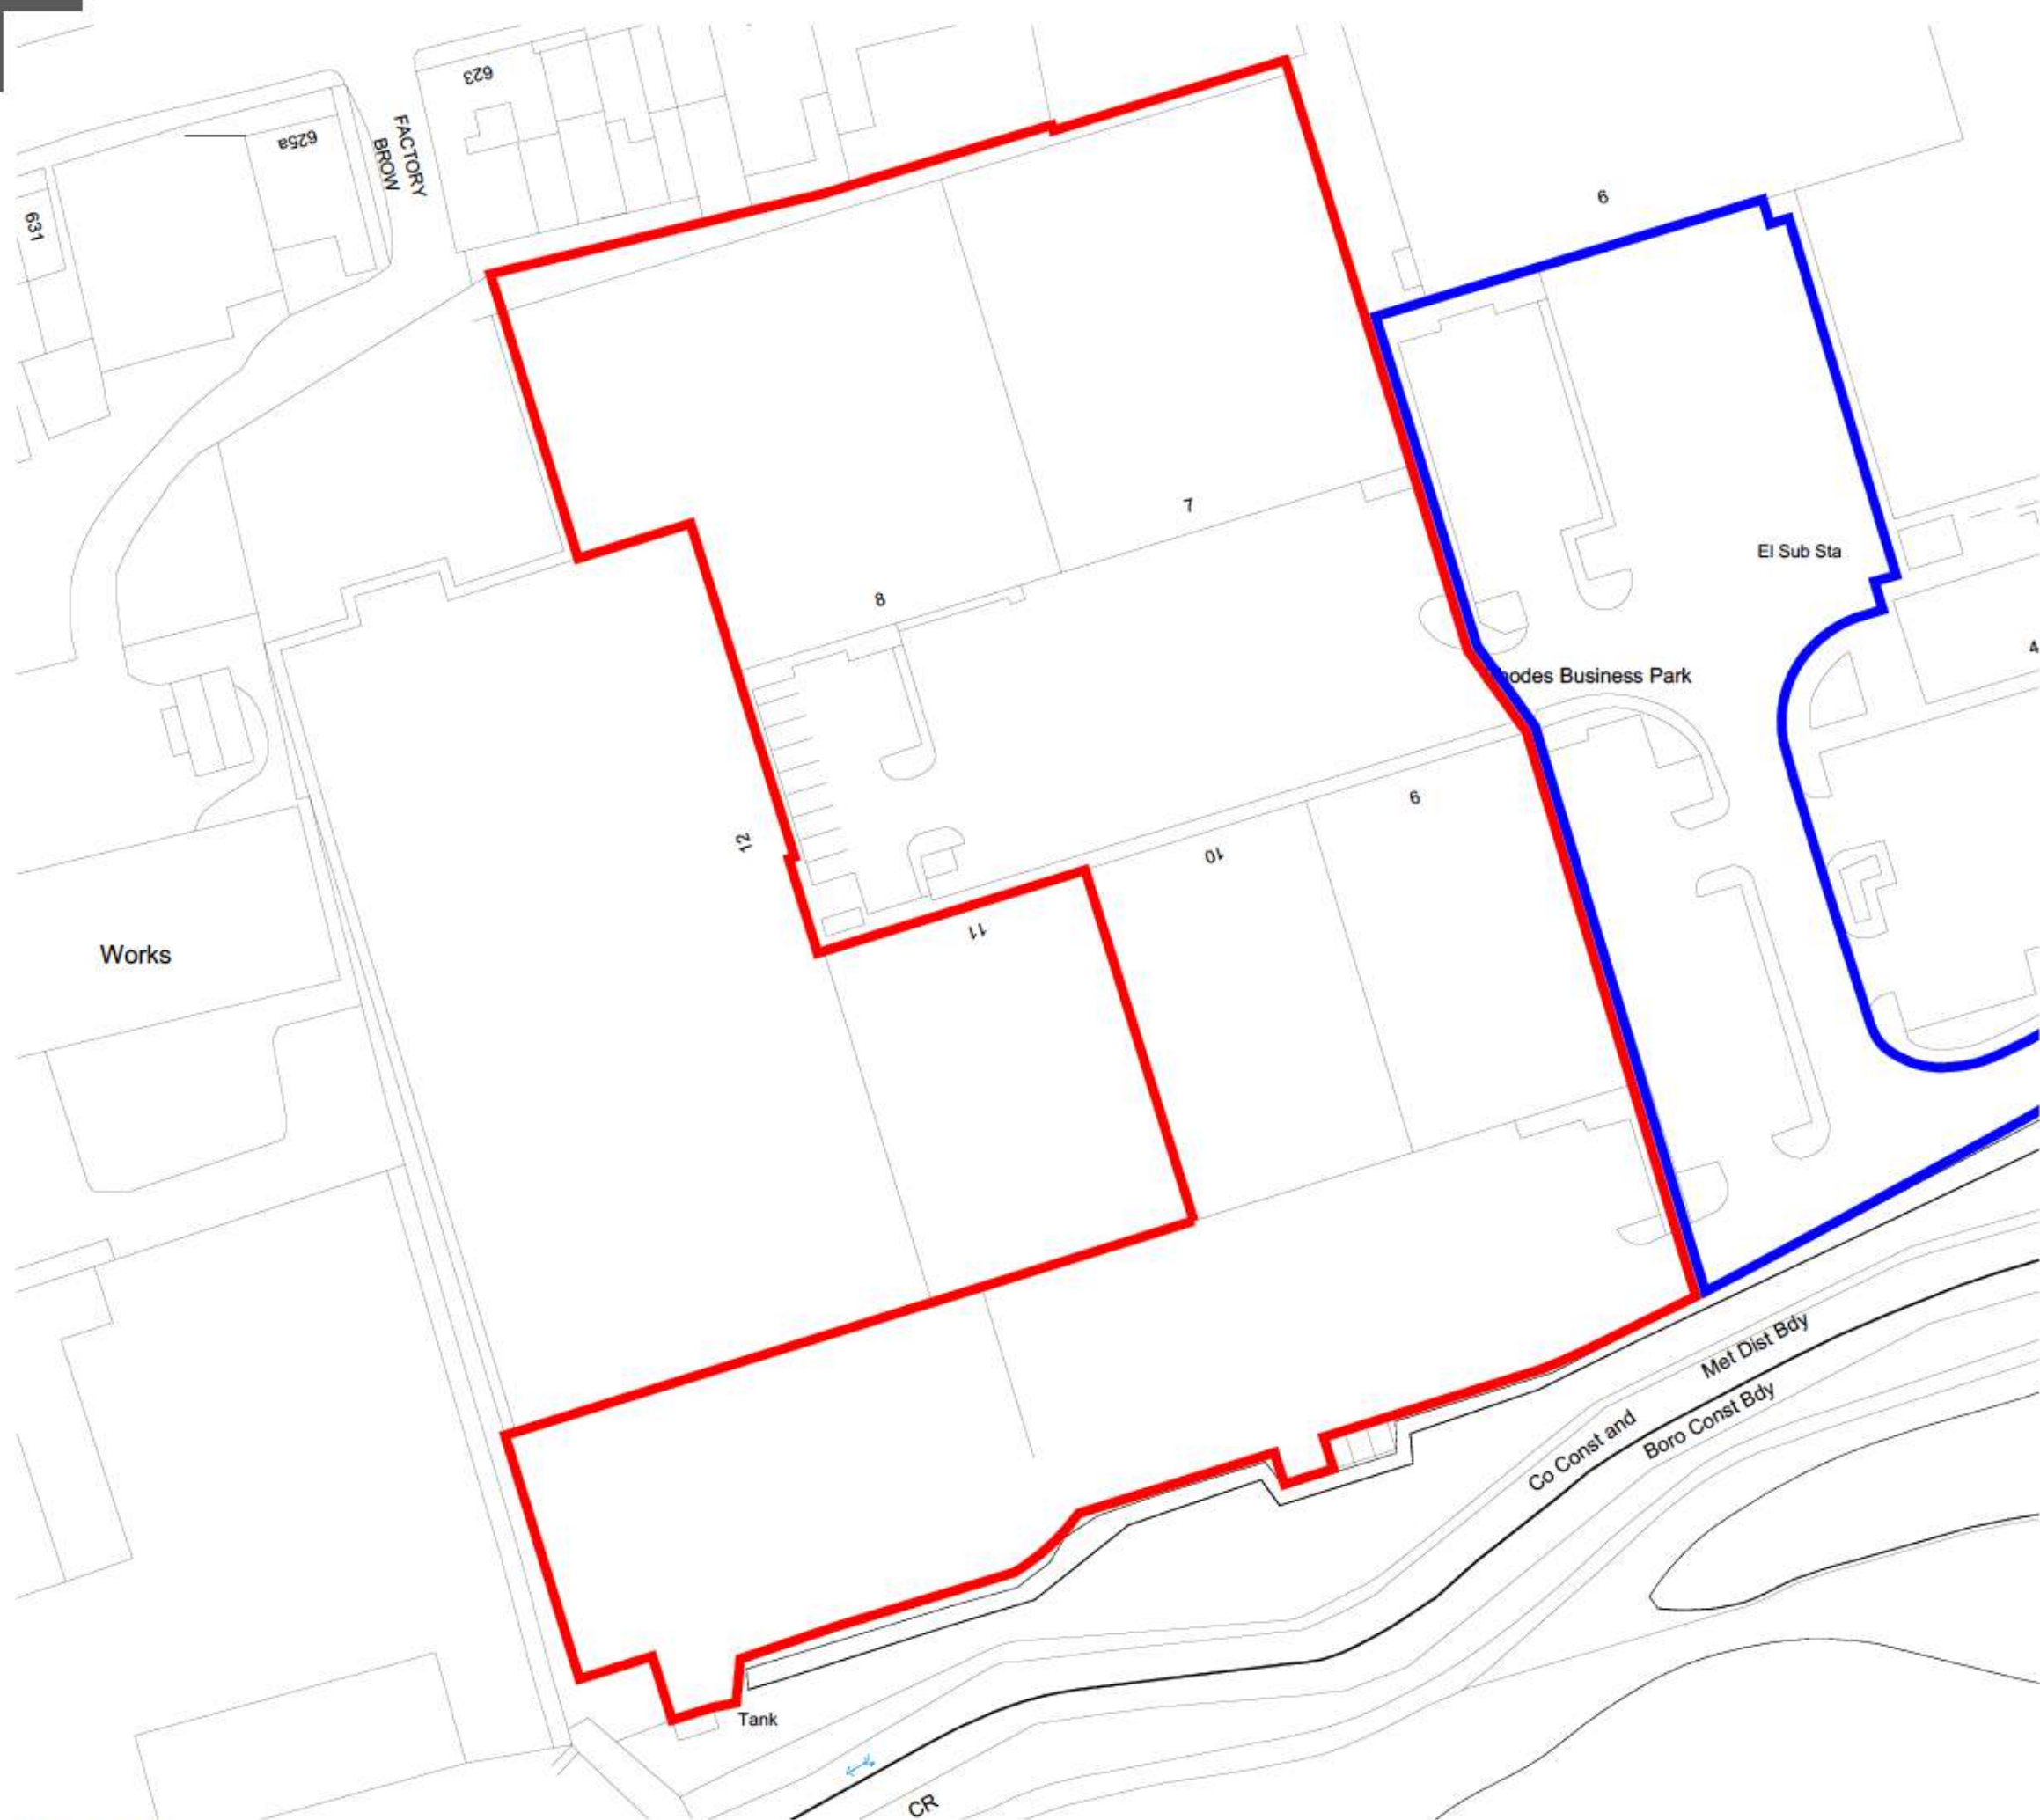

ALL DIMENSIONS ARE FOR REFERENCE
PURPOSES ONLY. DISCREPANCIES ARE TO BE
REPORTED TO THE DRAWINGS AUTHOR. DO NOT
SCALE FROM DRAWING.

Rev	Date	Description	Rev By	CHK'd By
Project Title				
PROPOSED DETACHED STORAGE FACILITY				
RHODES BUSINESS PARK UNITS 7 - 10, SILBURN WAY MIDDLETON M24 2NE				
Client				
ECO LAB				
Status				
PLANNING				
Scale		Drawing Size		
1:500		A2		
Drawn By	Checked By	PDP	Date	11.23
Drawing Title				
EXISTING SITE PLAN				
Job-Dwg No				
535ROC-101				
ABODE				
MANCHESTER 0161 711 0858 No.1 Spinningfields, WeWork (Abode) Quay Street, Manchester, M3 3JE				
LONDON 020 3053 8255 1 Knightsbridge Green, 7th Floor, Office 7.02 London, SW1X 7NE				
info@abode-architecture.co.uk www.abode-architecture.co.uk				

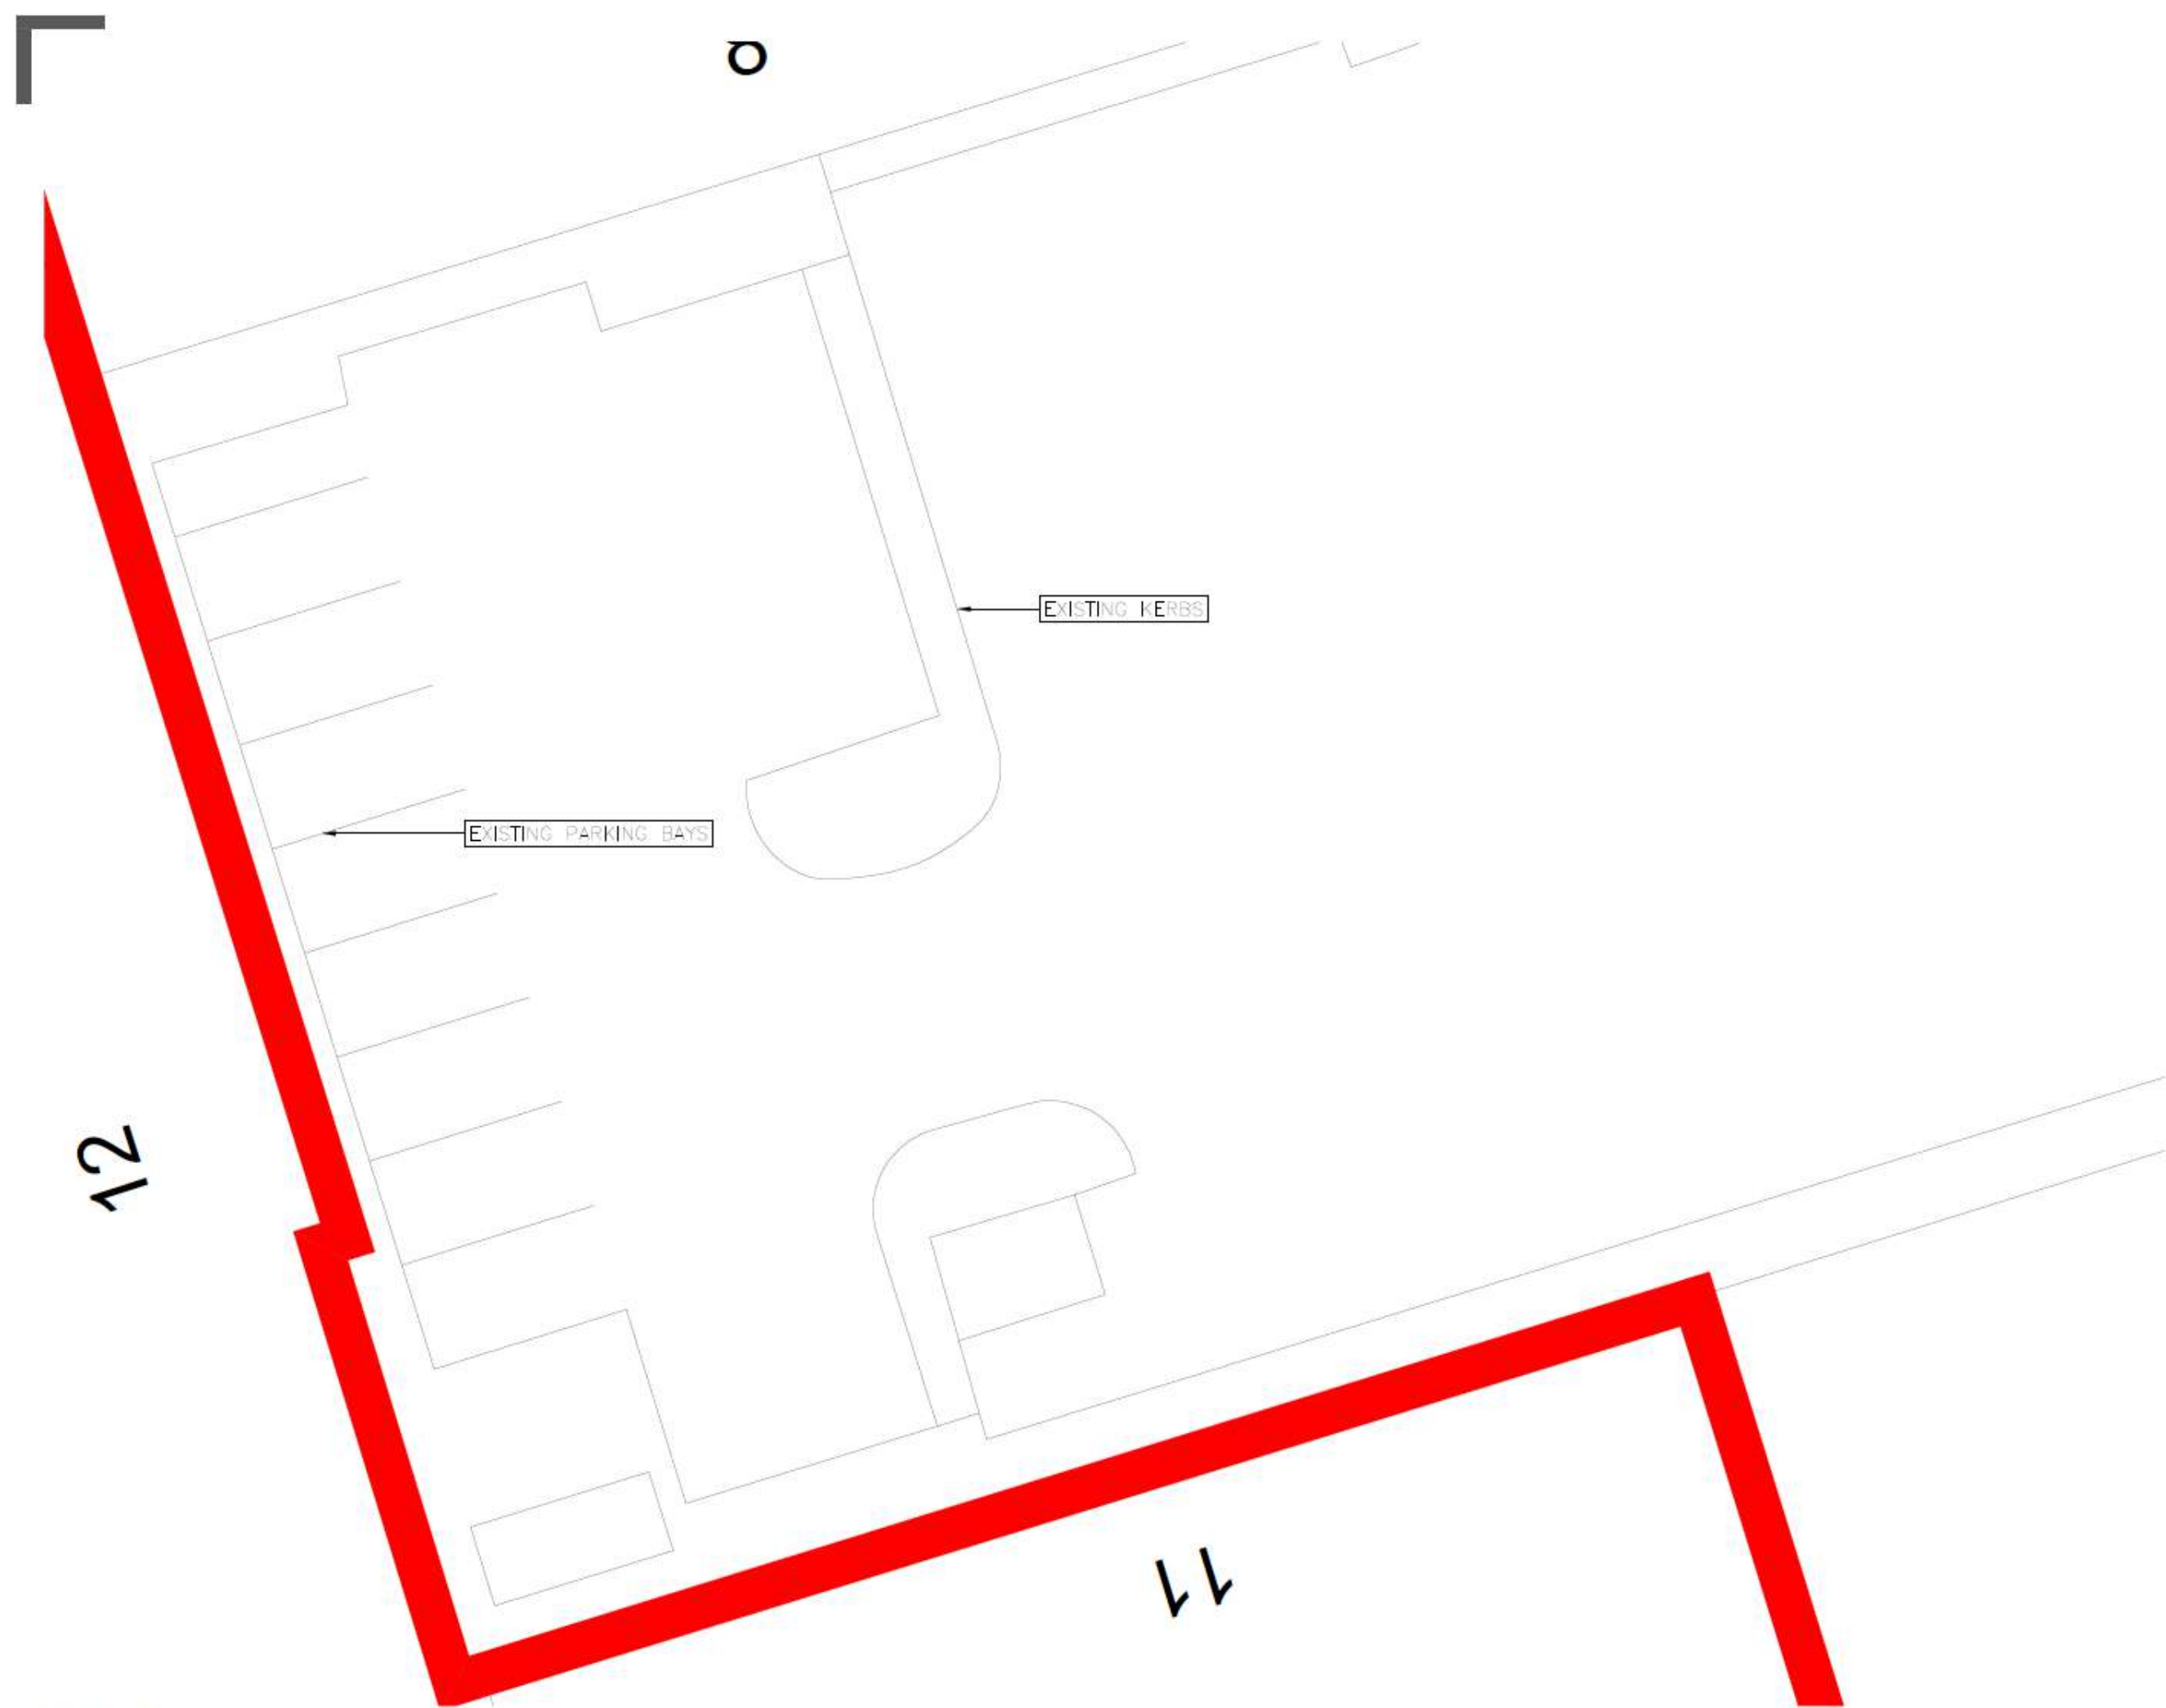




EXISTING PLAN

1:100

2m 0 2m 4m 6m 8m 10m

ALL DIMENSIONS ARE FOR REFERENCE
PURPOSES ONLY DISCREPANCIES ARE TO BE
REPORTED TO THE DRAWINGS AUTHOR. DO NOT
SCALE FROM DRAWING


Rev	Date	Description	Rev By	Ch'd By	
Project Title					
PROPOSED DETACHED STORAGE FACILITY					
RHODES BUSINESS PARK					
UNITS 7 - 10, SILBURN WAY					
MIDDLETON					
M24 2NE					
Client					
ECO LAB					
Status					
PLANNING					
Scale		1:100	Drawing Size		A2
Drawn By	SFW	Checked By	PDP	Date	11.23
Drawing Title					
EXISTING PLAN					
Job-Dwg No					
535ROC-103					
ABODE					
MANCHESTER 0161 711 0858					
No.1 Spinningfields, WeWork (Abode)					
Quay Street, Manchester, M3 3JE					
LONDON 020 3053 8255					
1 Knightsbridge Green, 7th Floor, Office 7.02					
London, SW1X 7NE					
info@abode-architecture.co.uk www.abode-architecture.co.uk					

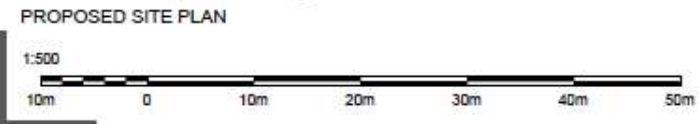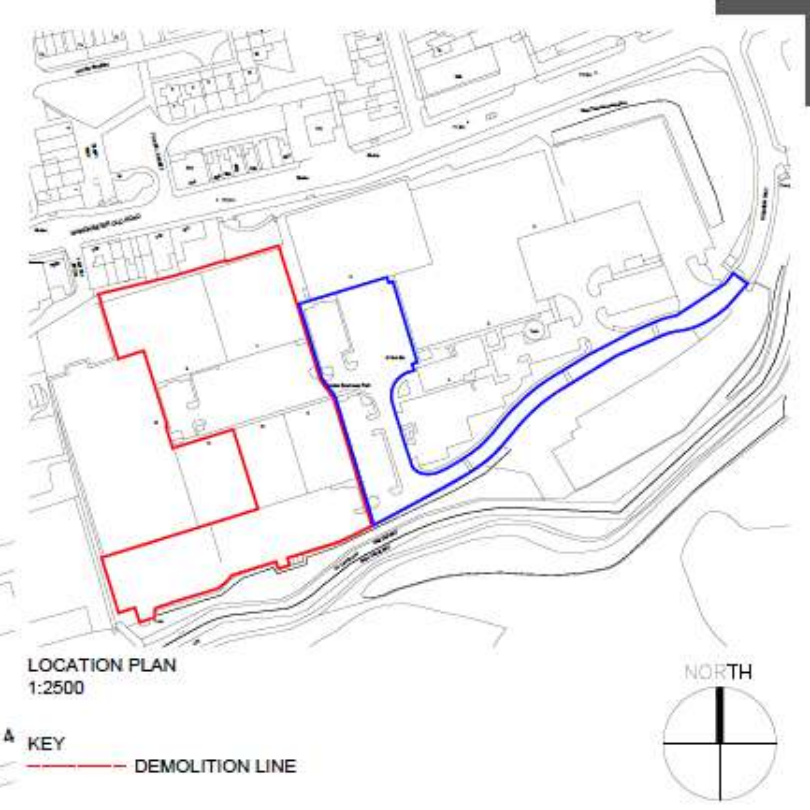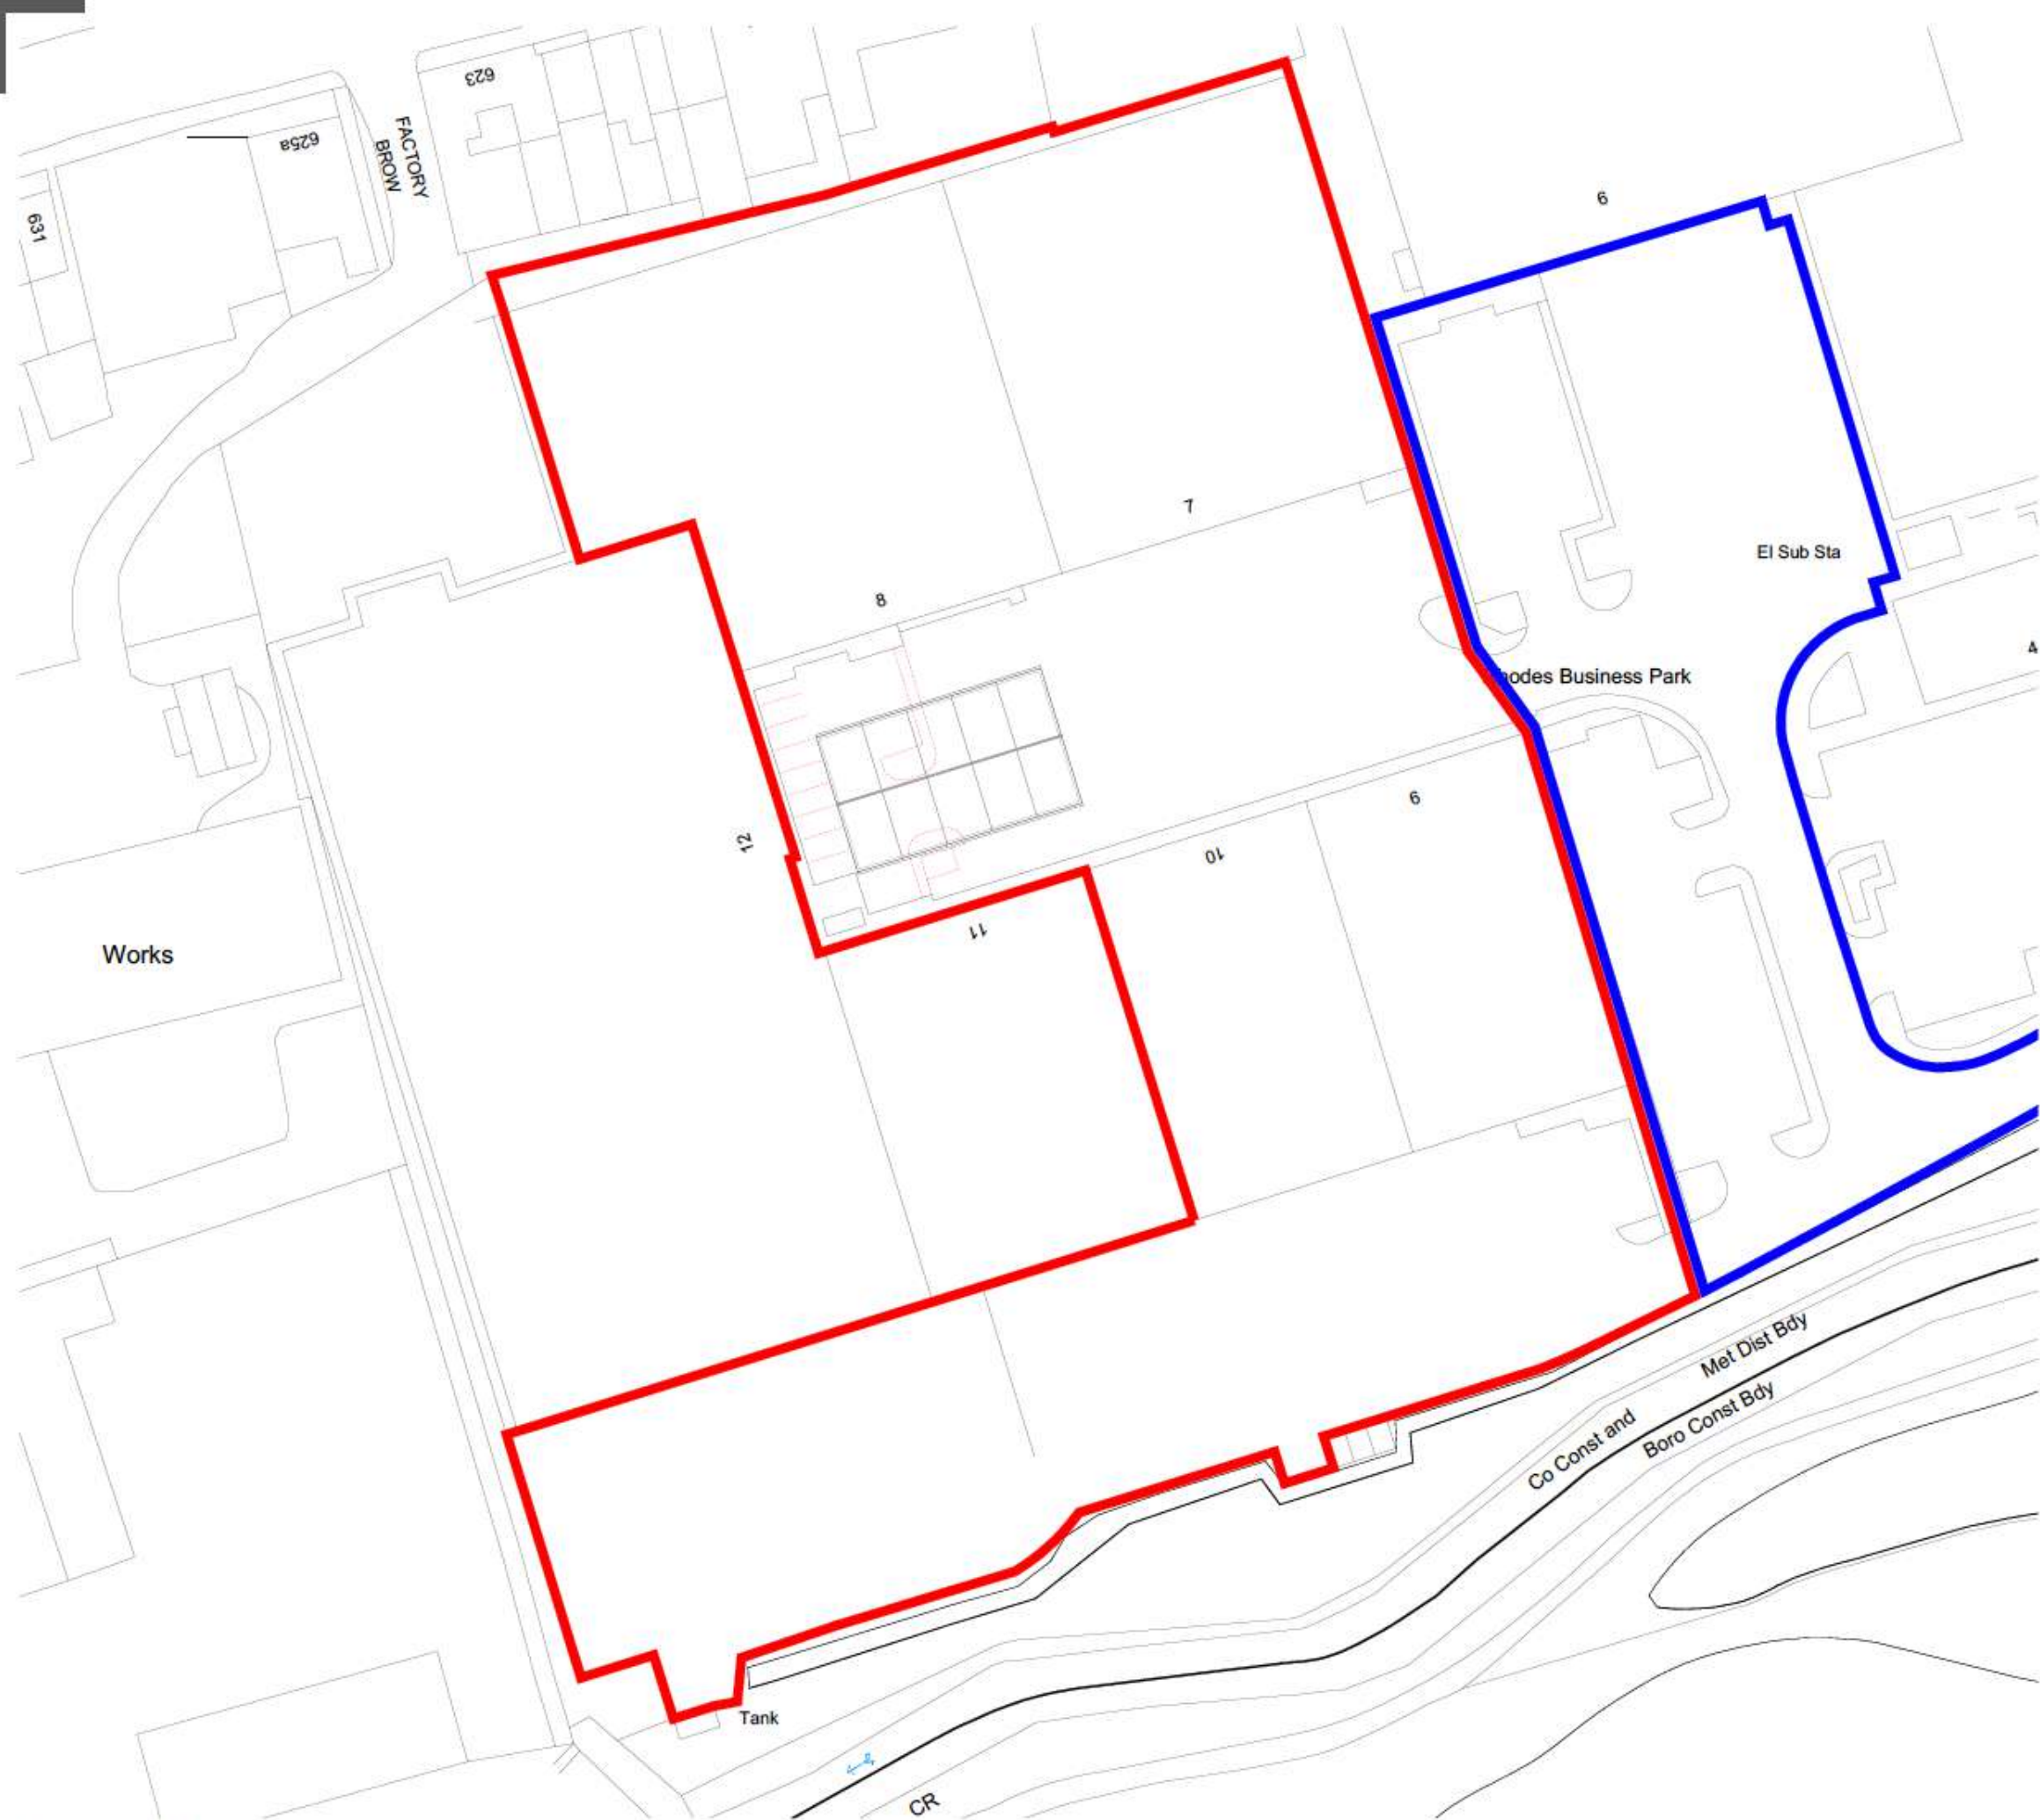


ALL DIMENSIONS ARE FOR REFERENCE
PURPOSES ONLY DISCREPANCIES ARE TO BE
REPORTED TO THE DRAWINGS AUTHOR. DO NOT
SCALE FROM DRAWING.

--	--/--/----	----		----	----
Rev	Date	Description		Rev By	CHK'd By
Project Title		PROPOSED DETACHED STORAGE FACILITY			
		RHODES BUSINESS PARK UNITS 7 - 10, SILBURN WAY MIDDLETON M24 2NE			
Client		ECO LAB			
Status		PLANNING			
Scale		1:500	Drawing Size A2		
Drawn By		SFW	Checked By	PDP	Date 11.23
Drawing Title		PROPOSED SITE PLAN			
Job-Dwg No		535ROC-102			
ABODE MANCHESTER 0161 711 0858 No.1 Spinningfields, WeWork (Abode) Quay Street, Manchester, M3 3JE LONDON 020 3053 8255 1 Knightsbridge Green, 7th Floor, Office 7.02 London, SW1X 7NE info@abode-architecture.co.uk www.abode-architecture.co.uk					


NORTH

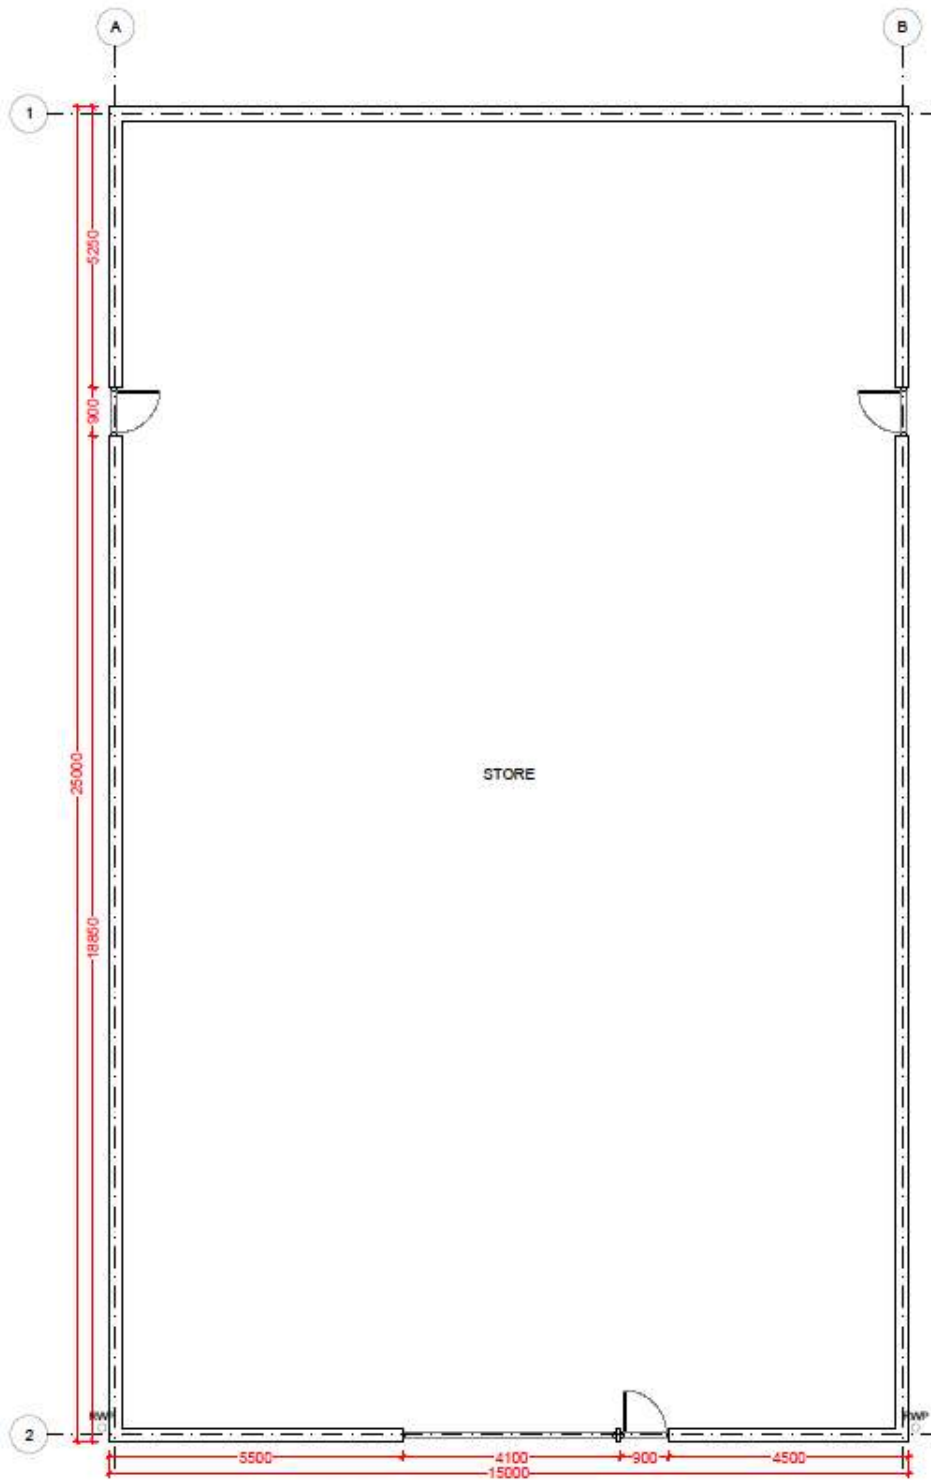

PROPOSED GROUND FLOOR PLAN

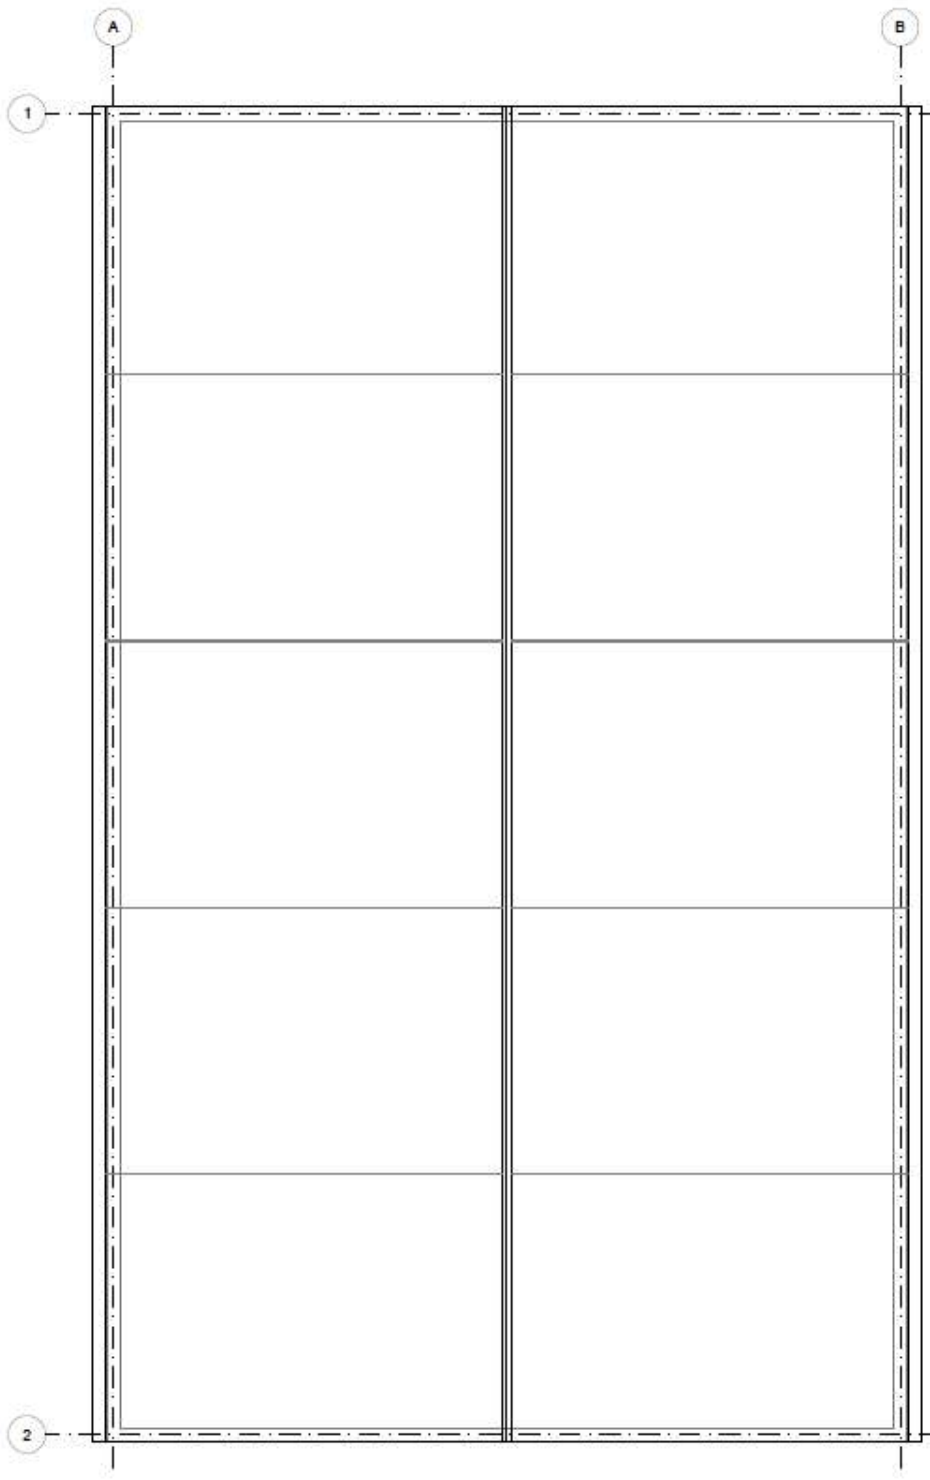

PROPOSED ROOF PLAN

 

ALL DIMENSIONS ARE FOR REFERENCE
PURPOSES ONLY. DISCREPANCIES ARE TO BE
REPORTED TO THE DRAWINGS AUTHOR. DO NOT
SCALE FROM DRAWING.

This drawing is copyright and may not be reproduced in whole or part without written authority. Do not scale off this drawing.


Rev	Date	Description	Rev By	Chk'd By
1	11/23	PROPOSED DETACHED STORAGE FACILITY		
2		RHODES BUSINESS PARK UNITS 7 - 10, SILBURN WAY MIDDLETON M24 2NE		
3		ECO LAB		
4		PLANNING		
5		1:100		
6		Drawing Size A2		
7		Drawn By SFW	Checked By PDP	Date 11.23
8		Drawing Title PROPOSED PLANS		
9		Job-Dwg No 535ROC-104		

ABODE


MANCHESTER | 0161 711 0858
No.1 Spinningfields, WeWork (Abode)
Quay Street, Manchester, M3 3JE

LONDON | 020 3053 8255
1 Knightsbridge Green, 7th Floor, Office 7.02
London, SW1X 7NE


info@abode-architecture.co.uk | www.abode-architecture.co.uk

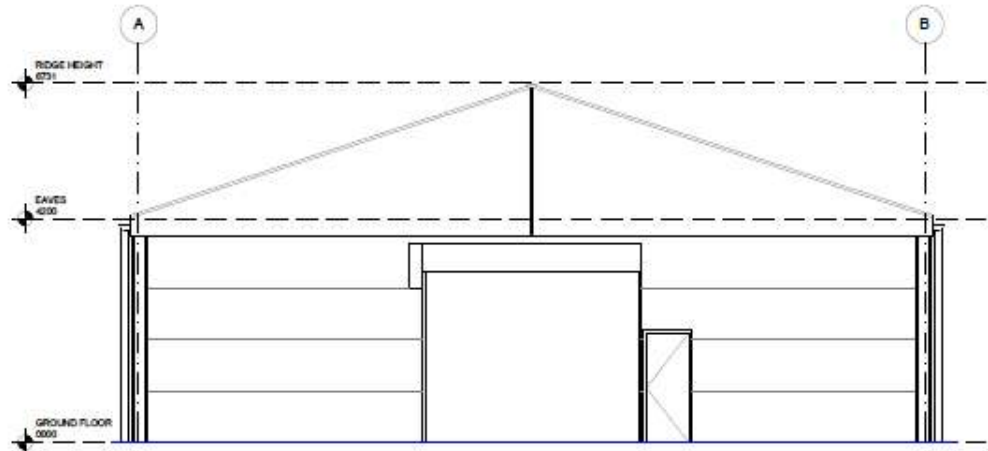


PROPOSED FRONT ELEVATION

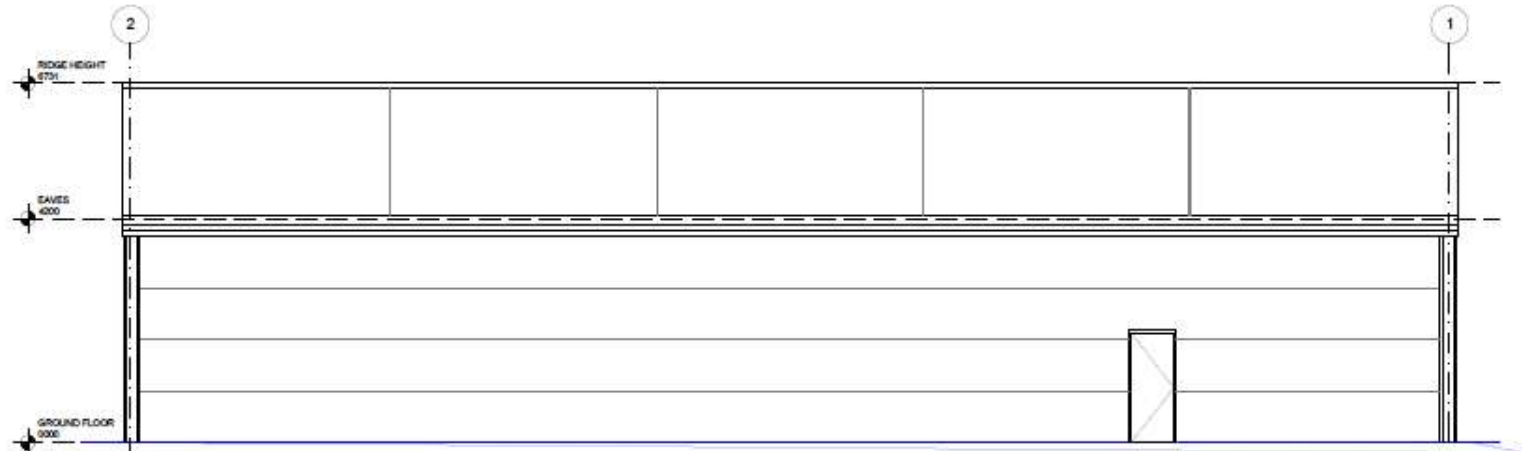


PROPOSED SIDE ELEVATION

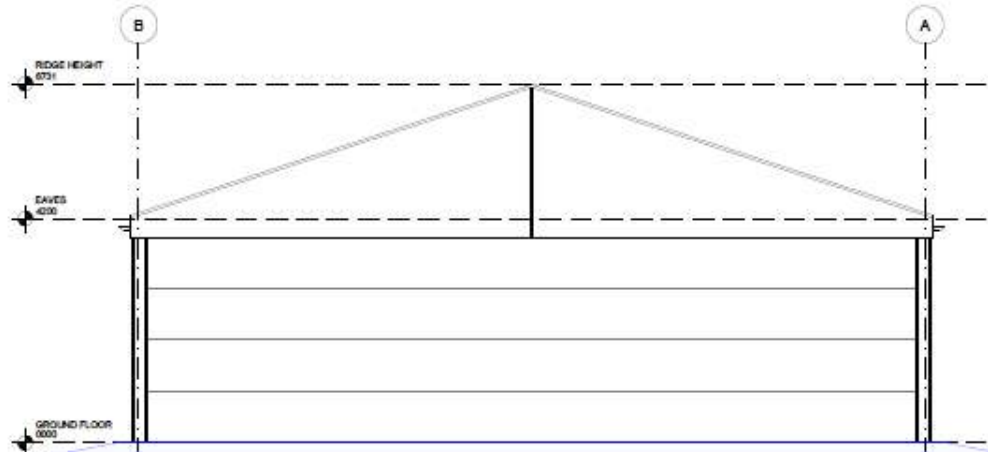

PROPOSED REAR ELEVATION

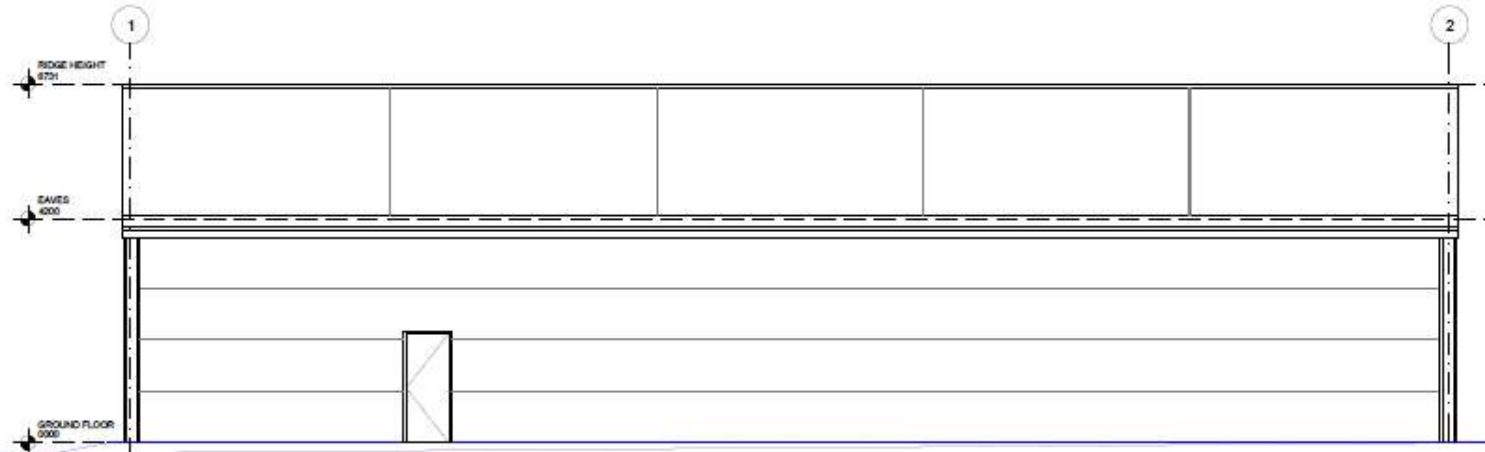

PROPOSED SIDE ELEVATION

 

ALL DIMENSIONS ARE FOR REFERENCE
PURPOSES ONLY DISCREPANCIES ARE TO BE
REPORTED TO THE DRAWINGS AUTHOR. DO NOT
SCALE FROM DRAWING

---	--/--/----	----	---	---
Rev	Date	Description	Rev By	Chk'd By
Project Title	PROPOSED DETACHED STORAGE FACILITY			
	RHODES BUSINESS PARK UNITS 7 - 10, SILBURN WAY MIDDLETON M24 2NE			
Client	ECO LAB			
Status	PLANNING			
Scale	1:100		Drawing Size	A2
Drawn By	SFW	Checked By	PDP	Date 11.23
Drawing Title	PROPOSED ELEVATIONS			
Job-Dev No	535ROC-105			
ABODE MANCHESTER 0161 711 0858 No.1 Spinningfields, WeWork (Abode) Quay Street, Manchester, M3 3JE LONDON 020 3053 8255 1 Knightsbridge Green, 7th Floor, Office 7.02 London, SW1X 7NE info@abode-architecture.co.uk www.abode-architecture.co.uk				

05

Conclusion

The intention was to improve the storage facilities on site.

This has been done by relocating a new larger storage unit centrally inbetween the units its serves.