



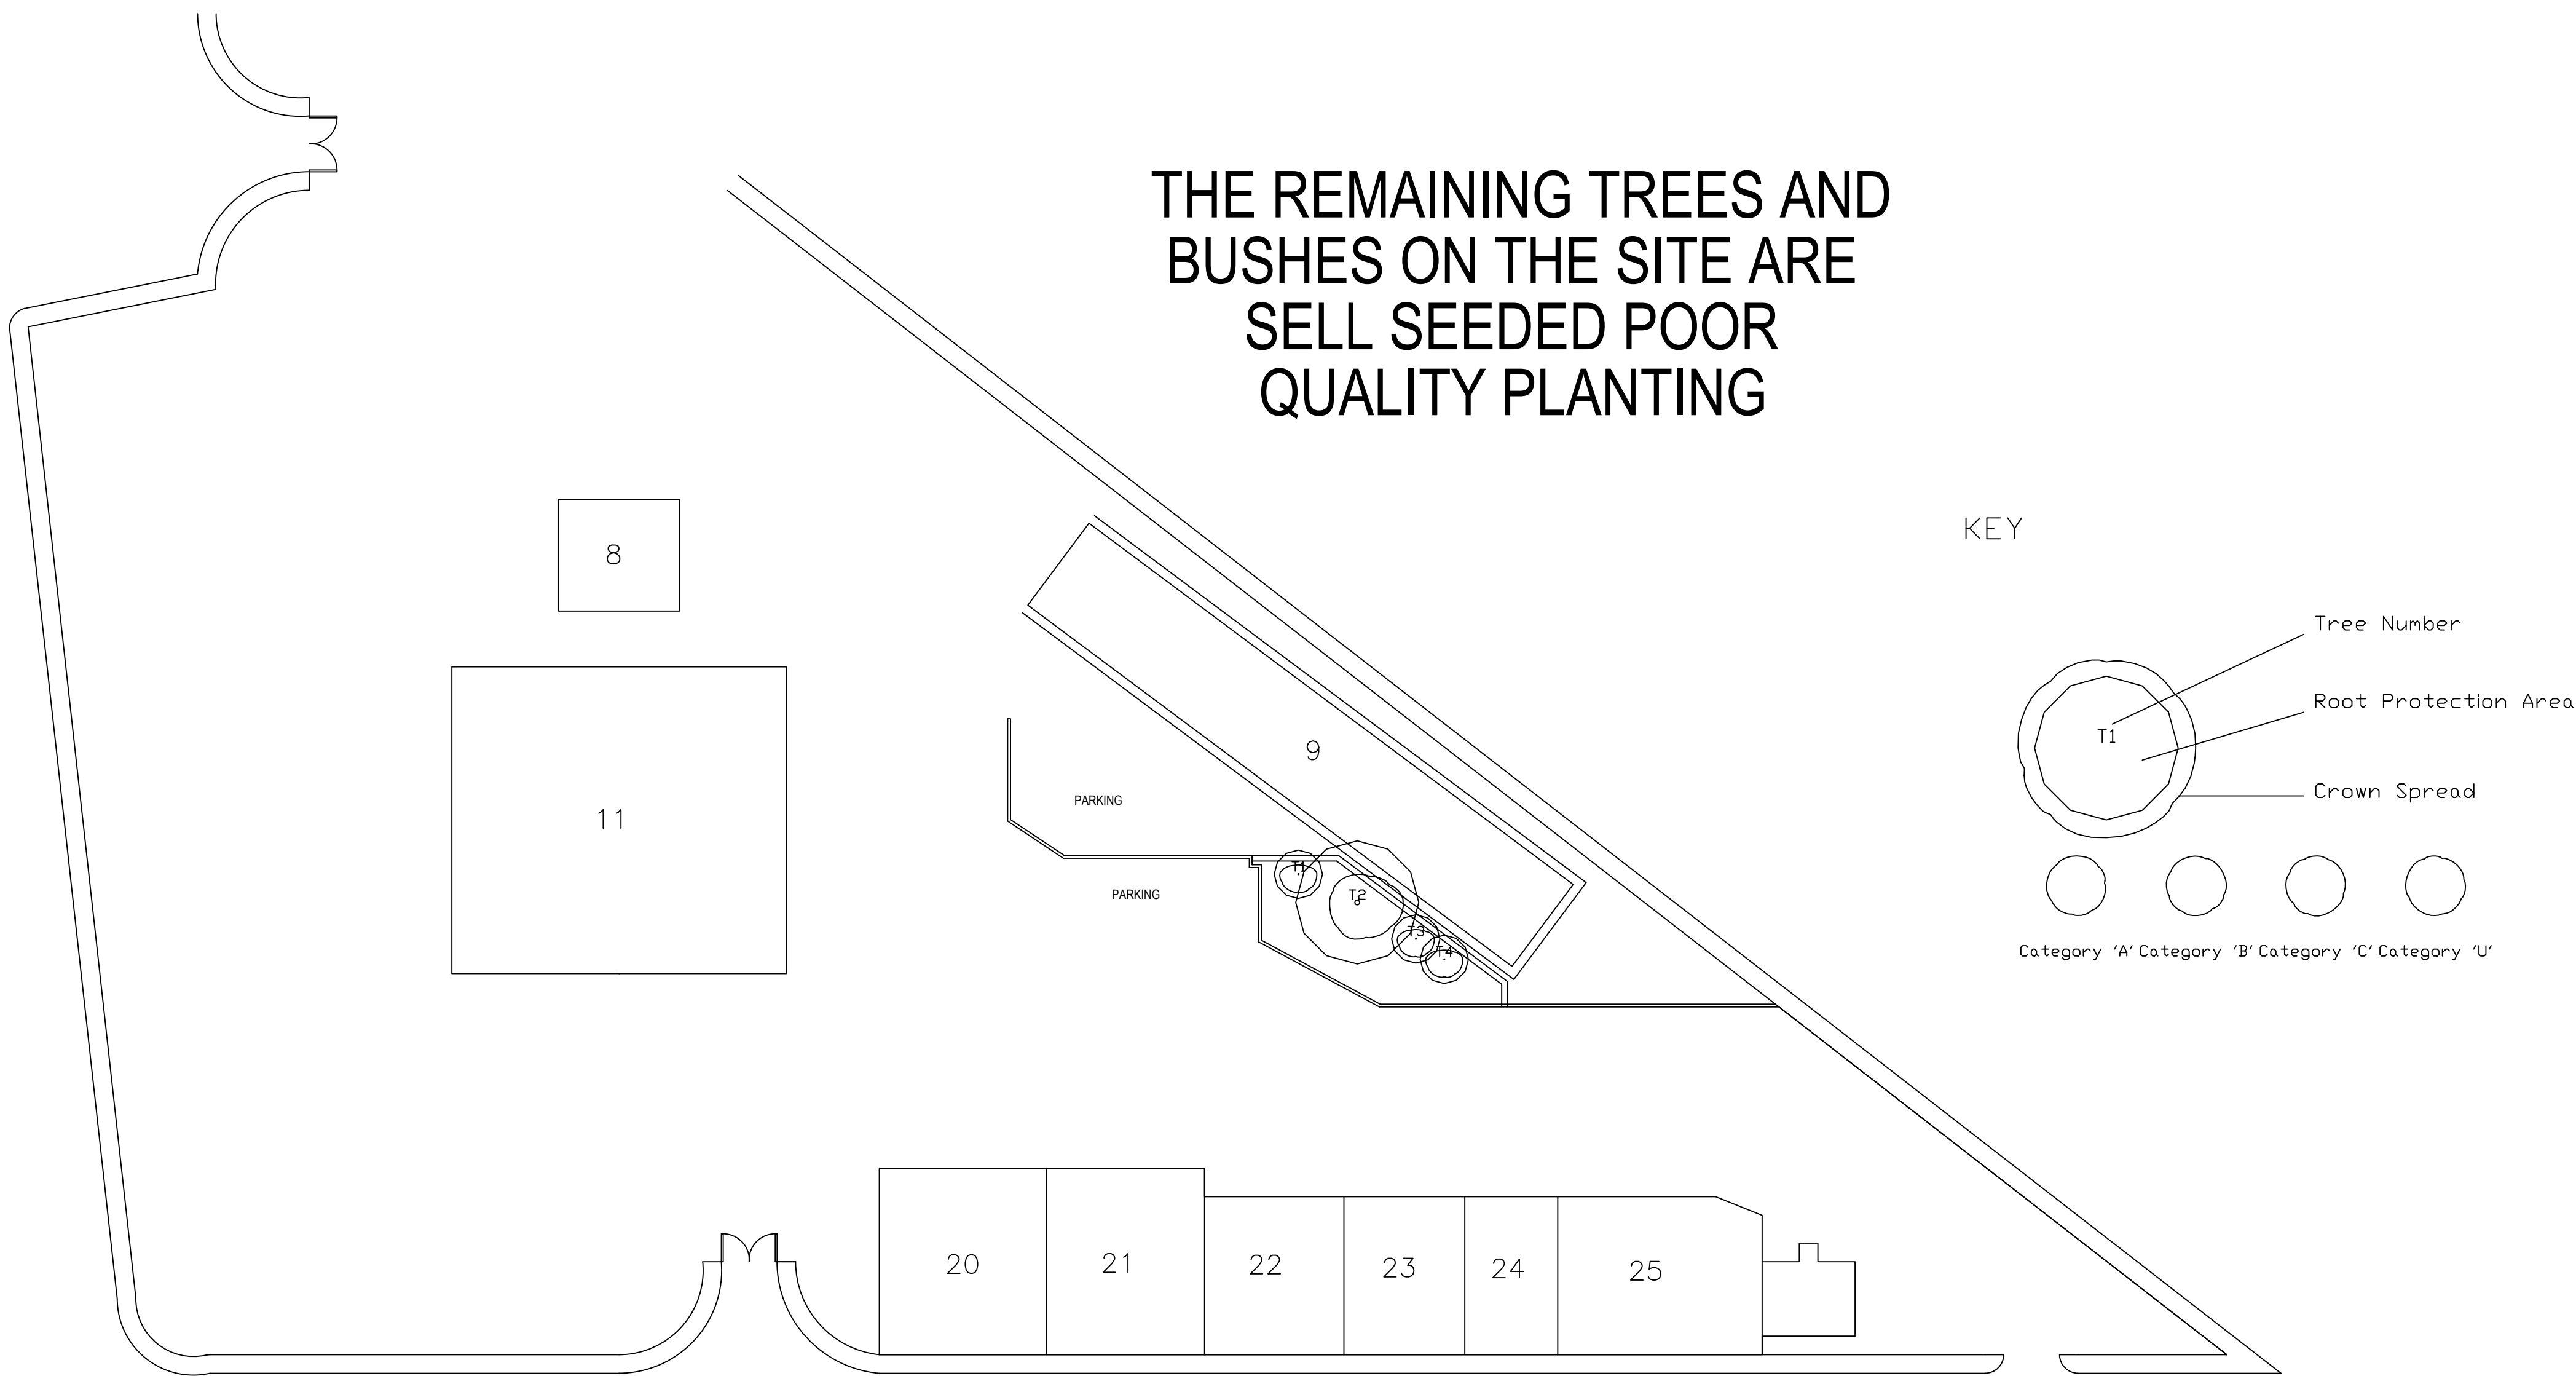

EXISTING SITE PLAN

- T1. ASH TREE CAT .U.
- T2. ASH TREE CAT .B.
- T3. ASH TREE CAT .U.
- T4. ASH TREE CAT .U.

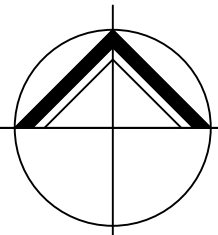

**NORTHERN
DESIGN**
(OLDHAM)
CHARTED ARCHITECTS

NORTHERN DESIGN
17 STATION LANE
GROTTON
OLDHAM
OL4 5GY
TELEPHONE : 07753 859616

CLIENT

SENSOR TECHNOLOGIES UK LTD

PROJECT

PROPOSED INDUSTRIAL UNIT
SOUTHGATE IND PARK
HEYWOOD

DRAWING TITLE

EXISTING TREE SURVEY AND REPORT

Rev.	Notes	Date	Drawn
*	*	*	*

SCALE

1:500 AT A1

08.23

AD

PROJECT No.	DRAWING No.	Rev.
2368	06	-