


This drawing is provided as a document to gain either Planning Permission or Building Regulation approval purposes only. It is not a guarantee that Planning Permission will be granted.

This drawing and all contents are the copyright of James Campbell Associates Ltd. No copies to be made from the drawing & details within unless authorised by James Campbell Associates Ltd.


The contract for the works is between the client and his / her contractor. Contractor to visit site, study the details provided within the drawing and be familiar with both the work to be carried out in accordance with the details provided. Any stated dimension must be checked prior to any form of construction. All works and materials to comply with all relevant British Standards and carry a genuine BBA certificate. The materials specified within this drawing are a guide for the contractor as they are recognised materials with genuine BBA certificates etc. Any contractor who decides to use any different materials than that noted on the drawing must inform James Campbell Associates Ltd.

Any discrepancies discovered or items found that where not visible at the time of the initial survey should be reported to James Campbell Associates Ltd for consultation with our client.


CONSTRUCTION NOTES:-

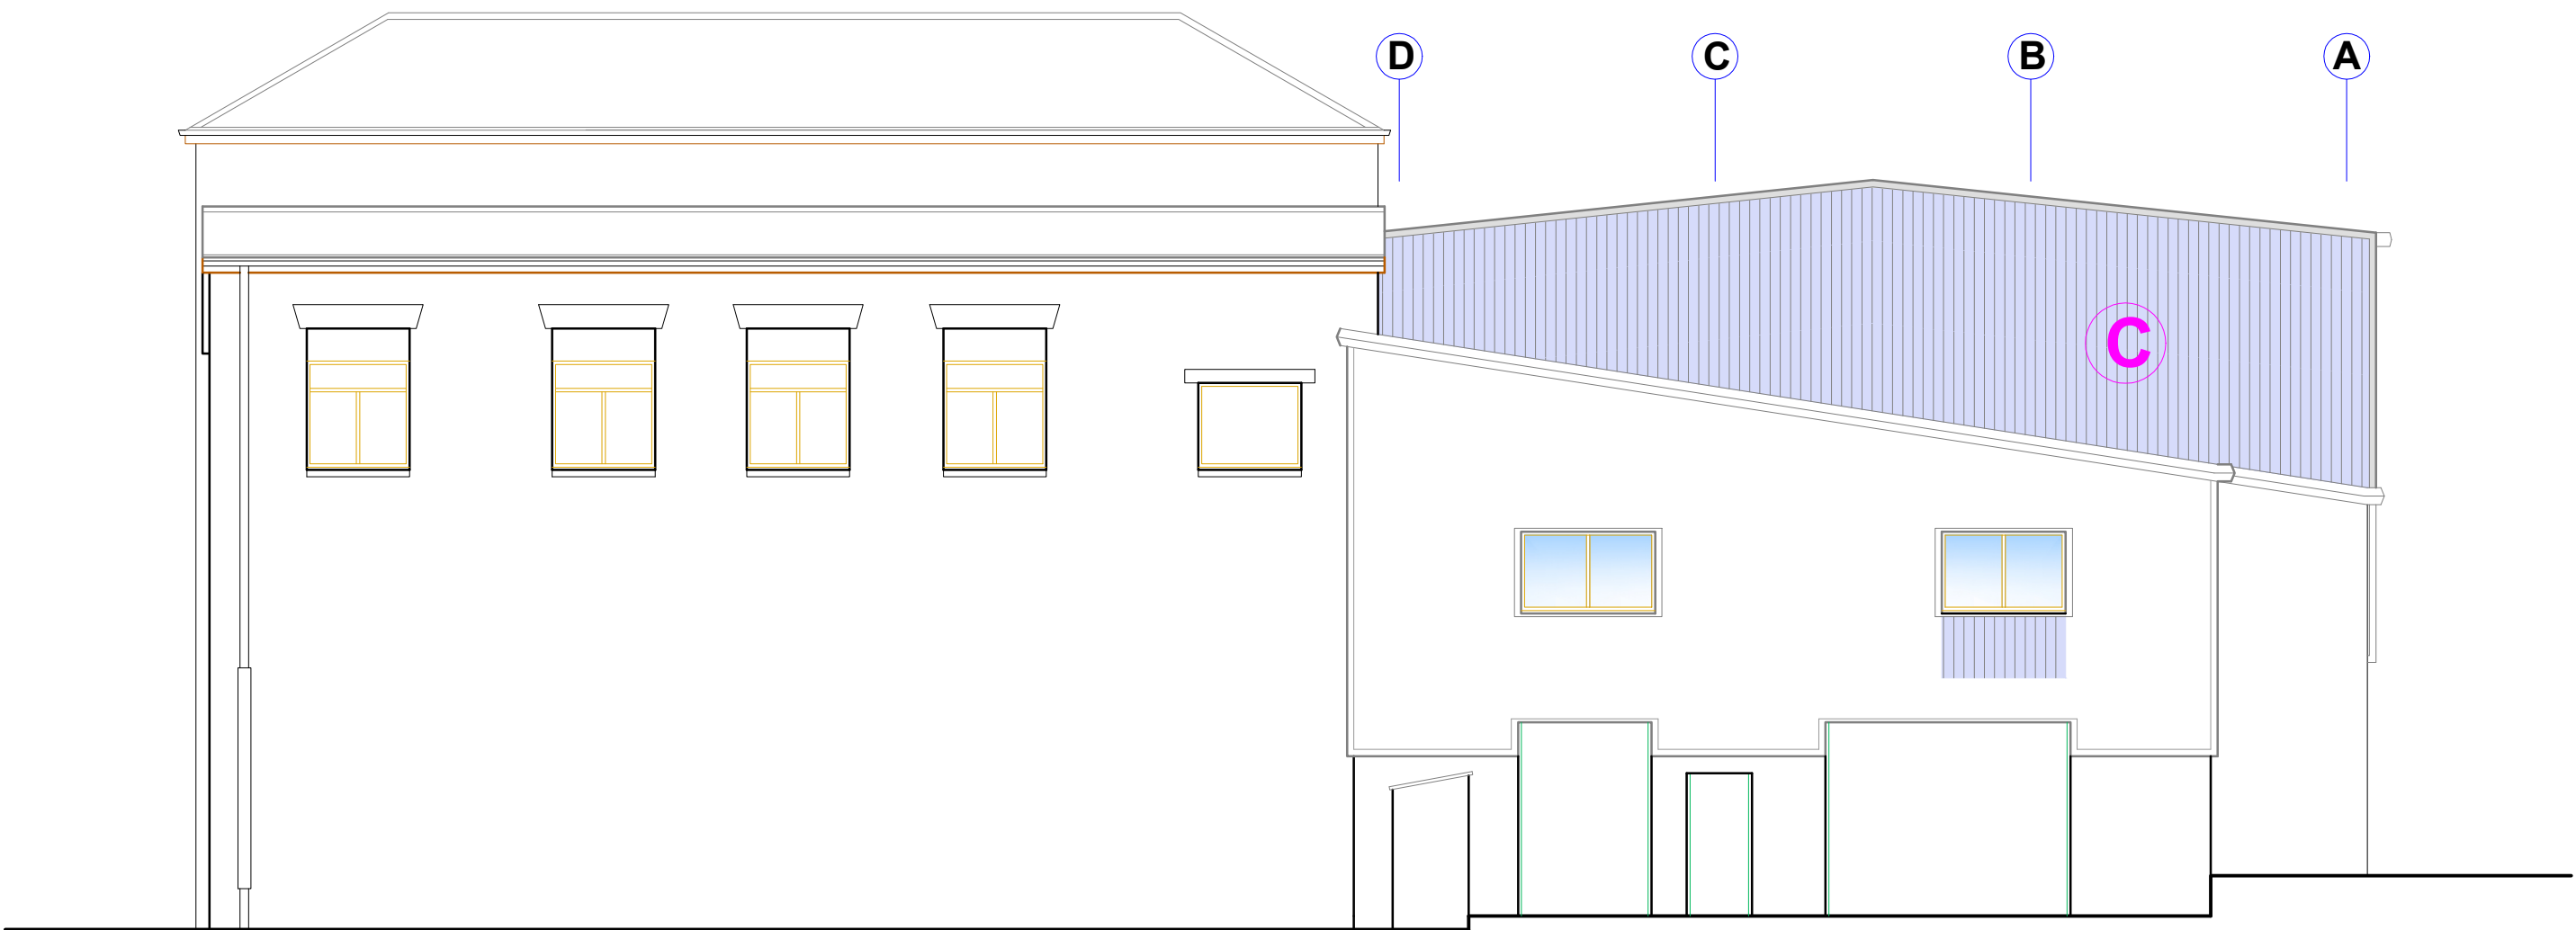


PROPOSED SIDE ELEVATION 1

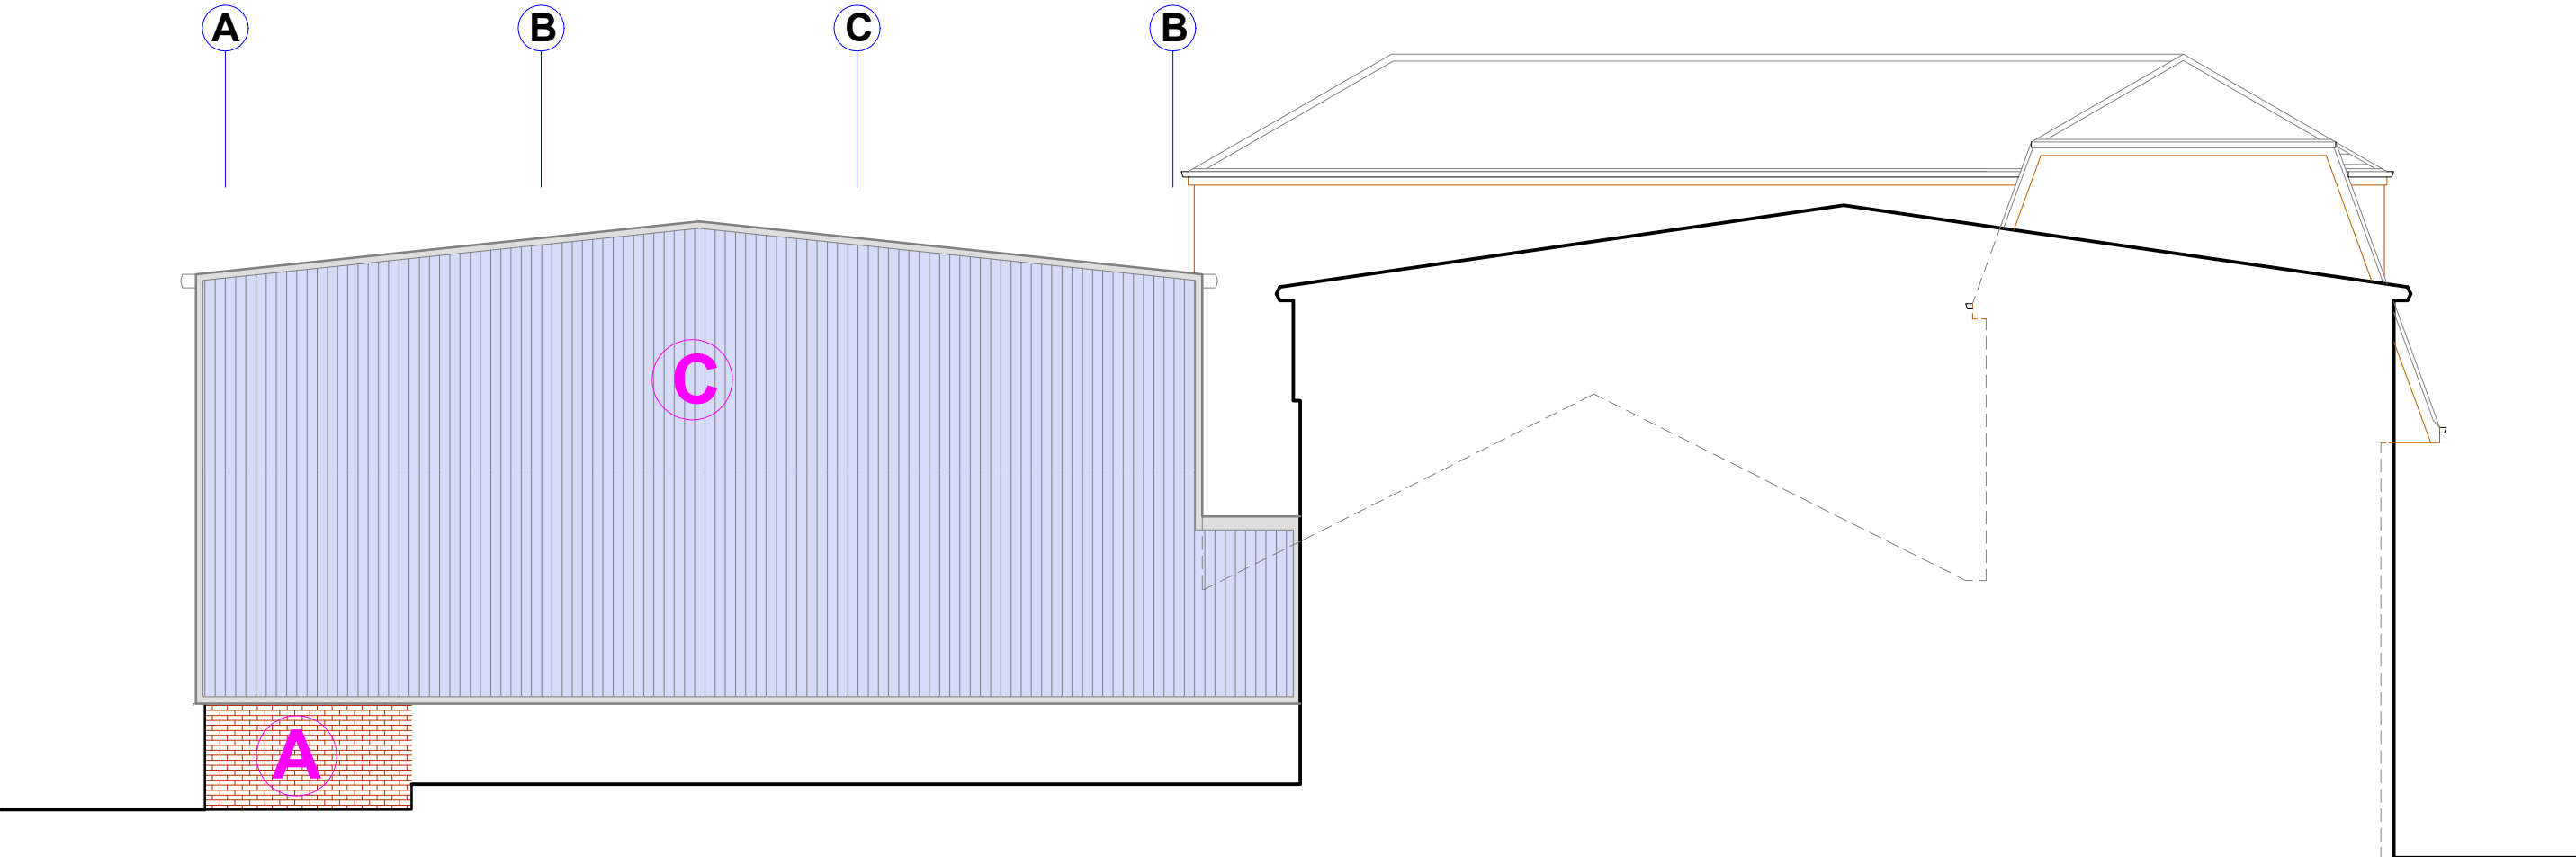


PROPOSED SIDE ELEVATION 2

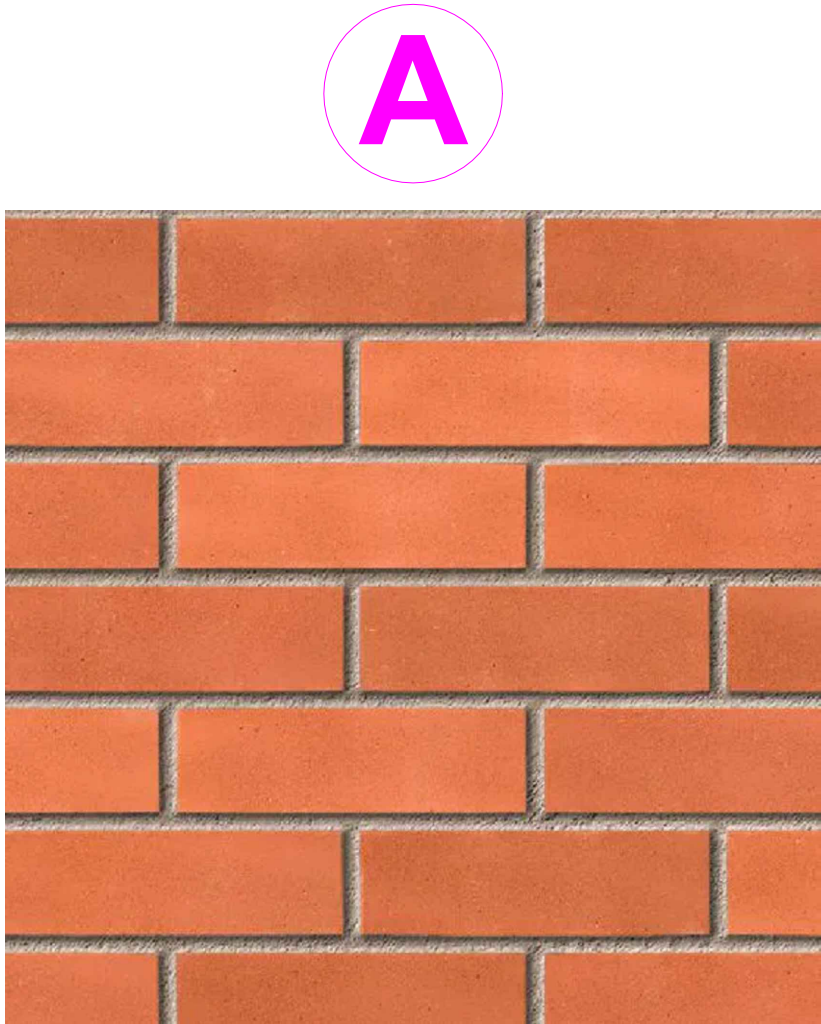

Ibstock Dorking Red Brick

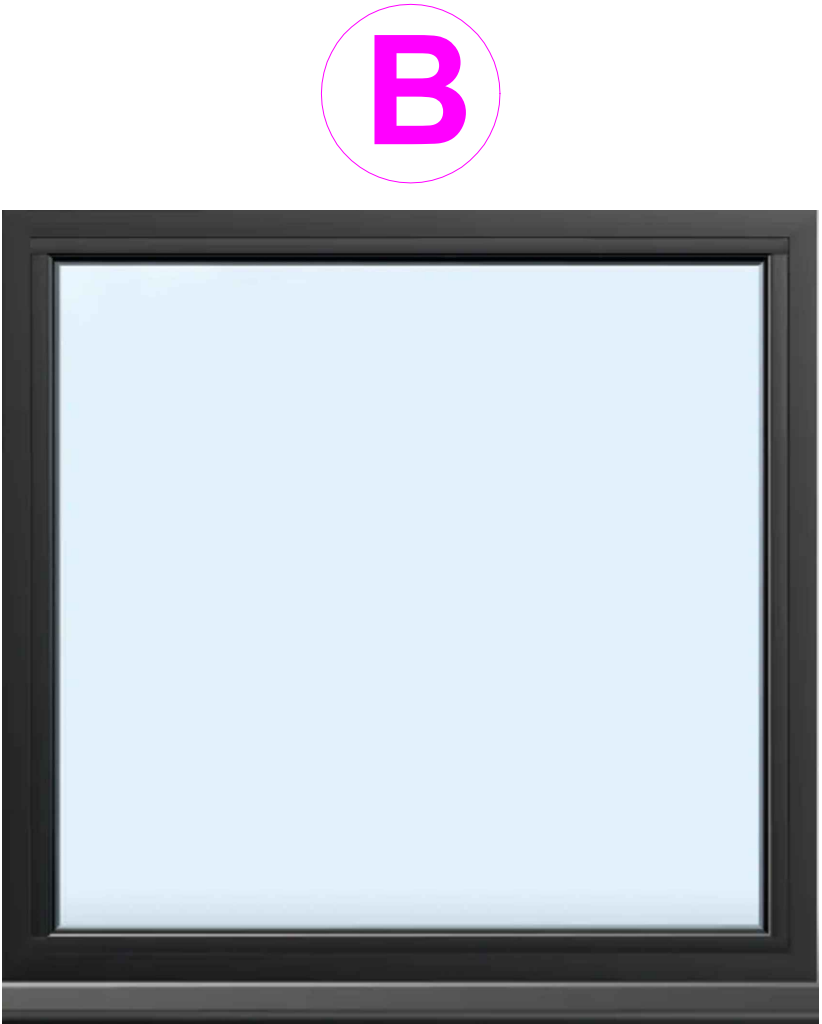

Dark Grey Aluminium Windows

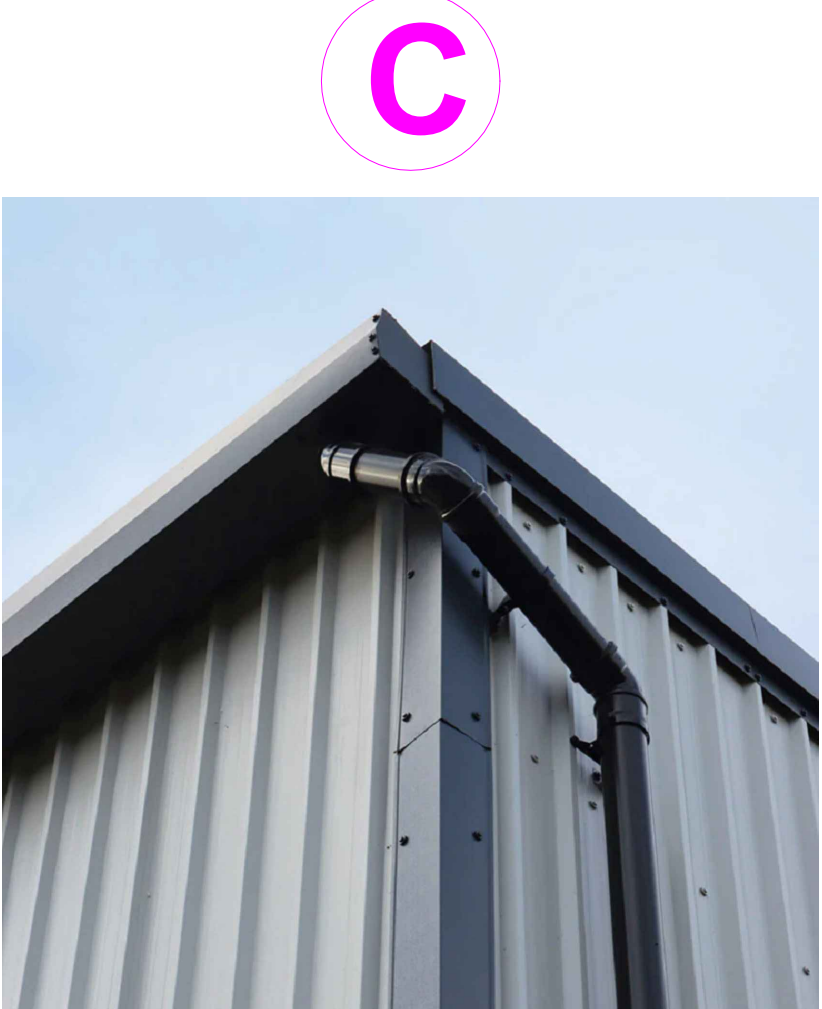

Goosewing Grey metal cladding is a specific light grey shade (British Standard colour BS 10A05) used for durable, pre-coated galvanised steel sheets for roofing and wall applications.

Product Information

Goosewing Grey cladding is a popular, low-maintenance choice available in various profiles and thicknesses, typically with a protective finish like Polyester or PVC Plastisol.

Material: Typically galvanised steel for durability and strength.

Coatings: Available with Polyester paint (smooth enamel finish, generally 25 microns thick) or PVC Plastisol (a thicker, more durable coating often with a leathergrain finish).


Profiles: Commonly found in box profile (trapezoidal) and corrugated sheet designs. The box profile is a modern alternative to traditional corrugated sheets.

Thickness: Standard gauges are usually 0.5mm or 0.7mm.

Applications: Suitable for a wide range of uses, including industrial, agricultural, commercial, and domestic roofing and wall cladding projects.

Durability: Products with a plastisol coating are noted for a life expectancy of over 25 years in normal environments

PROPOSED METAL CLADDING - (WALLS & ROOF)

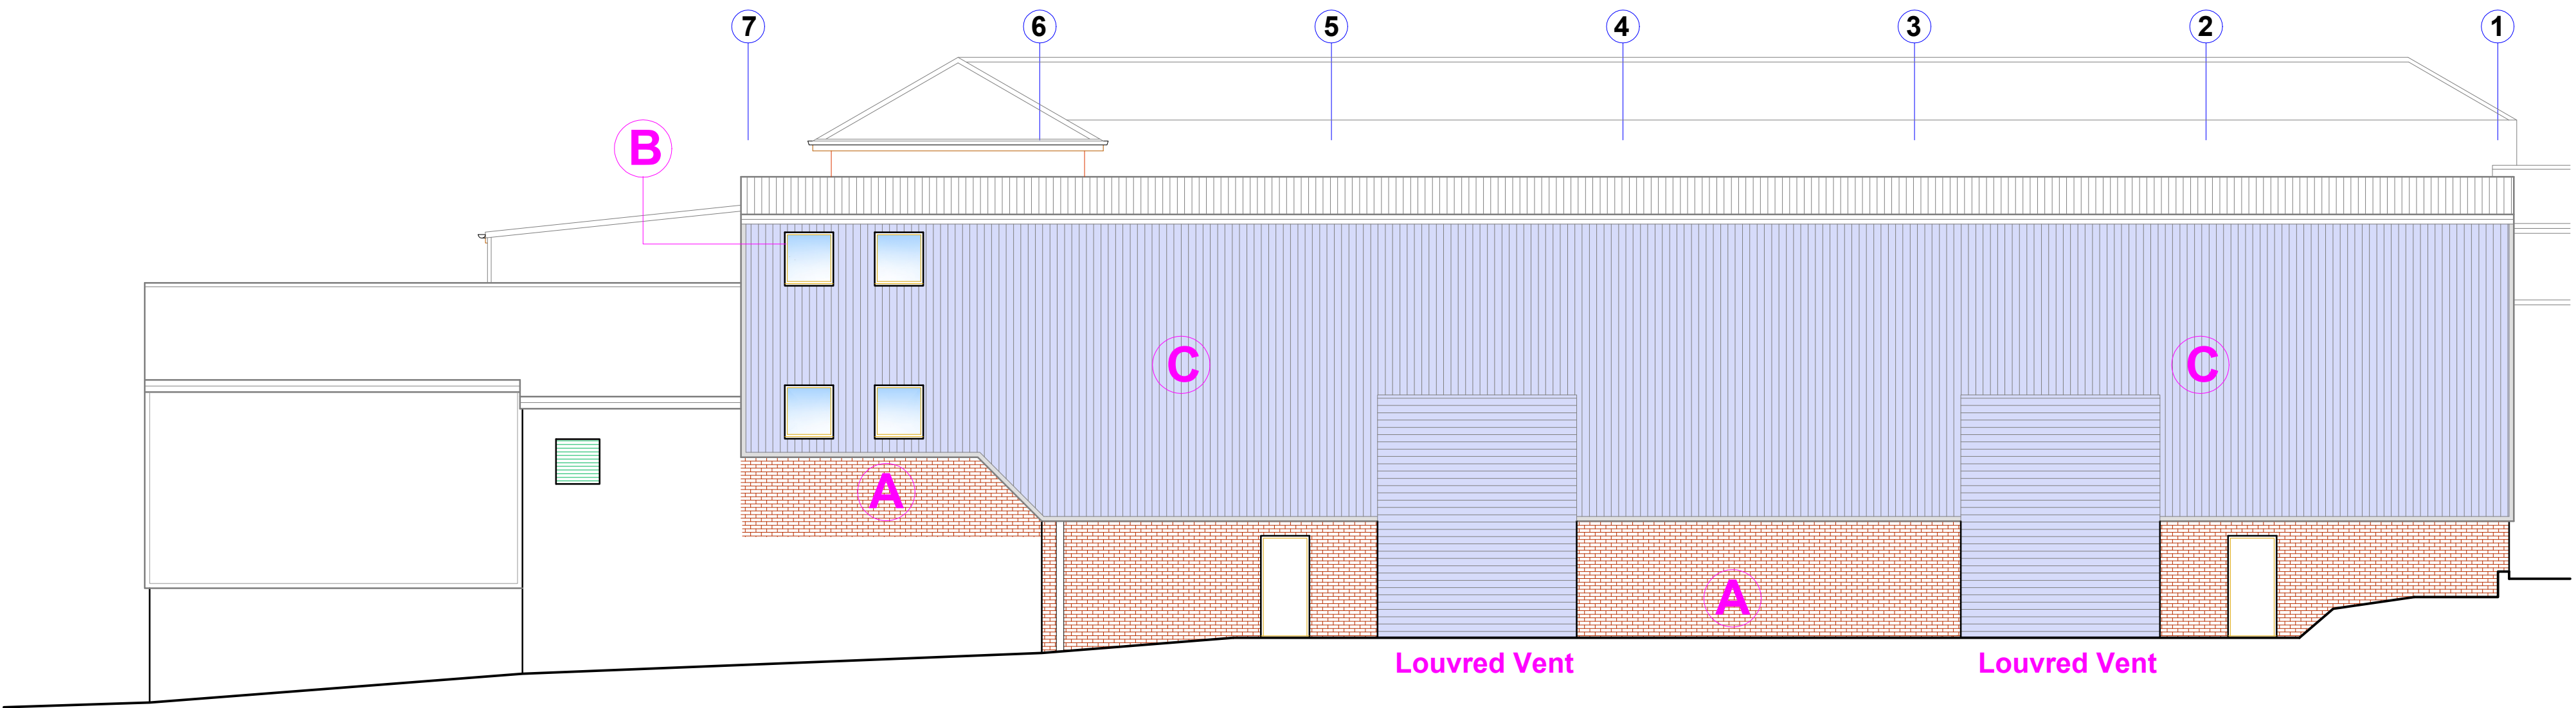

PROPOSED FRONT ELEVATION

DRAWING TITLE		
DISCHARE OF CONDITIONS - MATERIALS		
JCA James Campbell Associates Ltd Chartered Architectural Services CIOB The Chartered Institute of Building CIAT Chartered Institute of Architectural Technicians		
Campbell House 173 Rochdale Road Figrove Rochdale OL16 3BN Tel: 01706 354888 Mob: 07817 623183 Email: admin@jamescampbellassociates.co.uk Web: www.jamescampbellassociates.co.uk		
PROJECT		
PROPOSED FABRICATION WORKSHOP		
LOCATION		
Canal Street Mill Salt Separation Services Ltd Gorrell Street Rochdale		
DRAWN:-	FJS	DRAWING NUMBER:- 17.1528.39
DATE:-	November 2025	
SCALE:-	1:100	
ISSUE:-		