



DESIGN INTENT DRAWING ONLY.
ANY CONSTRUCTION MUST COMPLY
WITH ALL APPLICABLE BUILDING
REGULATIONS.

ALL DIMENSIONS IN MM.

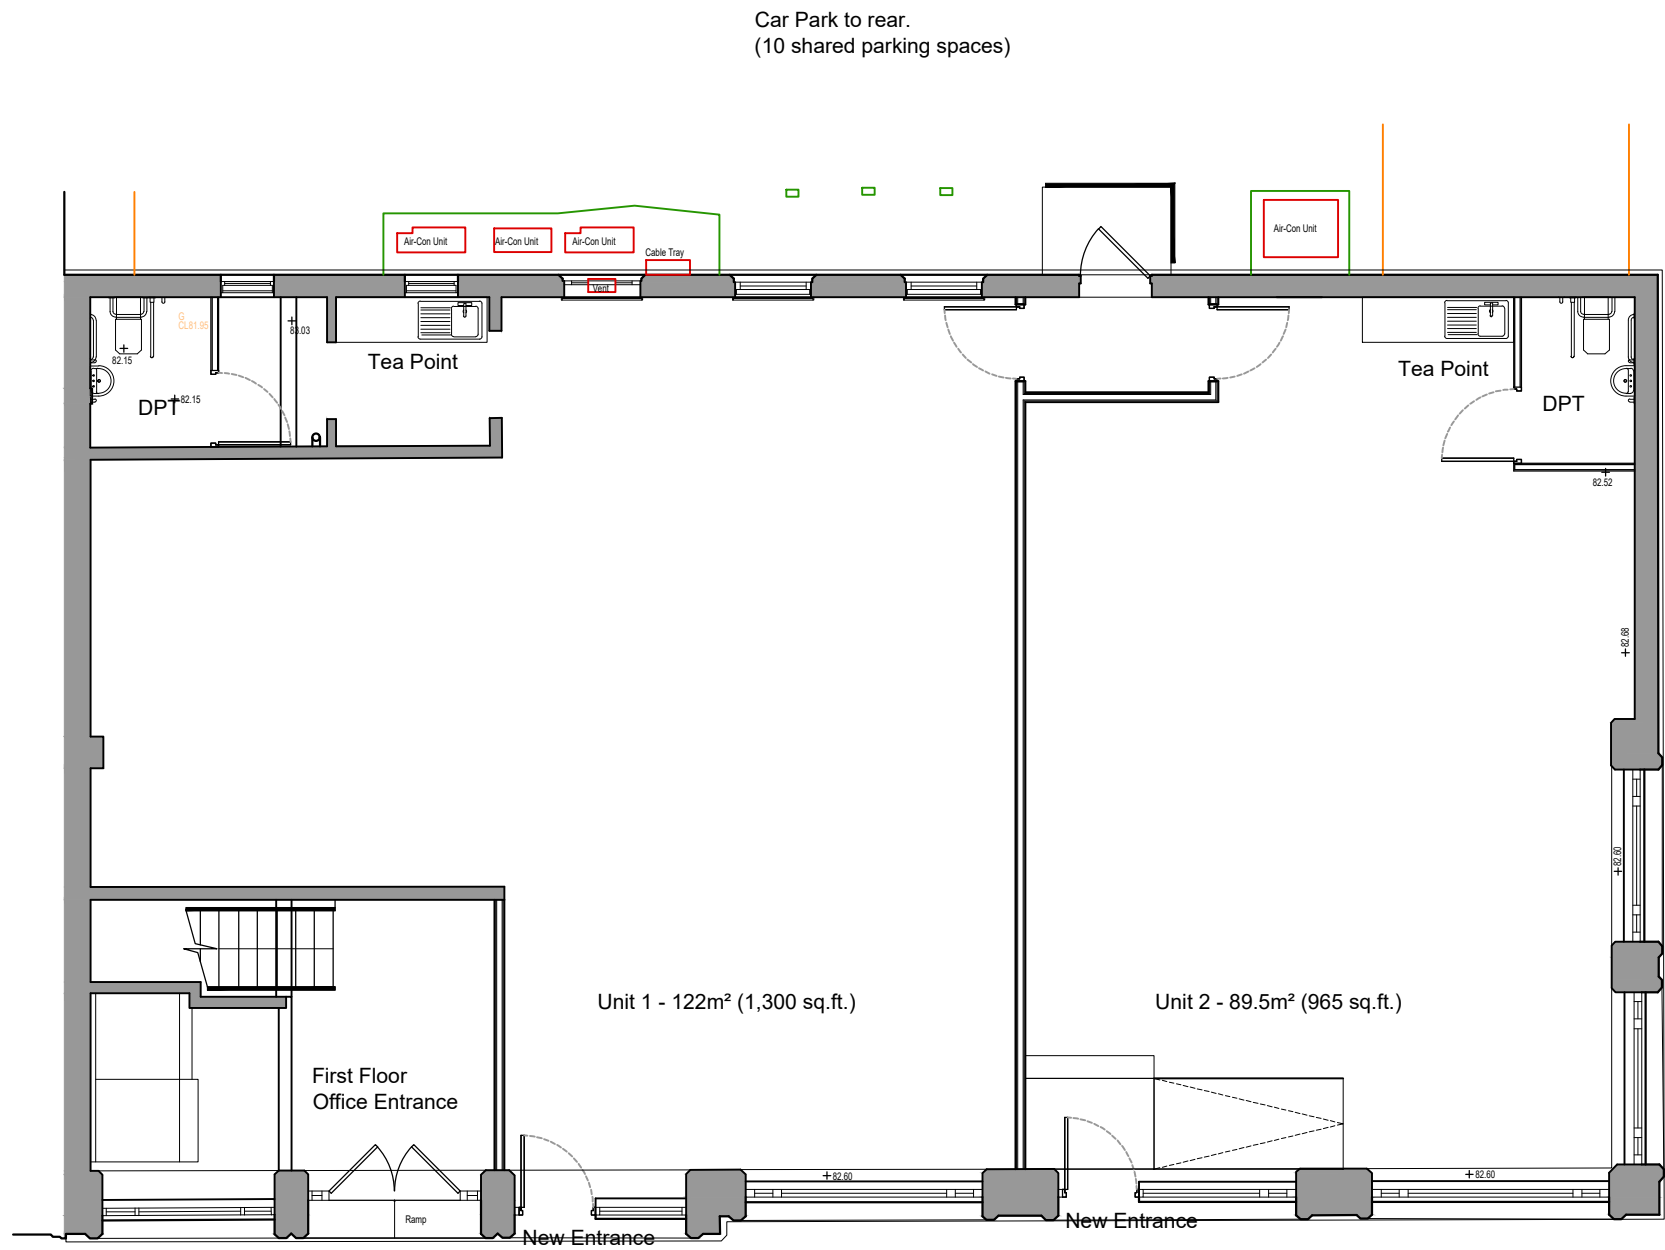


Proposed Ground Floor Plan

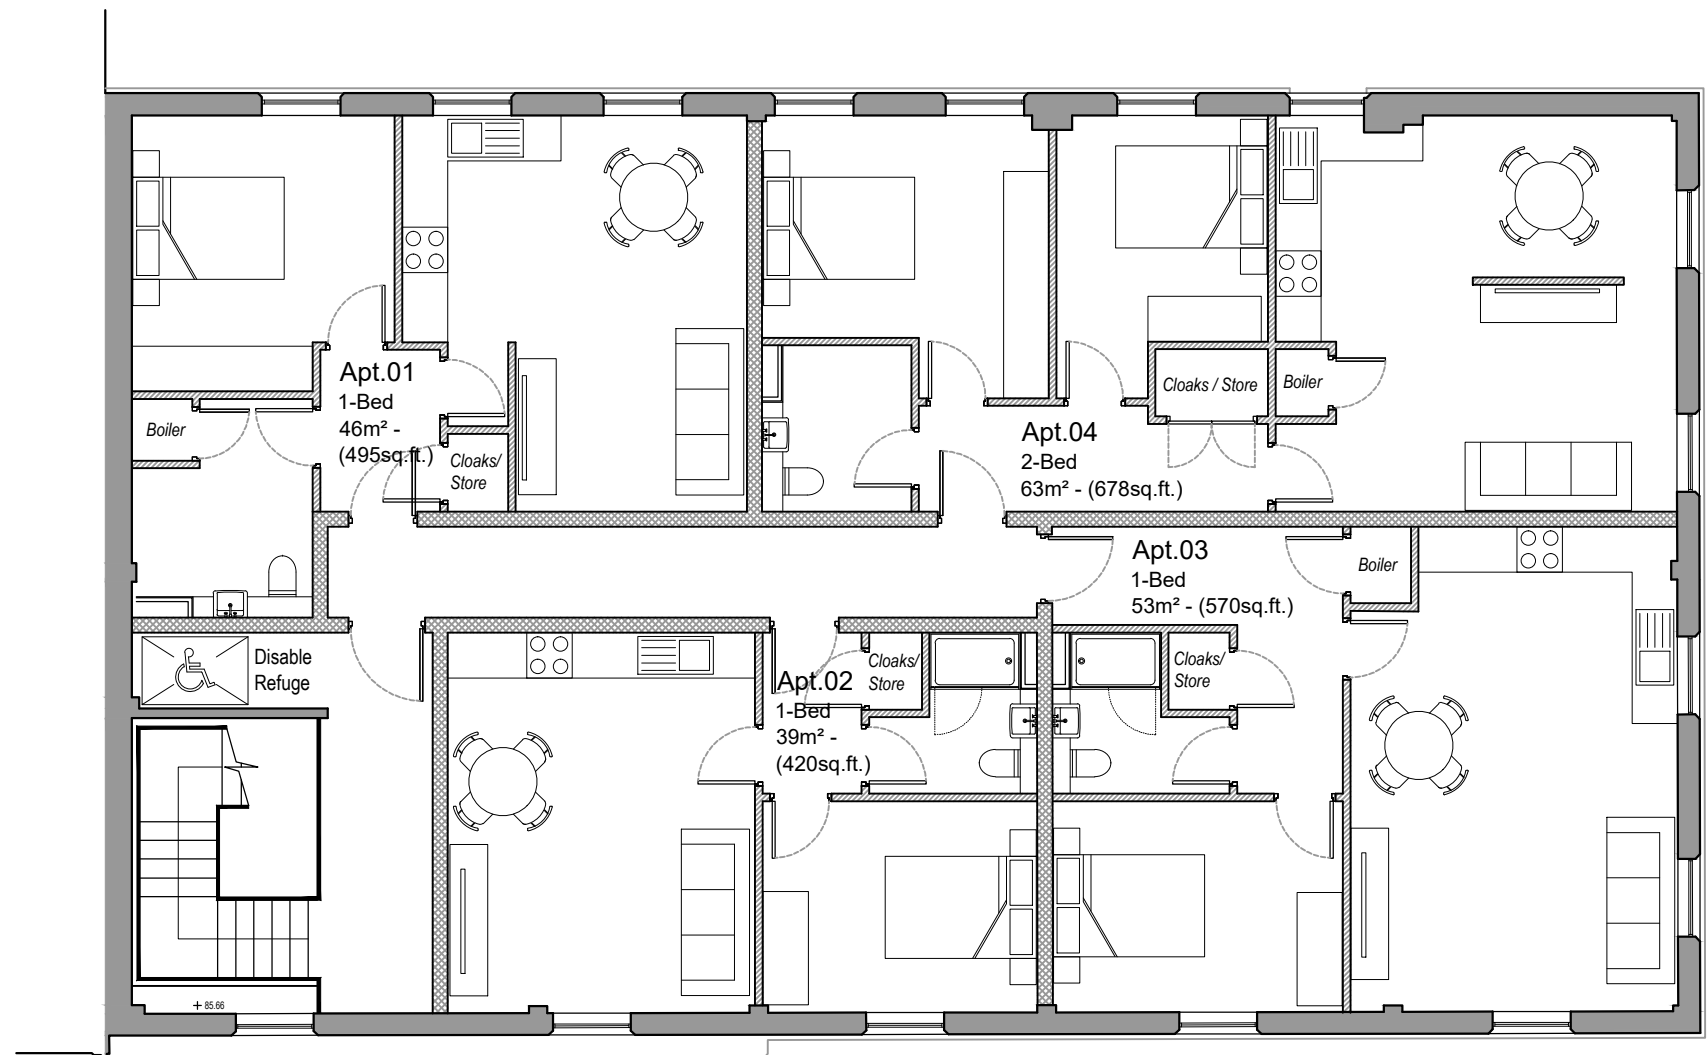

Proposed First Floor Plan



Proposed Front Elevation

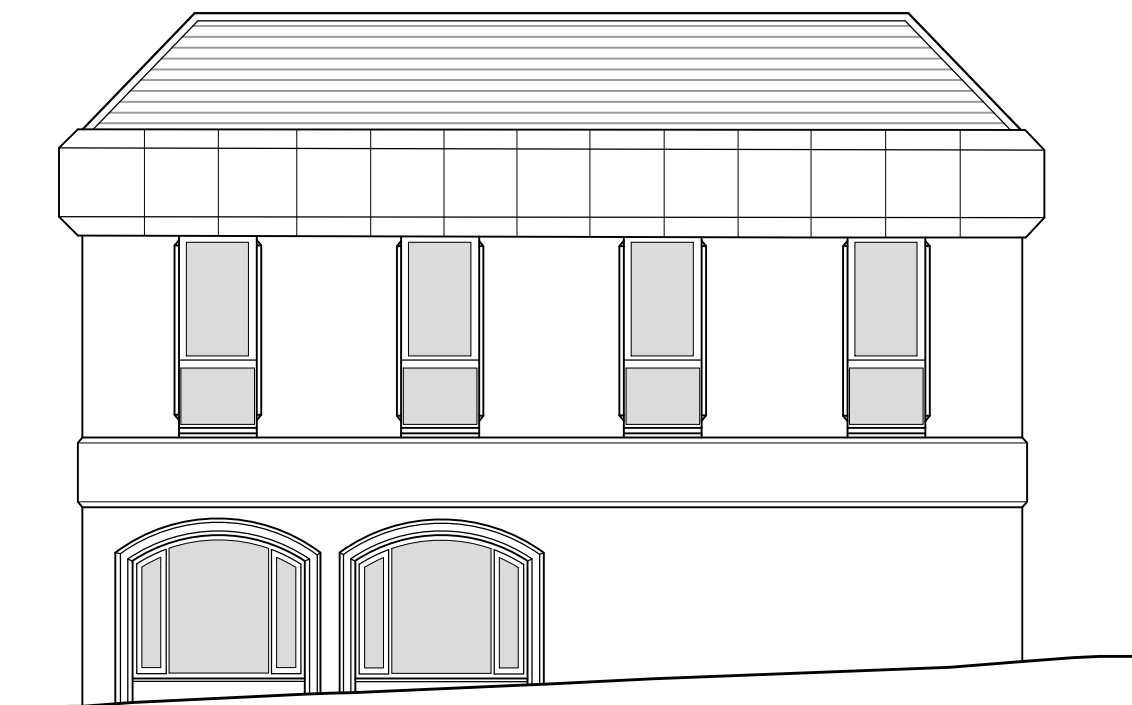

Proposed Side Elevation (no changes)



Proposed Rear Elevation (no changes)

-	-	-
Rev	Amendment	Date

NK

ARCHITECTS

t 0161 8501045

m 07814 024033

e nadir@nk-architects.com

w www.nk-architects.com

PROJECT:

CONVERSION OF EXISTING OFFICE BUILDING INTO INTO TWO SELF CONTAINED COMMERCIAL UNITS ON GROUND FLOOR AND 4 APARTMENTS ON THE FIRST FLOOR

ADDRESS:

27-29 LONG STREET,
MIDDLETON, MANCHESTER

DRG:

PROPOSED PLANS AND ELEVATIONS

DRG STATUS:

PLANNING SUBMISSION

DATE: Nov 2025

DRAWN: ANK

SCALE: 1:100

CHECKED: ANK

SIZE: A1

DRG NO: 647.02

COPYRIGHT © 2007 NK ARCHITECTS (MCR) LIMITED. ALL RIGHTS RESERVED.
REFER TO DIMENSIONS AND DO NOT SCALE.