



DESIGN INTENT DRAWING ONLY.
ANY CONSTRUCTION MUST COMPLY
WITH ALL APPLICABLE BUILDING
REGULATIONS.


ALL DIMENSIONS IN MM.

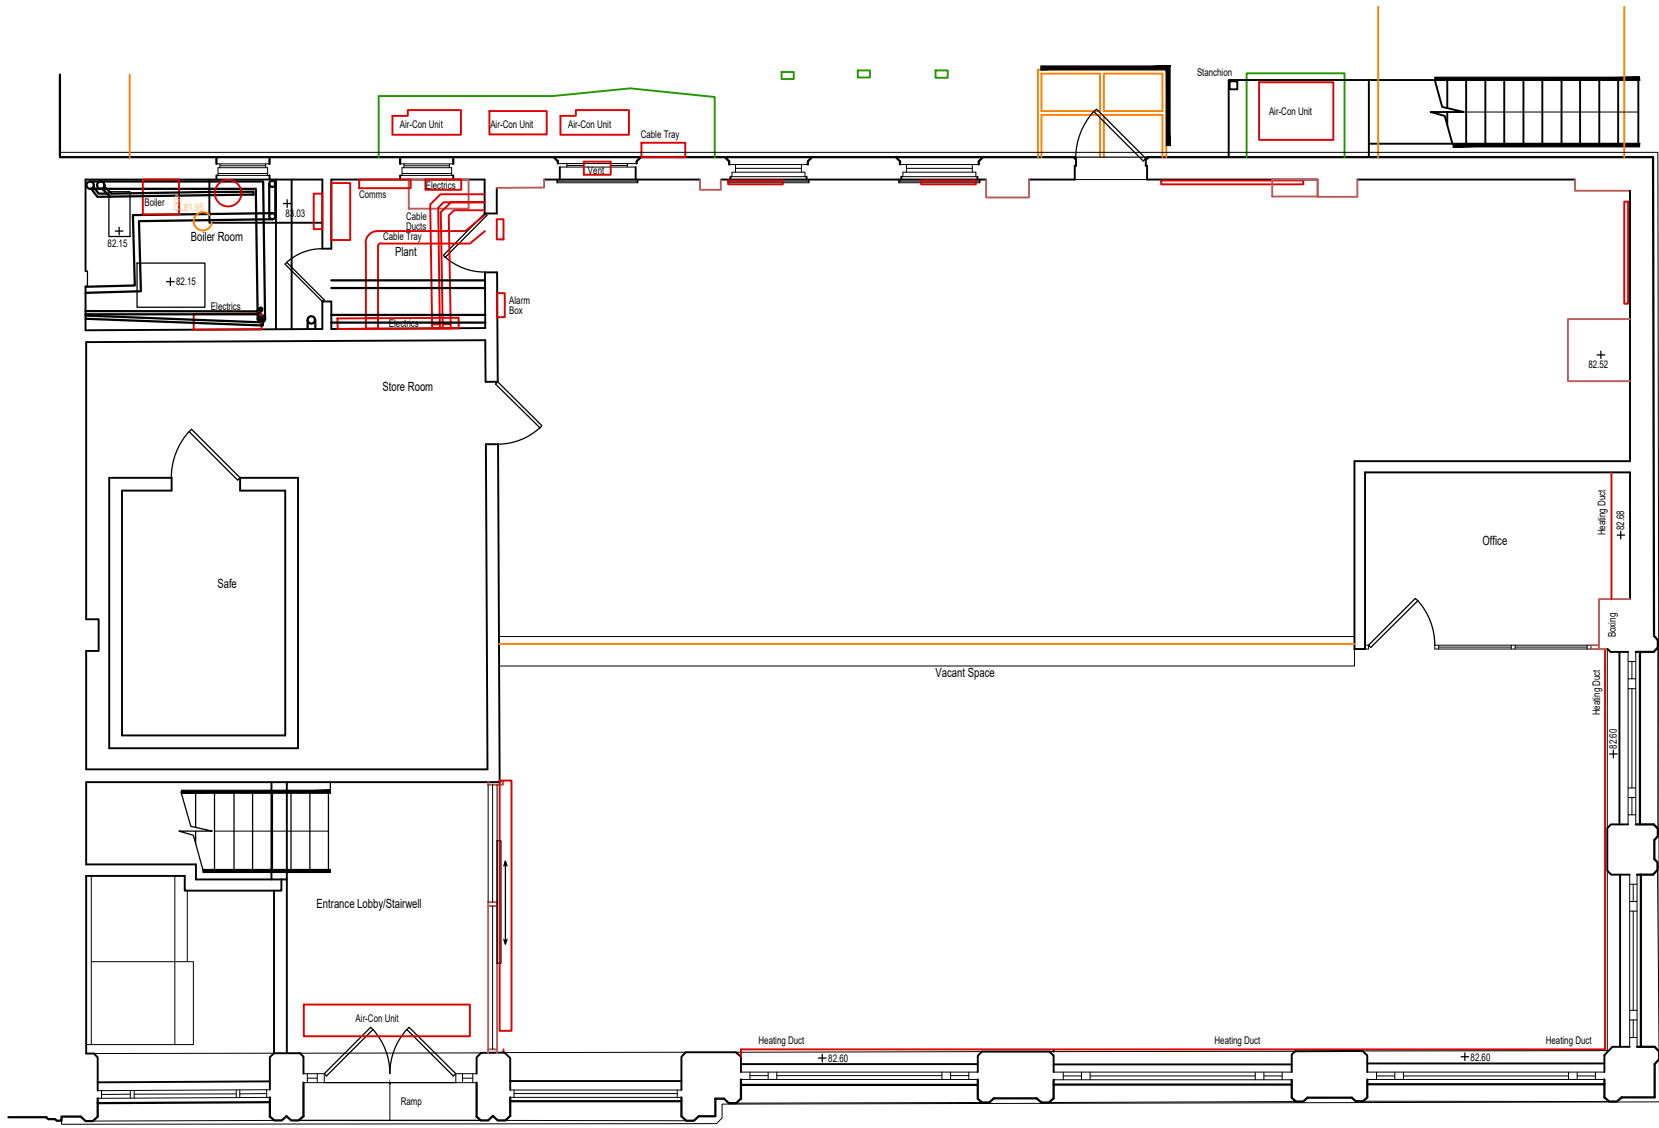


Existing Ground Floor Plan

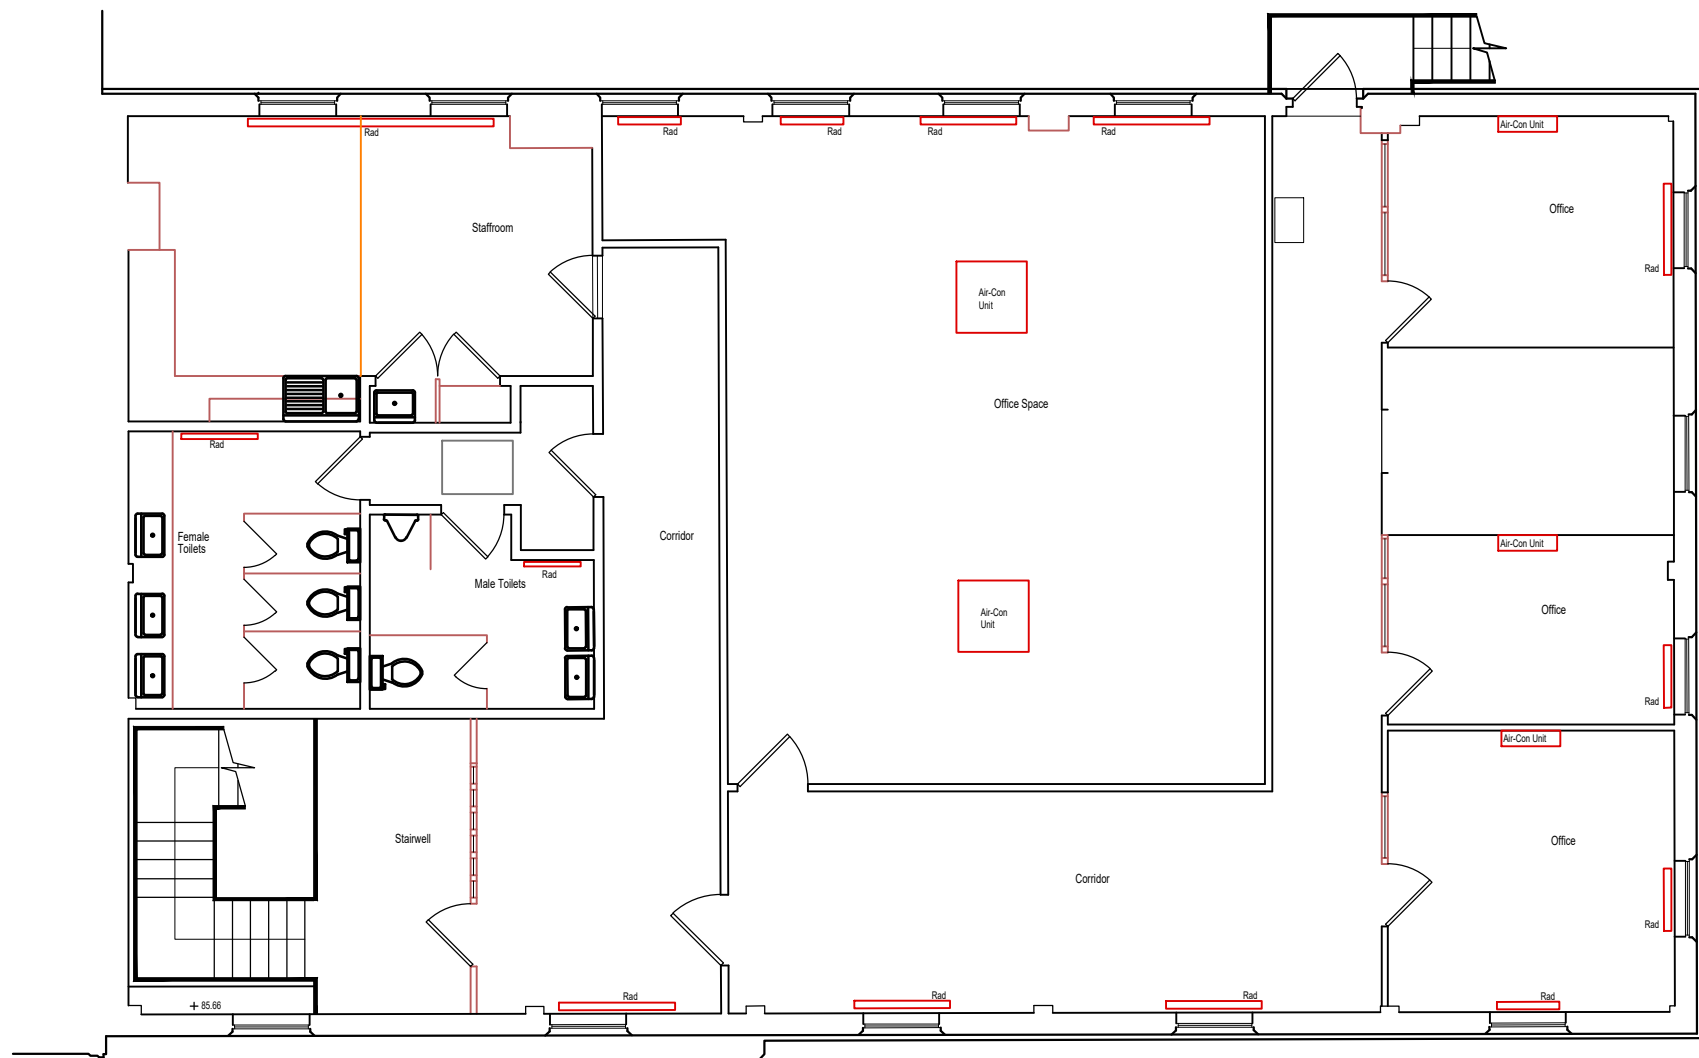


Existing First Floor Plan

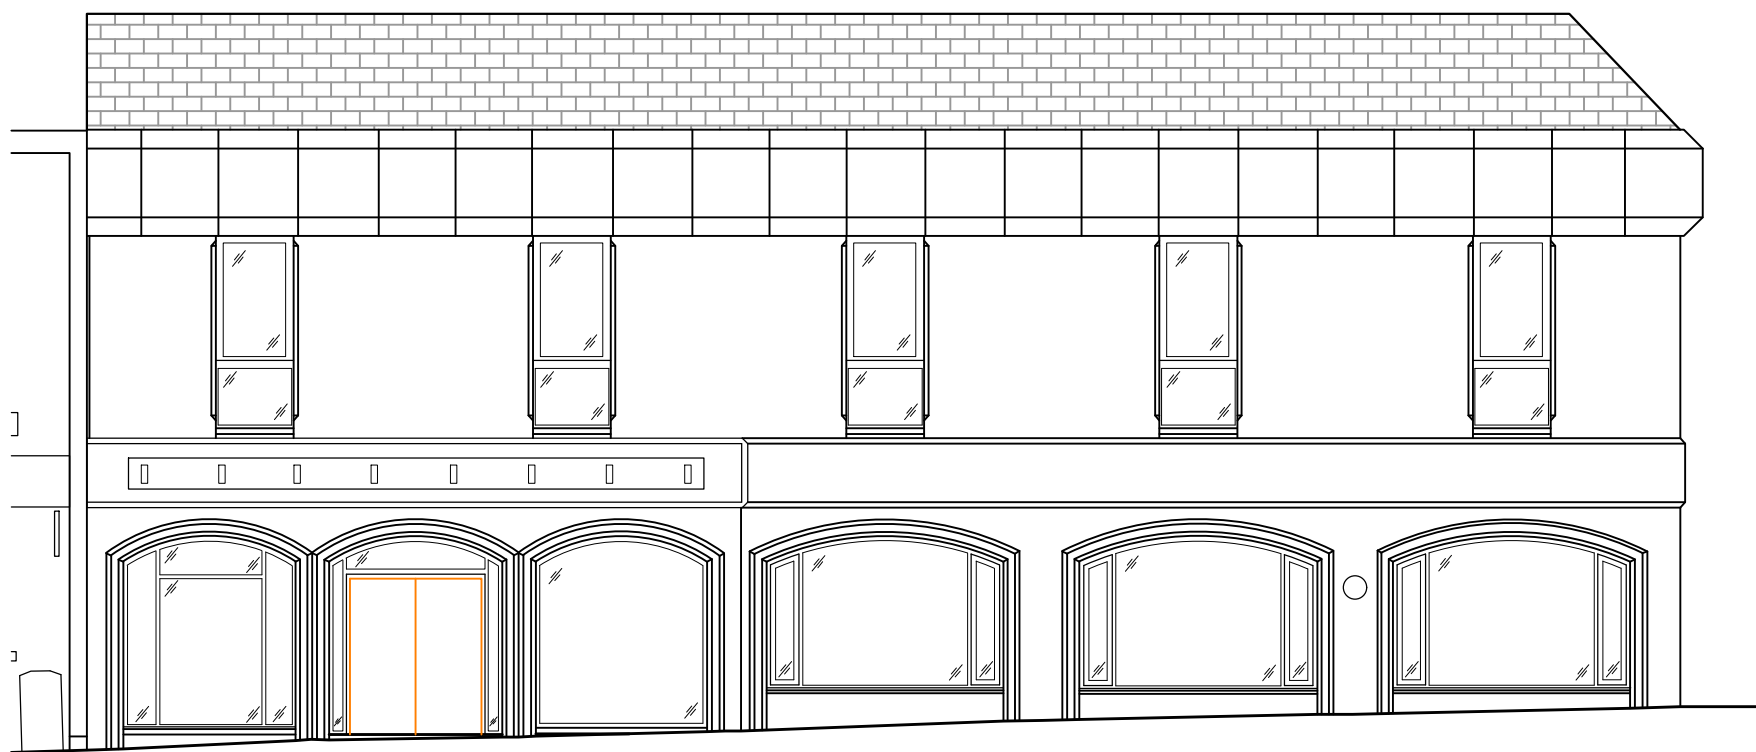

Existing Front Elevation

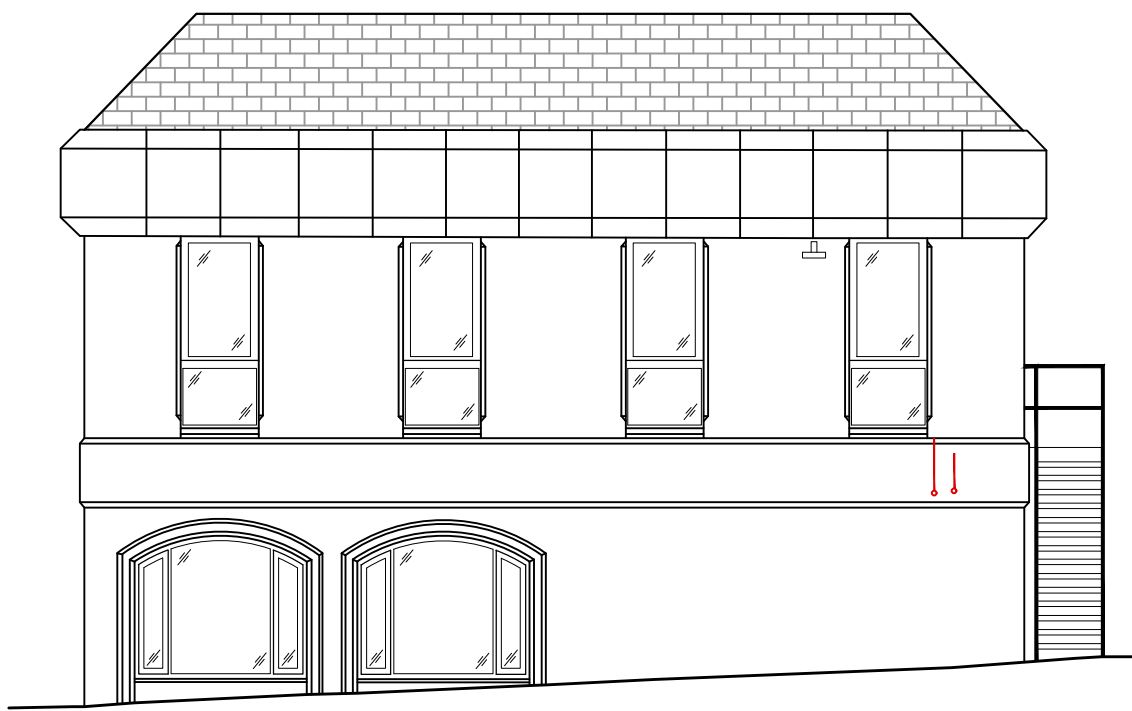

Existing Side Elevation

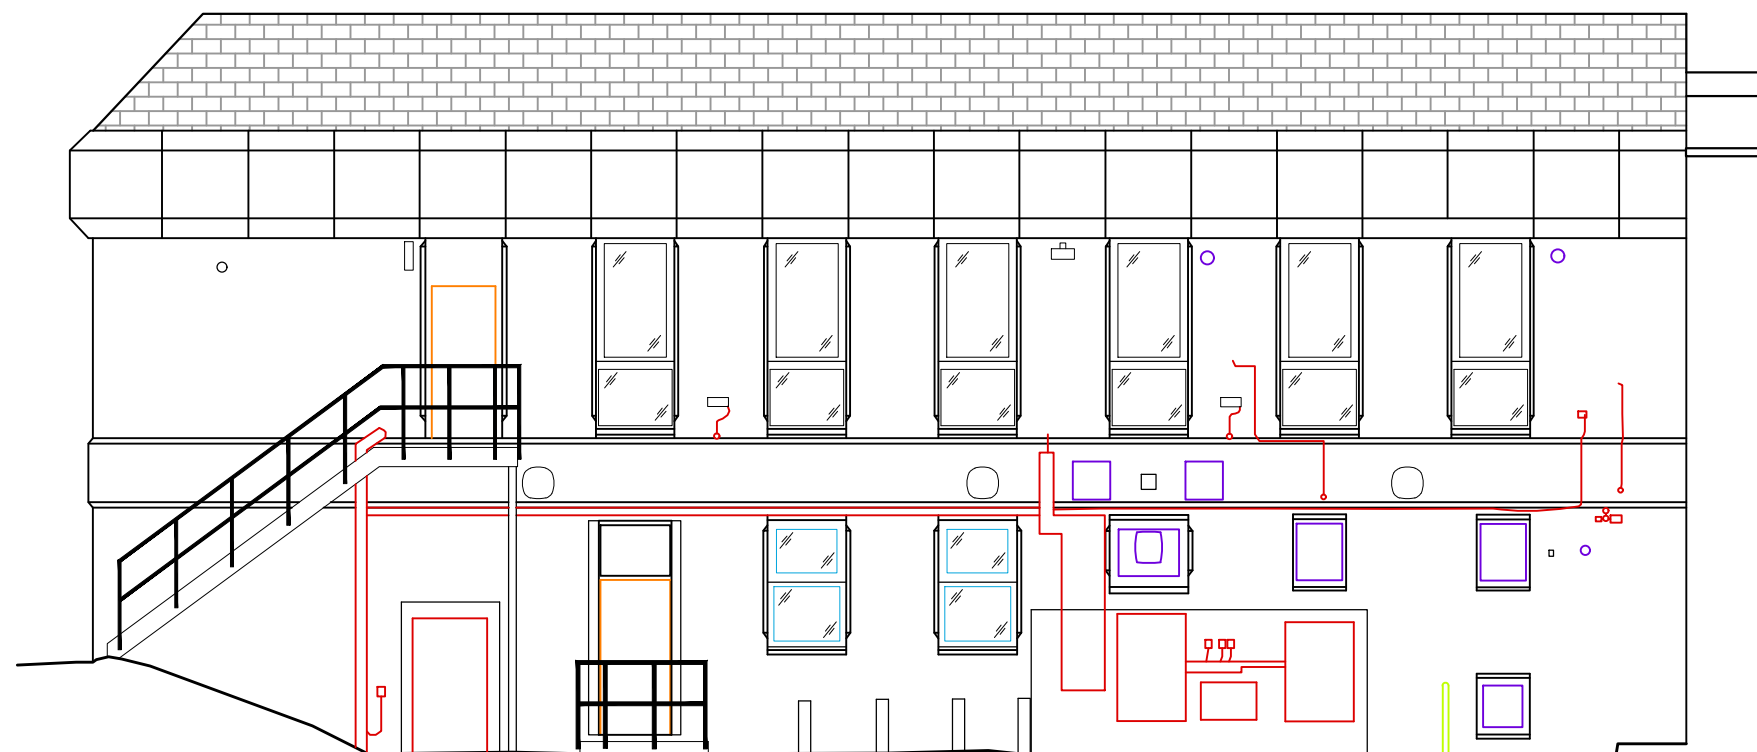

Existing Rear Elevation

-	-	-
Rev	Amendment	Date

NK

ARCHITECTS

t 0161 8501045

m 07814 024033

e nadir@nk-architects.com

w www.nk-architects.com

PROJECT:

CONVERSION OF EXISTING OFFICE BUILDING INTO INTO TWO SELF CONTAINED COMMERCIAL UNITS ON GROUND FLOOR AND 4 APARTMENTS ON THE FIRST FLOOR

ADDRESS:

27-29 LONG STREET,
MIDDLETON, MANCHESTER

DRG:

EXISTING PLANS AND ELEVATIONS

DRG STATUS:

PLANNING SUBMISSION

DATE: Nov 2025

DRAWN: ANK

SCALE: 1:100

CHECKED: ANK

SIZE: A1

DRG NO: 647.01

COPYRIGHT © 2007 NK ARCHITECTS (MCR) LIMITED. ALL RIGHTS RESERVED.
REFER TO DIMENSIONS AND DO NOT SCALE.