


-	-	-
Rev	Amendment	Date

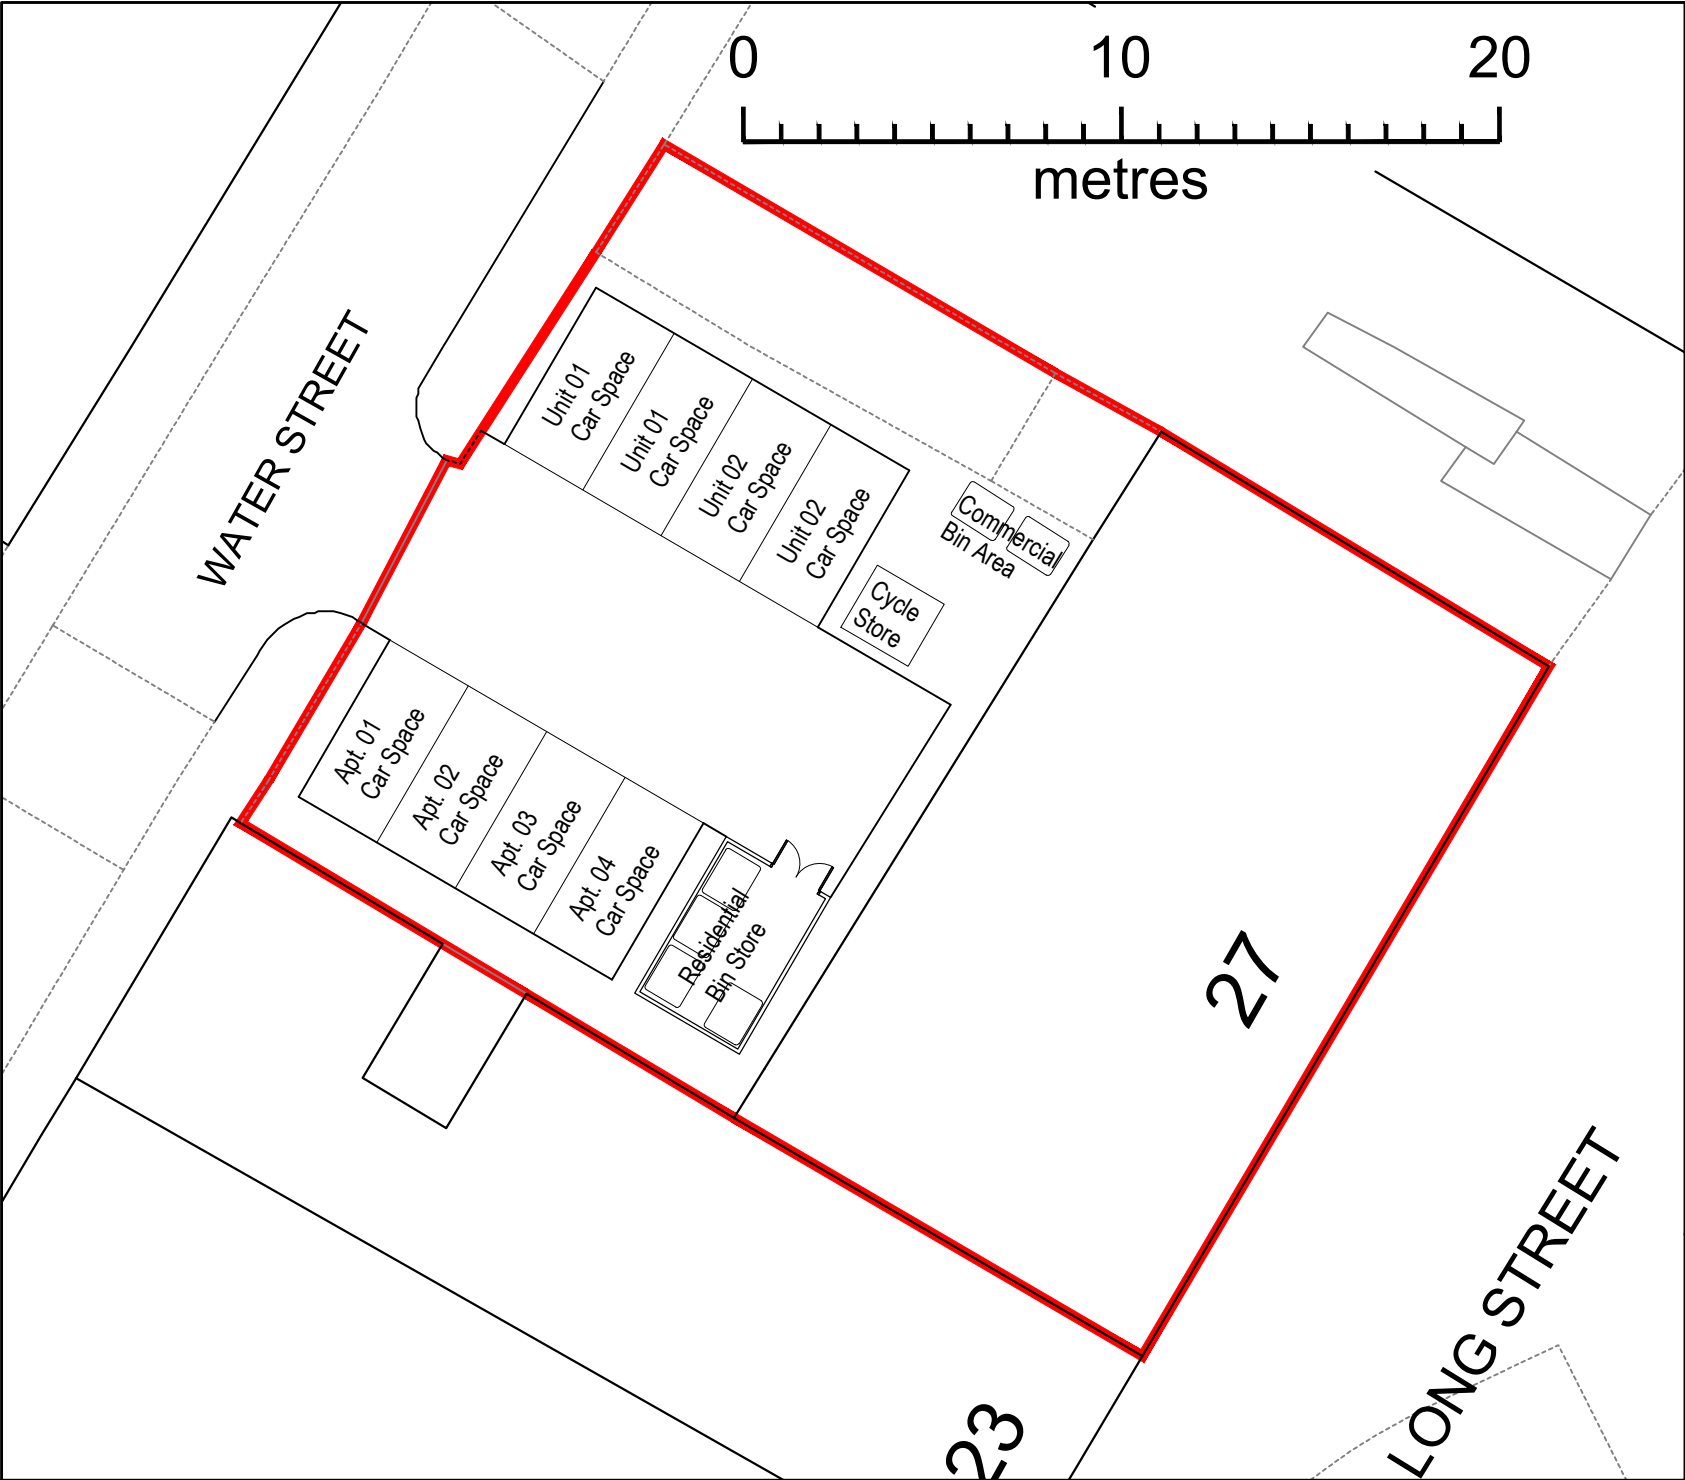

t

m

e

w

0161 8501045

07814 024033

nadir@nk-architects.com

www.nk-architects.com

PROJECT: CONVERSION OF EXISTING OFFICE BUILDING INTO INTO TWO SELF CONTAINED COMMERCIAL UNITS ON GROUND FLOOR AND 4 APARTMENTS ON THE FIRST FLOOR	
ADDRESS: 27-29 LONG STREET, MIDDLETON, MANCHESTER	
DRG: PROPOSED SITE PLAN	
DRG STATUS: PLANNING SUBMISSION	
DATE: SCALE: SIZE:	Nov 2025 1:200 A4
DRAWN: CHECKED: DRG NO:	ANK ANK 647.03
COPYRIGHT © 2007 NK ARCHITECTS (MCR) LIMITED. ALL RIGHTS RESERVED. REFER TO DIMENSIONS AND DO NOT SCALE.	