




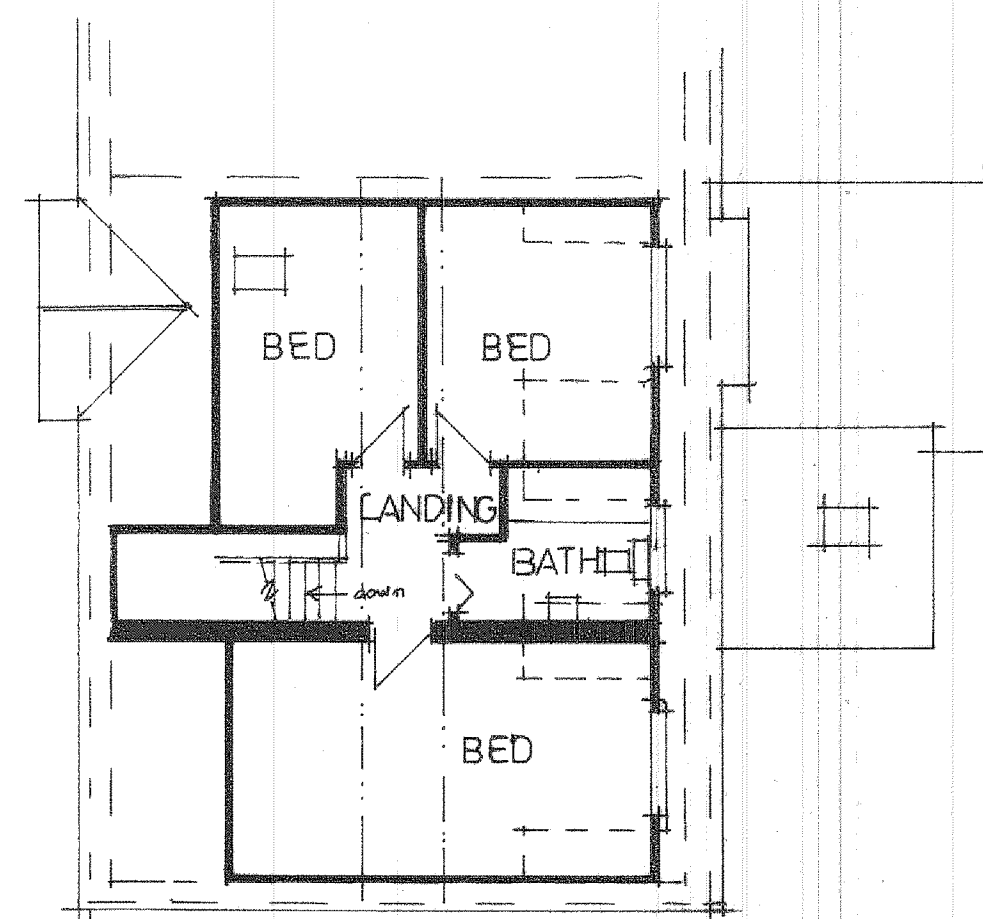

SECOND FLOOR

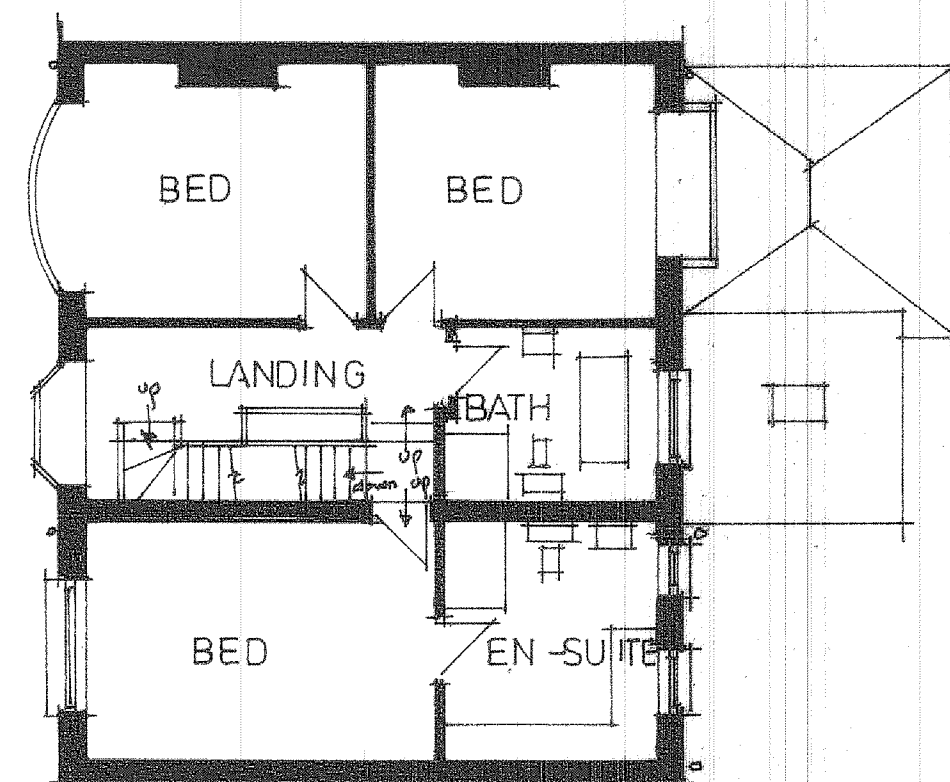


FIRST FLOOR

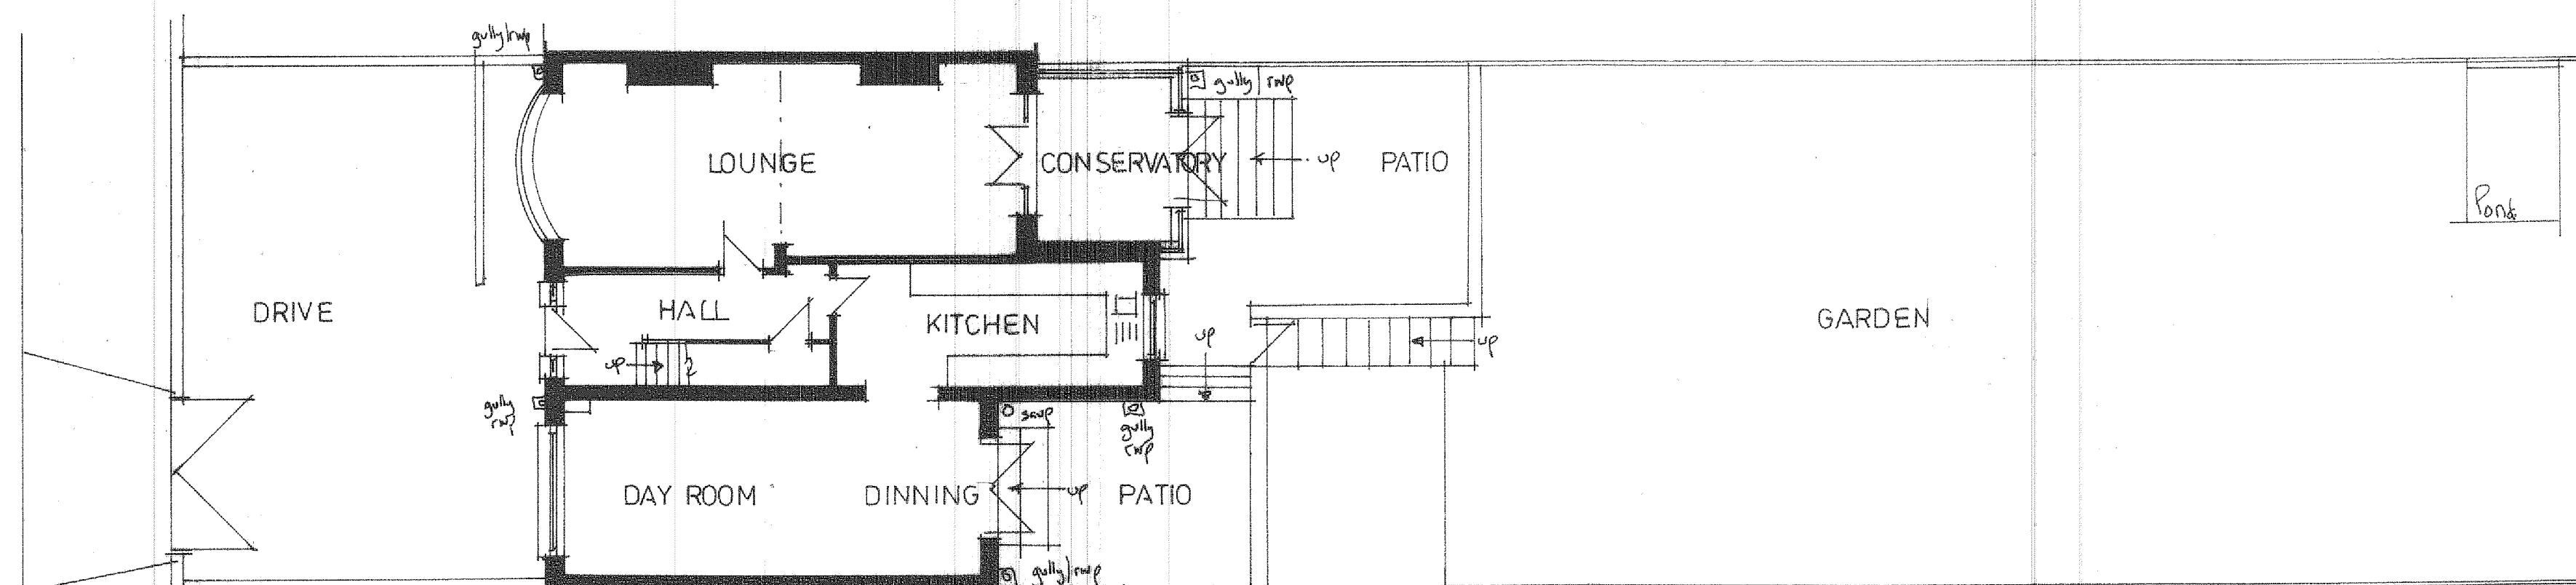

GROUND FLOOR




FRONT ELEVATION

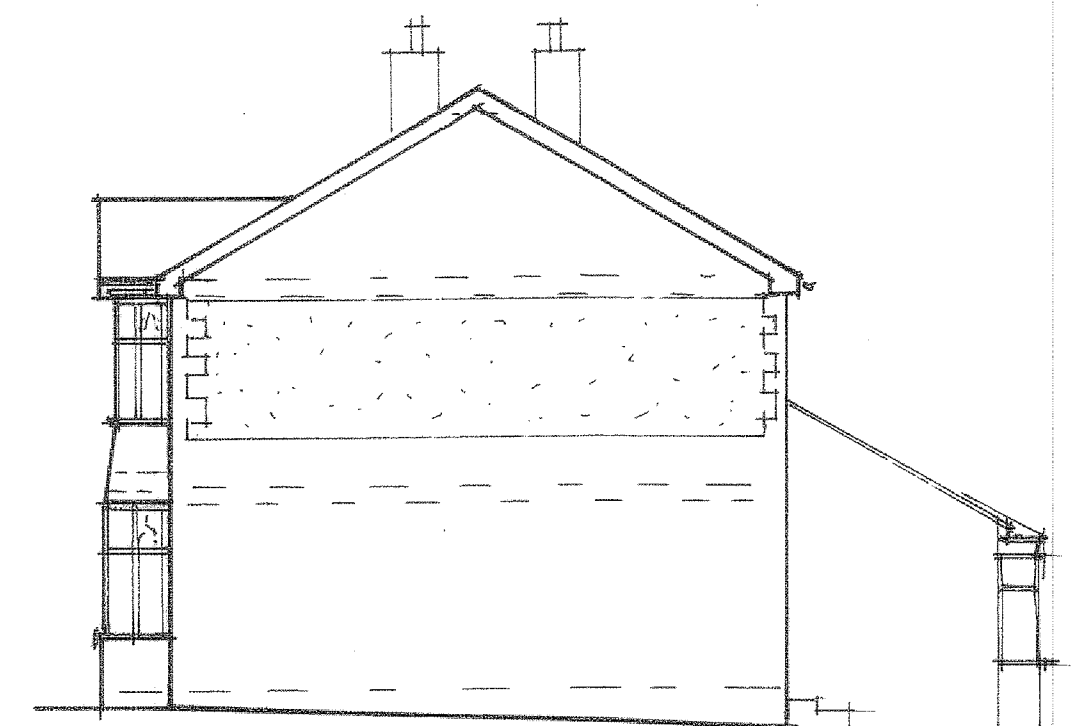

SIDE ELEVATION




REAR ELEVATION

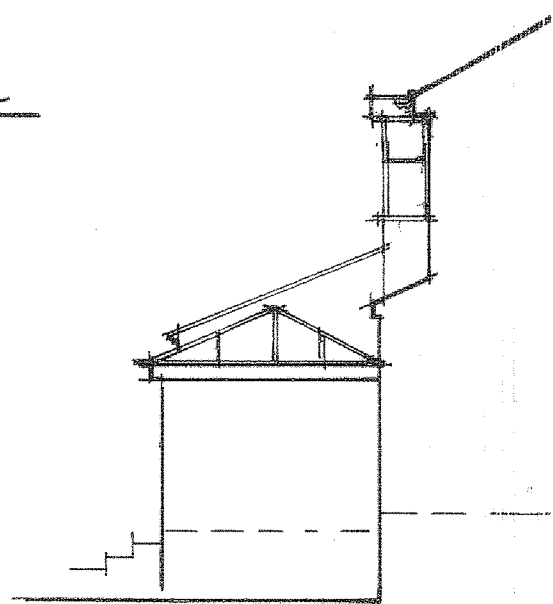

RETURN ELEVATION

PROJECT
 PROPOSED CHANGE OF USE
 FROM DWELLING (C3) TO
 CHILDREN'S CARE HOME (C2).
 DRAWING TITLE
 EXISTING LAYOUTS
 AND ELEVATIONS.
 CLIENT'S NAME AND ADDRESS
 LAND AND SECURITIES.
 THE BANK, EVERY STREET,
 MANCHESTER, M4 7EX.
 ADDRESS OF PROPERTY
 316, MANCHESTER NEW ROAD
 MIDDLETON, MANCHESTER.
 M24 1JR.
 SCALE
 SCALE 1:100@A1
 DRAWING No
 CL 11255956/1.

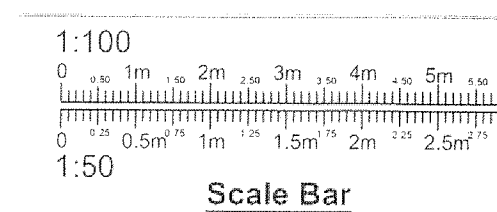

DATE
 NOV 2025.