



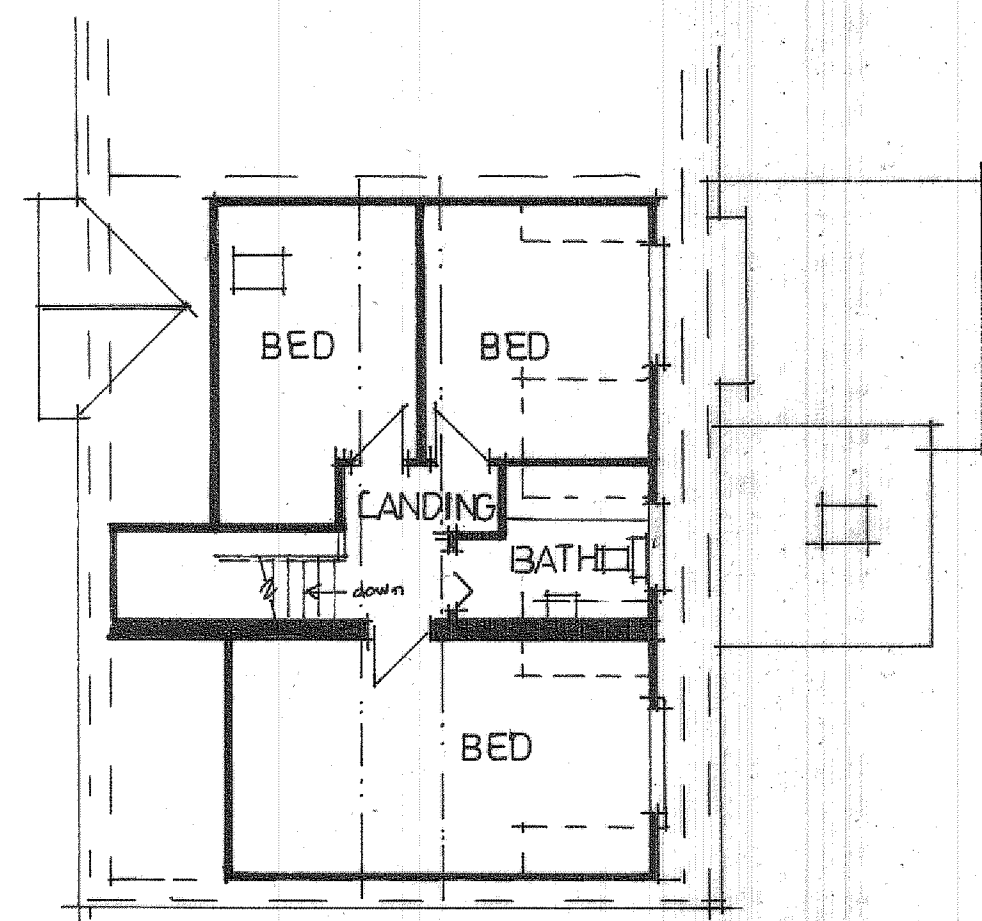

SECOND FLOOR




FRONT ELEVATION

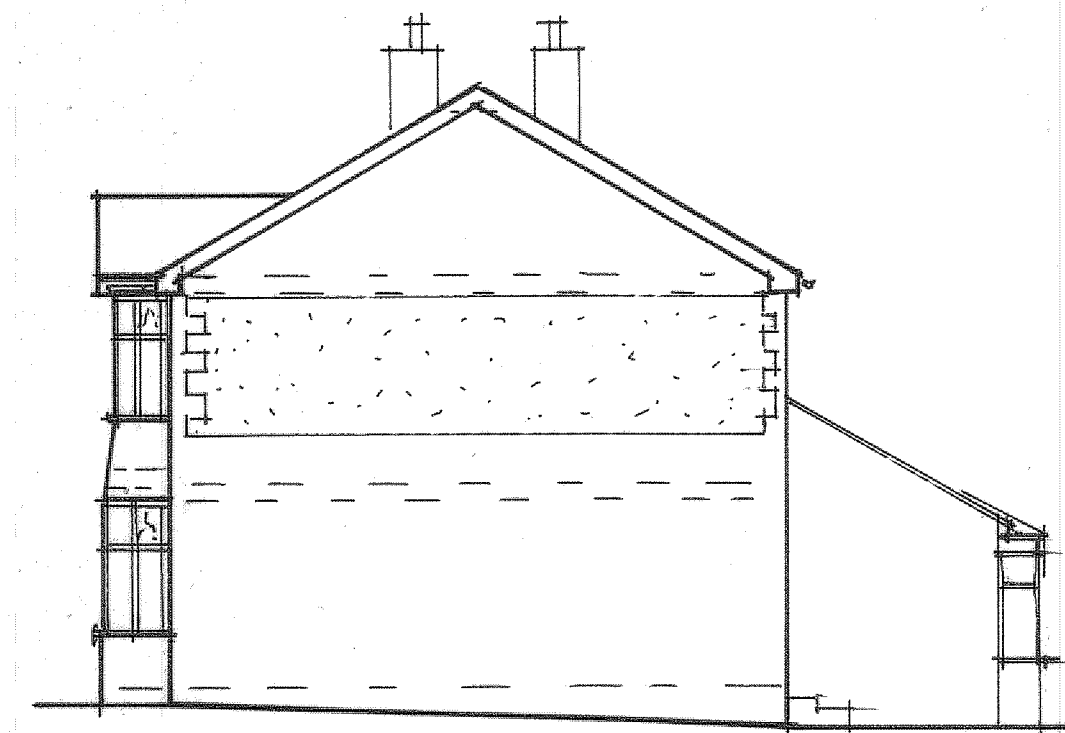


SIDE ELEVATION




REAR ELEVATION

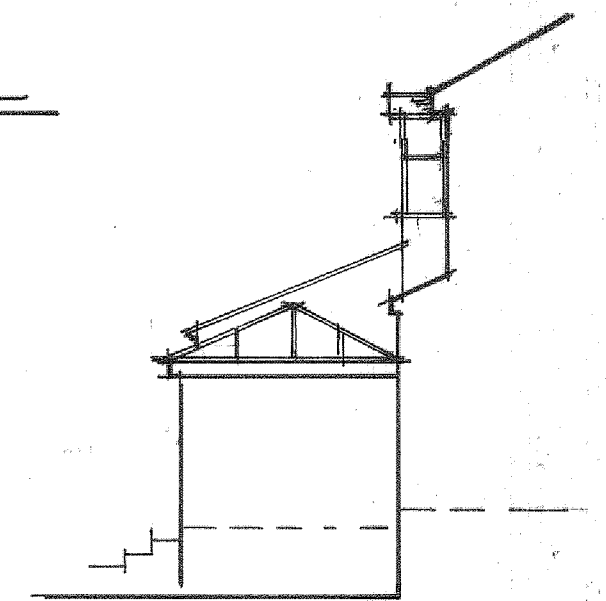

RETURN ELEVATION

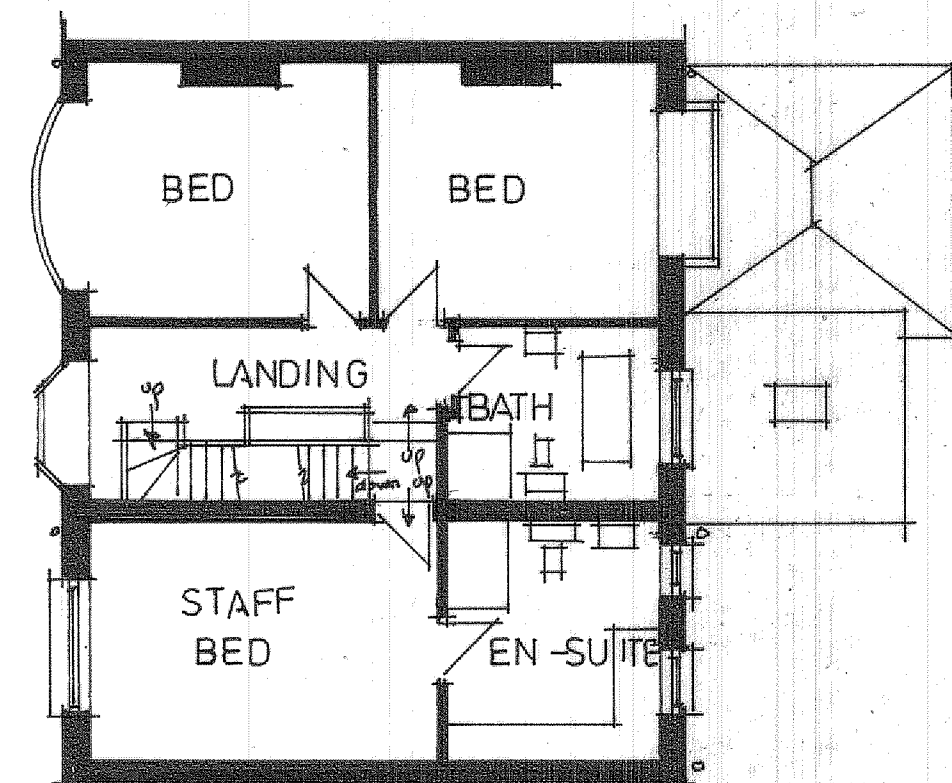


FIRST FLOOR

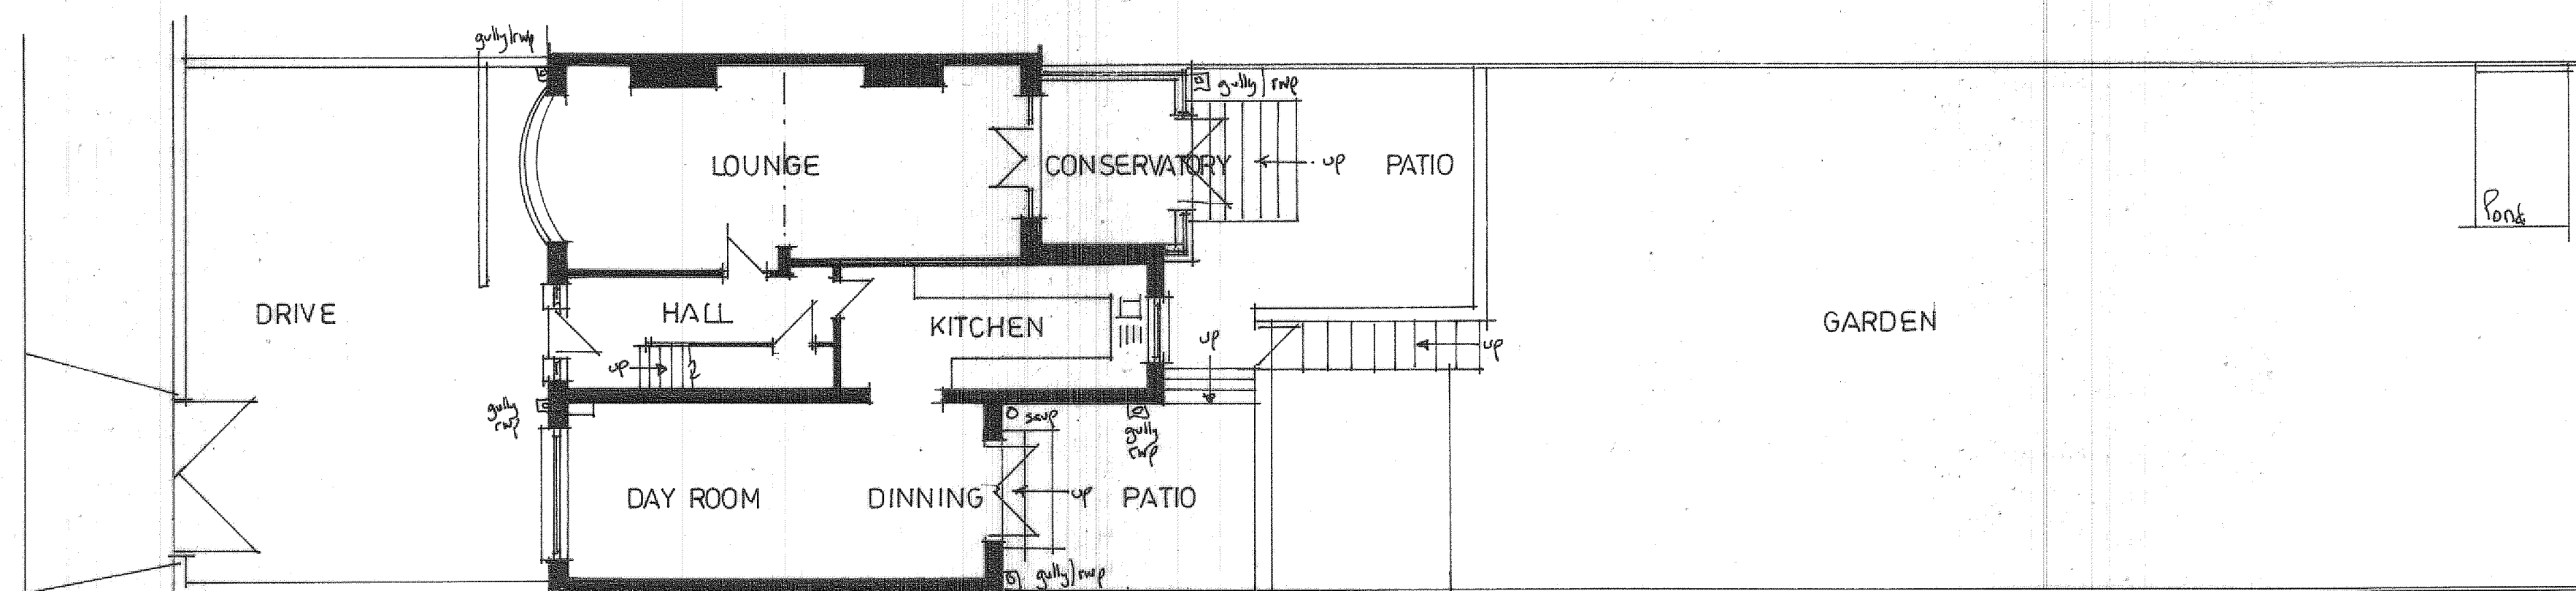

GROUND FLOOR

PROJECT
PROPOSED CHANGE OF USE
FROM DWELLING (C3) TO
CHILDREN'S CARE HOME (C2).
DRAWING TITLE
PROPOSED LAYOUTS
AND ELEVATIONS.
CLIENTS NAME AND ADDRESS
LAND AND SECURITIES.
THE BANK, EVERY STREET,
MANCHESTER, M4 7EX.
ADDRESS OF PROPERTY
316, MANCHESTER NEW ROAD
MIDDLETON, MANCHESTER.
M24 1JR.
SCALE
SCALE 1:100@A1
DRAWING No
CL 11255956/2.

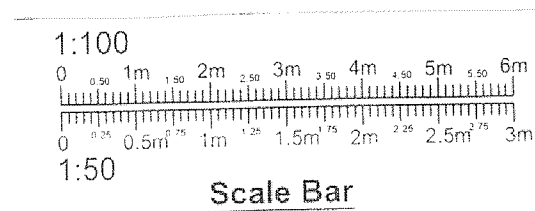

DATE
NOV 2025.