


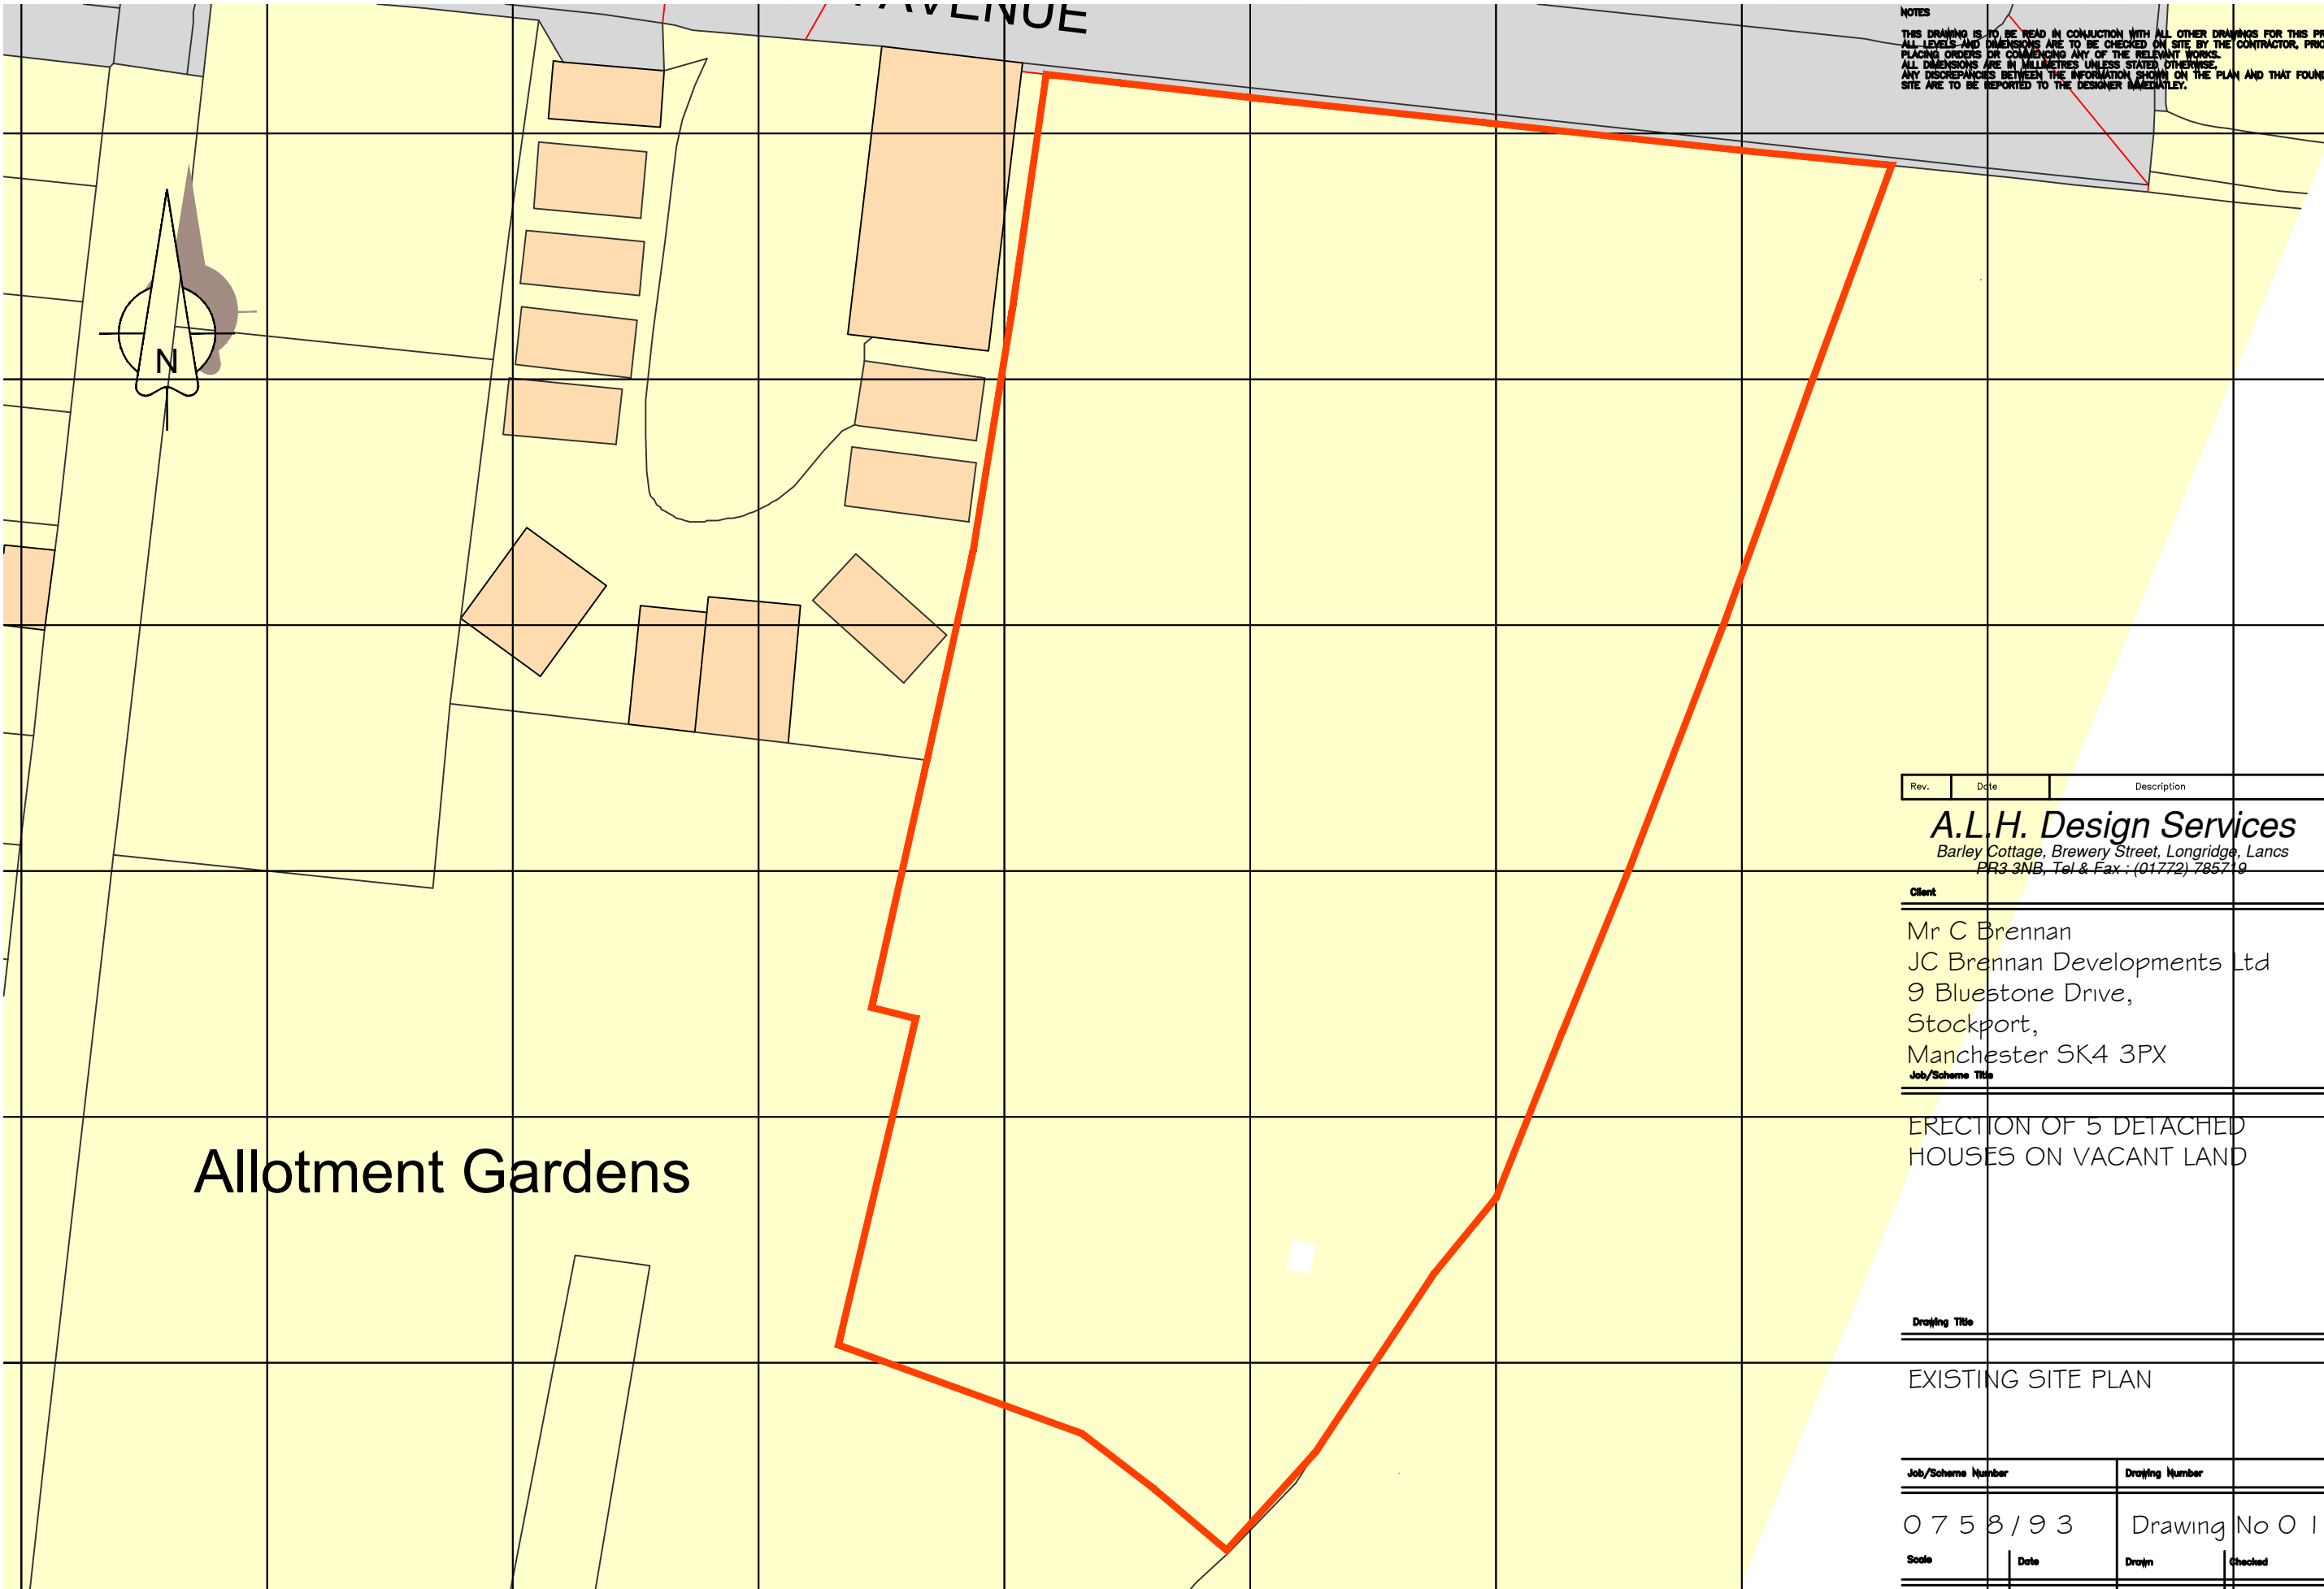

Rev.	Date	Description
------	------	-------------

A.L.H. Design Services
Barley Cottage, Brewery Street, Longridge, Lancs
PR3 3NB, Tel & Fax : (01772) 785719

Client

Mr C Brennan
JC Brennan Developments Ltd
9 Bluestone Drive,
Stockport,
Manchester SK4 3PX

Job/Scheme Title

ERECTION OF 5 DETACHED
HOUSES ON VACANT LAND

Drawing Title

EXISTING SITE PLAN

Job/Scheme Number	Drawing Number
-------------------	----------------

0758/93 Drawing No 01

Scale	Date	Drawn	Checked
-------	------	-------	---------

1 / 250 Mar 25 a.t.l-h.