


Existing building information has been produced from topographical survey information provided by Survey Operations.

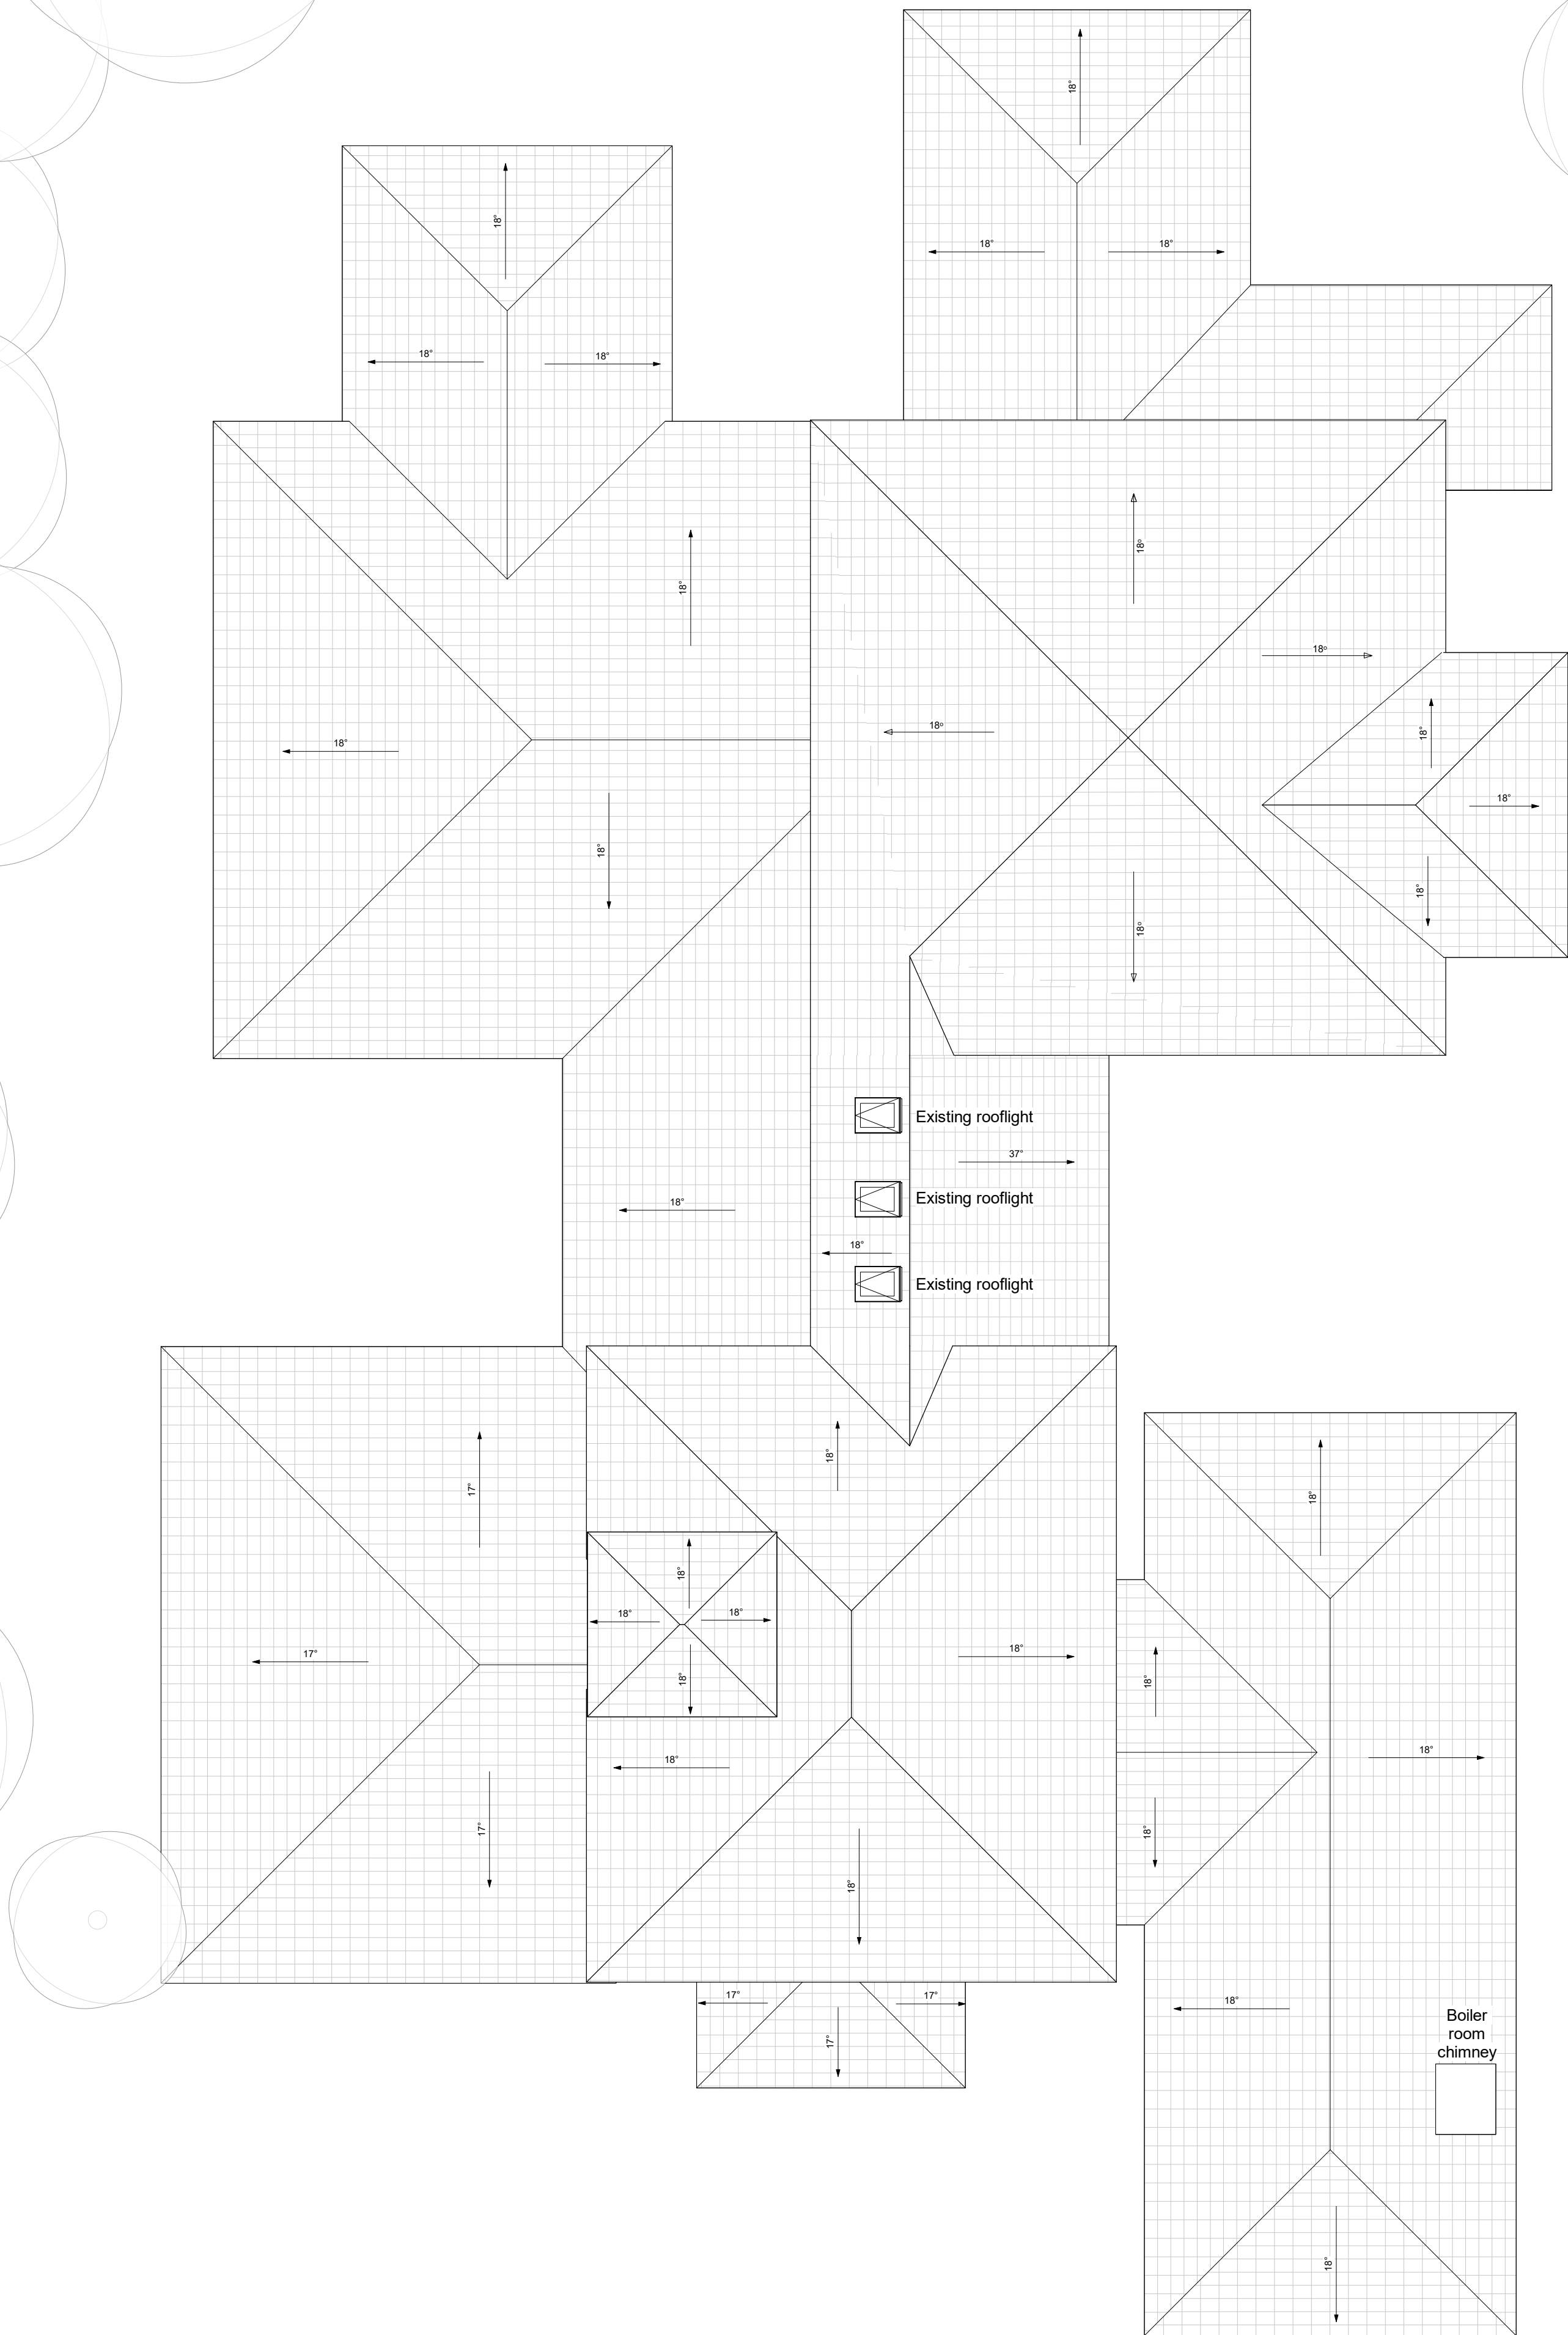

1 : 100

|         |                          |
|---------|--------------------------|
| Client: | Rochdale Borough Council |
|---------|--------------------------|

Drawing  
Name: Existing Roof Plan

|                                        |         |        |      |      |     |          |            |
|----------------------------------------|---------|--------|------|------|-----|----------|------------|
| Projec                                 | Origin. | Vol/Sy | Leve | Type | Rol | Drg No.: | Revision   |
| t.                                     | s.      | t.     | :    | e.   |     |          |            |
| 21035 - TRI - G22 - 02 - DP - A - 3102 |         |        |      |      |     |          | <b>P01</b> |



TRIANGLE  
ARCHITECTS

\_\_\_\_\_