



1 Proposed Ground Floor Plan
1:100

1. Entrance
2. Disabled WC
3. Changing Rooms
4. Cleaners Cupboard
5. Plant Room
6. Café / Breakout Seating
7. Retail Wall
8. Office
9. Café / Reception
10. Fridge
11. Staff Room / Store
12. External Store
13. Informal External Seating Area
14. External Seating Area
15. Stair to Sun Terrace
16. Bin Store
17. Coaches Store
18. Cycle Store
19. Padel Court (x6)

Notes

© Copyright of this drawing, the design and anything constructed from it is vested in the Architects THE PADEL ARCHITECTS a trading name of RHJB ARCHITECTS LIMITED and may not be produced without their written permission.

This design is site specific and may not be reproduced on any other site without the Architects written permission.



All dimensions are to be checked on site prior to commencement, any discrepancy is to be reported to the Architect or Contract Administrator.

This drawing is provided in e-mail/file format as a guide only. The user should produce their own drawings and verify all dimensions and details. The Architects do not accept any responsibility for any discrepancies which may exist. If this is not acceptable to the recipient the drawing files must be returned unused, together with a written communication declining the acceptance of this condition.

All construction to be carried out in accordance with all relevant British Standards and Codes of Practice

DO NOT SCALE FROM THIS
DRAWING

0m 2m 4m 6m 8m 10m
SCALE 1:100

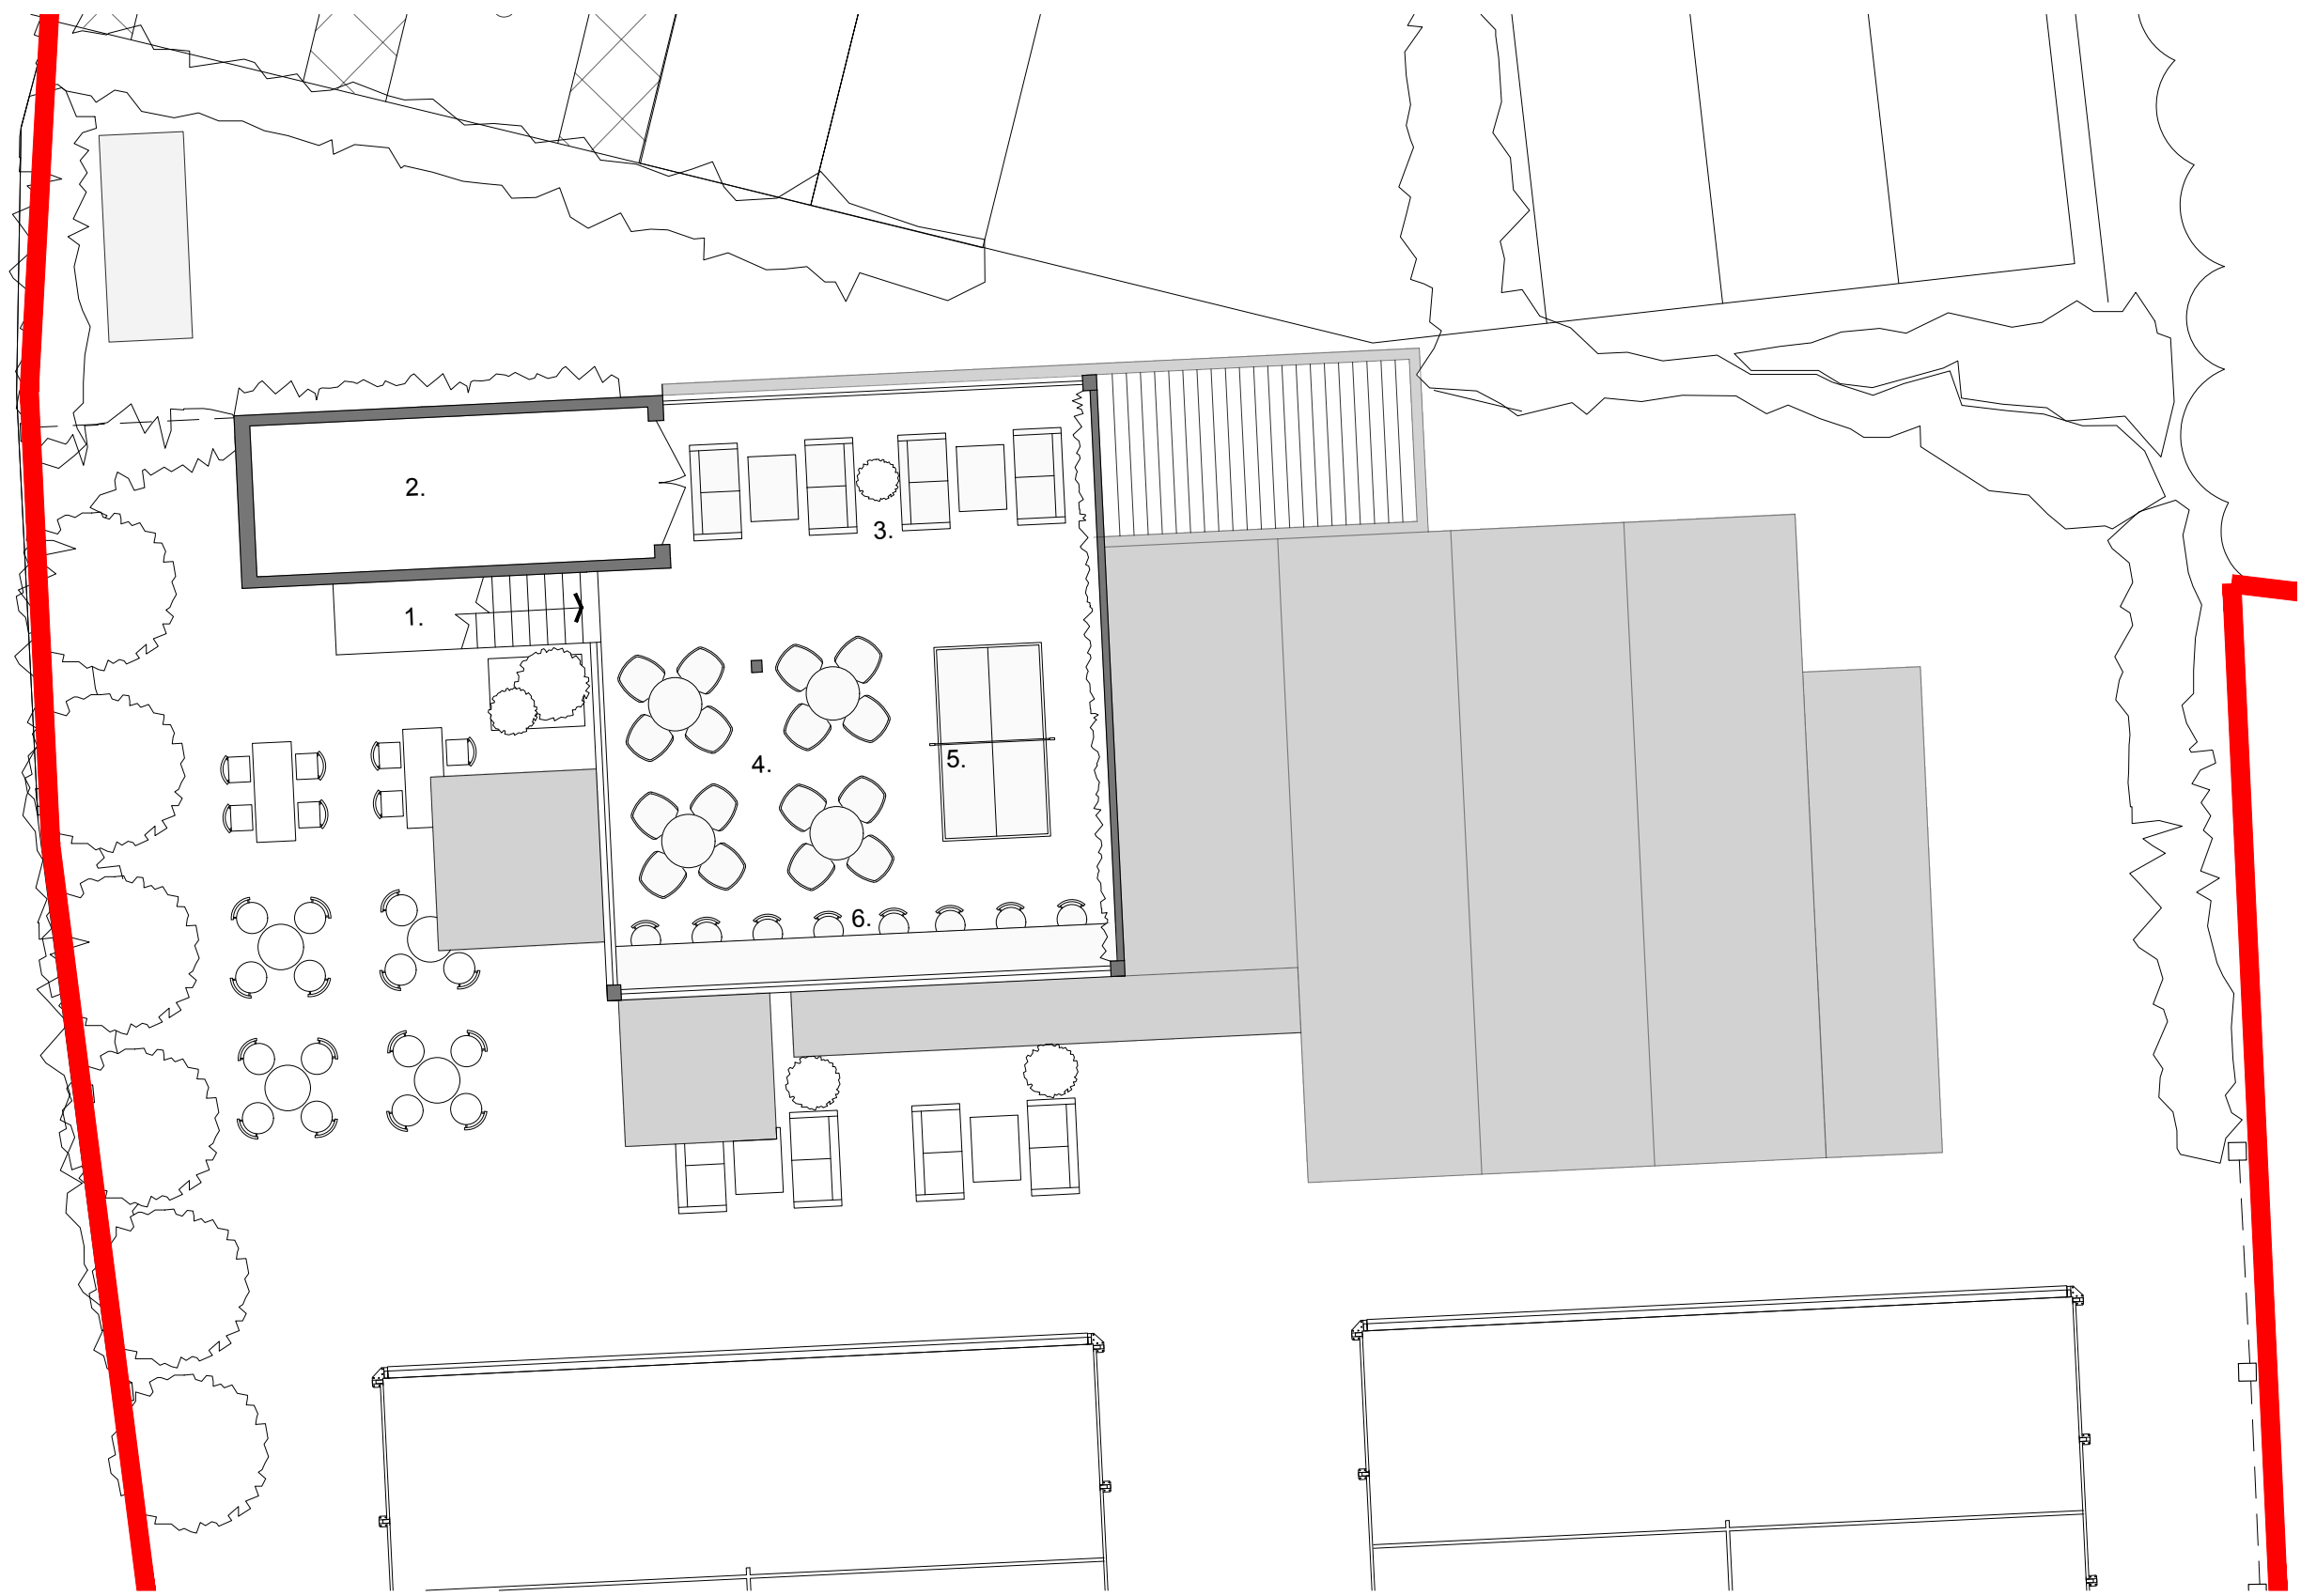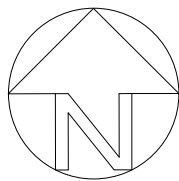

2 Proposed Sun Terrace Plan
1:100

1. Stair to Sun Terrace
2. Storage for Furniture
3. Informal Seating Area
4. Seating Area
5. Table Tennis
6. Stool Seating Overlooking Courts

A 23.09.25 Site boundary amended further to planner request. LK



02074 078623
07879 674470
07920 720445
hello@thepadelarchitects.com
thepadelarchitects.com

Studio 531
Salisbury House Finsbury
Circus
London
EC2M 5AQ

Client JORDAN INGOE
ROCHDALE PADEL CLUB

Project BRIDGEFOLD ROAD
ROCHDALE
OL11 5BX

Drawing PROPOSED CLUB HOUSE
FLOOR PLANS

Drawn By LK Scale 1:100@A1

Checked By RHJ Date AUGUST 2025

Project No.	Drawing No.	Revision
25009	008	A
PLANNING		

The Padel Architects is a Trading name of RHJB Architects Limited Registered in England No.8963649.
Registered Office: Unit 531 Salisbury House, Finsbury Circus, London EC2M 5AQ