


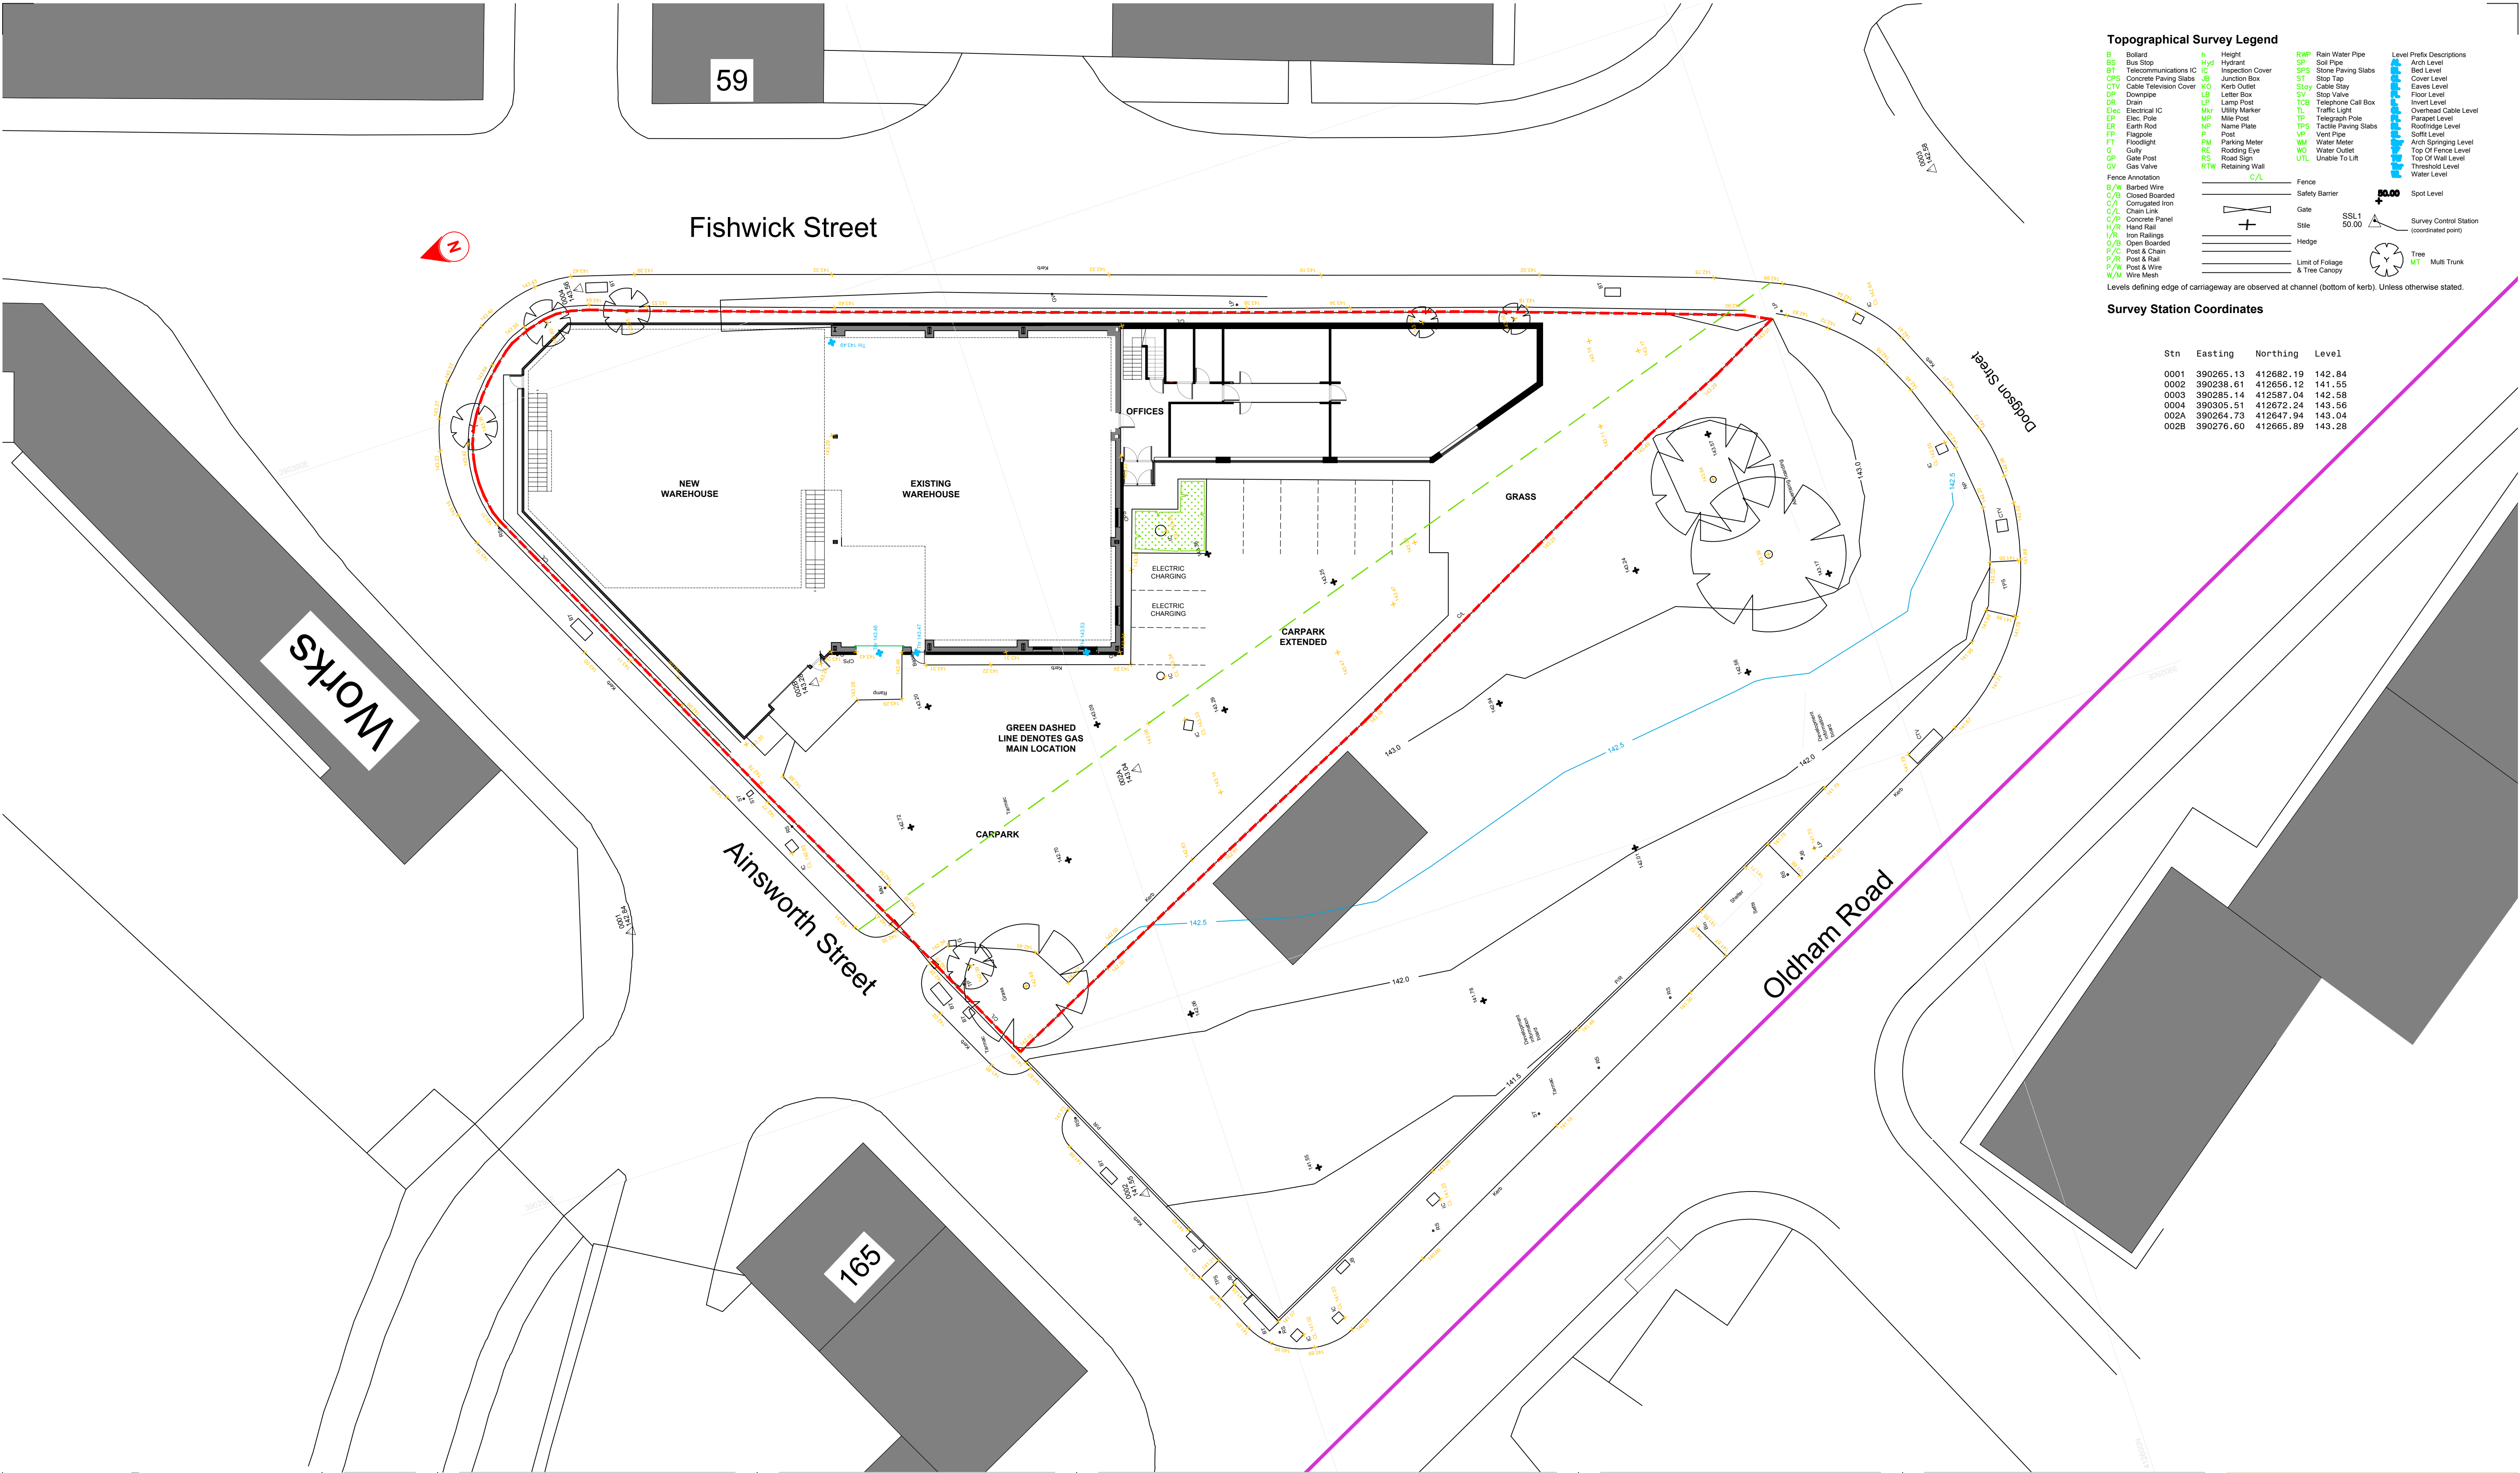


Topographical Survey Legend			
B	Barbed Wire	H	Height
BS	Bus Stop	Hyd	Hydrant
BT	Telecommunications IC	IC	Inspection Cover
CPS	Concrete Paving Slabs	JB	Junction Box
CTV	Cable Television Cover	KO	Kerb Outlet
DP	Downpipe	LB	Letter Box
DR	Drain	LP	Lamp Post
Elec	Electrical IC	MV	Utility Marker
EP	Elec. Pole	MP	Manhole
ER	Earth Rod	NP	Name Plate
FP	Flagpole	P	Post
FT	Floodlight	PM	Parking Meter
G	Gully	RE	Rodding Eye
GP	Gate Post	RS	Road Sign
GV	Gas Valve	RTW	Retaining Wall
Fence Annotation			
B/W	Barbed Wire		
C/B	Closed Boarded		
C/I	Concrete Iron		
C/L	Chain Link		
C/P	Concrete Panel		
H/R	Hand Rail		
I/R	Iron Railings		
O/B	Open Boarded		
P/C	Post & Chain		
P/R	Post & Rail		
P/W	Post & Wire		
W/W	Wire Mesh		
RWP	Rain Water Pipe		
SP	Soil Pipe		
SPS	Stone Paving Slabs		
ST	Stop Tap		
SV	Stop Valve		
TCL	Telephone Call Box		
TL	Traffic Light		
TP	Telegraph Pole		
TPS	Tactile Paving Slabs		
VP	Vent Pipe		
WM	Water Meter		
WC	Water Cistern		
UTL	Unable To Lift		
Level Prefix Descriptions			
Arch Level			
Bed Level			
Cover Level			
Eaves Level			
Floor Level			
Invert Level			
Overhead Cable Level			
Parapet Level			
Roofridge Level			
Roof Level			
Arch Springing Level			
Top Of Fence Level			
Top Of Wall Level			
Threshold Level			
Water Level			
Spot Level			
Survey Control Station (coordinated point)			
Tree			
Multi Trunk			

Survey Station Coordinates			
Stn	Easting	Northing	Level
0001	390265.13	412682.19	142.84
0002	390238.61	412656.12	141.55
0003	390285.14	412587.04	142.58
0004	390305.51	412672.24	143.56
002A	390264.73	412647.94	143.04
002B	390276.60	412665.89	143.28

cadence

Cadence Architecture Ltd
contact@cadence-architecture.co.uk
www.cadence-architecture.co.uk

project north

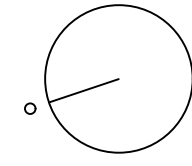

notes

- Drawings are based on survey data and may not accurately represent what is physically present.
- Do not scale from this drawing. All dimensions to be site verified by the contractor before proceeding.
- All dimensions are in millimeters unless noted otherwise.
- Your Practice Name Ltd shall be notified in writing of any discrepancies.

key plan
not to scale

revisions

REV	DATE	DRAWN BY	APPR. BY	NOTES
-----	------	----------	----------	-------

client:

VALUME LTD

project:

CCG DEPOT
AINSWORTH ST, OL16 5QX

status:

PLANNING

revision:

title:

PROPOSED SITE PLAN

drawn by:

PDP

approved by:

PDP

date:

07.04.25

job no:

121ROC

scale:

1:200@A1

drawing no:

103