

COPYRIGHT RESERVED ©

THIS DRAWING IS COPYRIGHT AND THE INTELLECTUAL PROPERTY OF ECO ARCHITECTURE. THIS DRAWING MAY NOT BE REPRODUCED IN WHOLE OR IN PART WITHOUT WRITTEN AUTHORITY.

DO NOT SCALE


NO DIMENSIONS TO BE SCALED FROM THIS DRAWING. ALL DIMENSIONS TO BE CHECKED ON SITE PRIOR TO COMMENCEMENT OF WORKS AND ANY DISCREPANCIES REPORTED TO THE ARCHITECT / ENGINEER / CONTRACTOR. ALL INFORMATION ON THIS DRAWING IS SUBJECT TO A FULL AND COMPREHENSIVE TOPOGRAPHICAL SURVEY AND CONFIRMATION OF RELEVANT TITLE.

ADDITIONAL NOTES

ALL WORK TO BE CARRIED OUT IN ACCORDANCE WITH THE BUILDING REGULATIONS AND THE REQUIREMENTS OF THE LOCAL AUTHORITY

NOTES

ALL DIMENSIONS BASED ON ORIGINAL DEED PLANS. CONTRACTOR TO ENSURE TO ALL MEASUREMENTS ARE TAKEN PRIOR TO COMMENCING WORKS

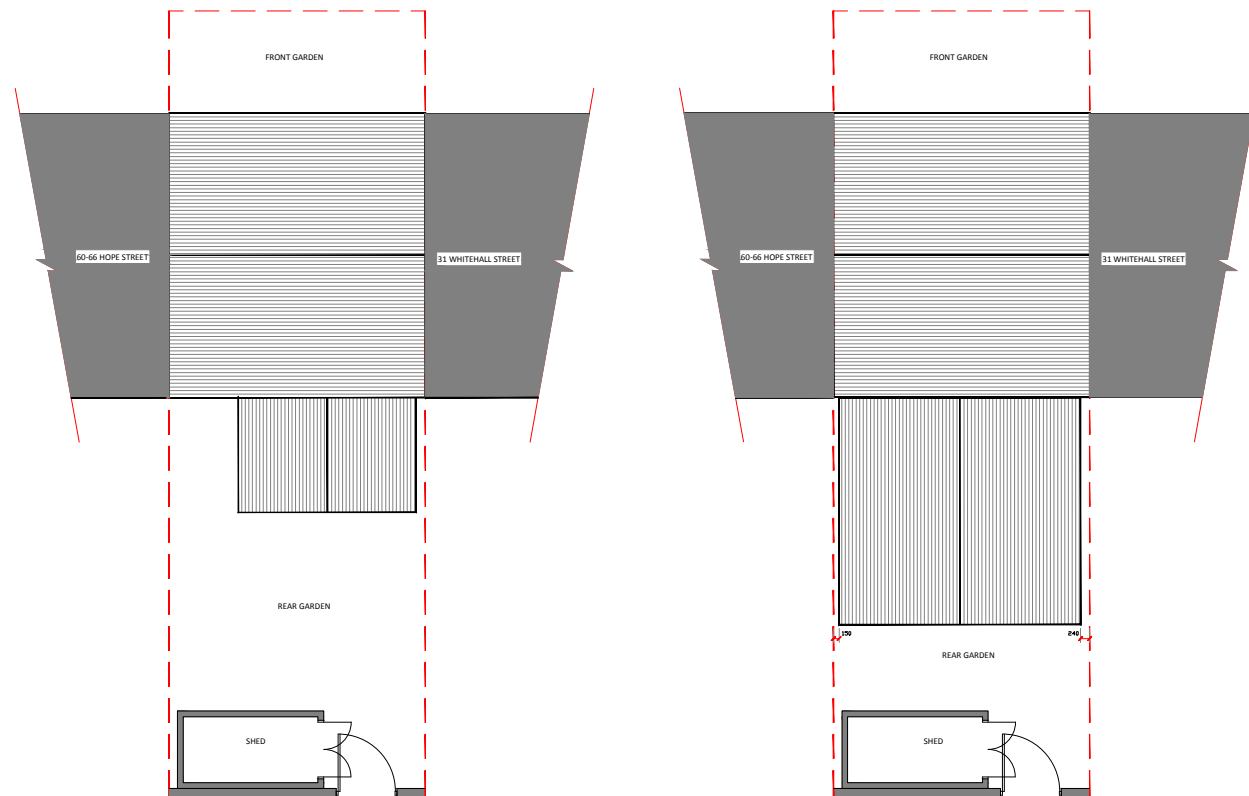

01 EXISTING BLOCK / SITE PLAN
Scale: 1:200

02 PROPOSED BLOCK / SITE PLAN
Scale: 1:200

C	SCALE CHANGED TO 1:200	SH	AI	14.09.25
B	SITE PLAN INFORMATION ADDED	SH	AI	16.05.25
A	FIRST ISSUE	SH	AI	01.04.25
REV	DESCRIPTION	DRWN	CHKD	DATE

ECO ARCHITECTURE



CLIENT
MOHAMMED SADDIQ KAUSSER

PROJECT
33 WHITEHALL ROAD,
ROCHDALE,
OL12 0LN

TITLE
EXISTING AND PROPOSED
BLOCK PLANS

SCALE
1:200 @ A3

DATE
MARCH 25

DRAWING NO.
2506 / 204

REVISION
C

DRAWN BY
SH

CHECKED BY
AI

PURPOSE OF ISSUE
PLANNING ☒ BUILDING REGS ☐ TENDER ☐
APPROVAL ☐ COMMENT ☐ CONSTRUCTION ☐

ECO ARCHITECTURE AND PROJECT MANAGEMENT
8 MAPLE GROVE
KEIGHLEY, WEST YORKSHIRE BD20 6TY
T: 07539 204 504
Email : ecoarchltd@outlook.com

ADDITIONAL COMMENTS DENOTED ON DWG AREA AS (CDM)

CDM 2017

PERCEIVED SIGNIFICANT RESIDUAL RISKS THAT ARE
EITHER / OR ANY COMBINATION OF THE FOLLOWING :
NOT OBVIOUS
AREA

DIFFICULT TO MANAGE

CONSTRUCTION

USE

MAINTENANCE

DECOMISSION