



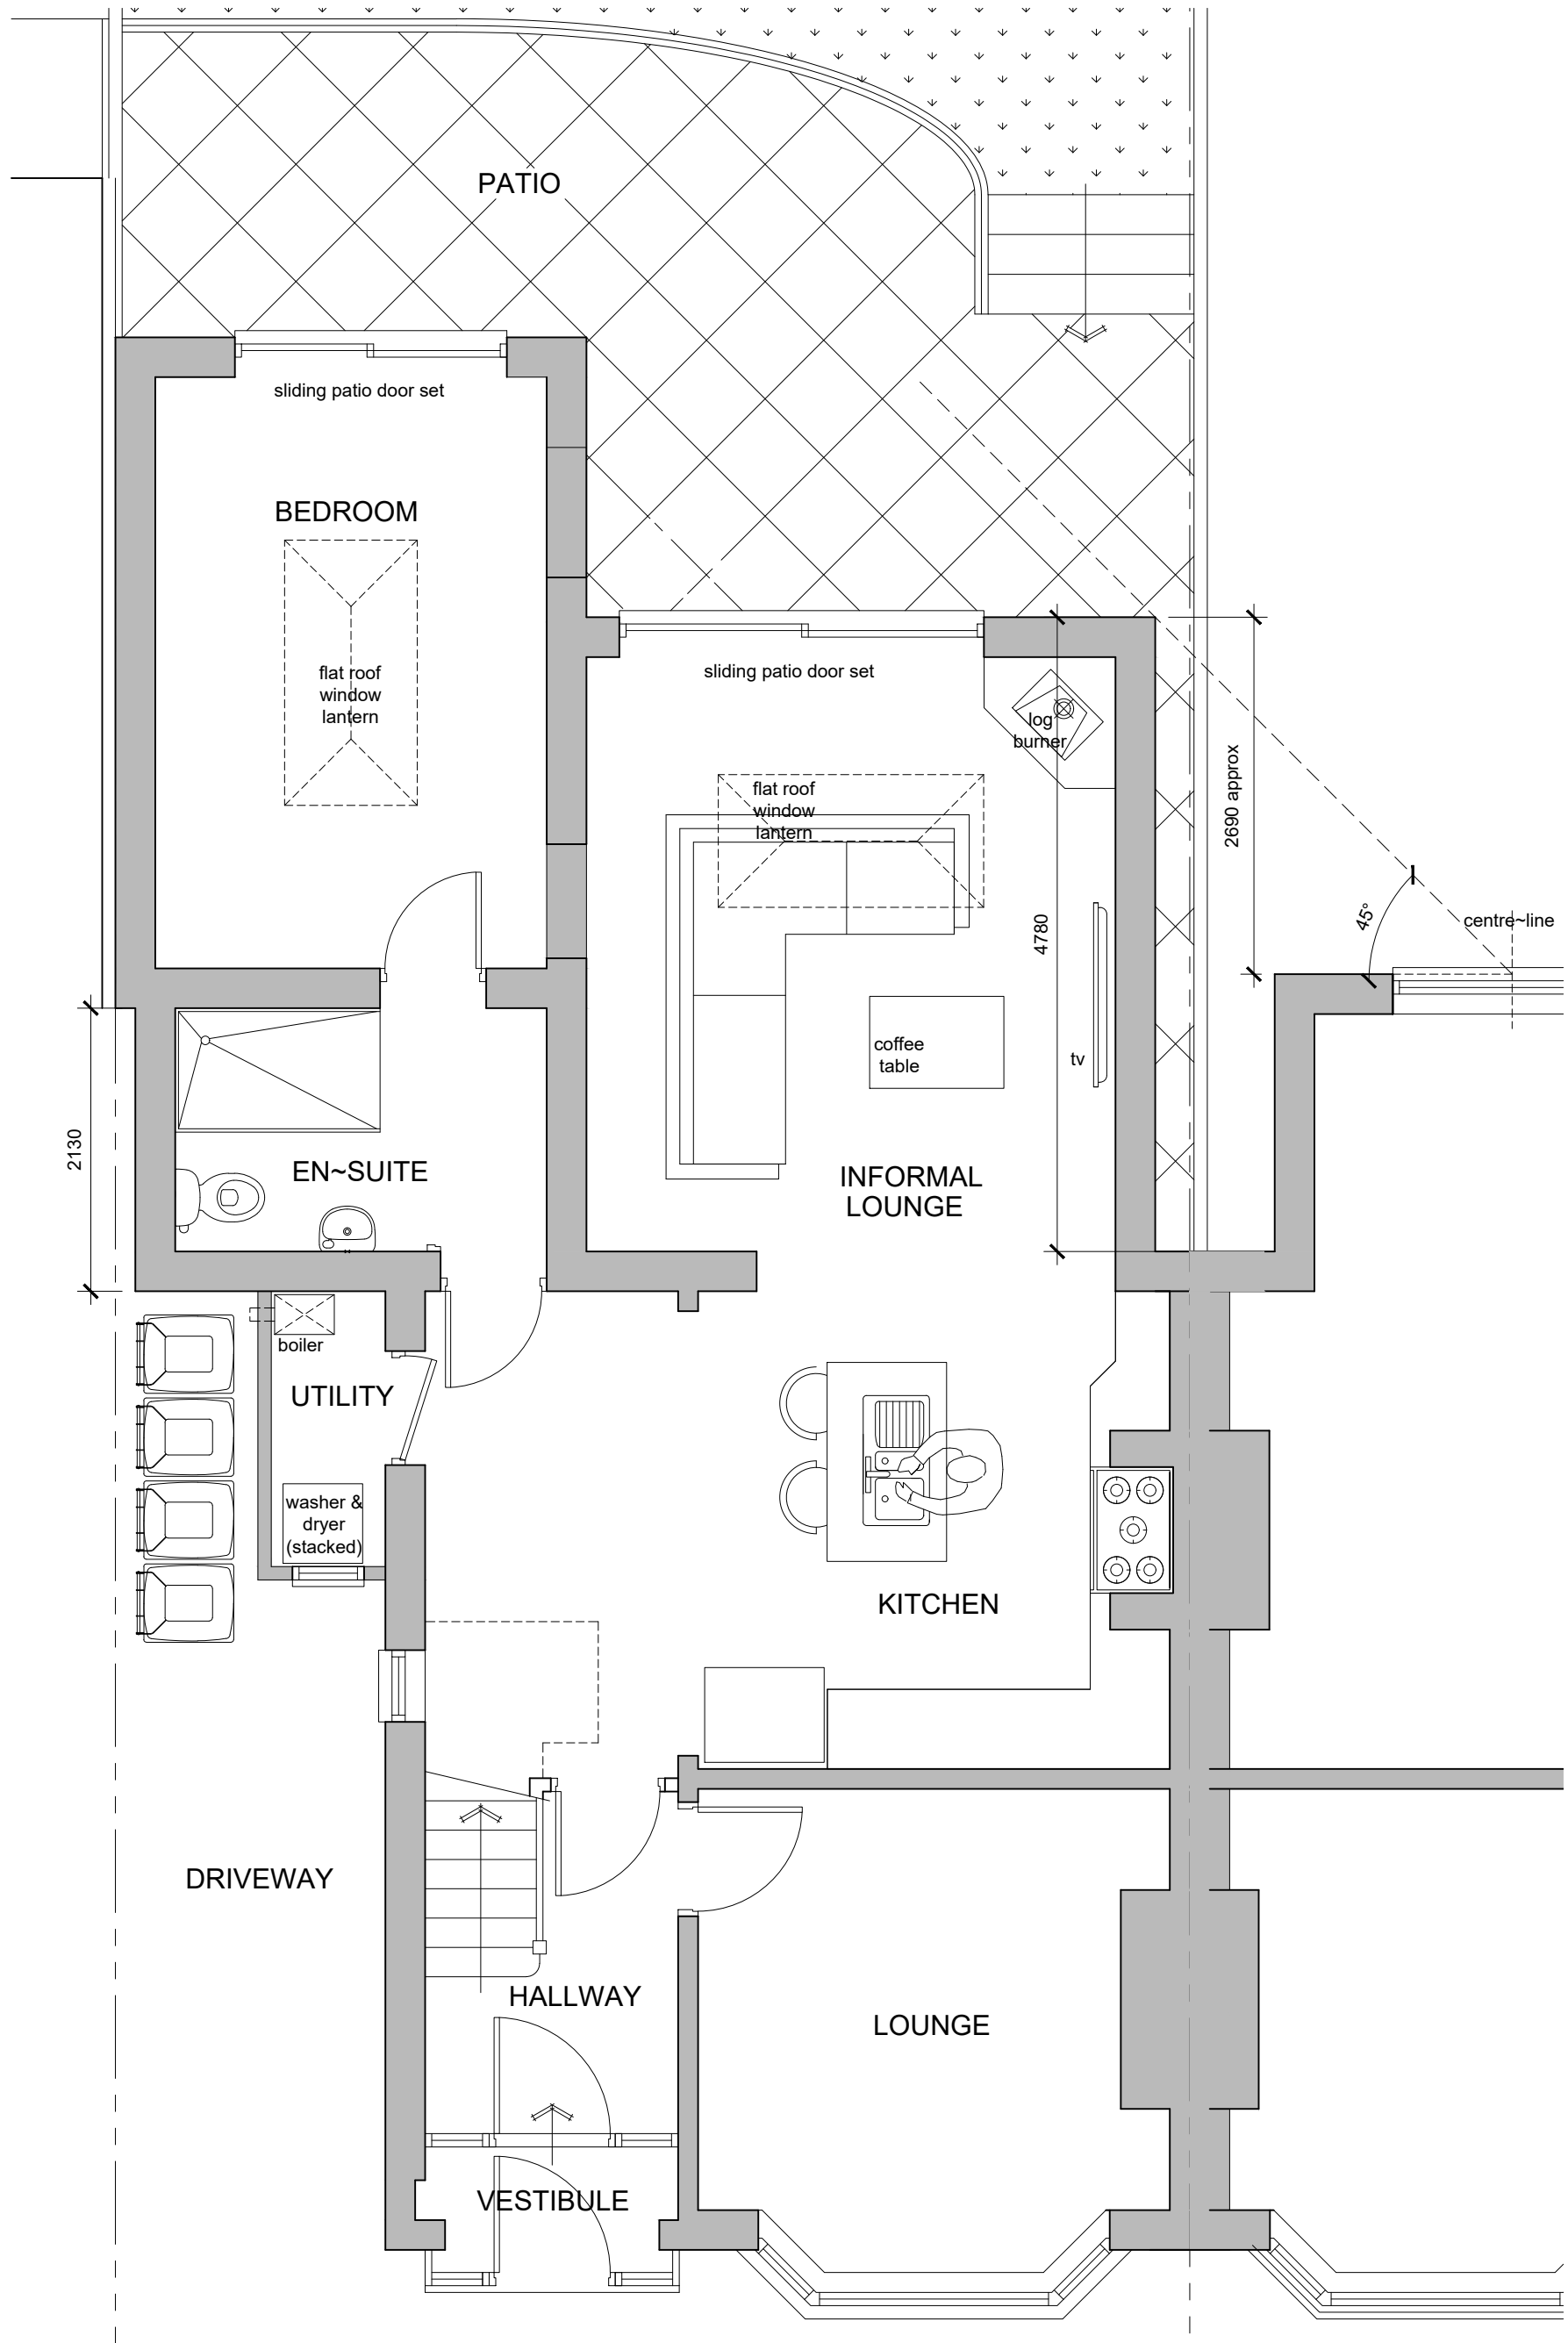


Proposed Ground Floor Plan (1:50)

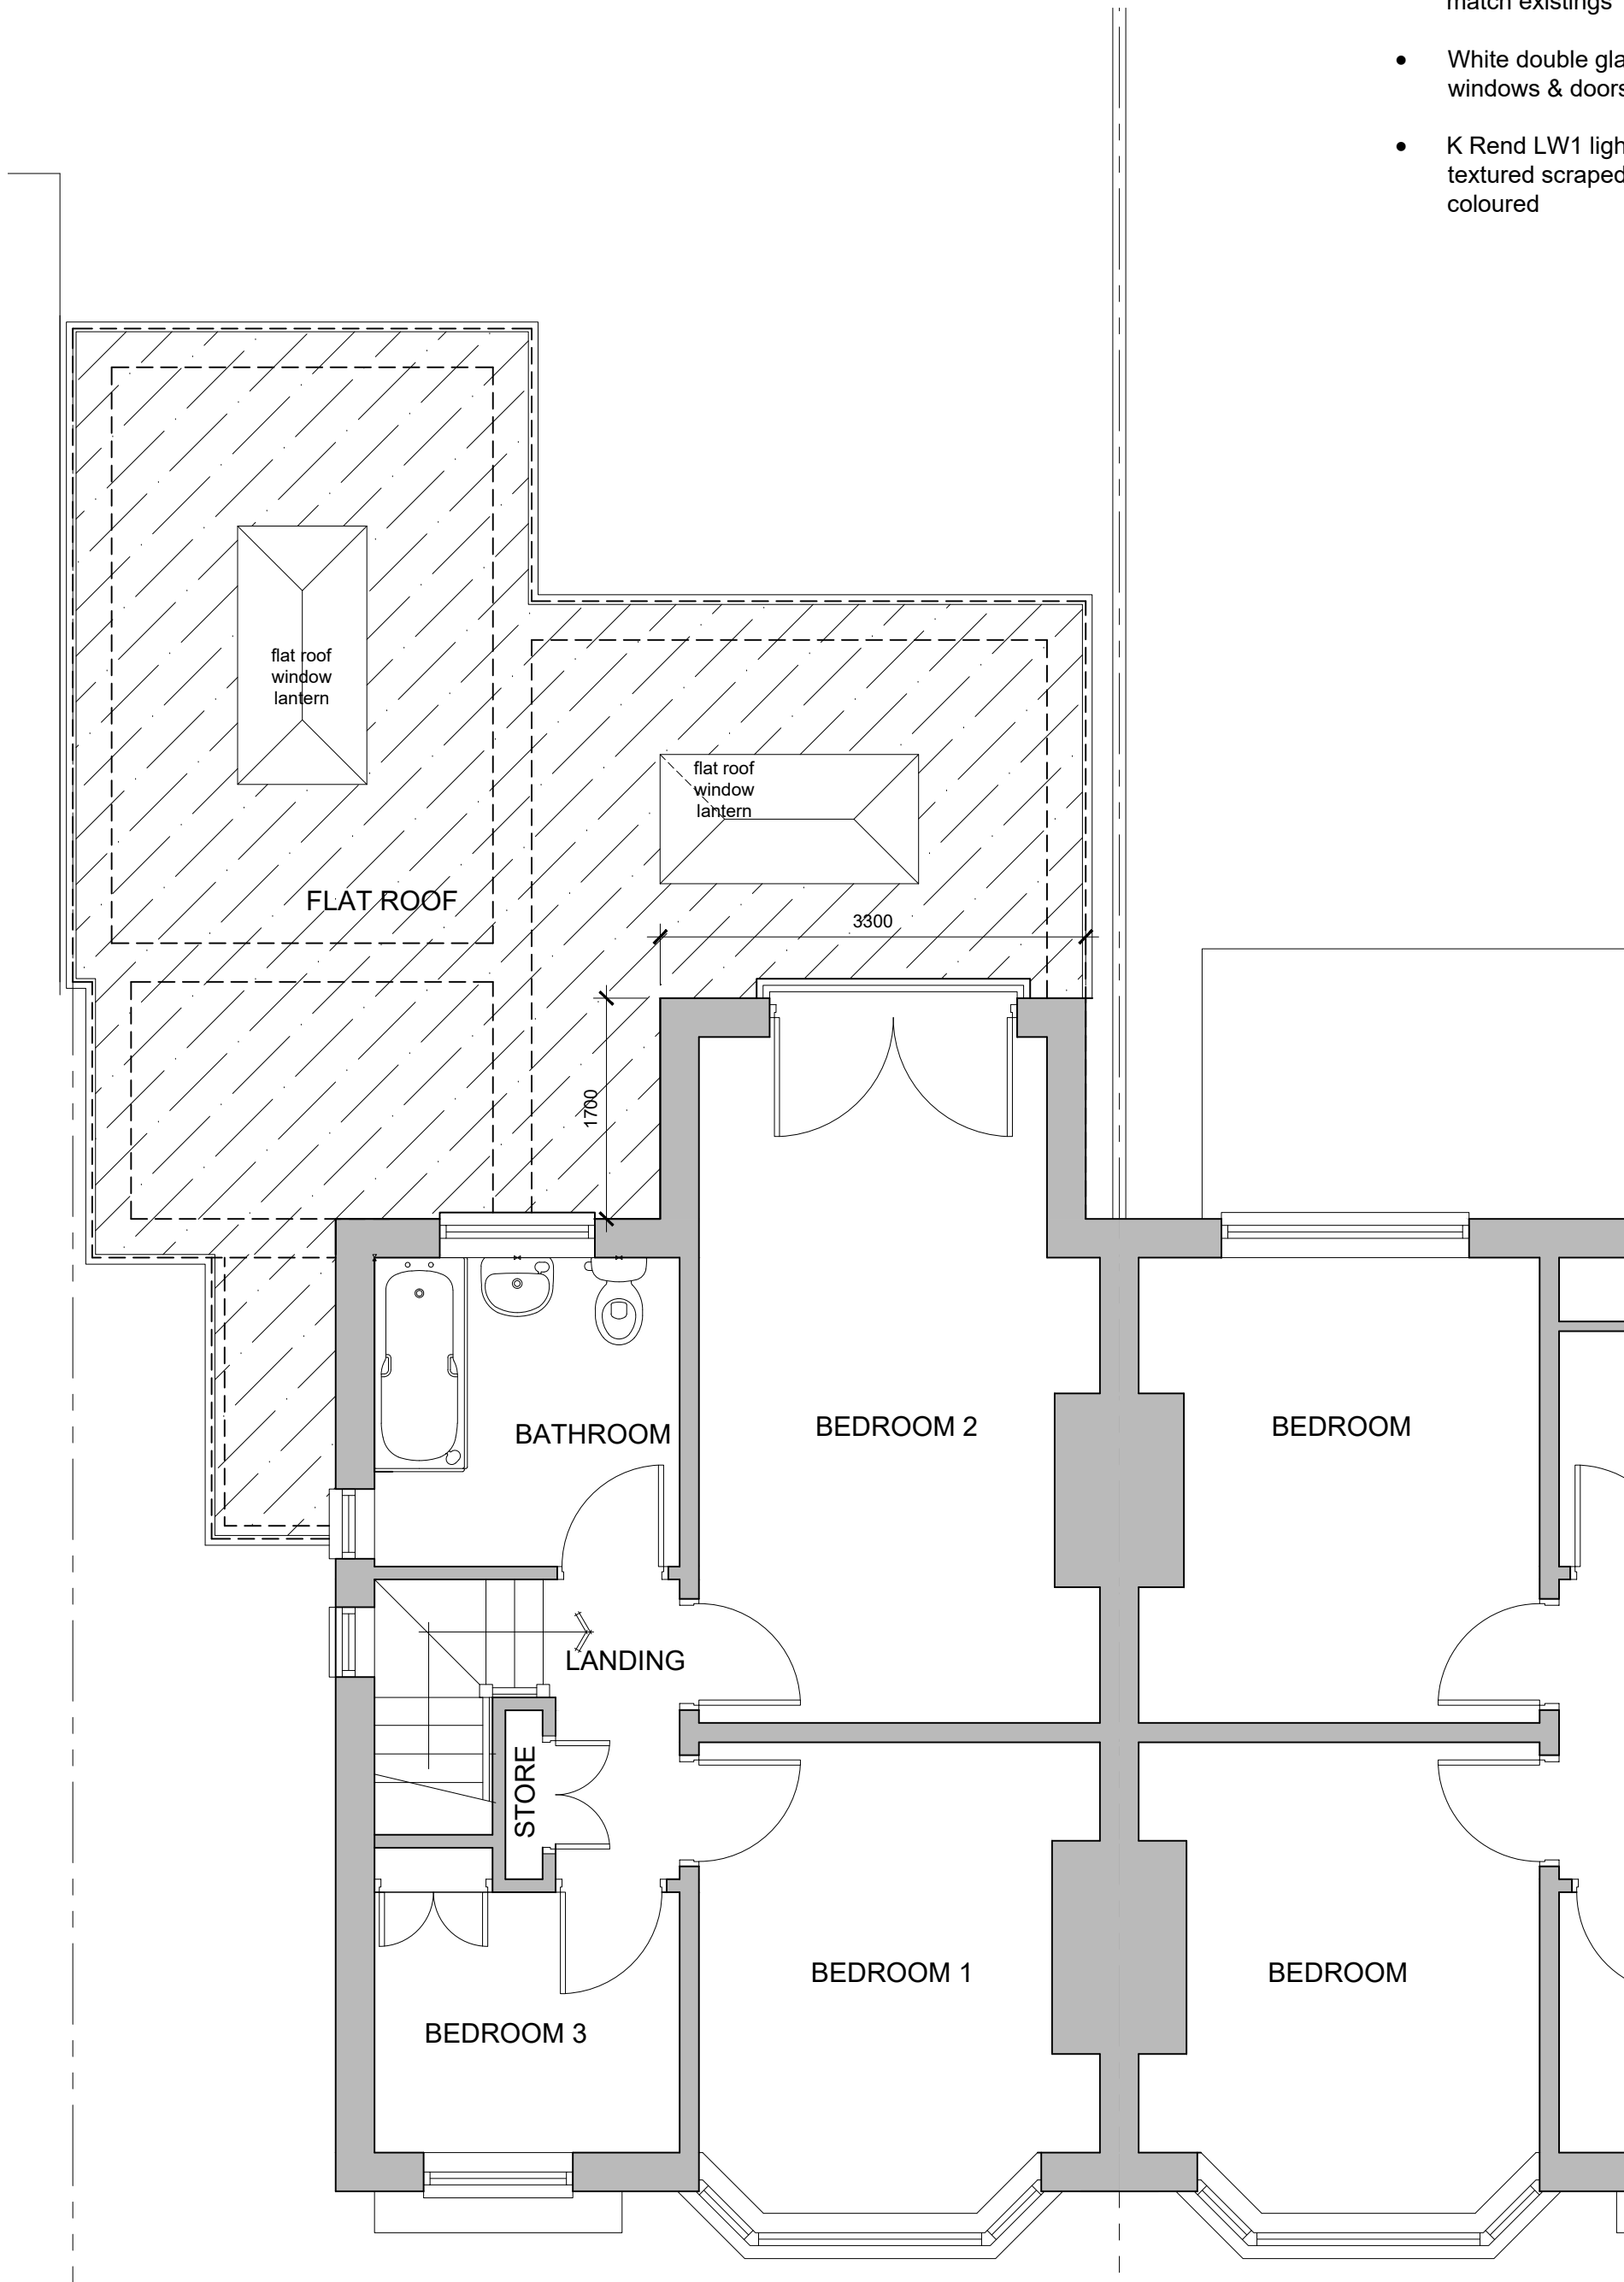


Proposed First Floor Plan (1:50)

MATERIALS:-

- Brown profiled interlocking concrete pitched roof tiles to match existing
- Anthracite grey colour single ply flat roof covering membrane
- Red / brown facing brickwork to match existings
- White double glazed uPVC windows & doors to match existing
- K Rend LW1 lightweight render, textured scraped finish, Cream coloured

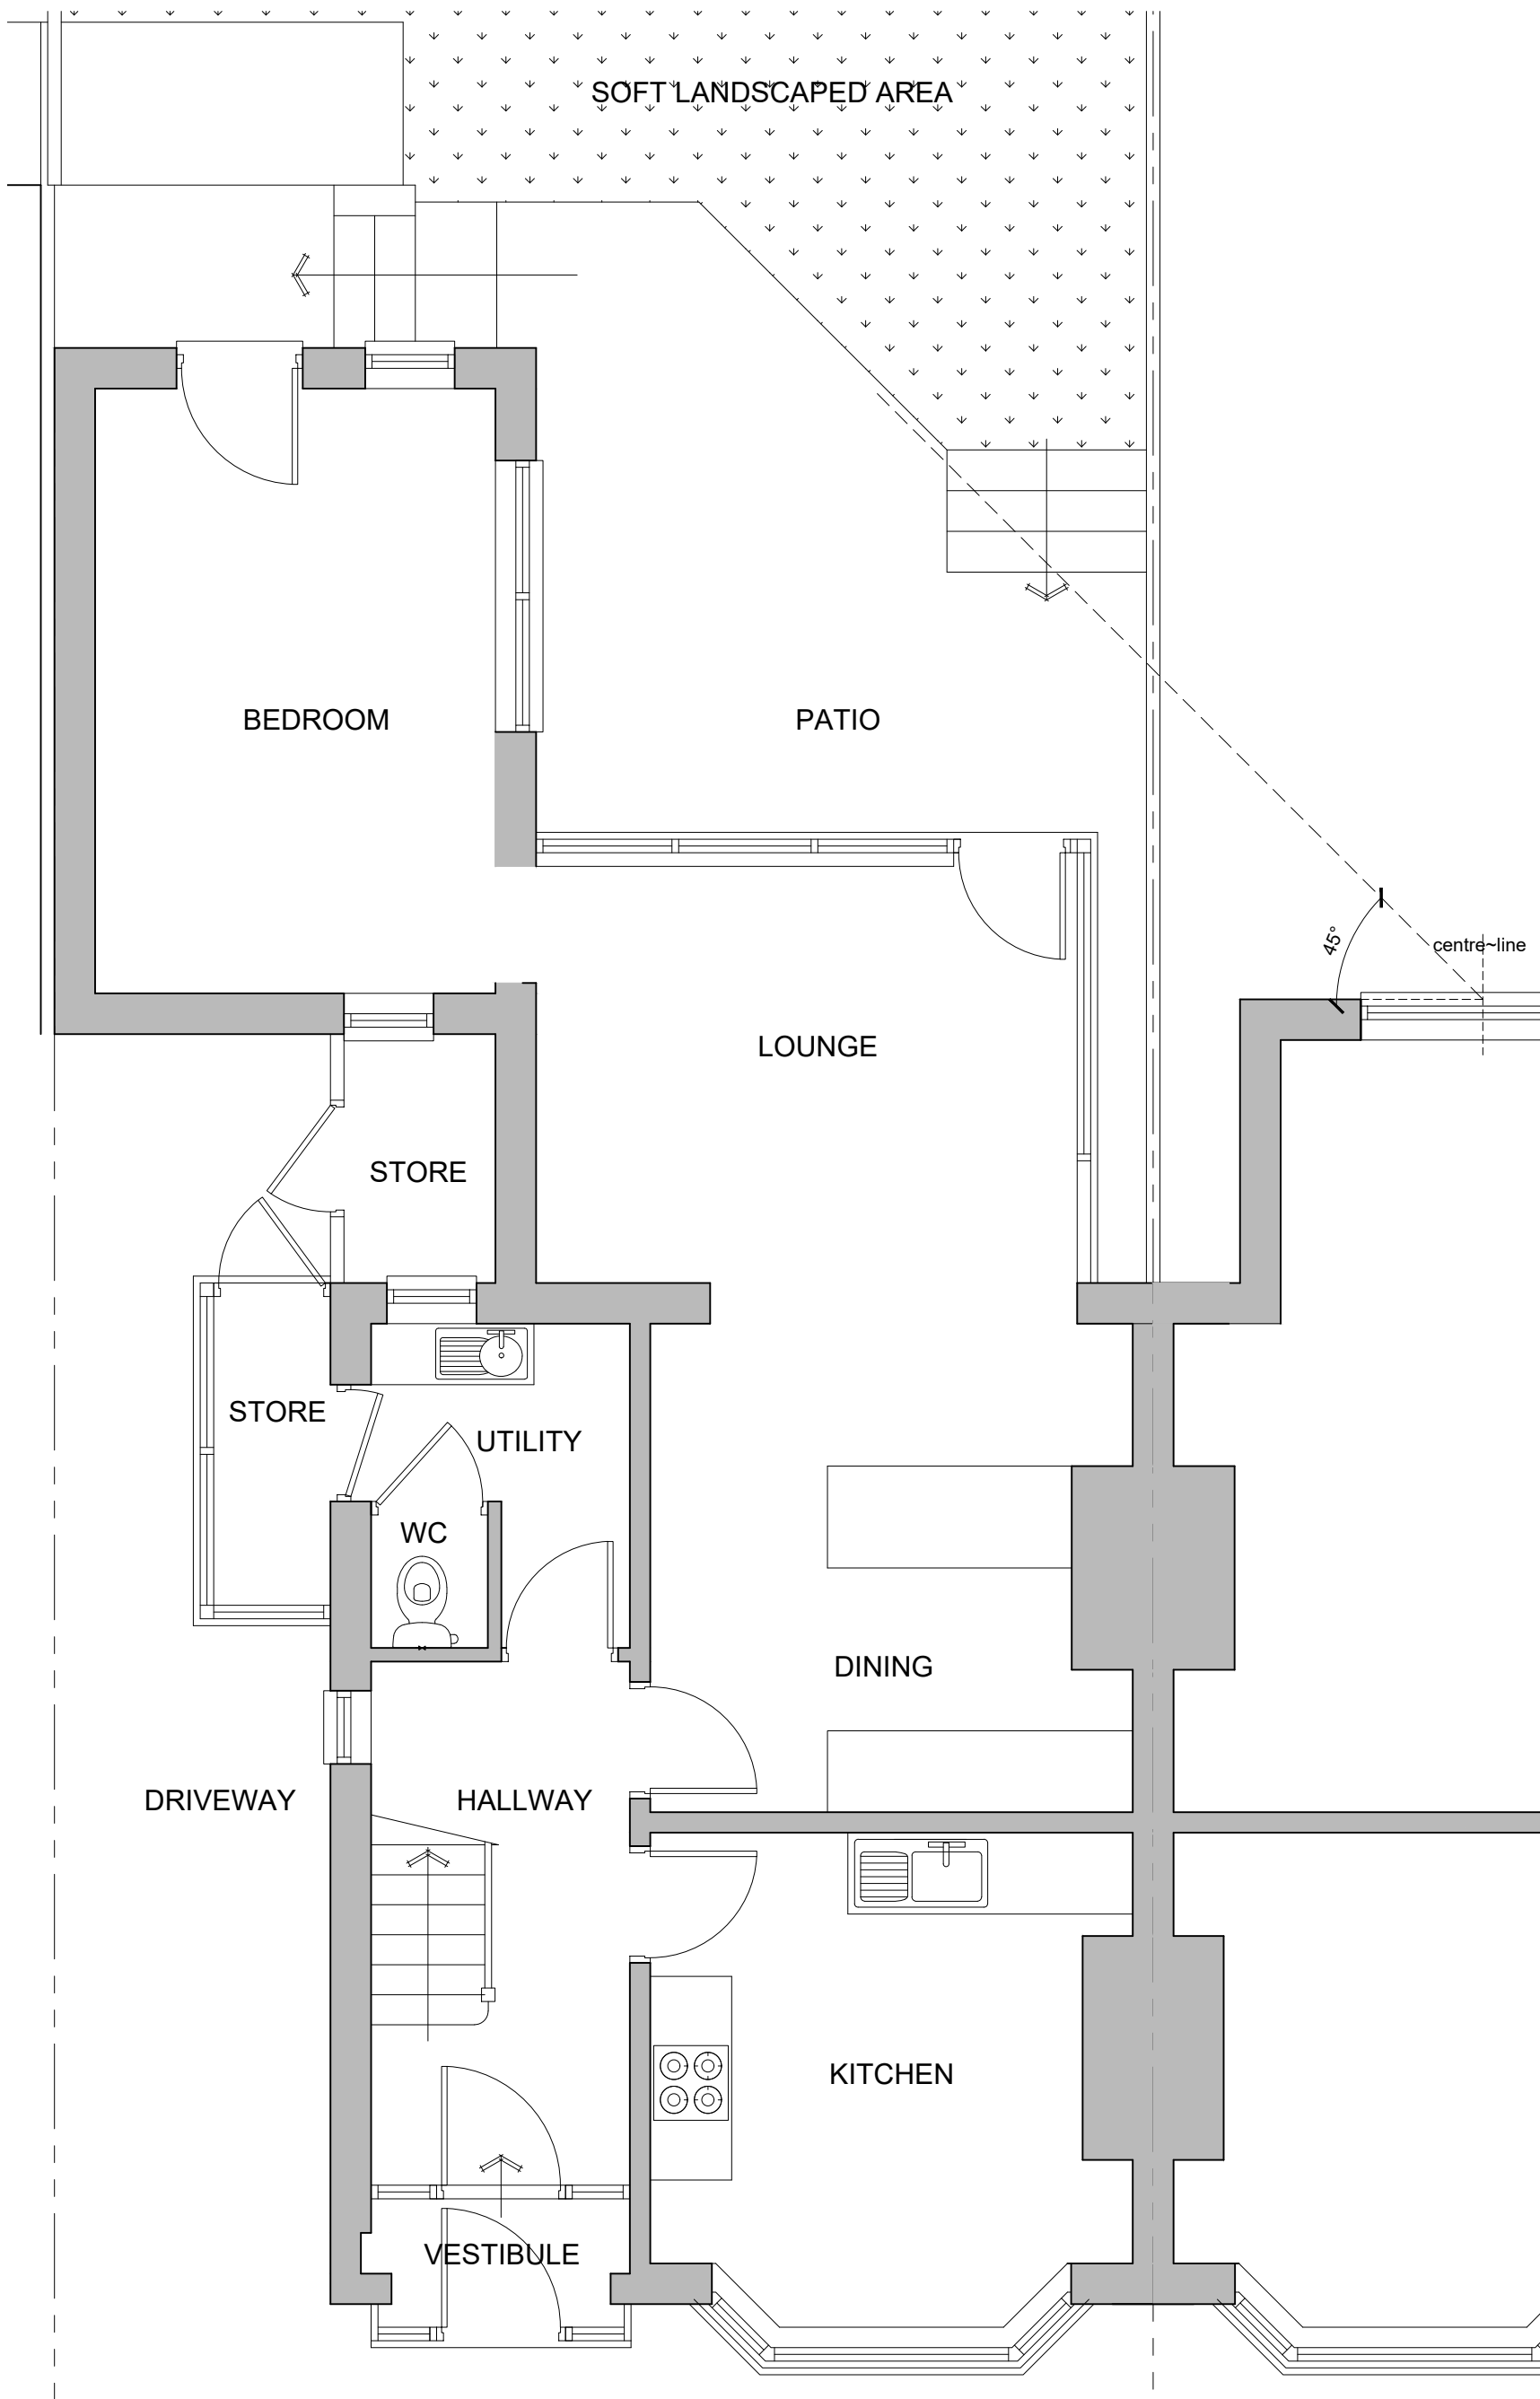

Existing Ground Floor Plan (1:50)

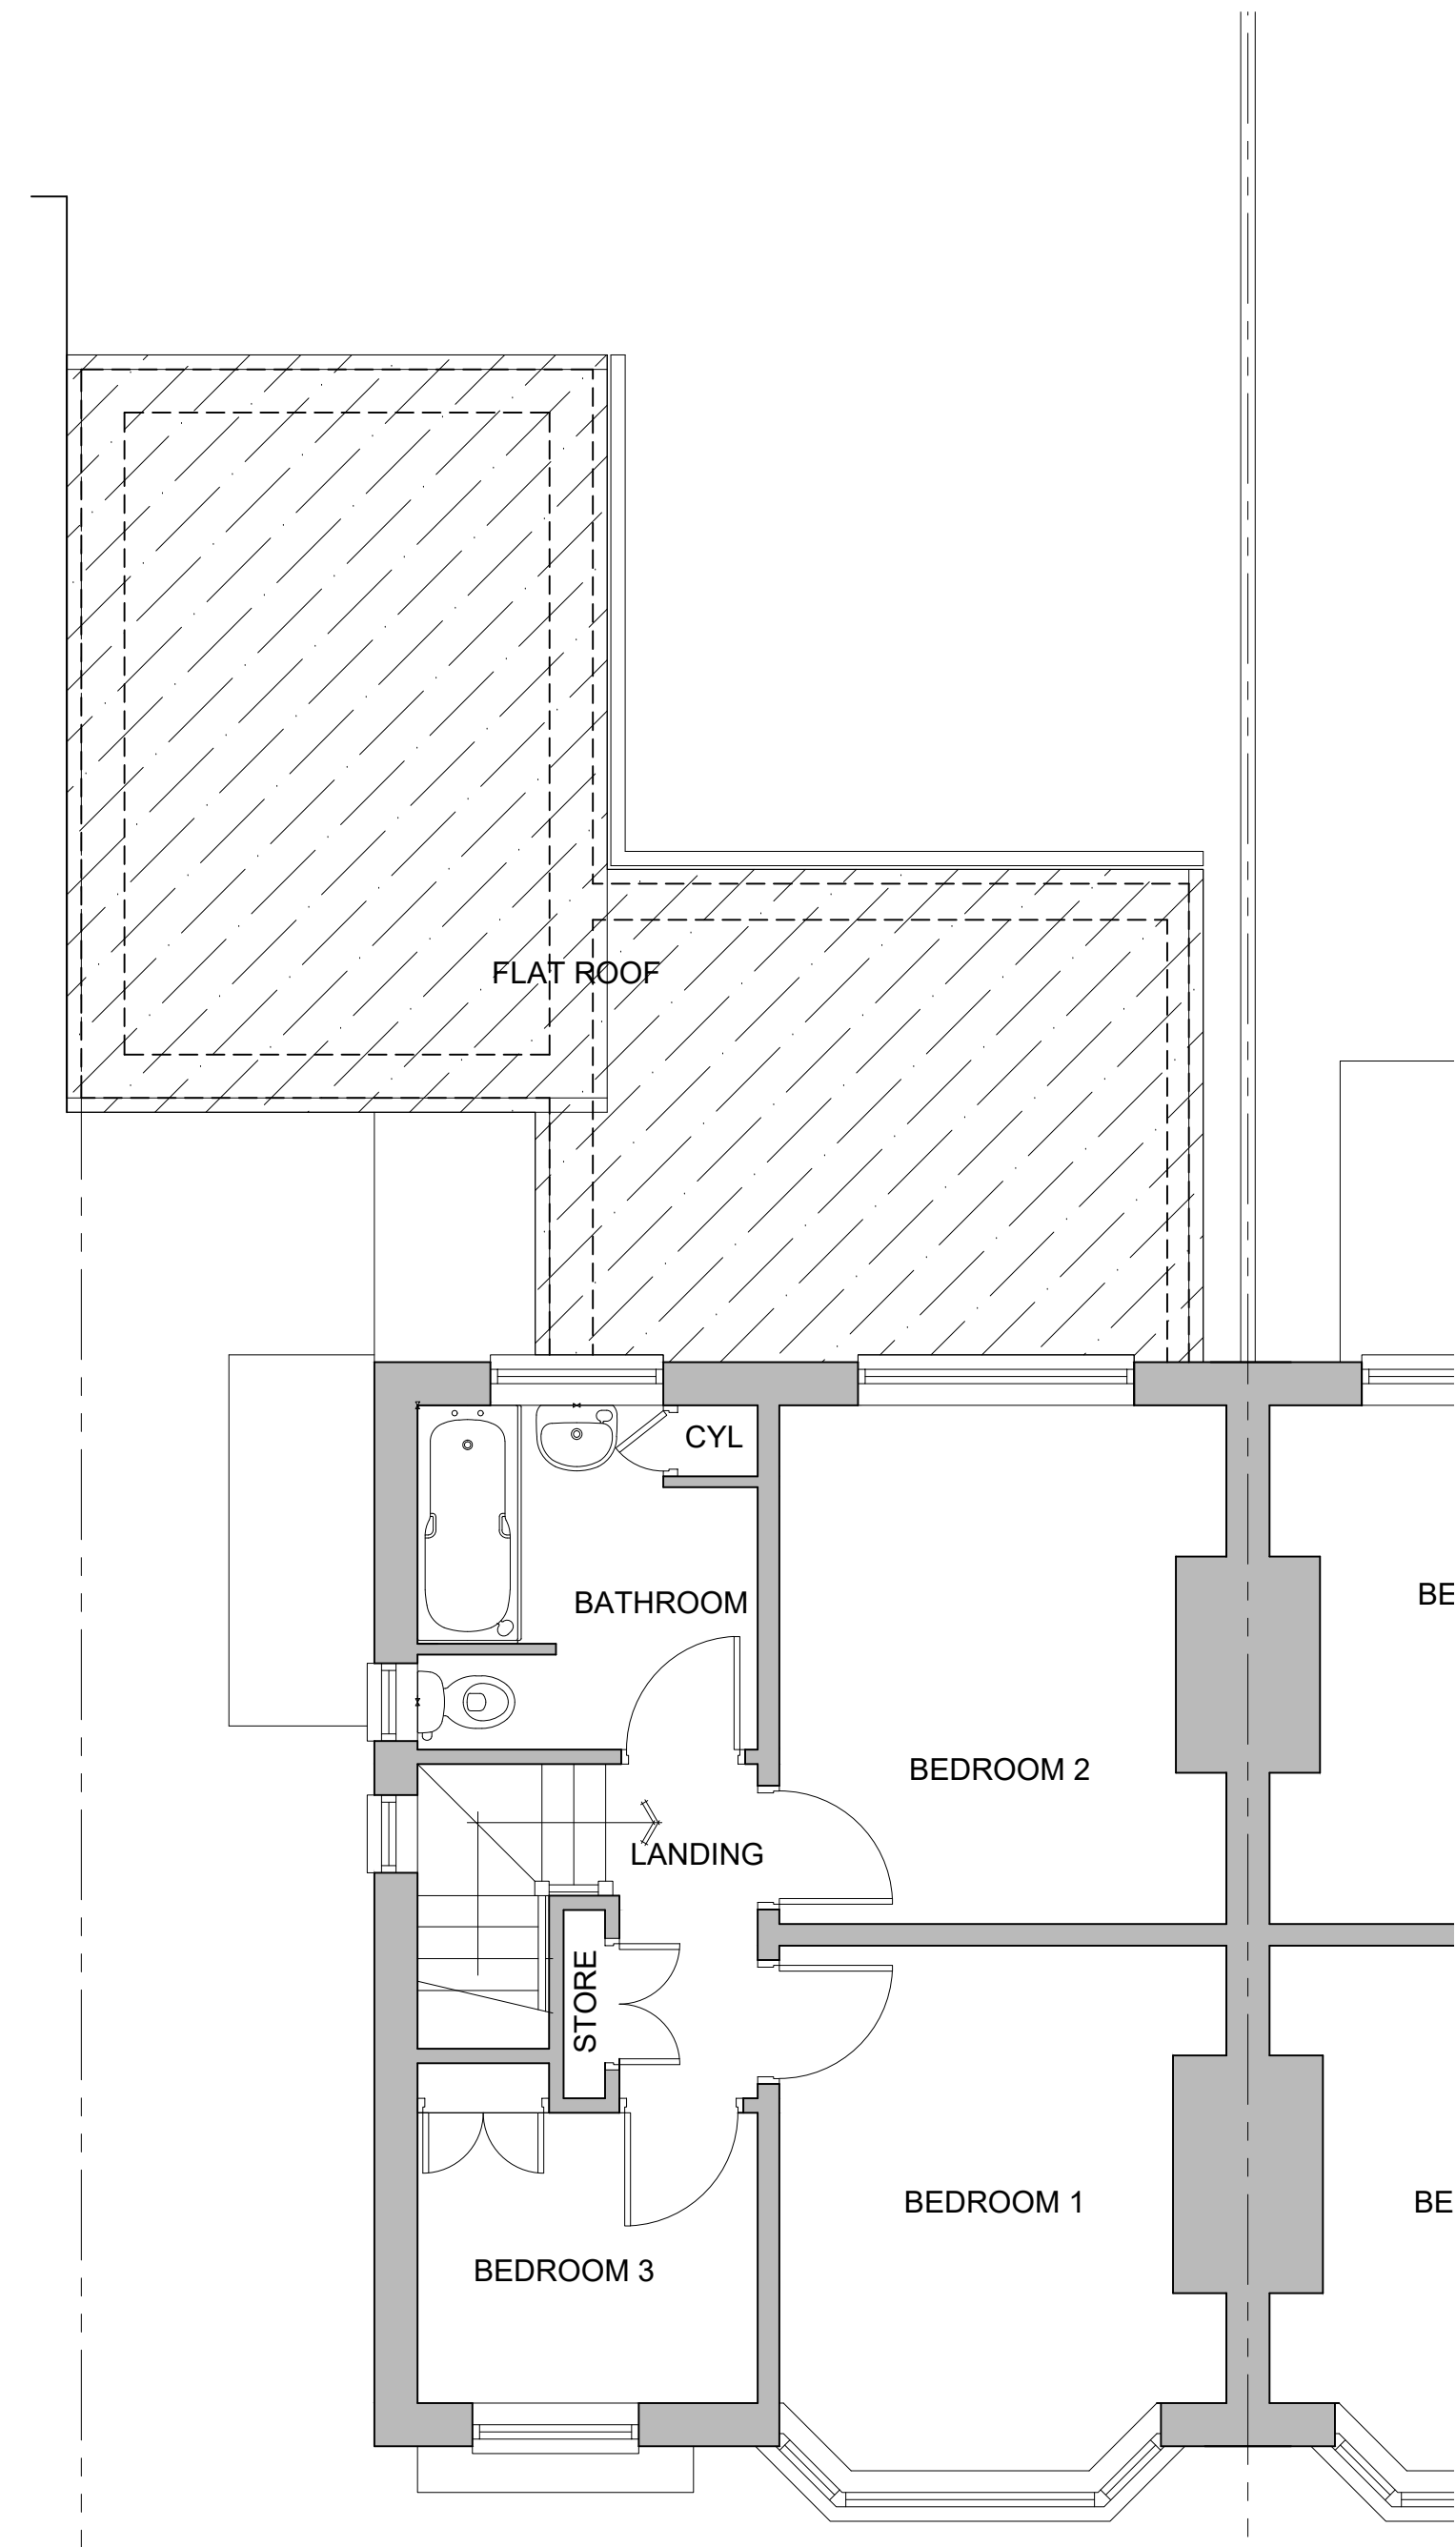

Existing First Floor Plan (1:50)

F	16/06/25	Planning Permission Issue
E	29/05/25	Planning Permission Issue
D	19/05/25	Updated as per Client requirements
C	14/04/25	K Rend finish shown to s/s side extension
B	21/07/24	Updated as per Planning correspondence of 11/07/24
A	22/06/24	Planning Permission Issue
Rev	Date	Description

Project: 98 Springfield Road, Middleton. M24 5DD

Proposed single & two storey rear extensions, single storey extension to side and internal modifications

Drawing Title : Existing & Proposed Plans

Drawing Title :	Date	June '24
JH-01_01 rev F	Scale	as noted @ A1