



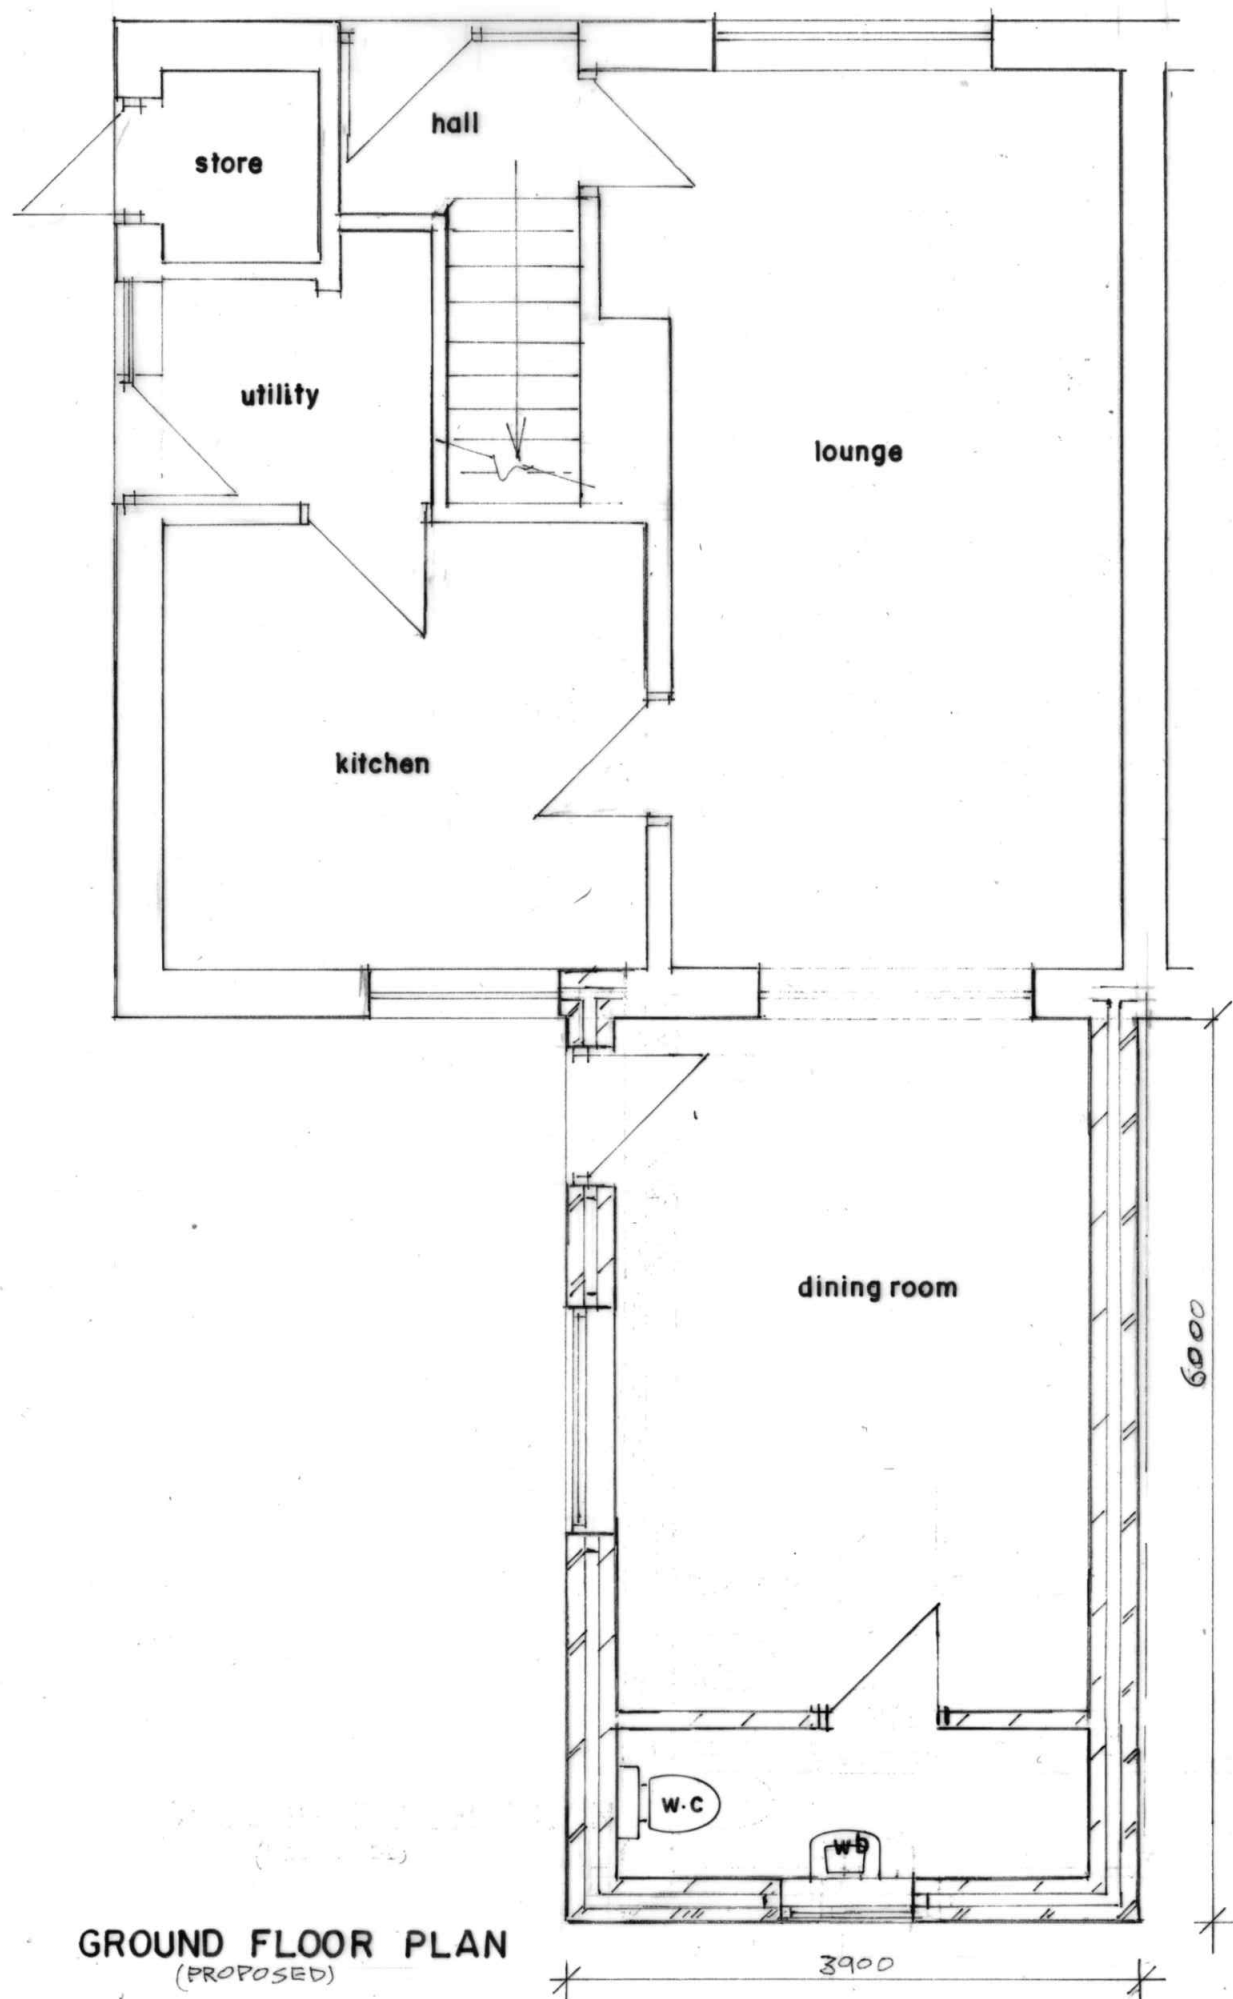


GROUND FLOOR PLAN
(PROPOSED)

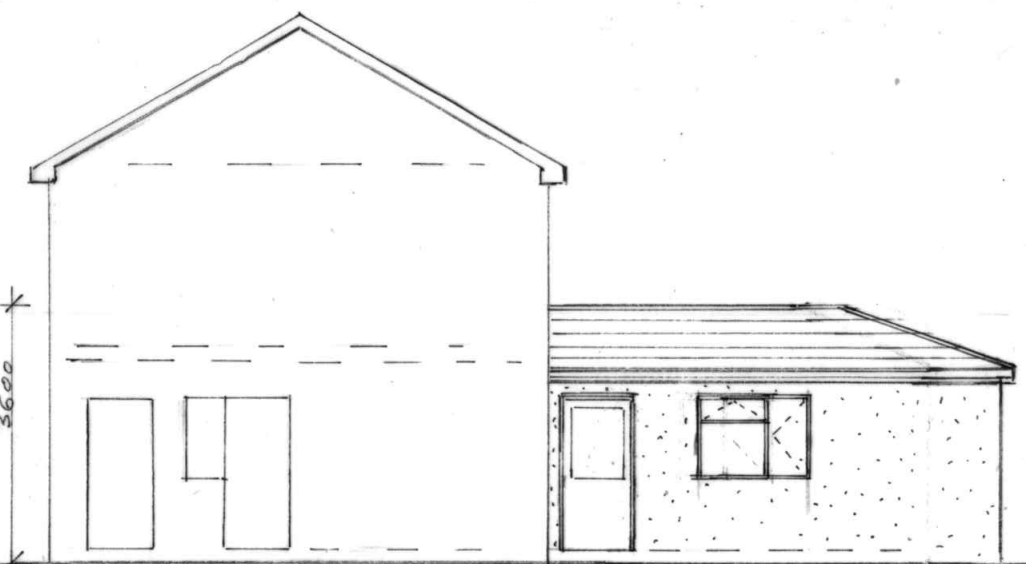

REAR ELEVATION
(PROPOSED)



SIDE ELEVATION
(PROPOSED)

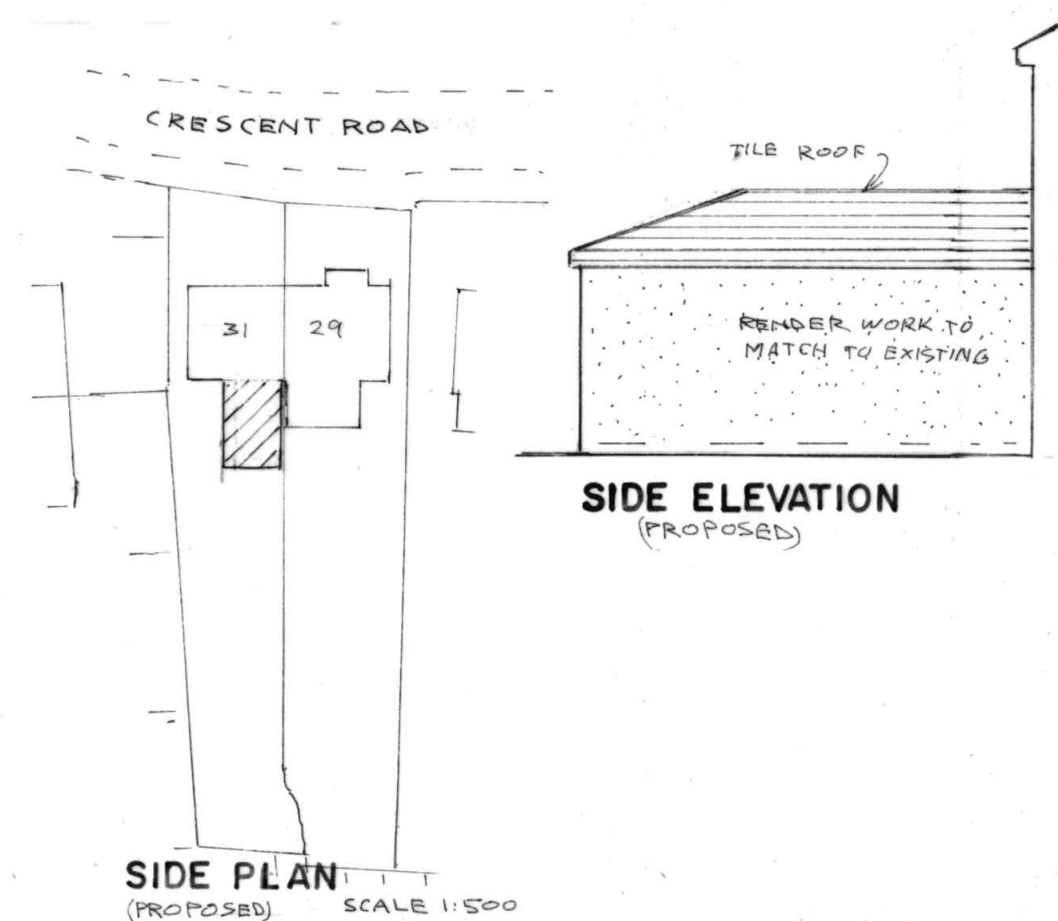

SIDE PLAN
(PROPOSED) SCALE 1:500

BUILDING DESIGN SERVICES
M. FAROOQ
418 Bury Road Rochdale OL11 5EU.
Tel: 01706 712231 Mob: 07967605763

**PROPOSED SINGLE STOREY REAR EXTENSION
AT 31 CRESCENT ROAD ROCHDALE OL11 3LF**

for: **Mr SHAKOOR HUSSAIN BIBI**

Plan	Scale 1:50	2295/2
Elevation	Scale 1:100	