



THE BUILDER MUST CHECK THE SITE AND THE APPROVED DRAWINGS BEFORE COMMENCING THE WORKS AND MUST TAKE ANY WORKING MEASUREMENTS AS NECESSARY.ANY DISCREPANCY IN THE DRAWING MUST BE REPORTED TO THE CLIENT .

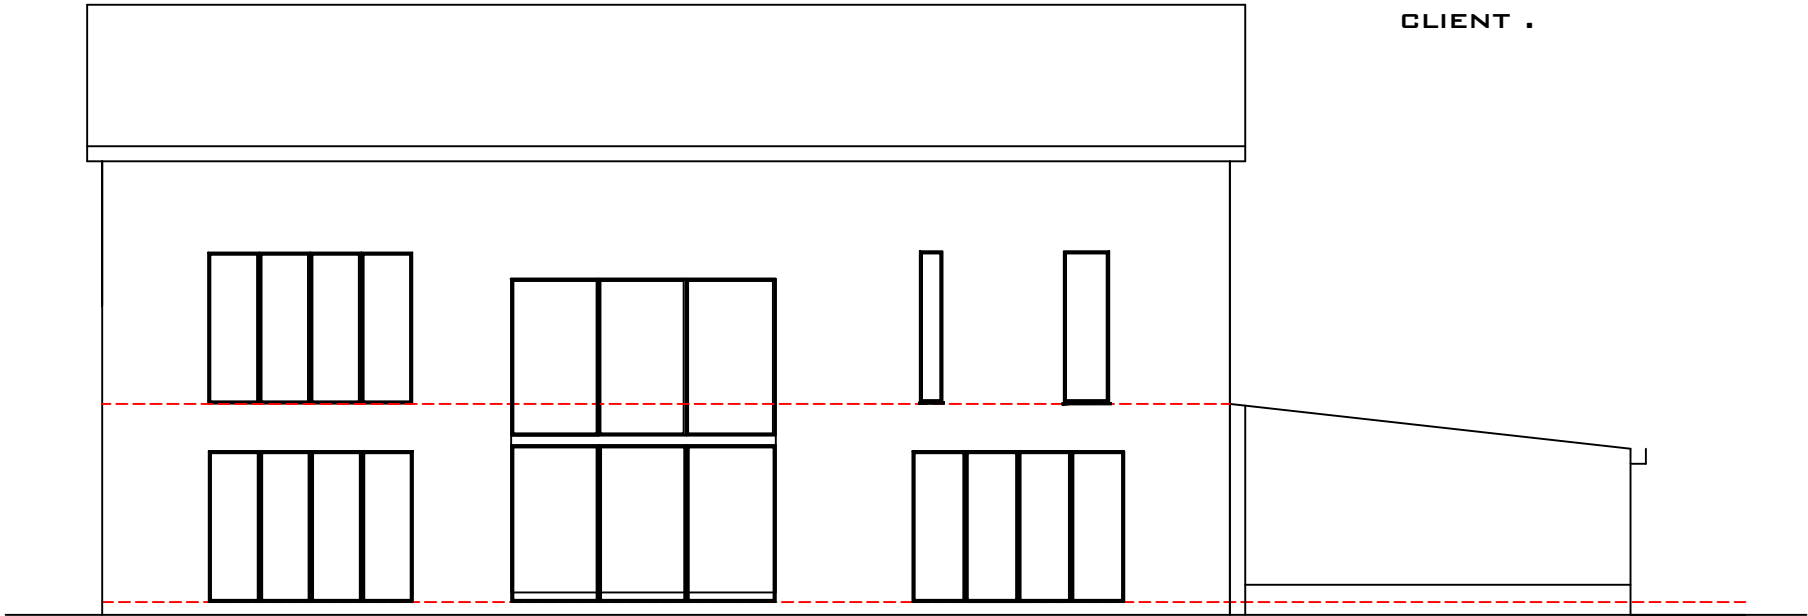

Rear Elevation

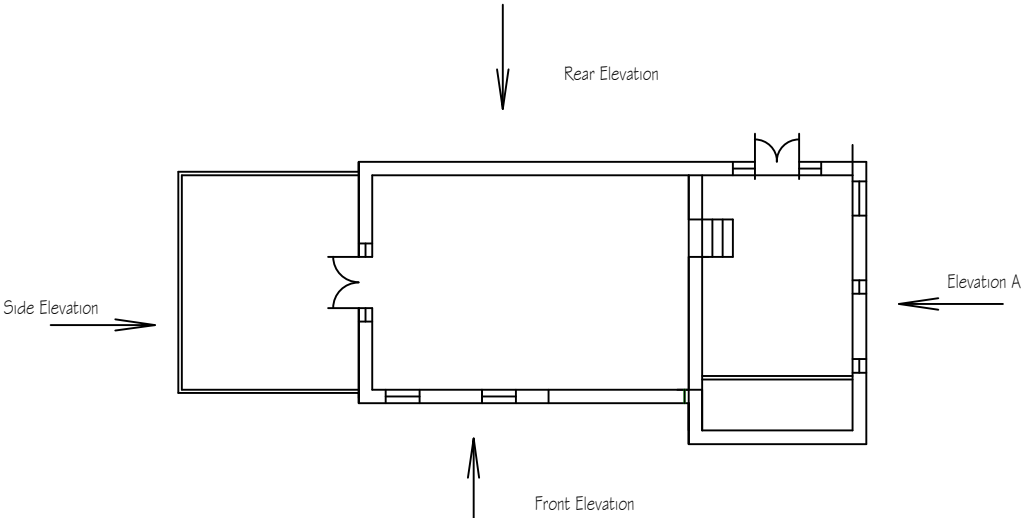

Layout Plan NTS

Date	Rev	Description	
H S H Engineering Design Services Ltd 428 Cheetham Hill Road Cheetham Manchester M8 9LE, UK 01617956385,07940197 333			
project title	Proposed ground floor / 1st floor extension including a dormer at the rear of the building, to create habitable rooms.		
client	Mr Moin Azmi		
dwg. title	Existing Plan & Elevations		
dwg.no.	sheet no.	scale.	job no.
05		1:100 @ A3	
The Barn Heywood Road M24 4GS			
drawn by.	checked by.	approved by.	date
TZ			Jan 2025