



General Notes

- This document is to be used for the stated purpose only and should not be used for any other.
- Dimensions are all in millimetres, unless stated otherwise.
- It is the recipient's responsibility to print this document to the correct size & scale.
- All relevant drawings and specifications should be read in conjunction with this document.
- Scaling of this document is not recommended.

North




Document Scale(s)


100mm SCALE 1:10

10m SCALE 1:500

Key Plan

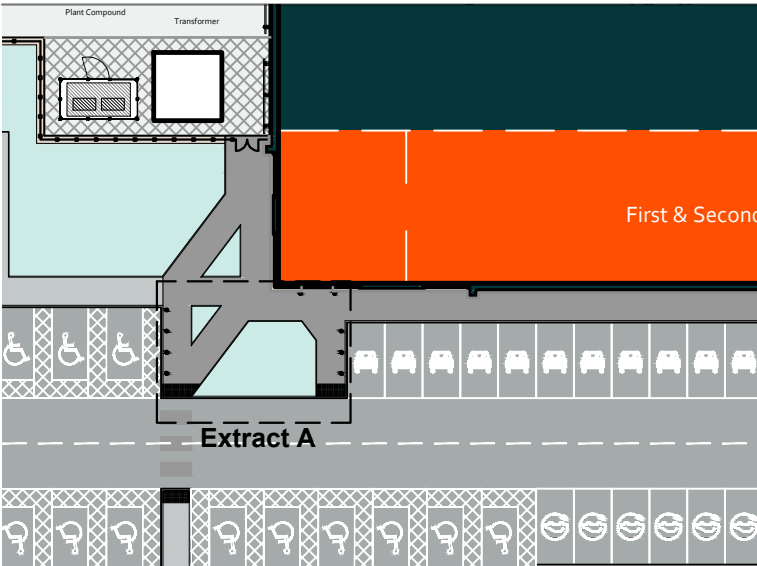

Key Plan
Scale 1:500

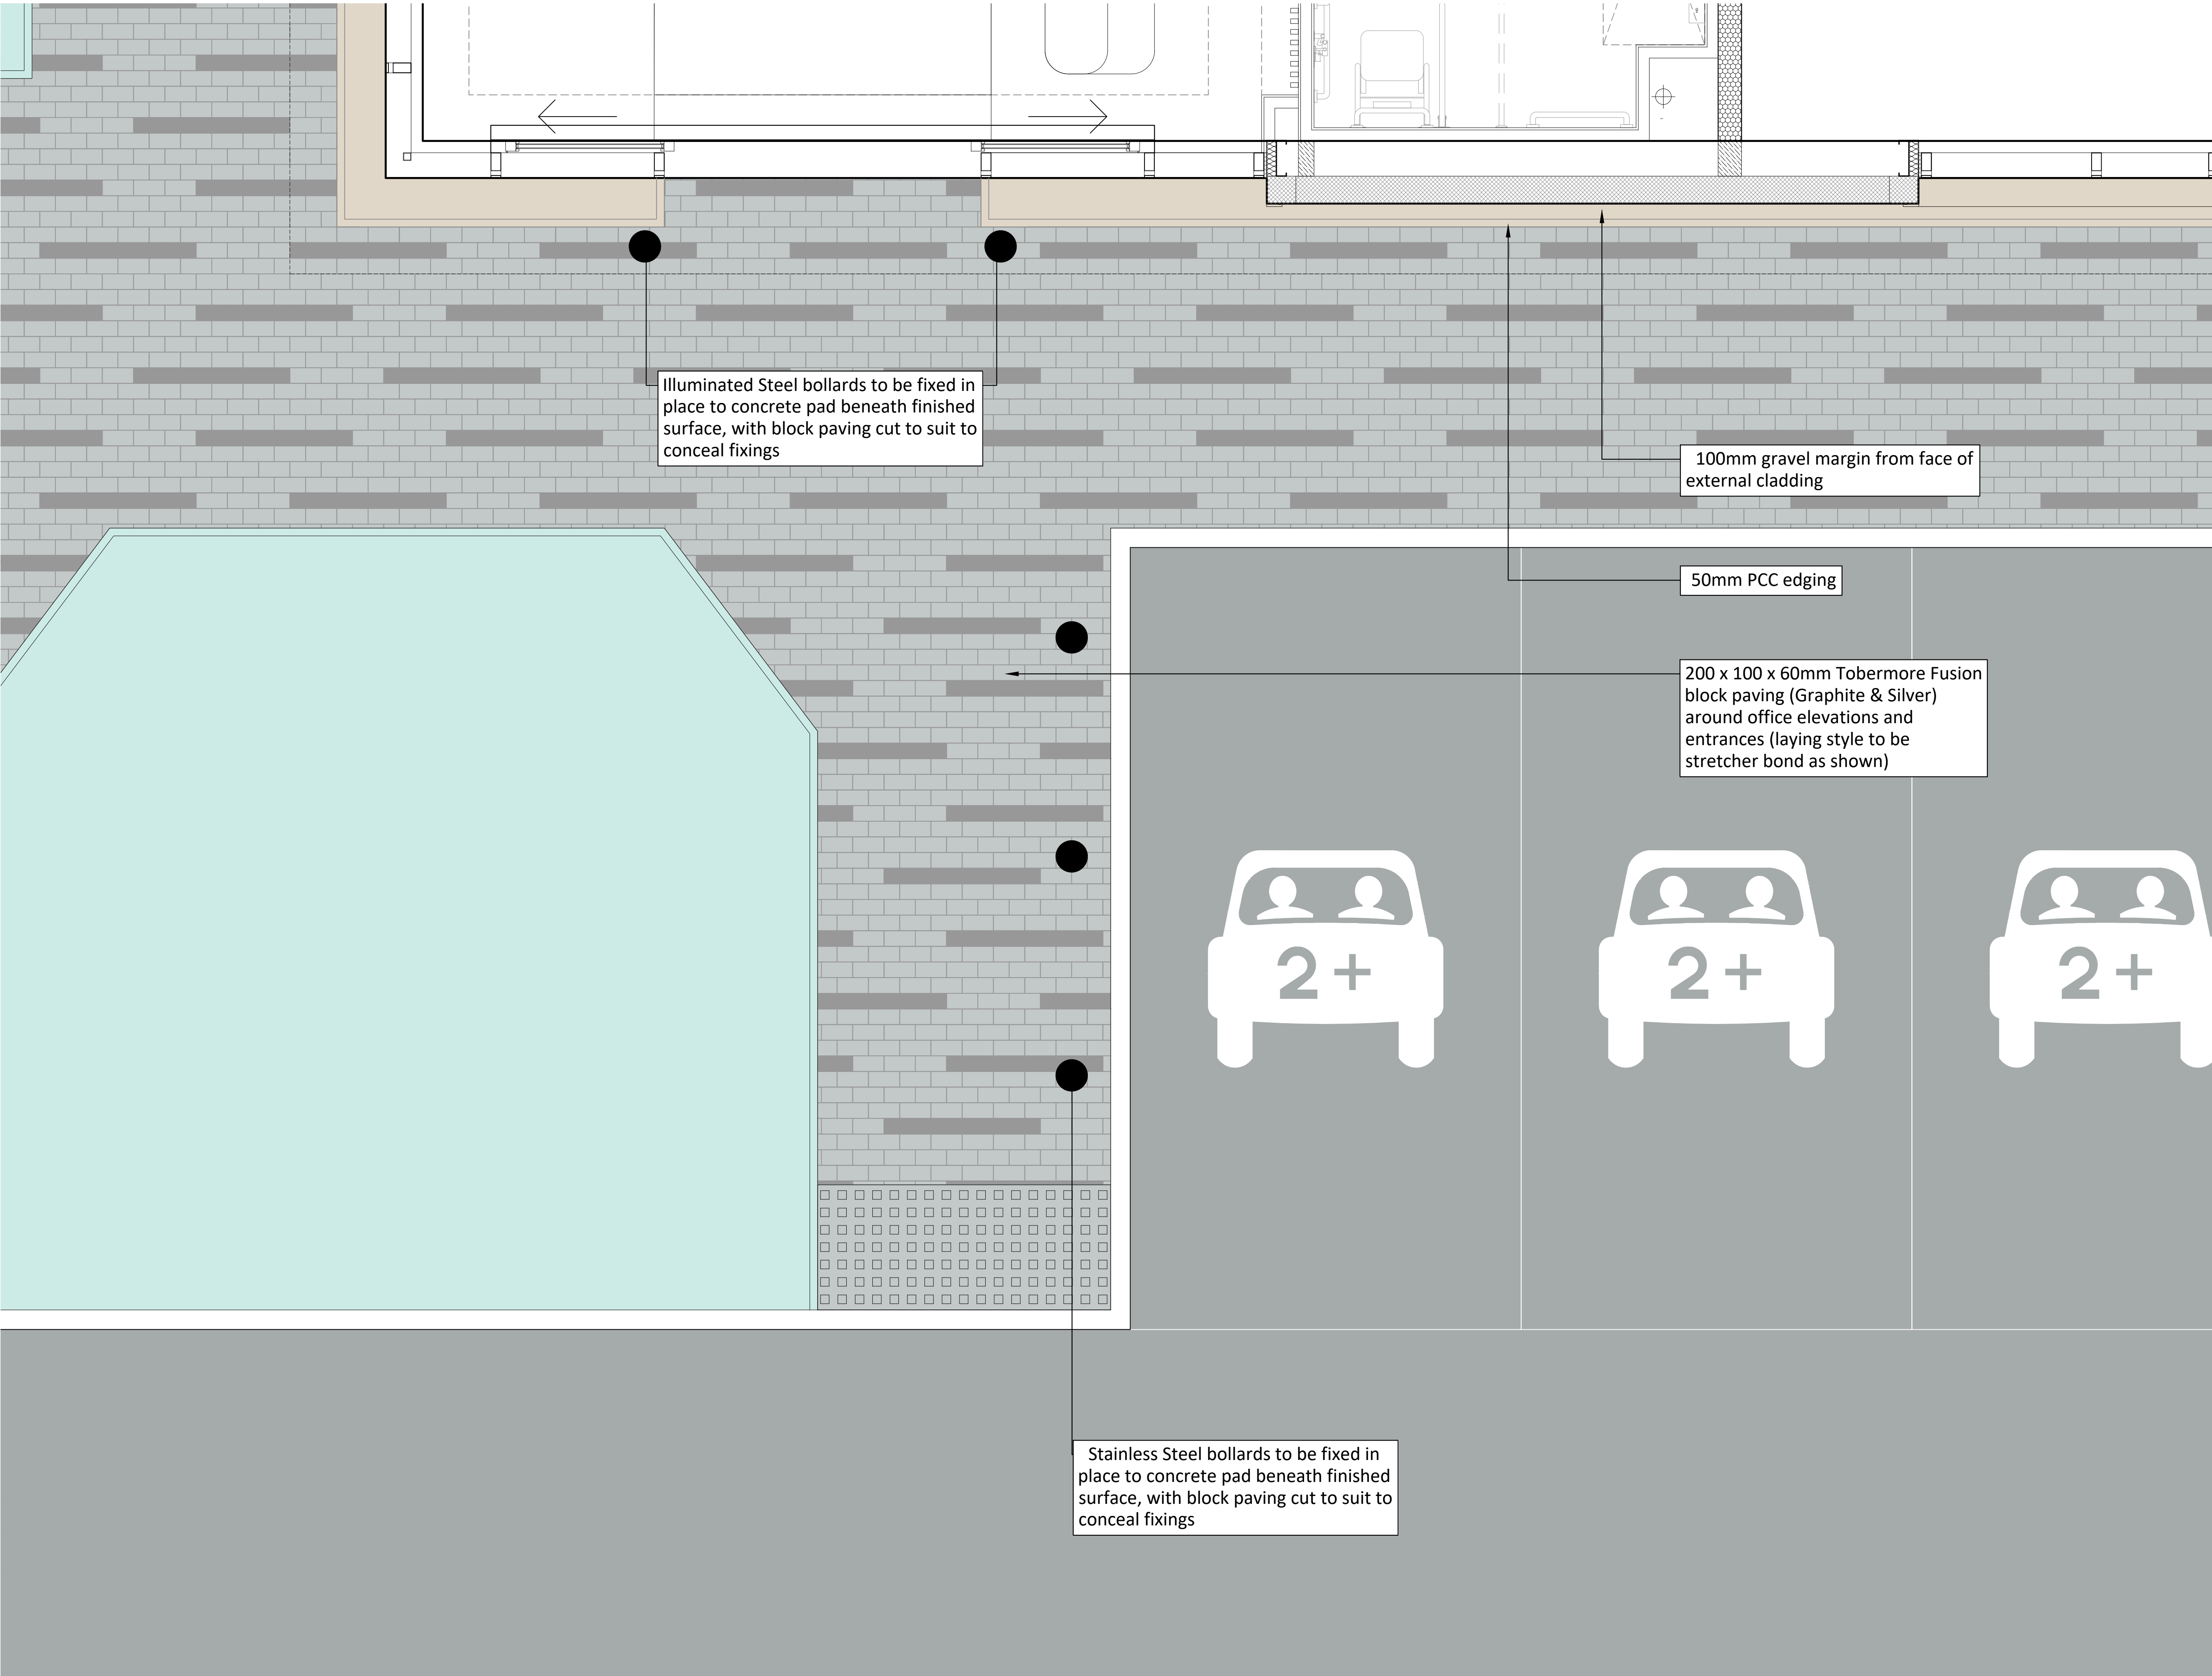

Extract A
Scale 1:10

Project Name

Plot H4, Indurent Heywood Business Park

Employer Project Address

Indurent **Plot H4 ,
Heywood Distribution Park,
Pilsworth Rd, Heywood**

RIBA Workstage Suitability

3 - Spatial Coordination **S3 - Review & Comment**

Drawn	Checked	Created	Size
TJ	TDA	06.03.2025	A1

UMC Project Reference	Scale	LOD	LOI
25007	As Indicated	1	1

Document Title

External Entrance Details

Document Reference

25007 - UMC - 0100 - ZZ - DR - A - 0703

Revision Note

Drawing updated to suit revised site plan.

Issue Date Status Current Revision