


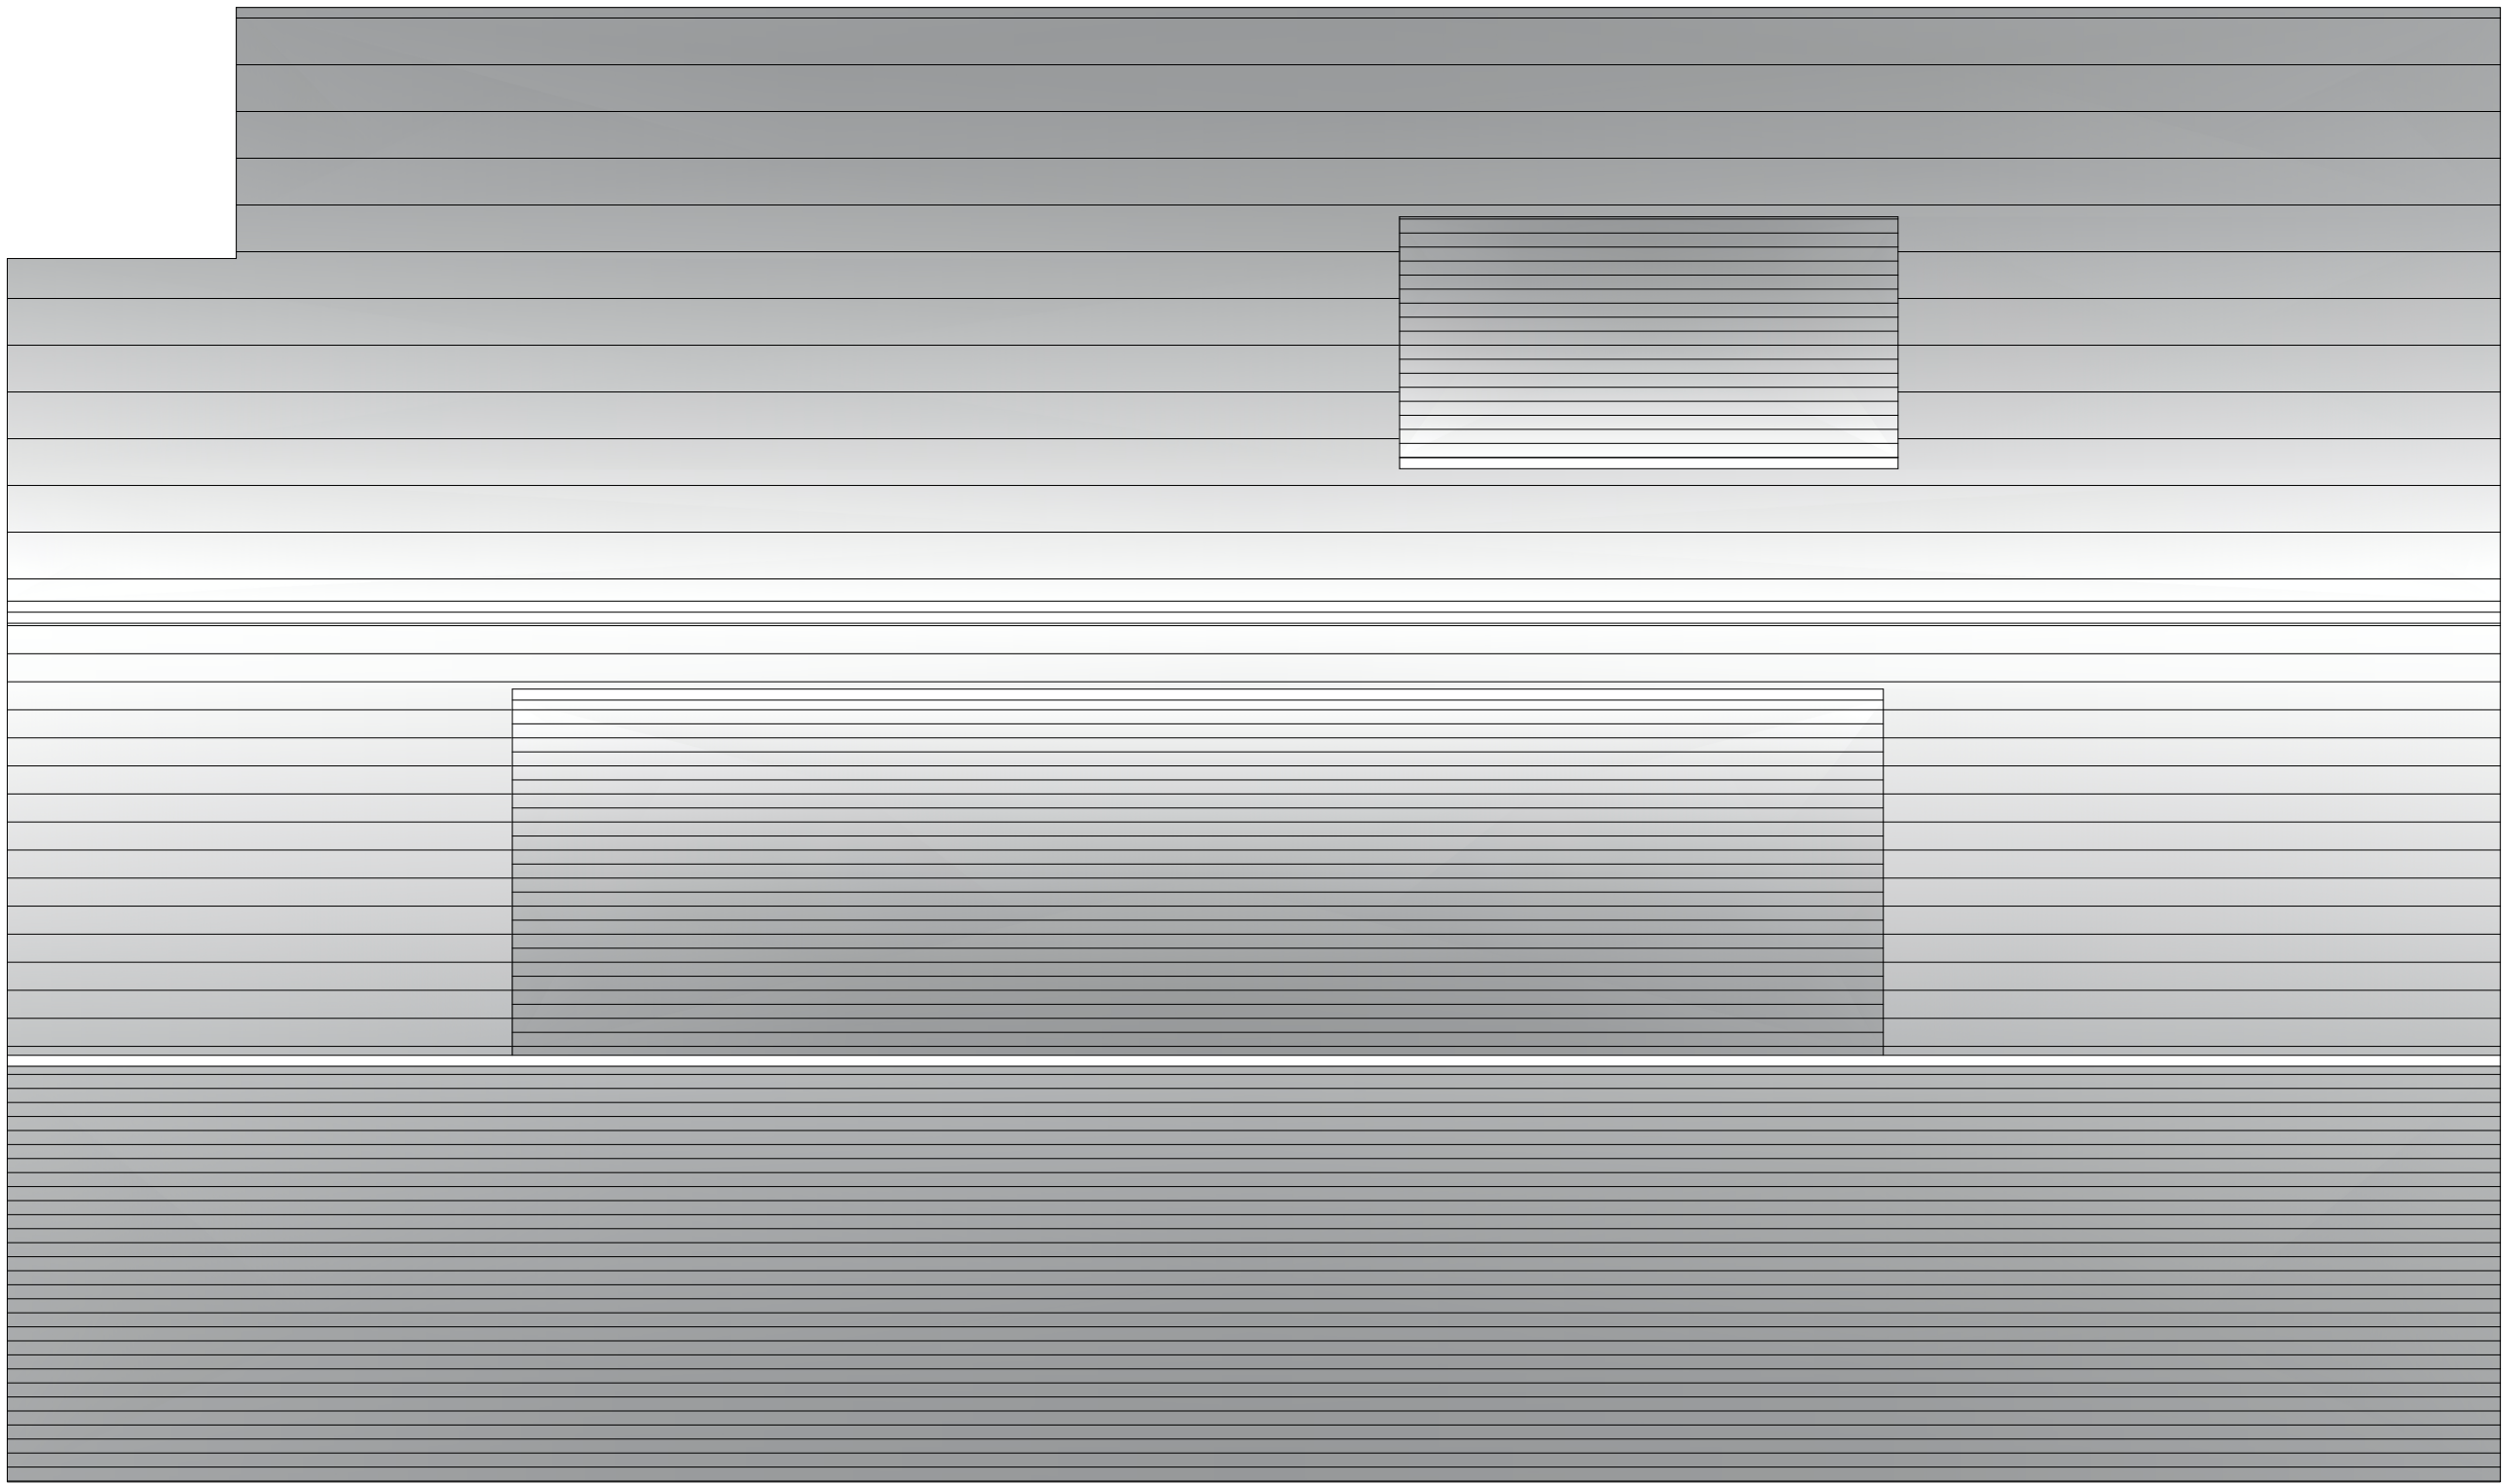

ROOF PLAN
1:50



REVISION	DESCRIPTION	DATE	NOTES
-	-	-	
-	-	-	
-	-	-	
-	-	-	
-	-	-	
-	-	-	
-	-	-	
-	-	-	
-	-	-	
-	-	-	

STATUS PLANNING DRAWING	PROJECT TITLE HILLCREST, SHAW ROAD, NEWHEY			
	DRAWING TITLE EXISTING ROOF PLAN			
ORANGE DESIGN STUDIO. ARCHITECTURAL PRACTICE	SCALE 1:50	DRAWN EC	CHECKED JH	PROJECT REFERENCE ODS_22-536
	PAPER SIZE A1	DWG NUMBER (EX)001	DATE 25/05/25	REVISION /
	CLIENT AAMNA KHAN			
	COPYRIGHT © ORANGE DESIGN STUDIO LIMITED			