




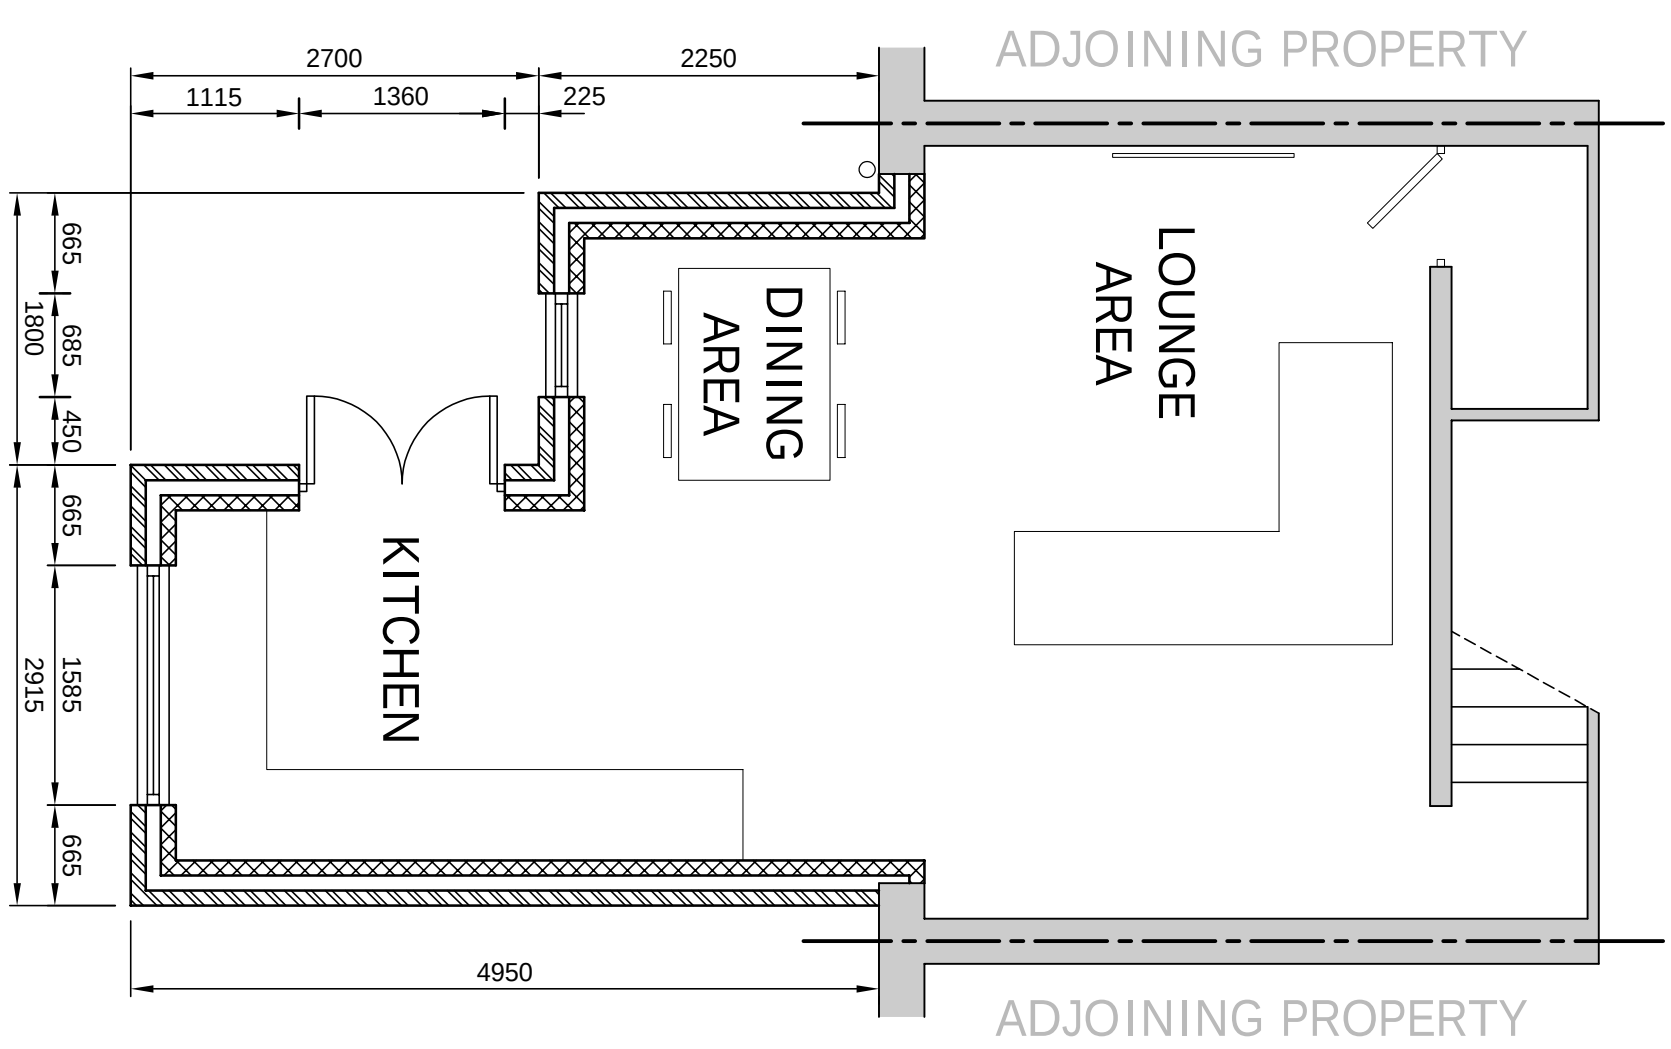


PROPOSED LOWER GROUND FLOOR PLAN
(SCALE 1:50)

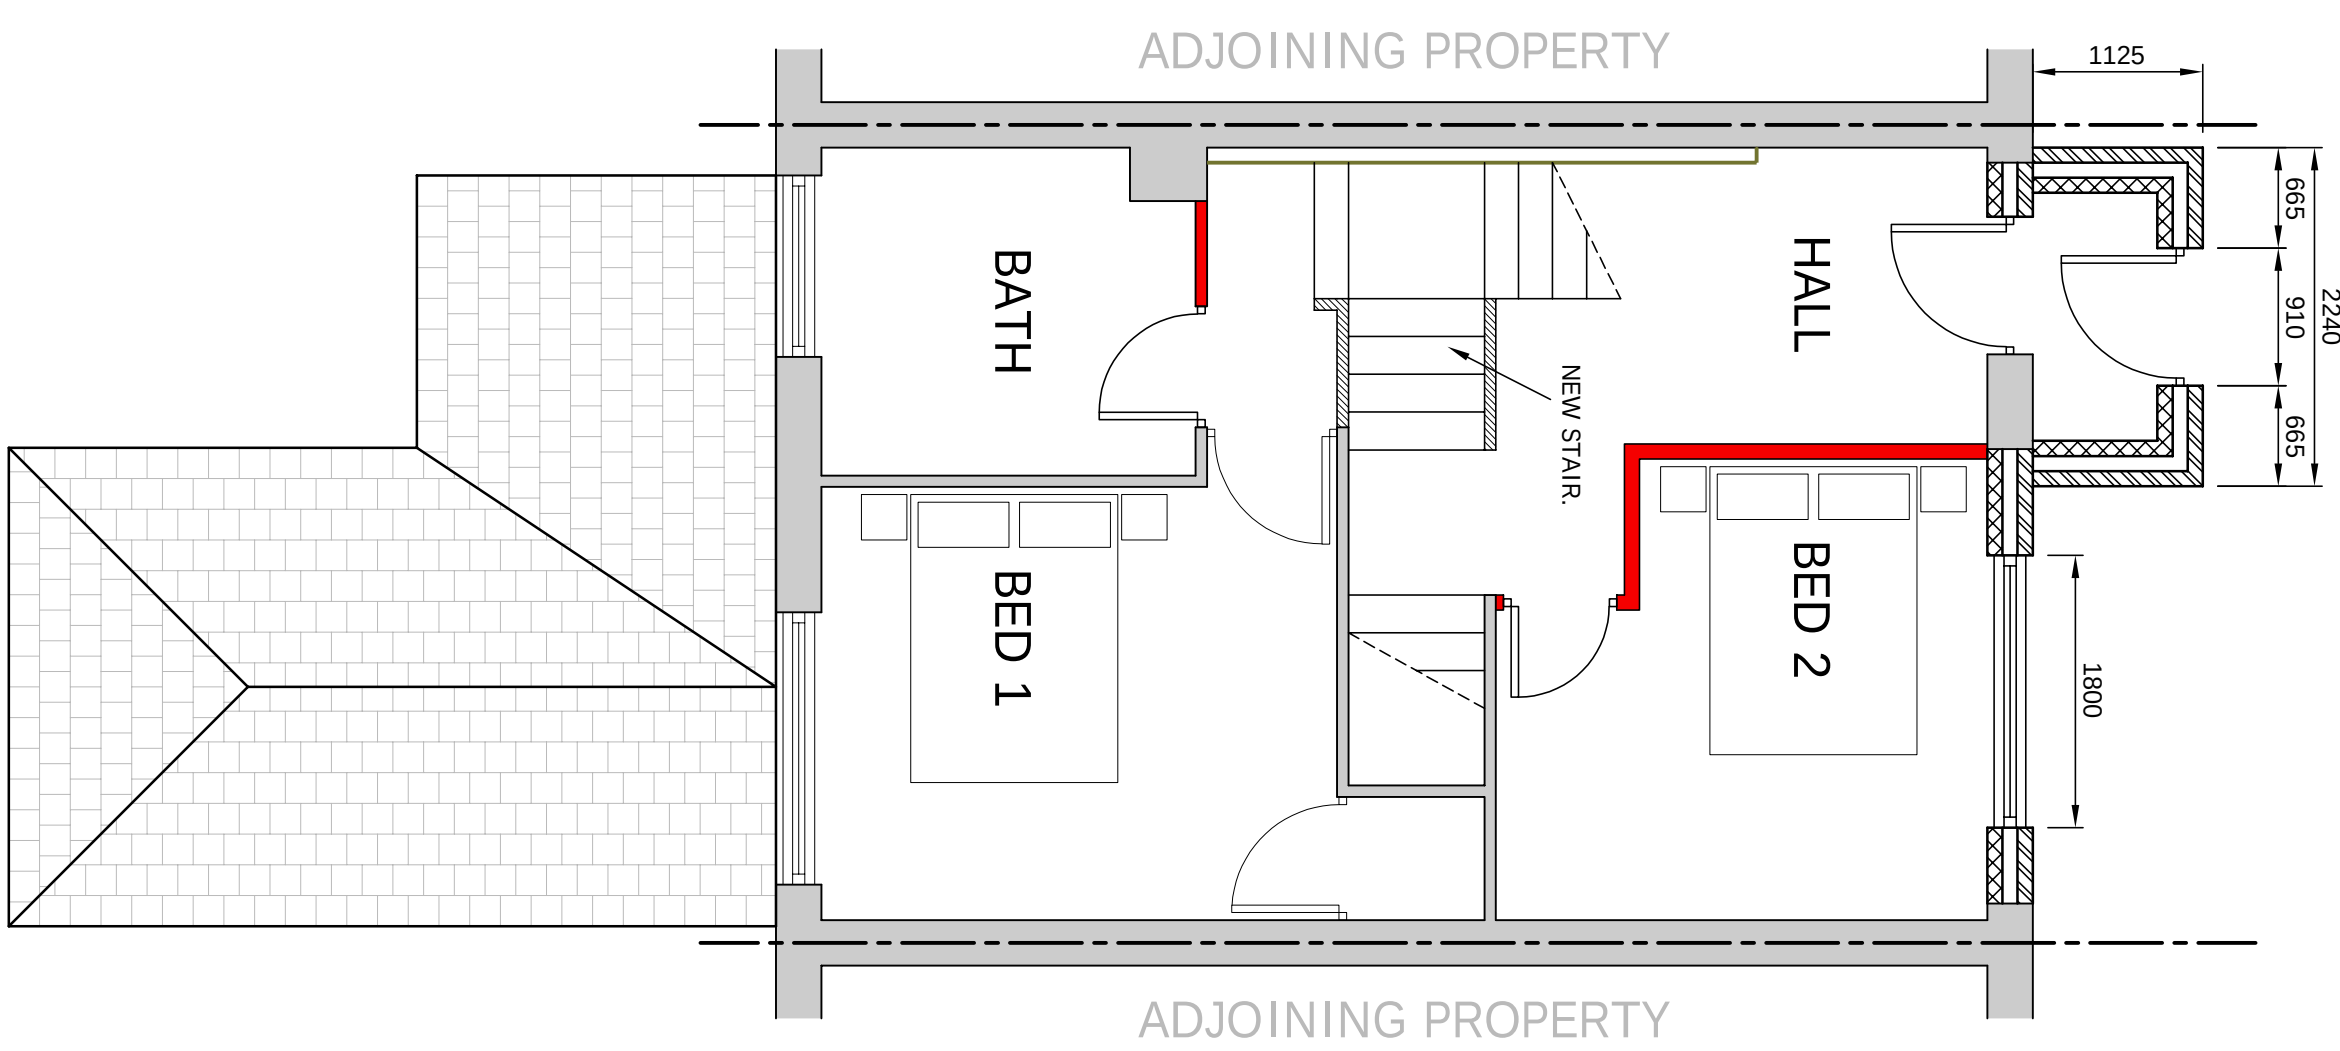


PROPOSED GROUND FLOOR PLAN
(SCALE 1:50)

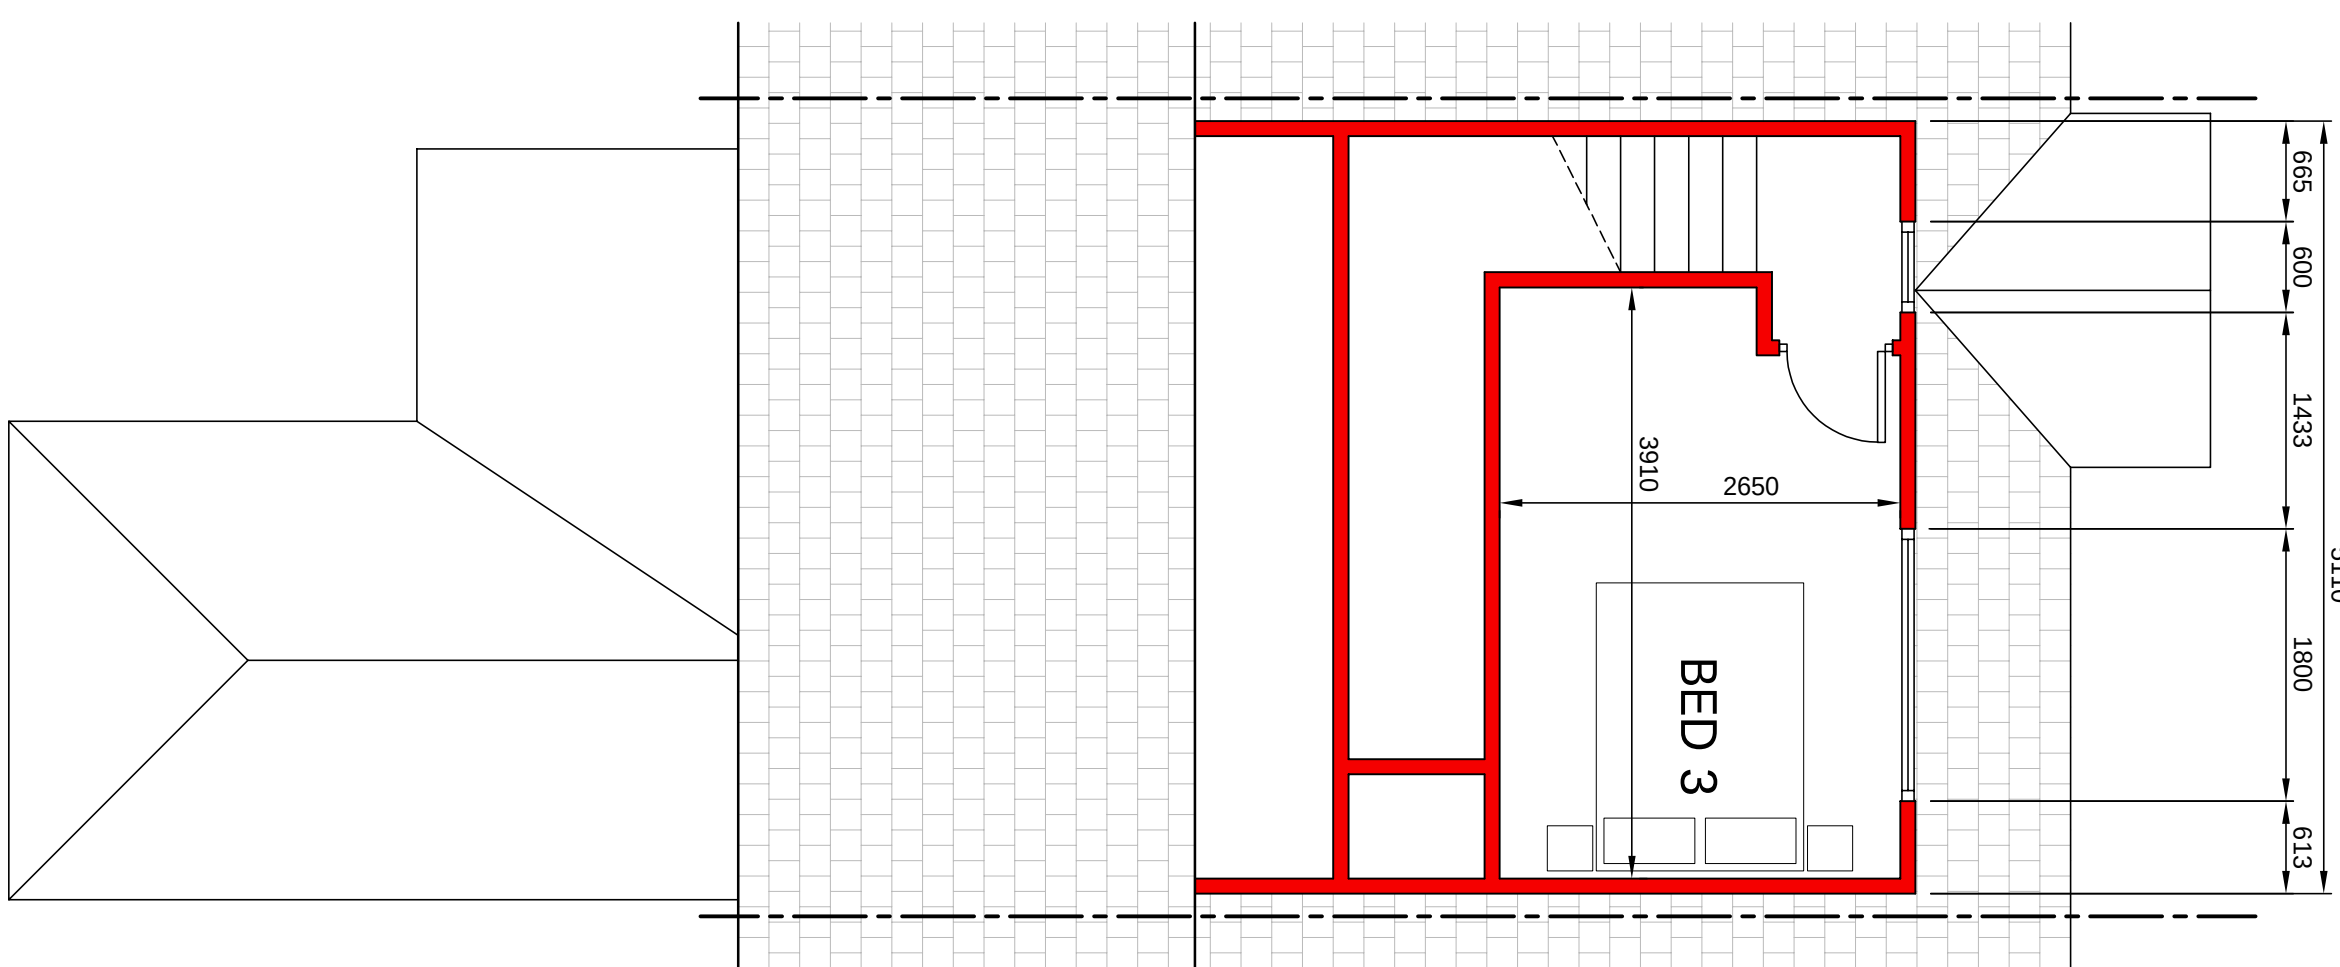


PROPOSED FIRST FLOOR PLAN
(SCALE 1:50)

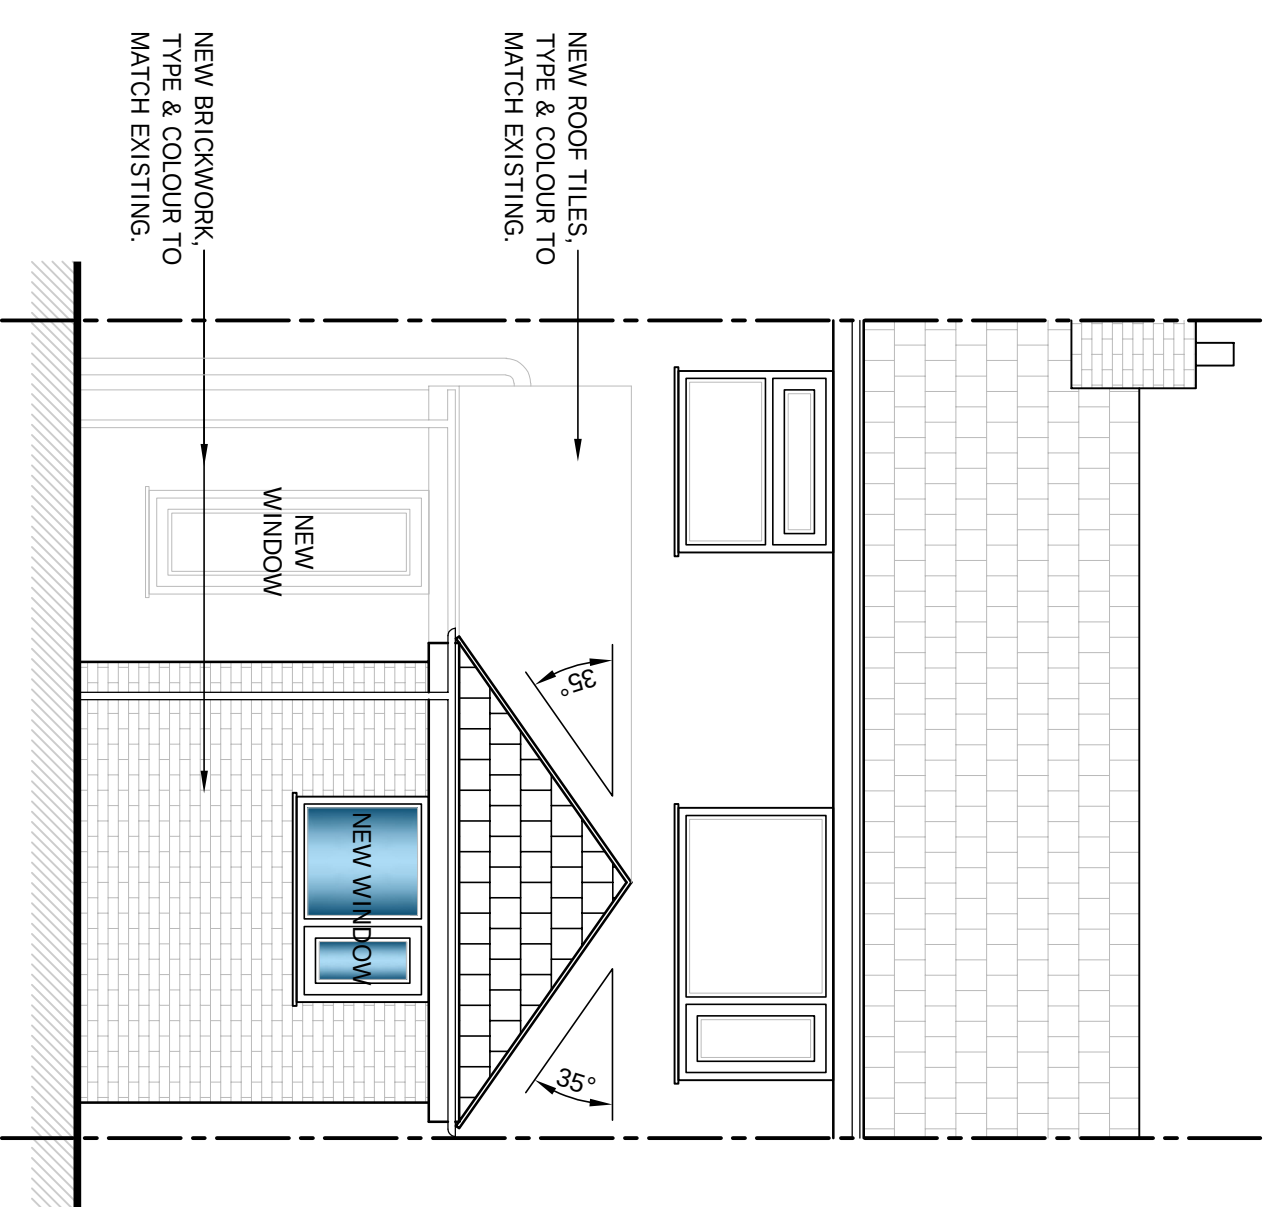

PROPOSED REAR ELEVATION

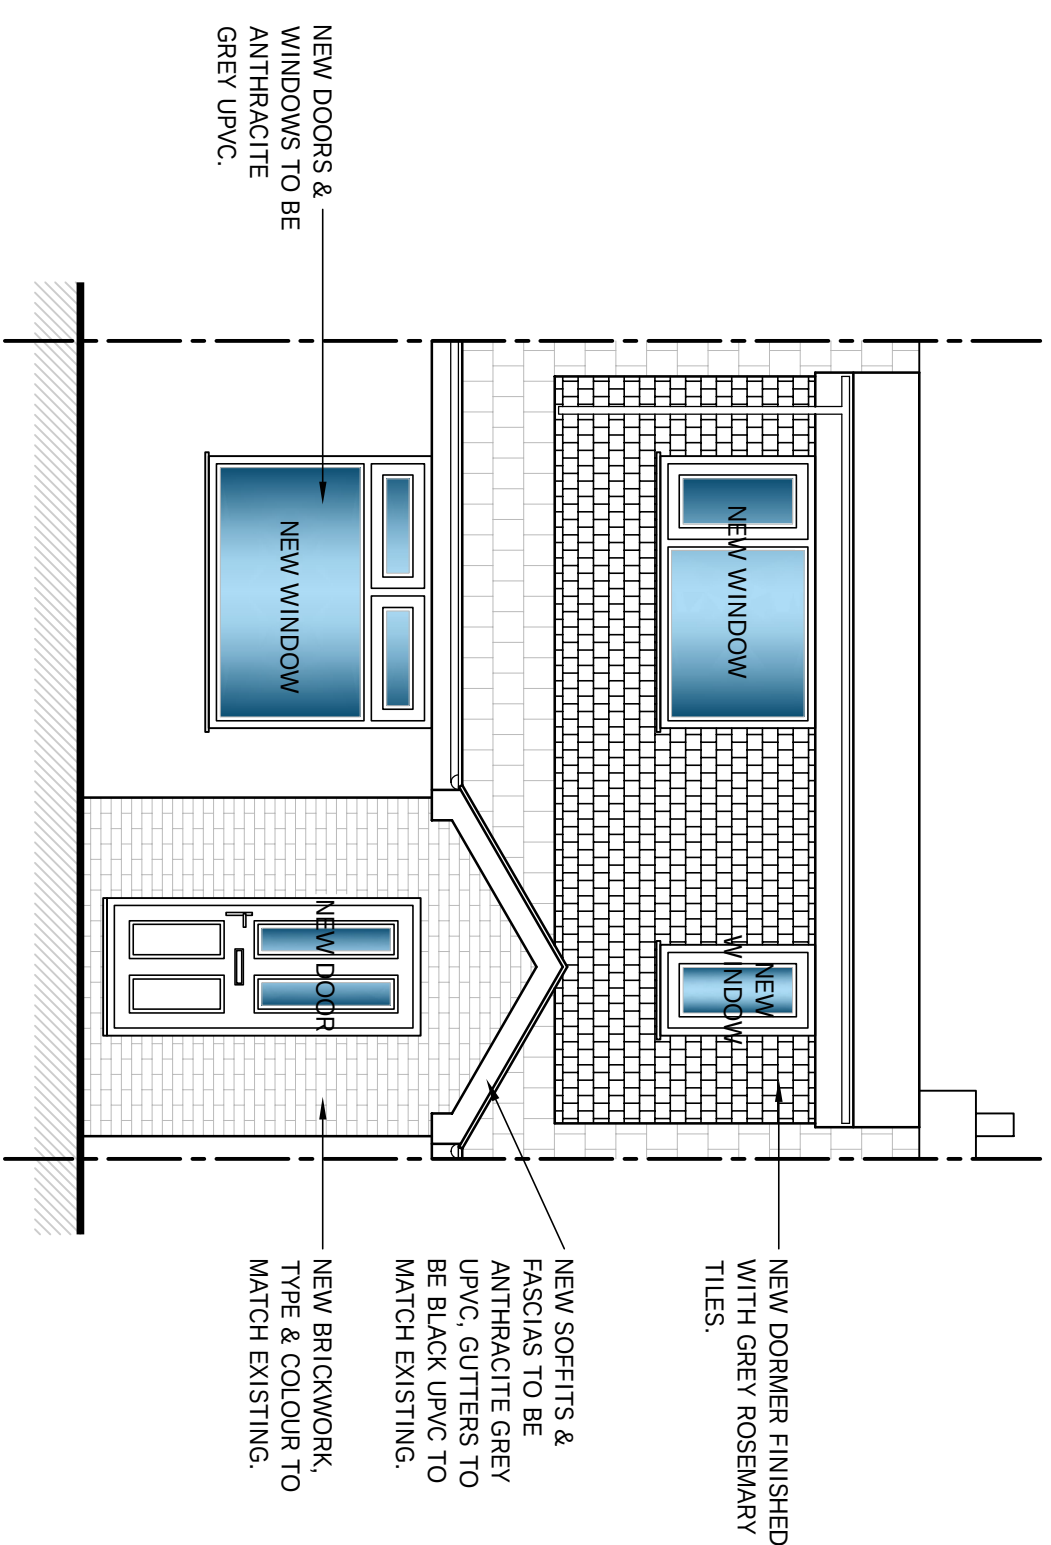

PROPOSED FRONT ELEVATION

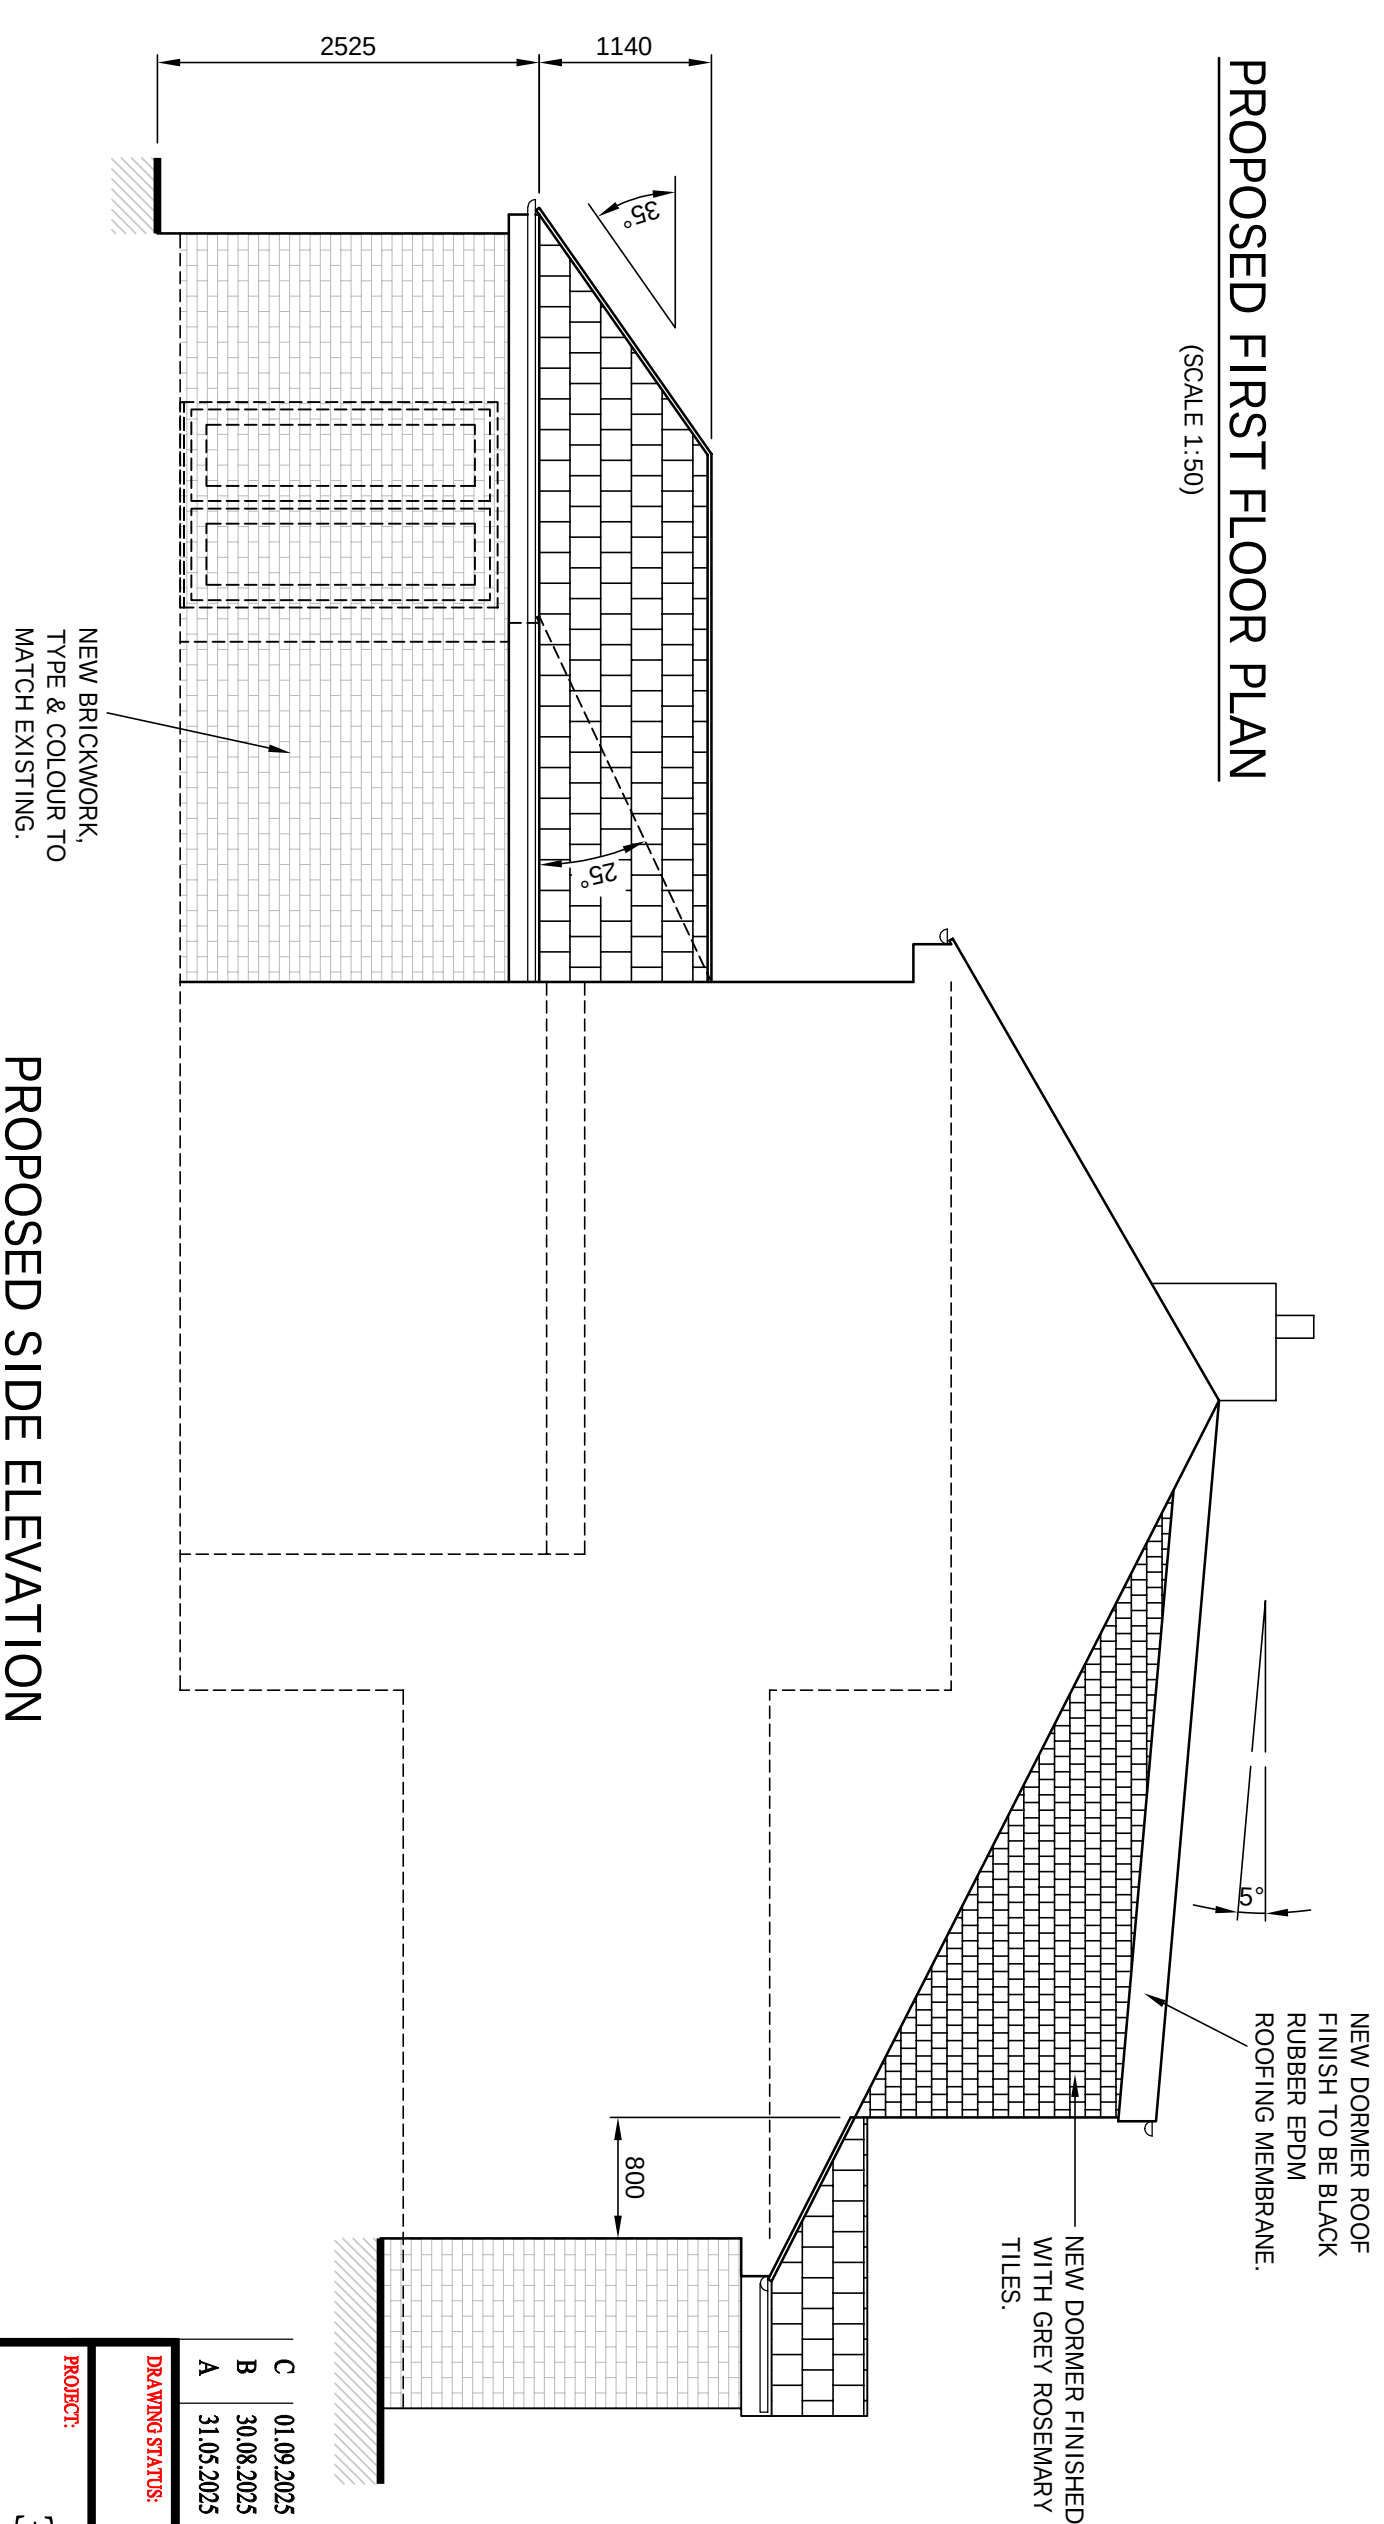

PROPOSED SIDE ELEVATION

C	01/05/2025	PLANNERS COMMENTS INCORPORATED
B	30/08/2025	PLANNERS COMMENTS INCORPORATED
A	31/05/2025	ISSUED FOR PLANNING PERMISSION
DRAWING STATUS:		
PLANNING PERMISSION		
PROJECT:		
3 DURHAM WALK, HEYWOOD, OL10 3HS.		
TITLE:		
PROPOSED SINGLE STOREY REAR EXT. LOFT CONVERSION WITH FRONT DORMER AND ENLARGED FRONT PORCH.		
SCALE & SIZE:	STATUS:	DATE:
AS SHOWN @ A1	PLANNING PERM.	31/05/2025
DWG-001	DRAWING NO.	REF:
201		C