



rev.	date	description

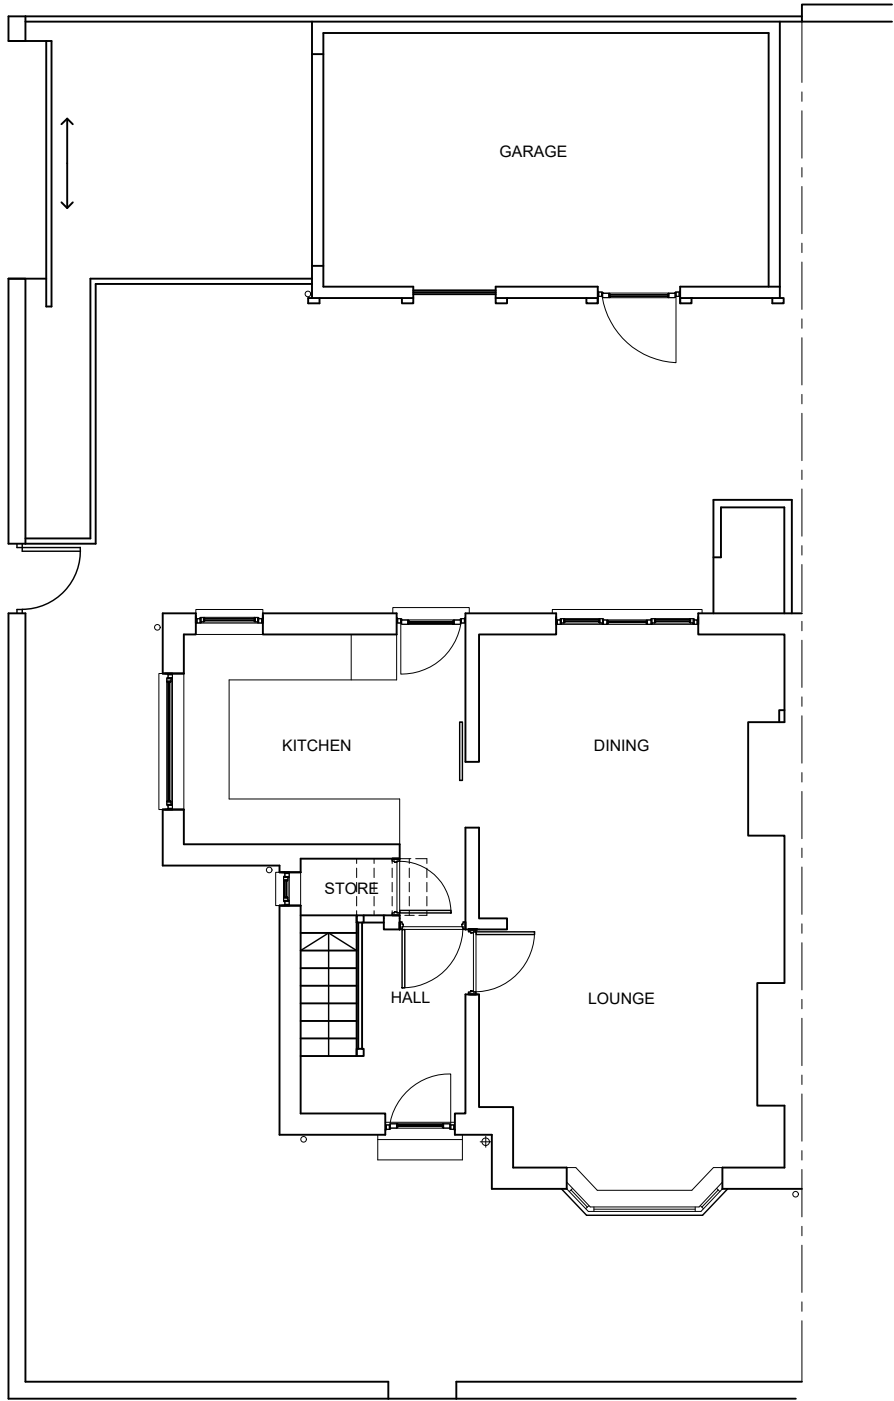

EXISTING GROUND FLOOR/ SITE PLAN

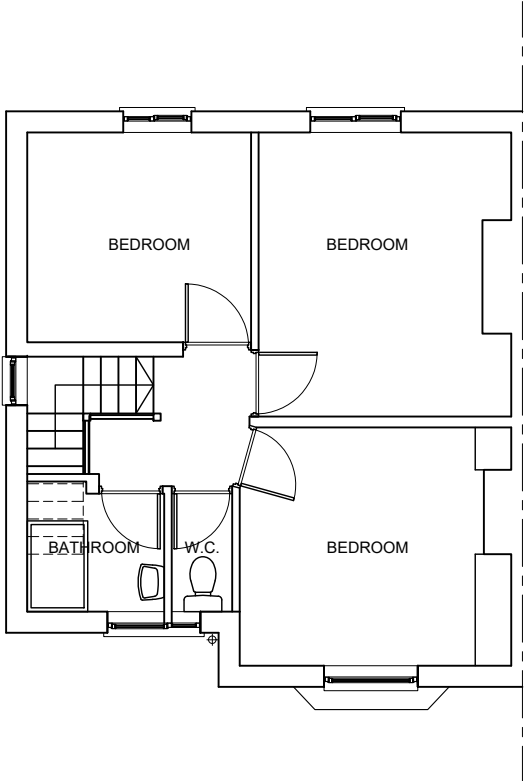

EXISTING FIRST FLOOR PLAN



Scale 1:100



WALKER ARCHITECTURAL
DESIGN



CIAT
CHARTERED PRACTICE

Client: **Stepping Stones
Childrens Homes**

Project: **67 Clement Royds Street
Rochdale**

Title: **Existing
Floor Plans**

Scales: 1:100 @ A3	Cad ref :
Drawn: RW	Checked: Date: June 25
Drawing no. WA078 A101	Rev.