





north elevation

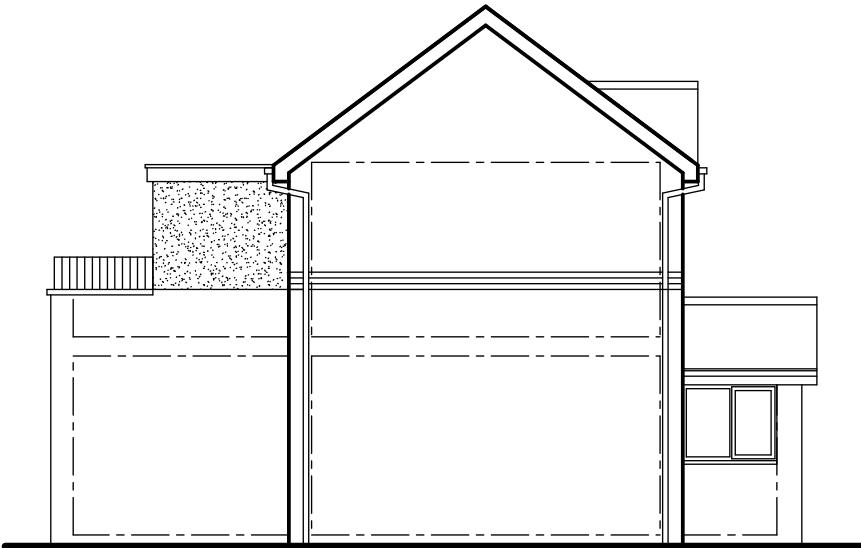


east elevation


- Materials to first floor extension:
1. Walls: white / off white coloured render finish.
 2. Windows: uPVC to match existing.
 3. Doors: uPVC to match existing.
 4. Roof: Epdm waterproof covering.
 5. Facias, soffits and gutters: To match existing.

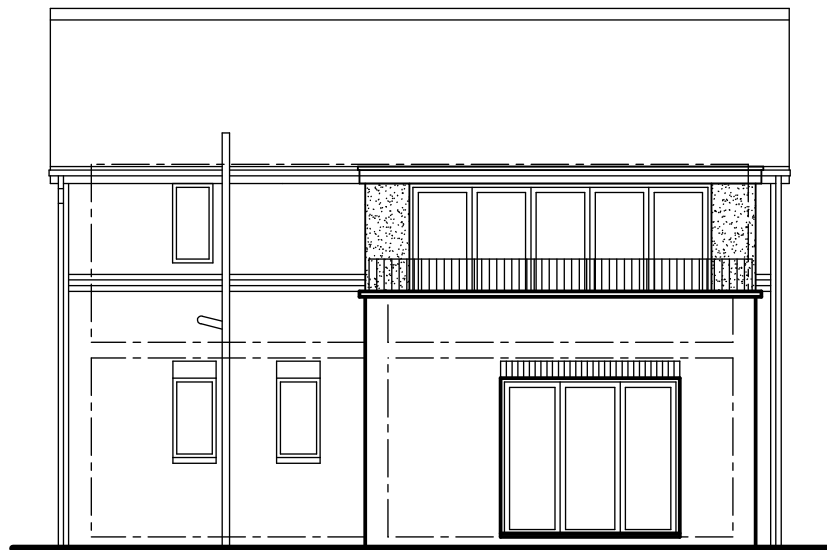

south elevation

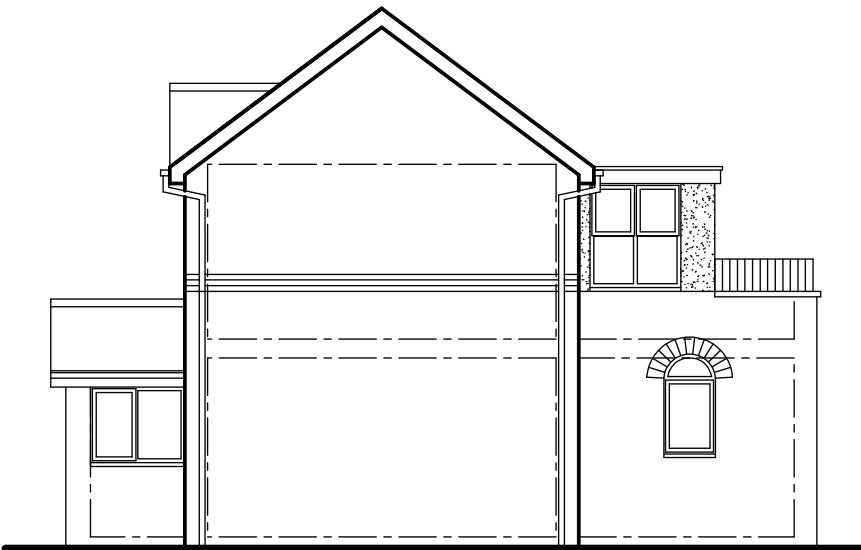

west elevation

 

scale 1:100

Revision	Date	Details

Only Planning Officers may scale from this drawing.
All dimensions must be checked and verified before preparing production drawings or commencing works.
This drawing and its design is copyright and may not be reproduced in any form whatsoever without prior express written consent.

clear Architectural Services

Mark Herring, Clear Architectural Services, 50 Rectory Street, Middleton, Manchester. M24 5TY.
T. 0161 653 7128 M. 07968 748606 E. mark@clear-architecture.co.uk W. www.clear-architecture.co.uk



Date	April 2025.	Drawn	MLH.	Client	Daniel Romanczuk.	Drawing title	Proposed Elevations. PLANNING.
Scale	1:100 at A3.	Checked	MLH.	Job title	Proposed Extension and Alterations 20 Brownrigg Close, Middleton, Manchester. M24 4BU.	Drawing No.	CM371 PL 02a.