




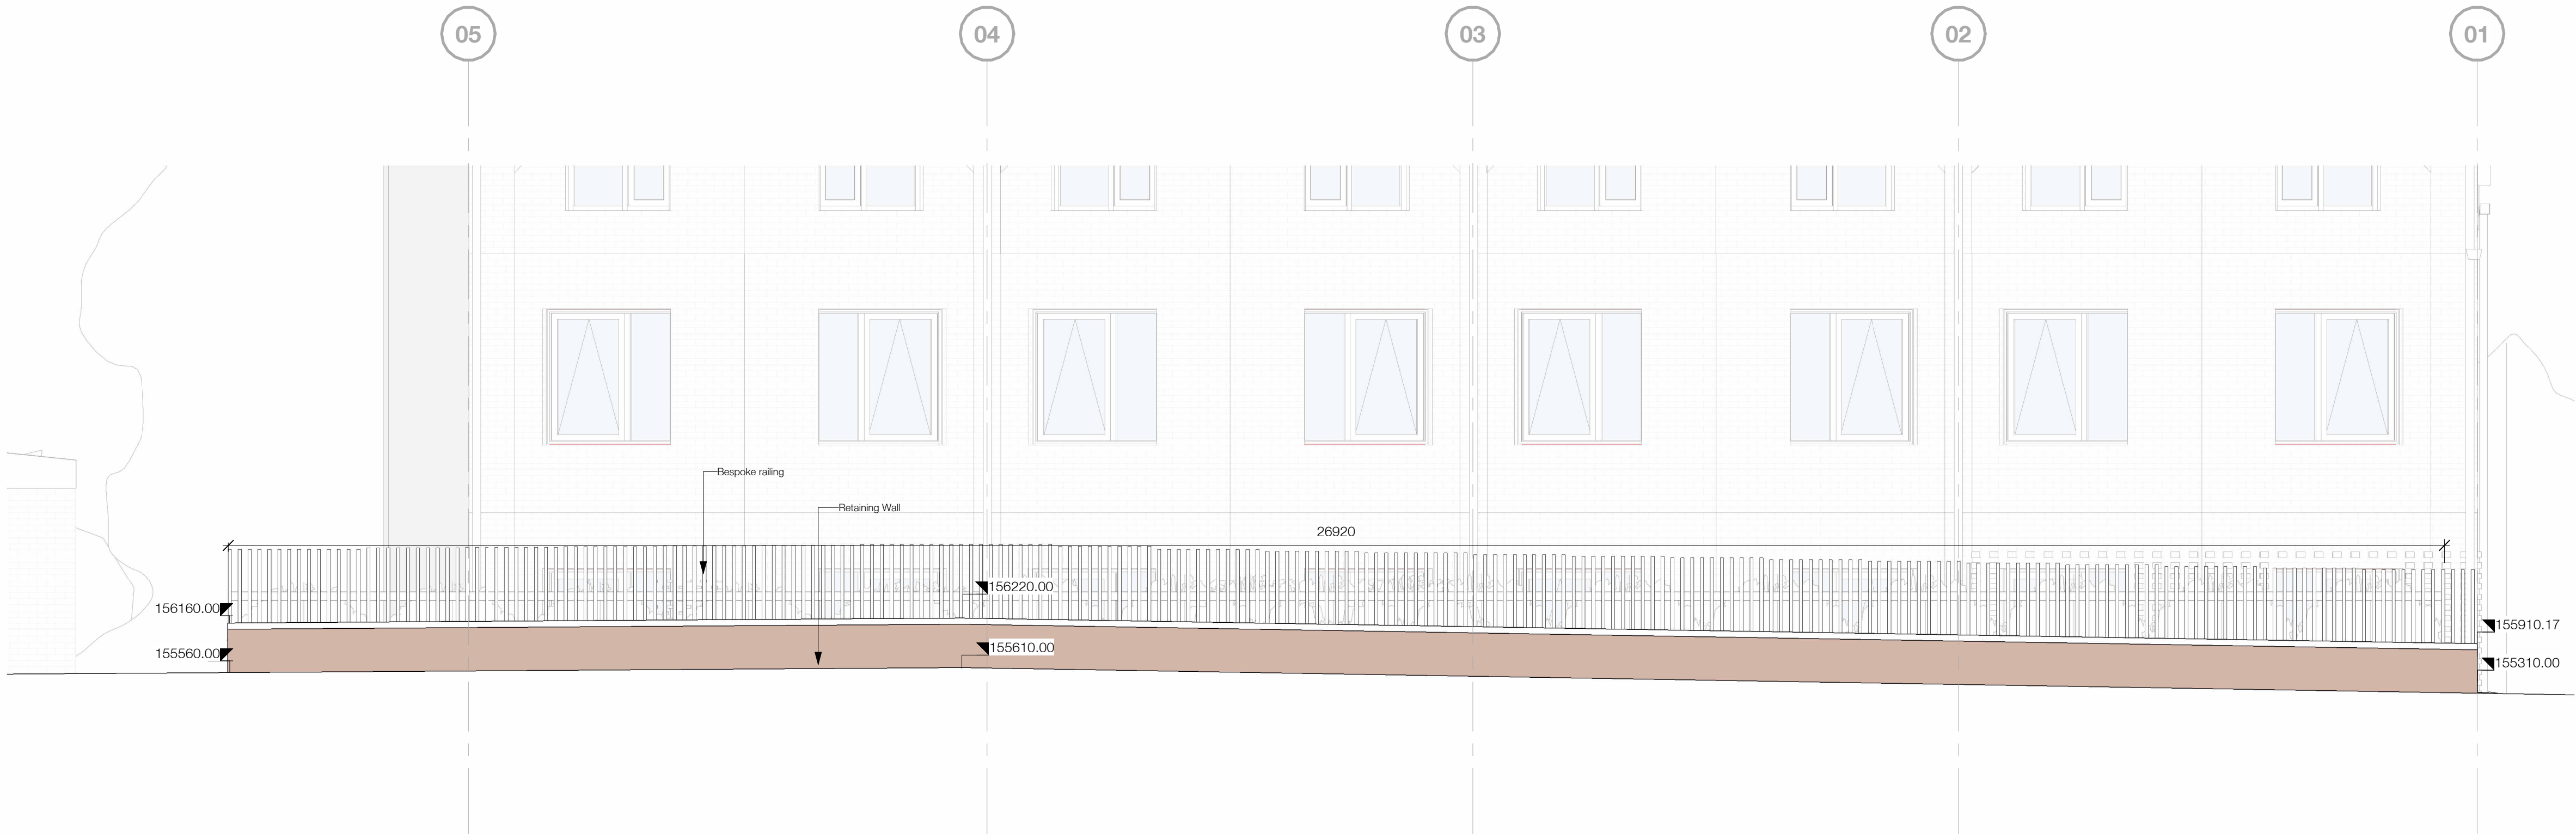

1 North Elevation - Retaining Wall and Bespoke Railing
1:50


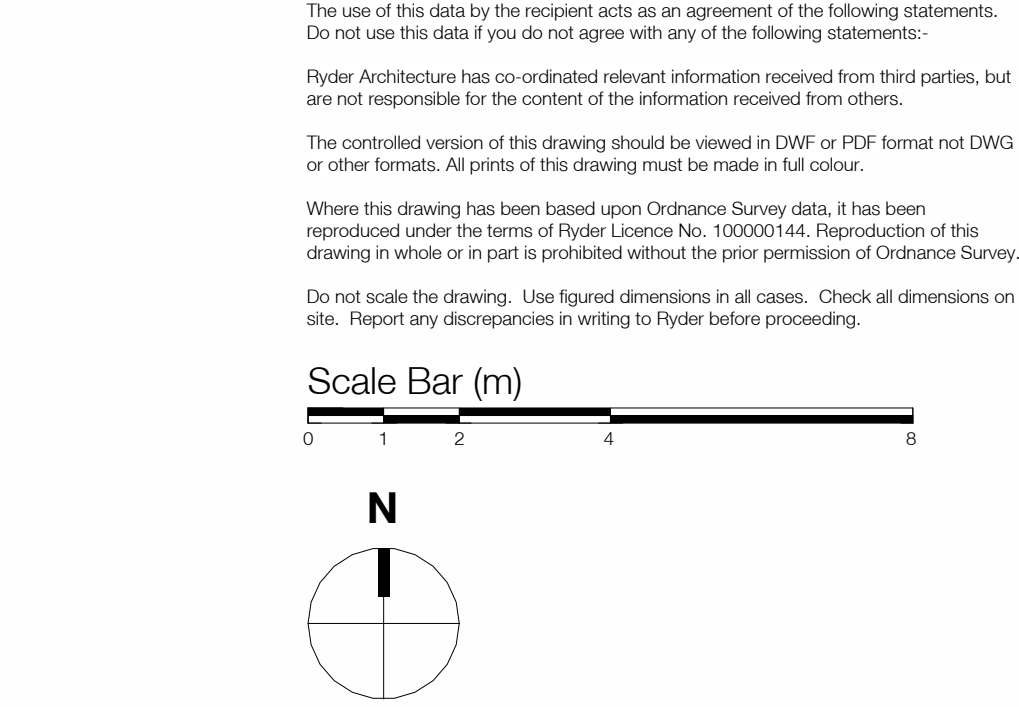


A Elevation- Key Plan
1:500

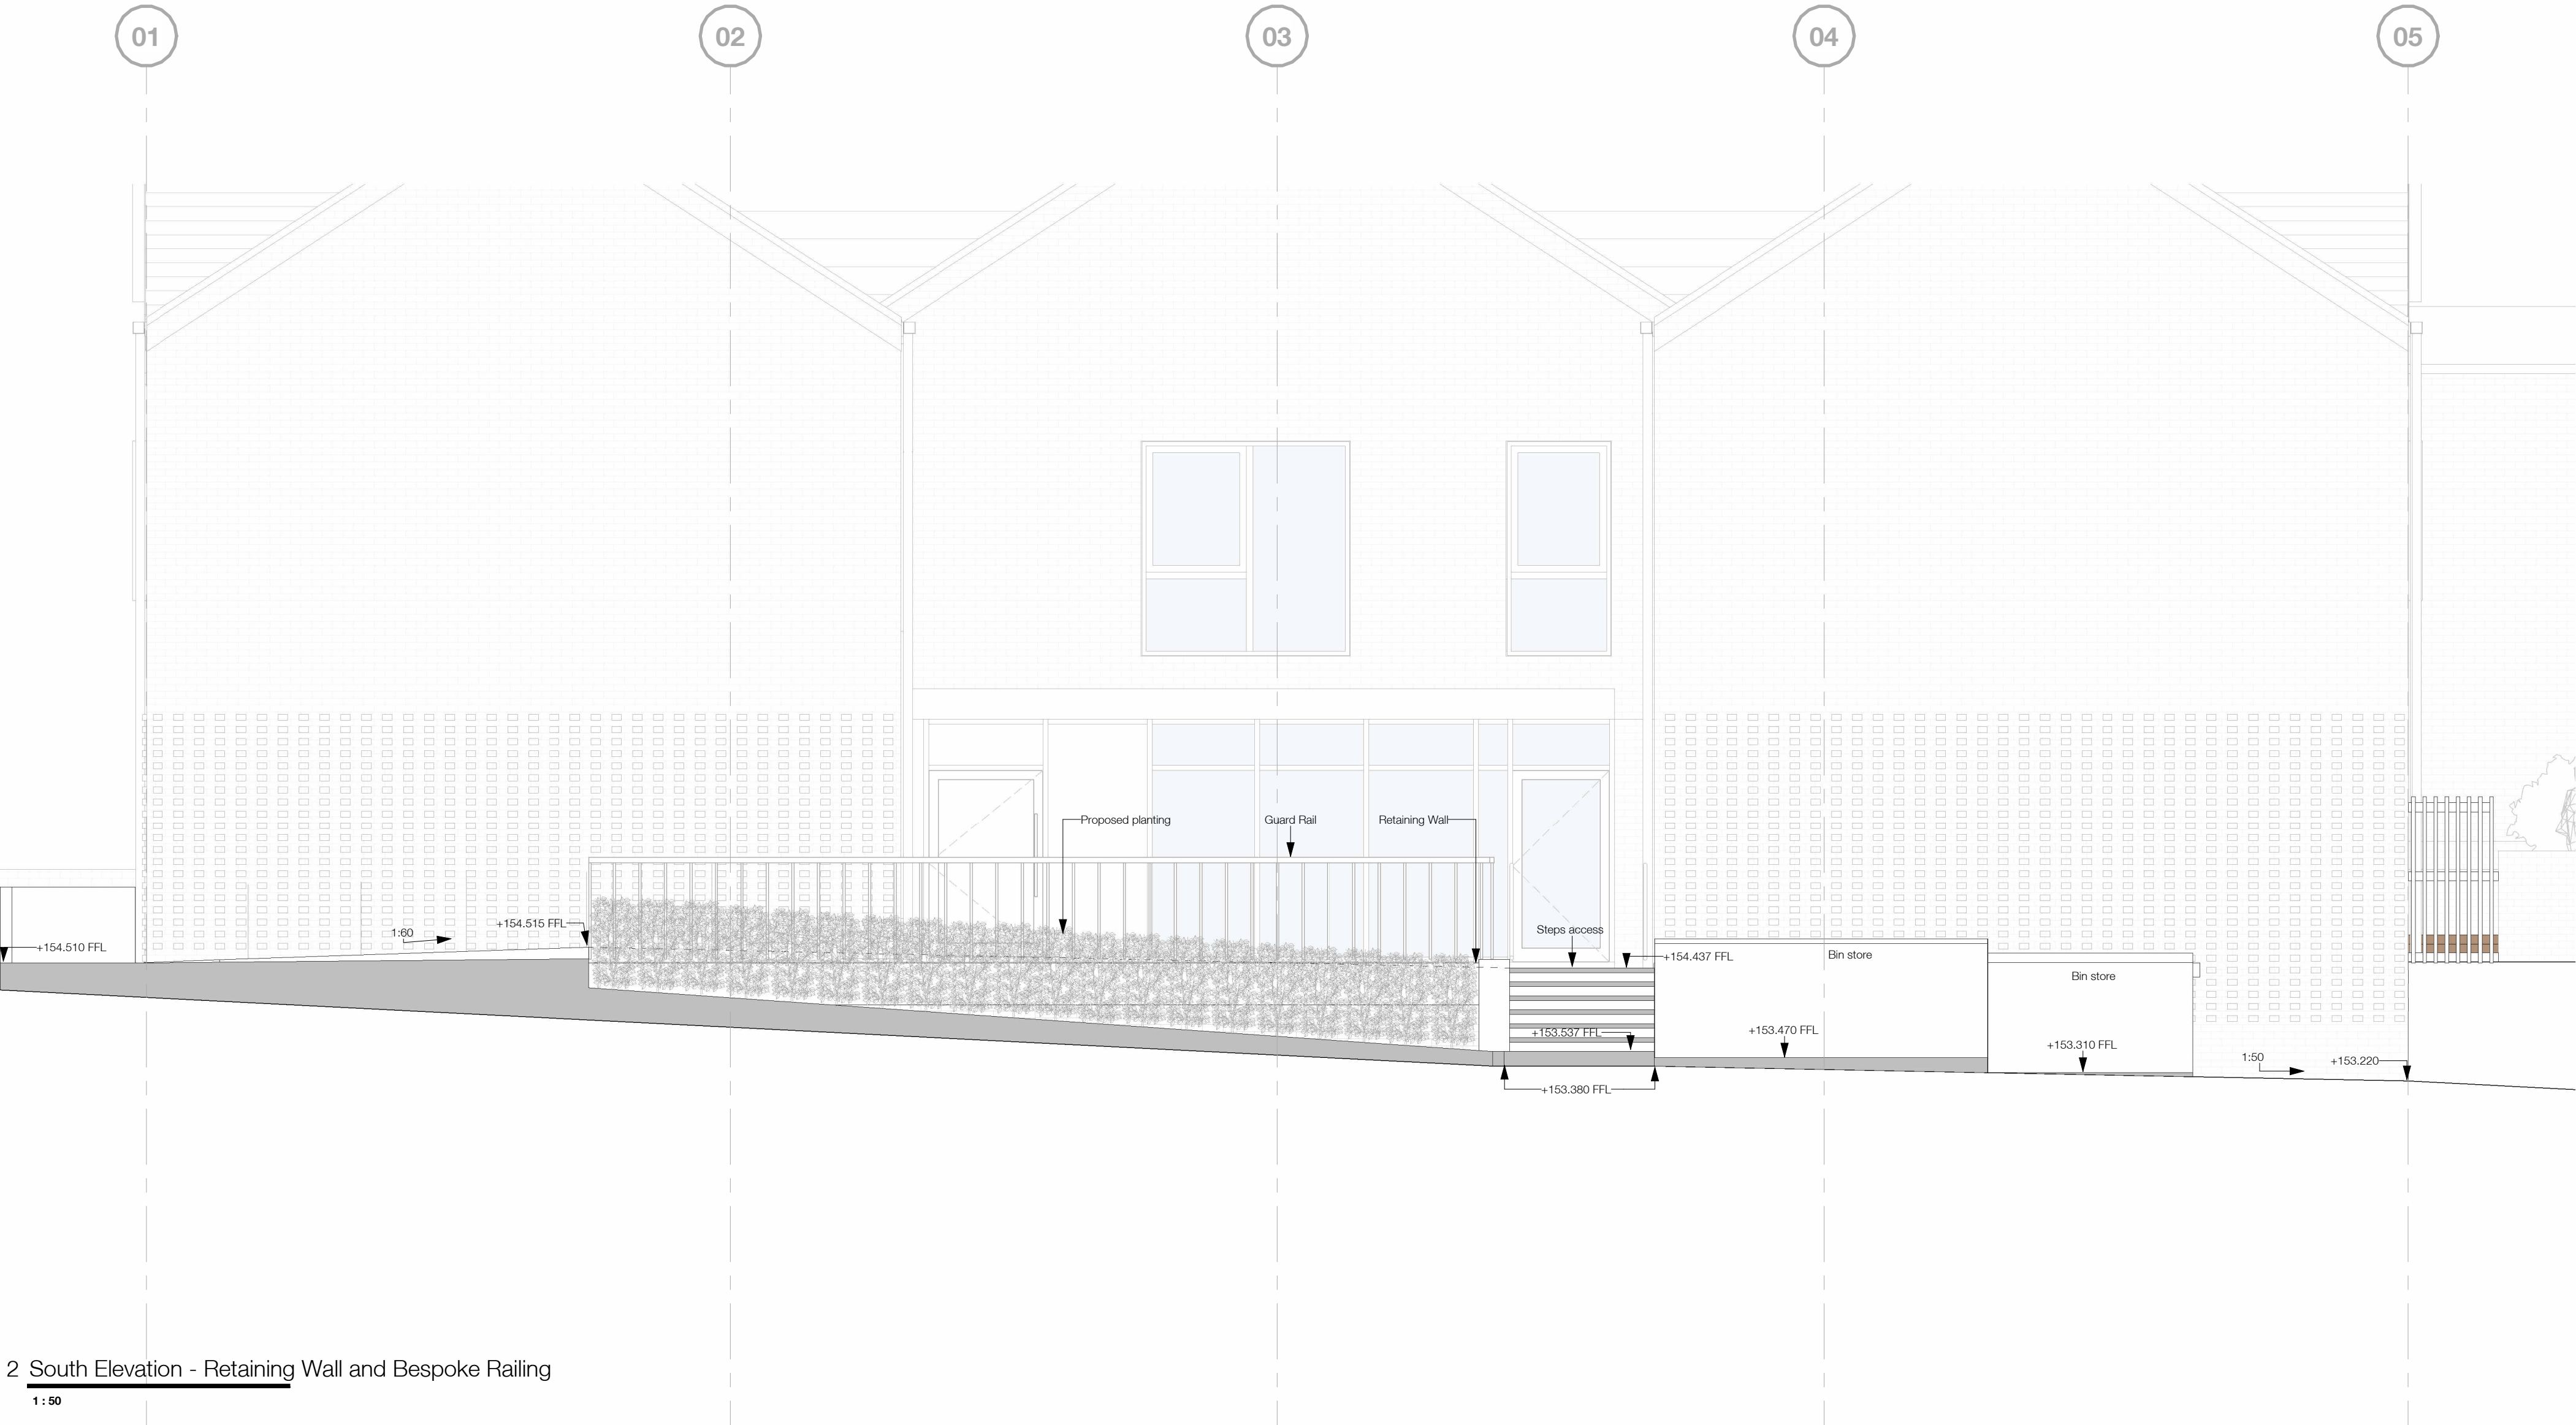

2 South Elevation - Retaining Wall and Bespoke Railing
1:50

The use of this data by the recipient acts as an agreement of the following statements:
Do not use this data if you do not agree with any of the following statements:
Ryder Architecture has co-ordinated relevant information received from third parties, but are not responsible for the content of the information received from others.
The controlled version of this drawing should be viewed in DWG or PDF format not DWG or other formats. All prints of this drawing must be made in full colour.
Where this drawing has been based upon Ordnance Survey data, it has been reproduced under the terms of Ryder Licence No. 100000144. Reproduction of this drawing in whole or in part is prohibited without the prior permission of Ordnance Survey.
Do not scale the drawing. Use figured dimensions in all cases. Check all dimensions on site. Report any discrepancies in writing to Ryder before proceeding.

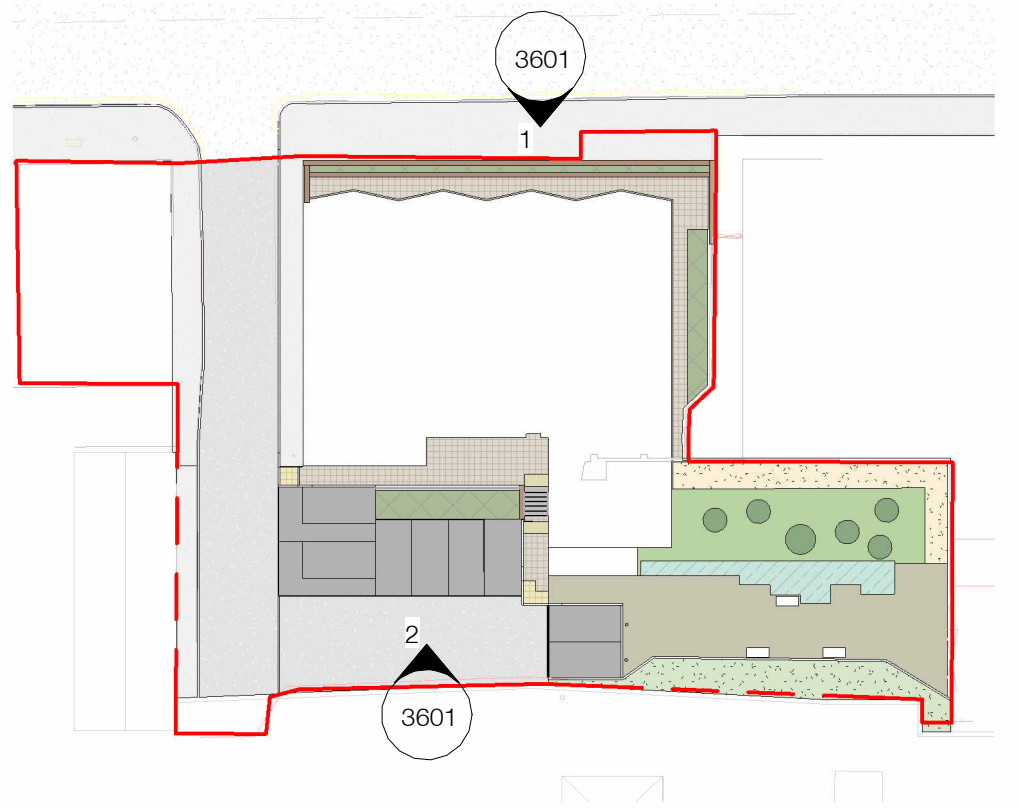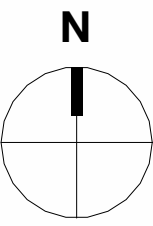

P4	Bin store updated	VTSA	VTSA	02/09/25
P3	Updated to suit planning conditions.	VTSA	NSP	28/08/25
P2	Railing on retaining wall updated.	VTSA	NSP	10/03/25
P1	Initial issue	VTSA	NSP	06/01/25

Rev	Description	Drawn	Checked	Date
-----	-------------	-------	---------	------

Suitability
For Information

Project
PossAbilities
Wuerdle Street
Halifax Road, Rochdale, OL12 9QD

Drawing
Landscape Elevation 01

Drawing Number	Project ID	Originator	Zone	Level	Type	Role	Number
POSWP	- RYD	- 00	- ZZ	- DR	- L	- 3601	
Project Number	Scale at A1	Status	Revision				
10745-01	As Indicated	S2	P4				

info@ryderarchitecture.com
www.ryderarchitecture.com

Ryder