


Carport - Elevations
1:50

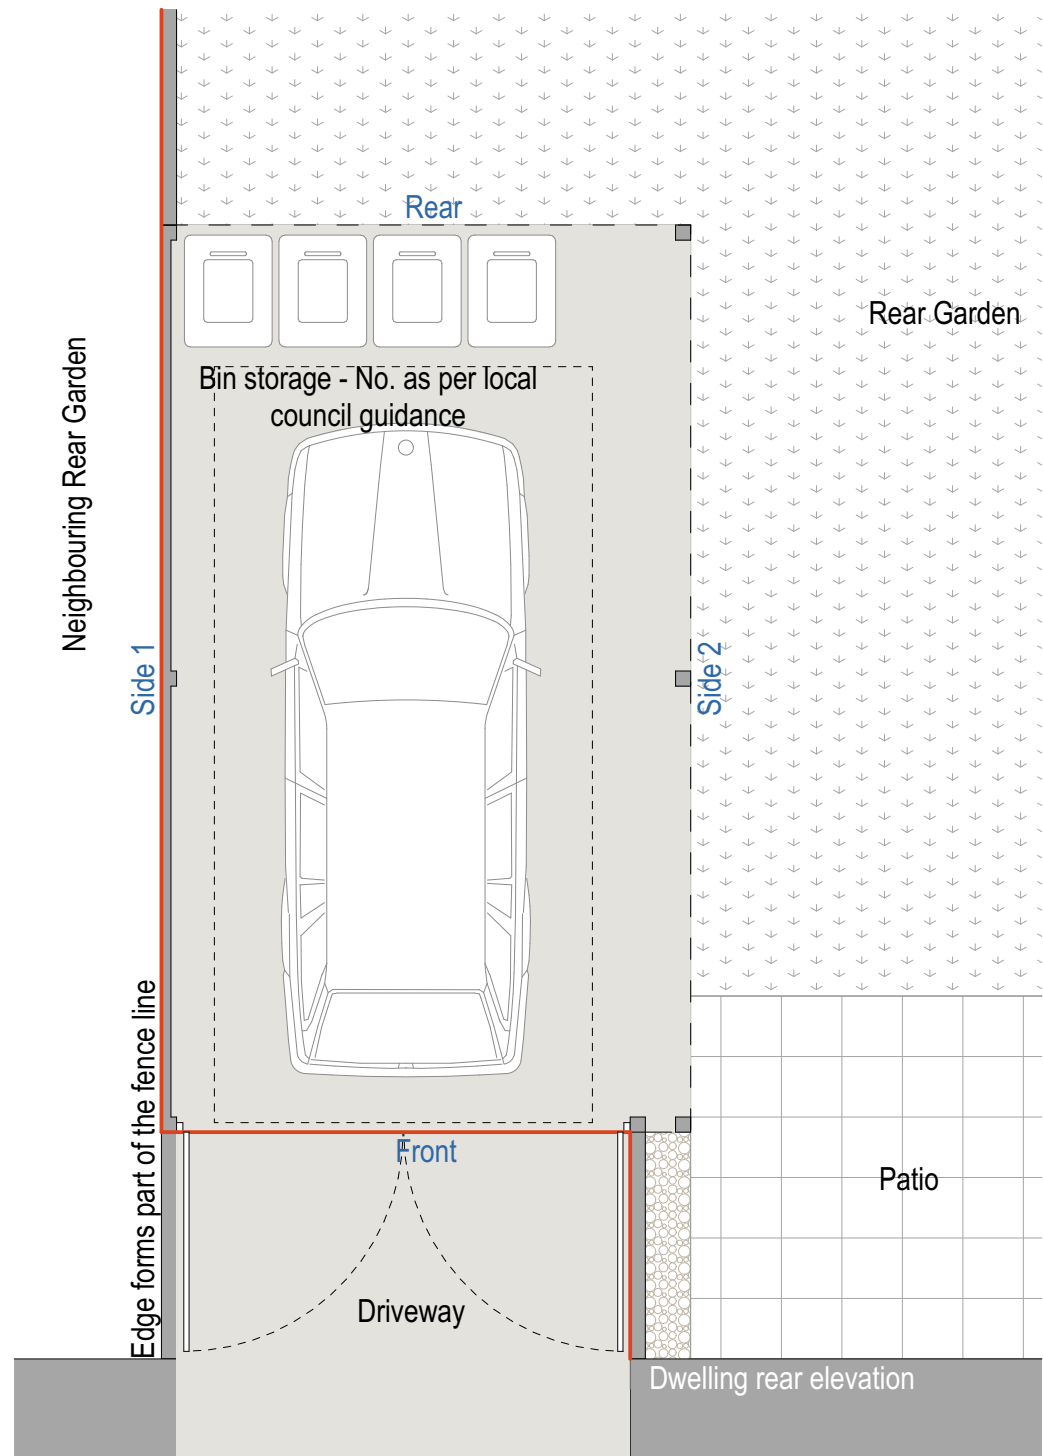

Carport - Plan
1:50

NOTES

- This is a non-site specific drawing which indicates the standard Northstone strategy for integrating carports into the parking, bin storage and garden design. As such, positioning of bins etc. may vary between plots.
- The solution shown is based upon stacked parking to the side of the associated property, terminating with the last parking space under the carport, within the secure rear garden.
- Please refer to the site specific Waste Management Plan for confirmation of bin storage points for each plot.
- Please refer to the site specific Boundary Location Plan for confirmation on boundary and gate positioning for each plot.
- Please refer to the site specific Site Plan for confirmation of the carport position which may vary.

NORTHSTONE

Evolve, Red Road
MediaCity, Salford
M50 2TG

PLANNING

Project:

Standard Details

Drawing Name:

Carport Drawings

Scale @ A2:	Date:	Drawn:	Checked:
1:50	Nov 25	HF	RO
Drawing No:	Revision:		
P-EW-04	A		

Notes: All specifications, materials and workmanship to be in accordance with current NHBC and Building Regulations. Main drainage to comply with Sewers for Adoption current edition. Highways to be in accordance with Local Authority specification. Do not scale from this drawing. All dimensions to be verified with the drawing office. Print in colour.

1:50 @ A2

