




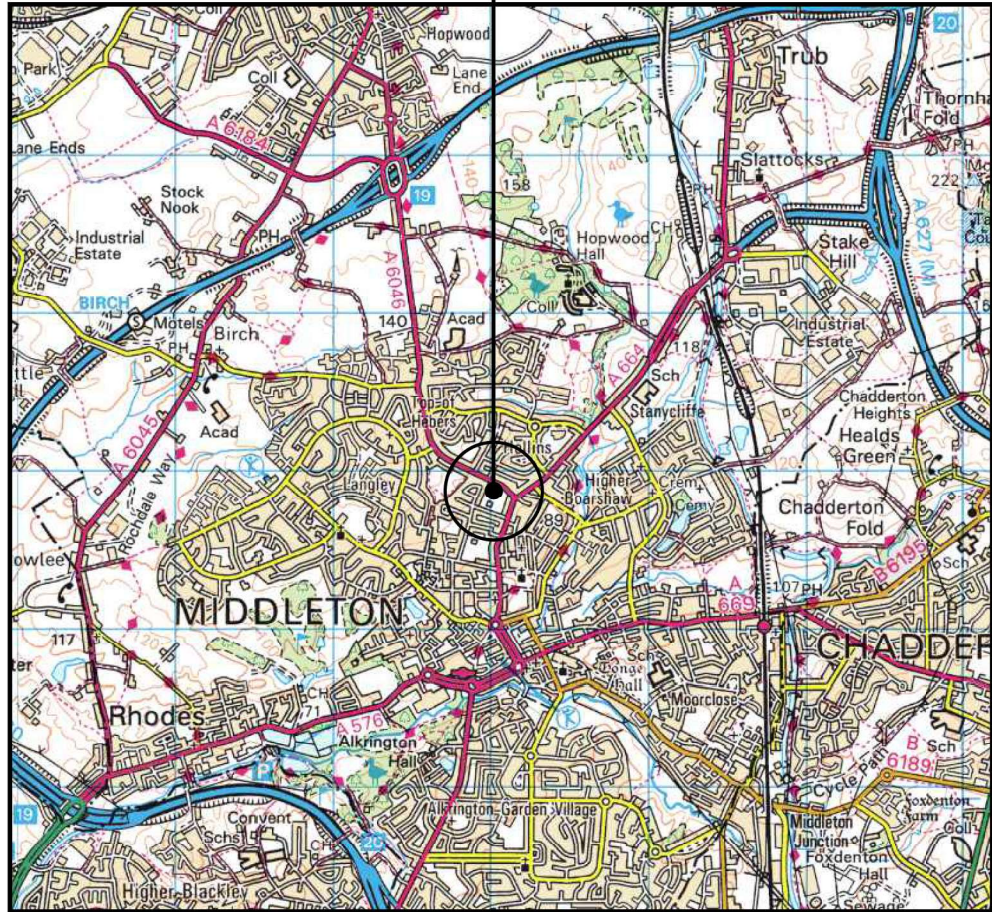

SITE LOCATION
(Scale 1:50000)
Ordnance Survey map extract
based upon Landranger map series
with the permission of the controller of
Her Majesty's Stationery Office
Licence No. 100022432
Crown copyright.

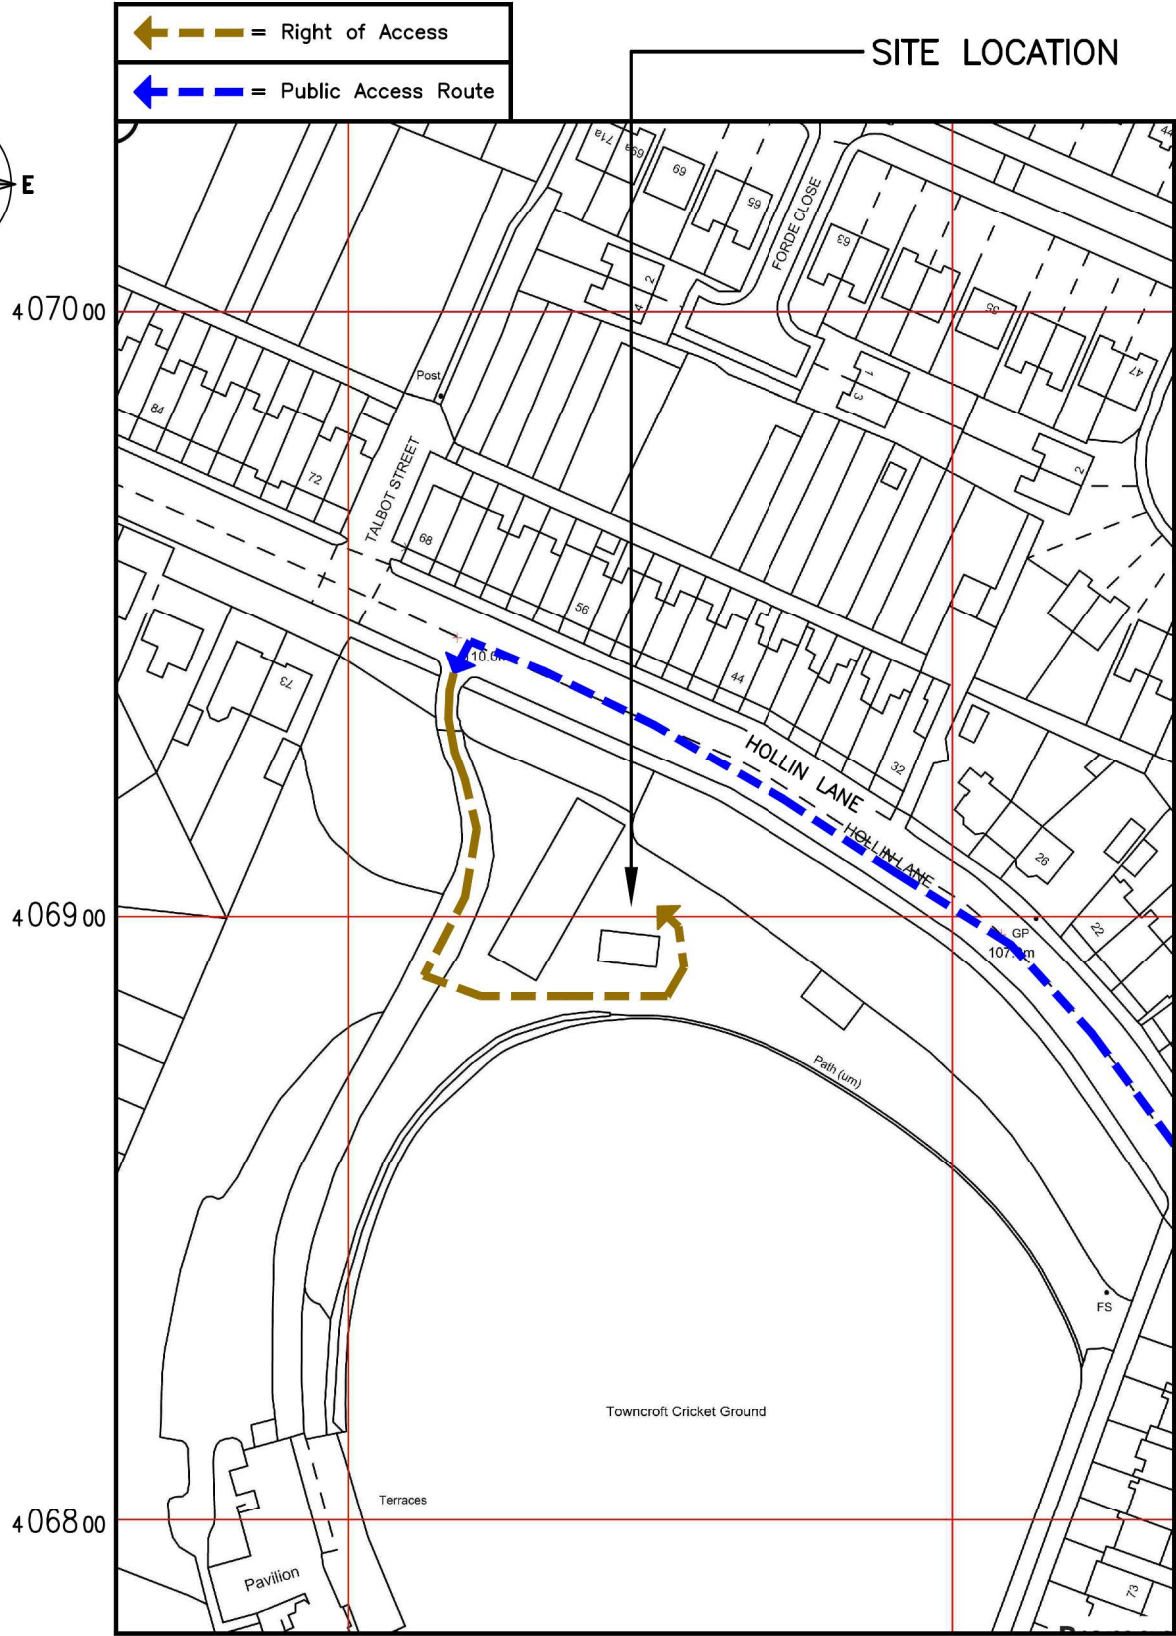

SITE PHOTOGRAPH

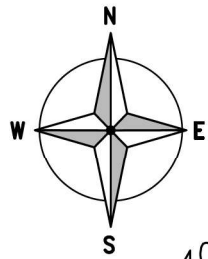

DETAILED SITE LOCATION
(Scale 1:1250)
Based upon Ordnance Survey map extract
with the permission of the Controller of
Her Majesty's Stationery Office.
Crown copyright.
Licence No. 100022432

50 0 50 100 150
ORIGINAL SCALE AT A3 – 1:1250 ALL DIMENSIONS IN METRES

ALL DIMENSIONS ARE IN mm UNLESS NOTED OTHERWISE
N.G.R E: 387043 N: 406922

REV	MODIFICATION	BY	CH	DATE
C	Tower Location Revised	ULC	ULC	27.08.24
B	VF added	ULC	ULC	08.08.24
A	Issued for Approval	ULC	ULC	03.07.24



united living
connected
United Living Connected
4 Clearwater, Lingley Mere Business Park, Lingley Green Avenue,
Great Sankey, Warrington, WAG 3UZ
t. 44 (0)151 420 4128
www.unitedliving.co.uk

O2 **vodafone**

Cell Name		Opt.
MIDDLETON CRICKET CLUB		D
Cell ID No		
CORNERSTONE	TEF	VF
30601200	97400	21480

Site Address / Contact Details
**HOLLIN LANE
MIDDLETON
GREATER MANCHESTER
M24 5EE**


Drawing Title:		SITE LOCATION MAPS	
Purpose of issue:		PLANNING	Dwg Rev:
Drawing Number:		100	C
Surveyed By:		MS	Pack Issue:
Original Sheet Size:		A3	
Drawn:	Date:	Checked:	Date:
DBDA	25.06.24	UP	25.06.24

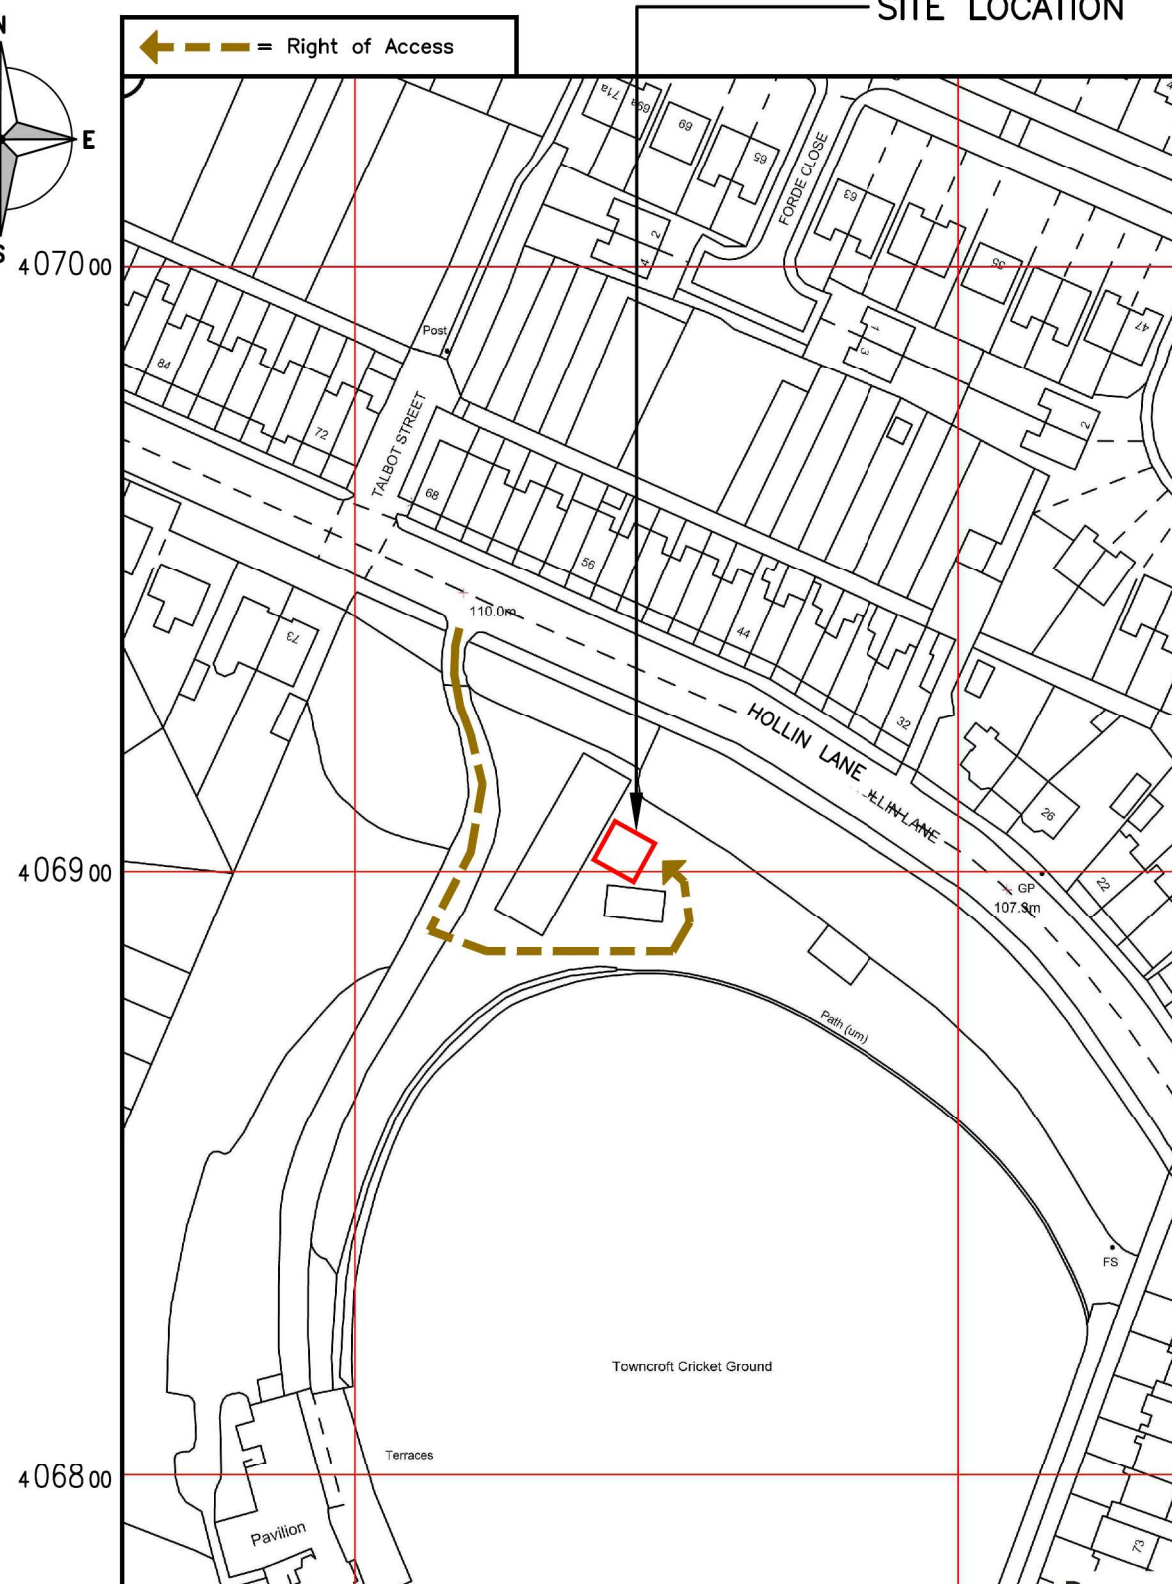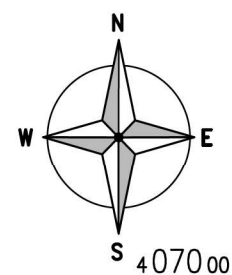

DETAILED SITE LOCATION


(Scale 1:1250)

Based upon Ordnance Survey map extract
with the permission of the Controller of
Her Majesty's Stationery Office.
Crown copyright.
Licence No. 100022432

 

ORIGINAL SCALE AT A3 - 1:1250

ALL DIMENSIONS IN METRES

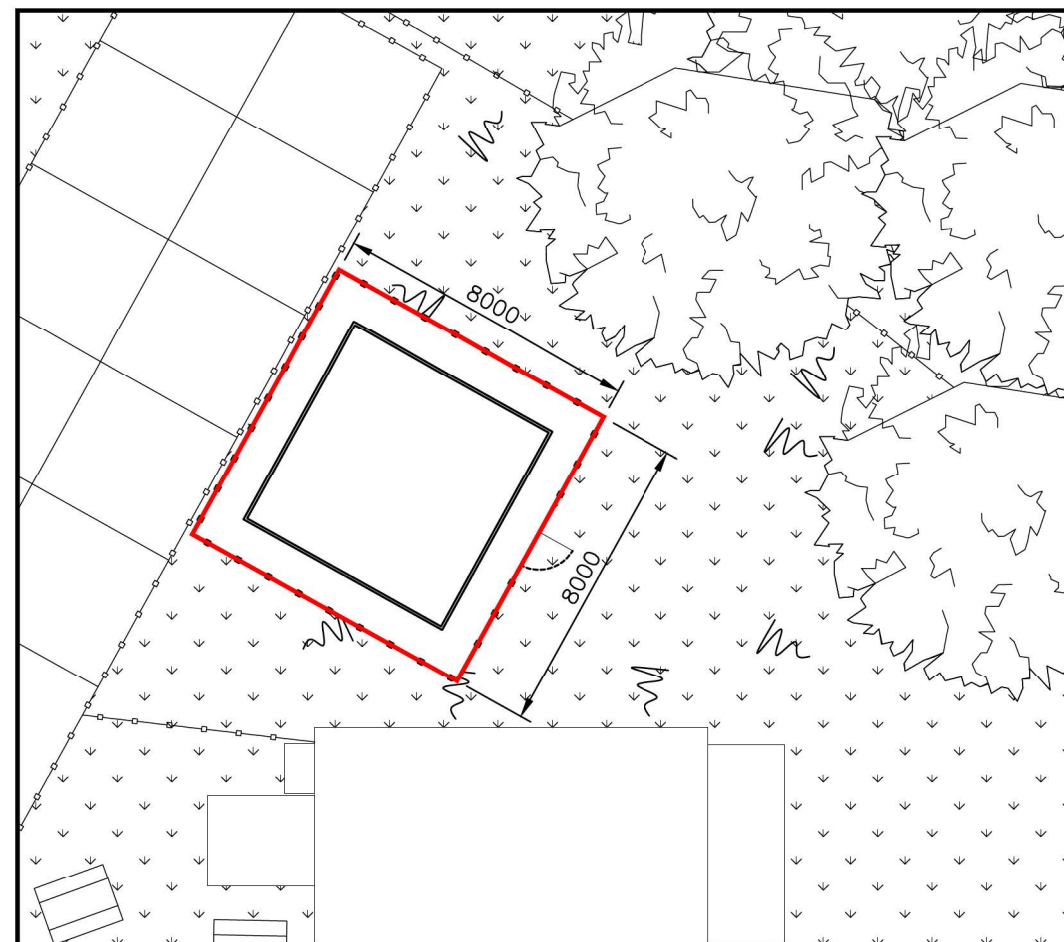

DEMISE PLAN
(1:200)



ORIGINAL SCALE AT A3 – 1:200

ALL DIMENSIONS IN MILLIMETRES

ALL DIMENSIONS ARE IN mm UNLESS NOTED OTHERWISE

N.G.R	E: 387043
-------	-----------

N: 406922

NOTES:

C	Tower Location Revised	ULC	ULC	27.08.24
B	VF added	ULC	ULC	08.08.24
A	Issued for Approval	ULC	ULC	03.07.24
REV	MODIFICATION	BY	CH	DATE



United Living Connected
4 Clearwater, Lingley Mere Business Park, Lingley Green Avenue,
Great Sankey, Warrington, WA5 3UZ
t. 44 (0)151 420 4128
www.unitedliving.co.uk



Cell Name	Opt.
MIDDLETON CRICKET CLUB	D

Cell ID No		
CORNERSTONE	TEF	VF
30601200	97400	21480

Site Address / Contact Details

HOLLIN LANE
MIDDLETON
GREATER MANCHESTER
M24 5EE

Drawing Title:

LEASE DEMISE

Purpose of issue:	
-------------------	--

PLANNING

Dwg
Rev:

Drawing Number:

101

C |

Surveyed By: M

By: MS

Original Sheet Size:
A3

ack
sue'


Drawn:
DBDA

DA	Date 25
----	------------

Checked	UP
---------	----

Date:	25.06.24
-------	----------

Sac.	
E	

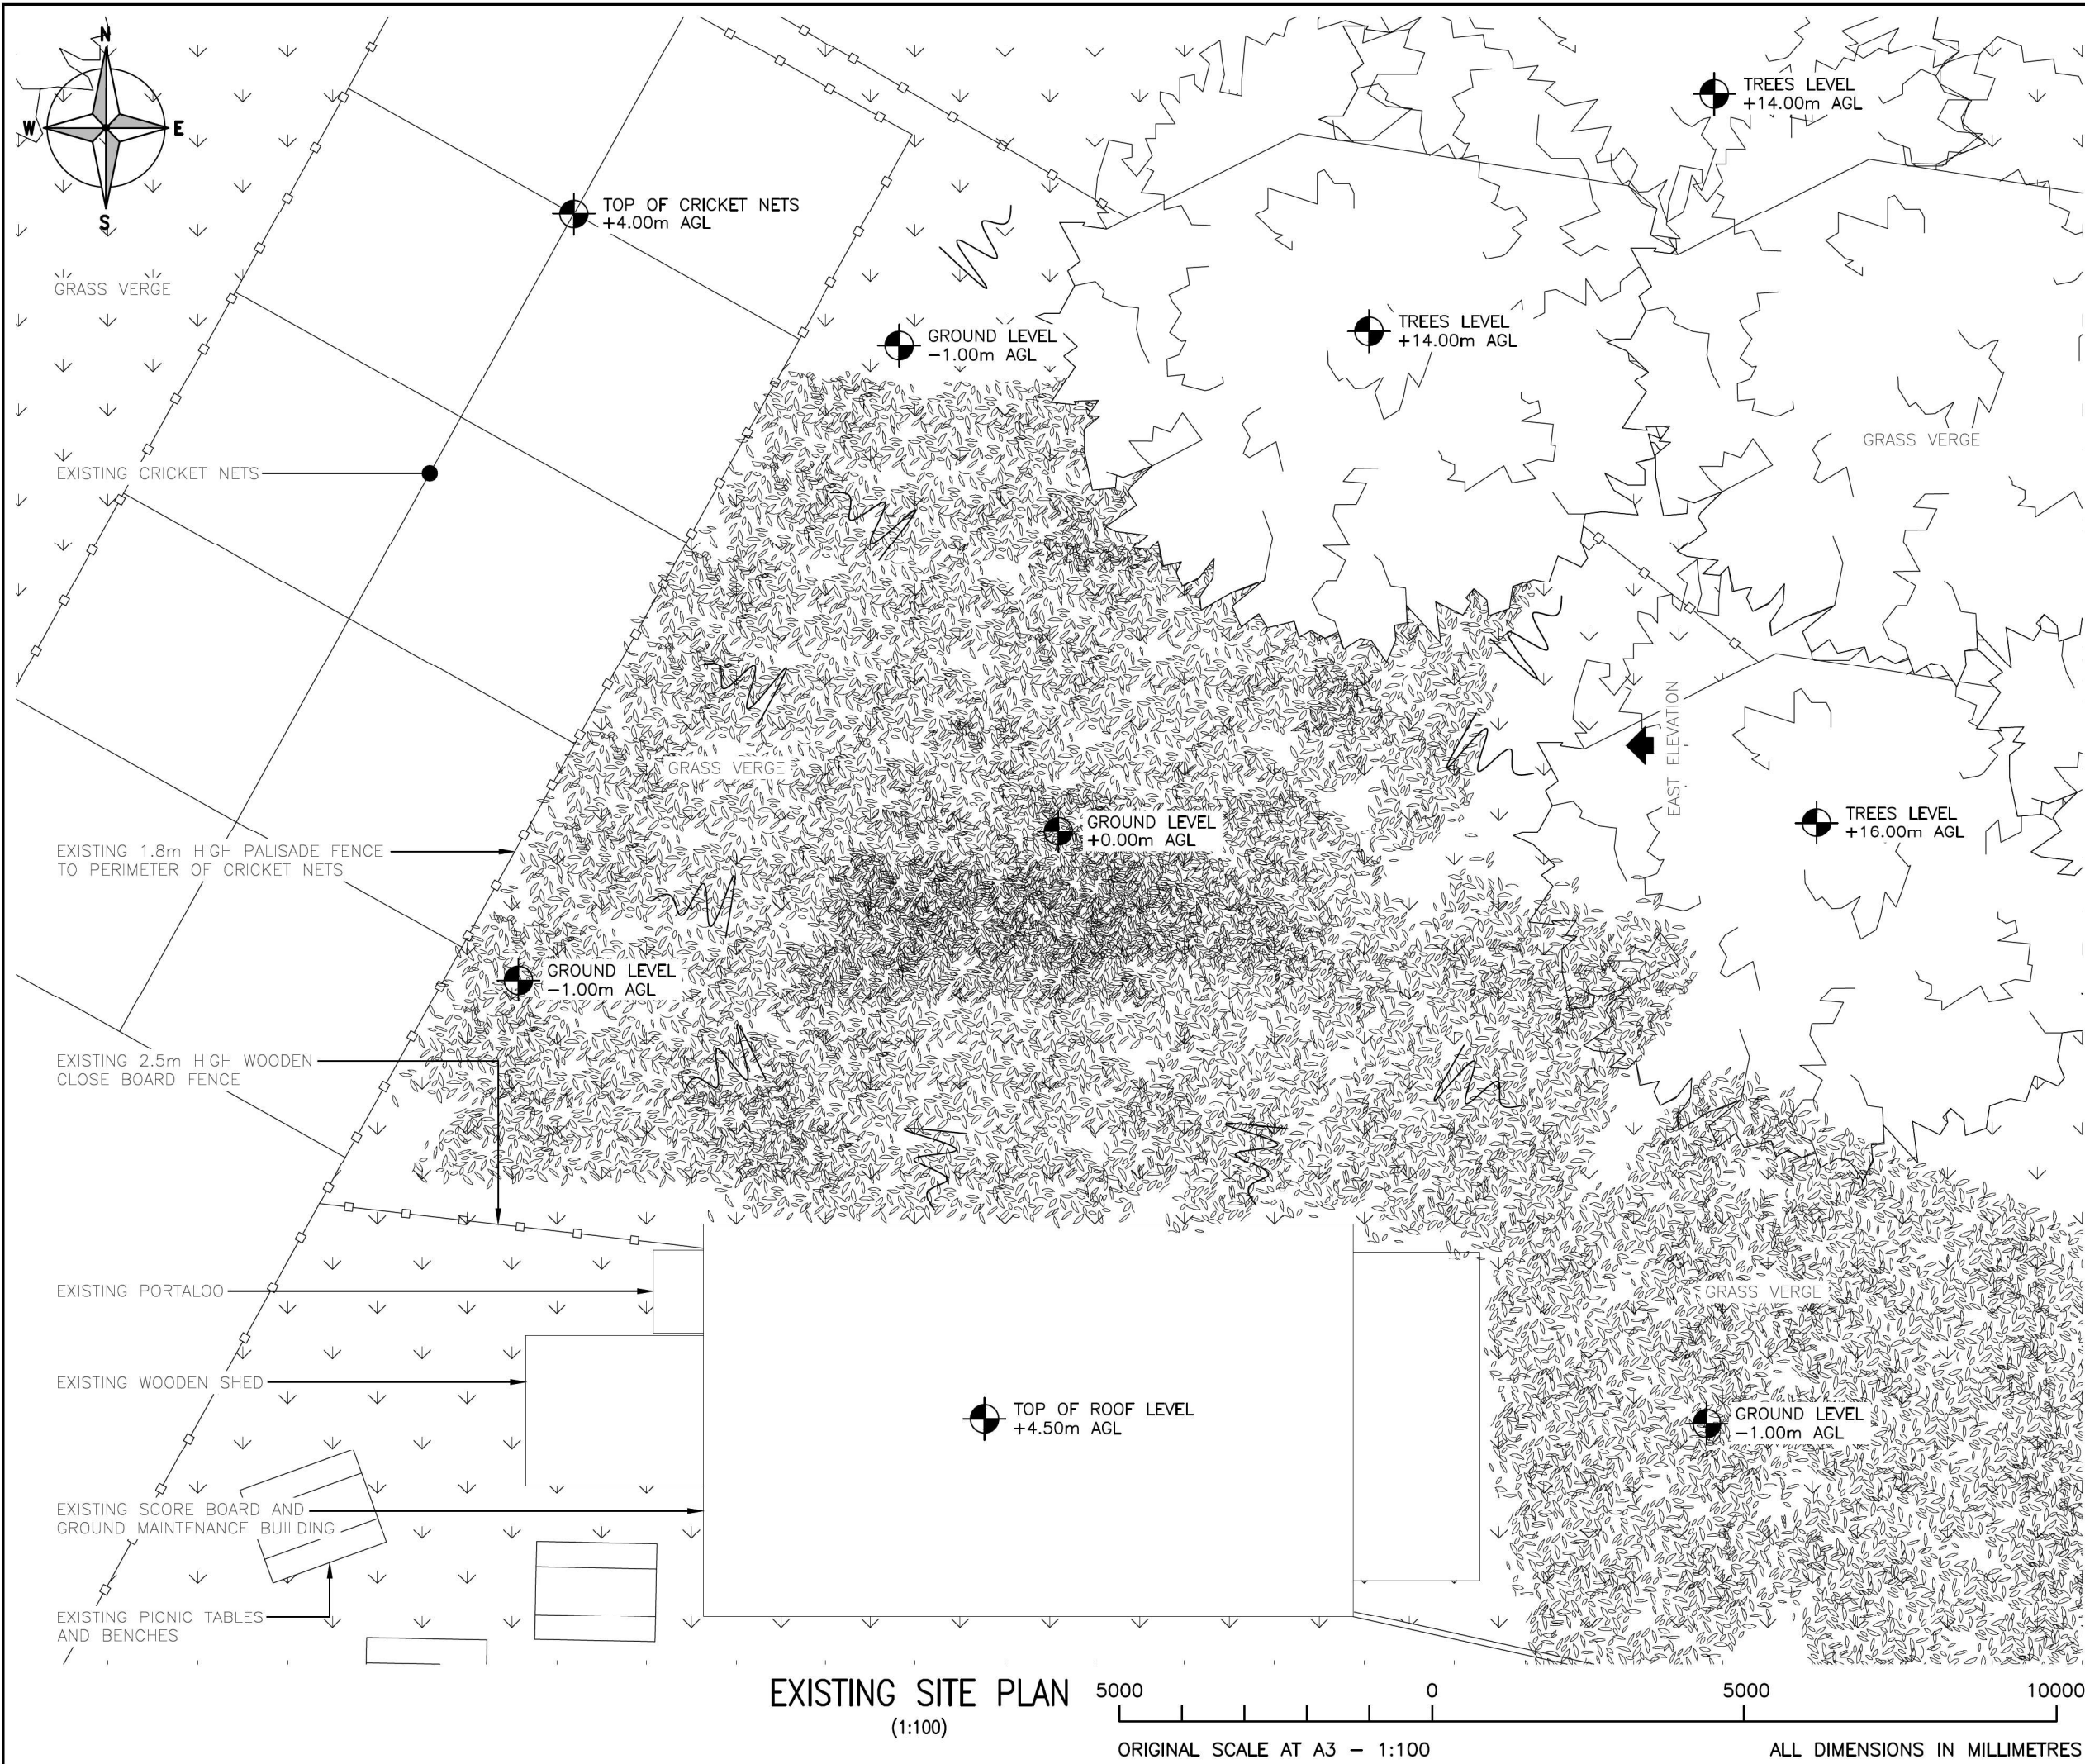

ALL DIMENSIONS ARE IN mm UNLESS NOTED OTHERWISE

N.G.R E: 387043 N: 406922


NOTES:

REV	MODIFICATION	BY	CH	DATE
B	VF added	ULC	ULC	08.08.24
A	Issued for Approval	ULC	ULC	03.07.24

United Living Connected
4 Clearwater, Lingley Mere Business Park, Lingley Green Avenue,
Great Sankey, Warrington, WAG 3UZ
t. 44 (0)151 420 4128
www.unitedliving.co.uk

Cell Name			Opt.
MIDDLETON CRICKET CLUB			D
Cell ID No			
CORNERSTONE	TEF	VF	
30601200	97400	21480	
Site Address / Contact Details			
HOLLIN LANE MIDDLETON GREATER MANCHESTER M24 5EE			
Drawing Title:			Dwg Rev:
EXISTING SITE PLAN			
Purpose of issue:			Dwg Rev:
PLANNING			
Drawing Number:			B
200			
Surveyed By:		Original Sheet Size:	Pack Issue:
MS		A3	
Drawn:	Date:	Checked:	Date:
DBDA	25.06.24	UP	25.06.24

SDNT0005 Version 2.2

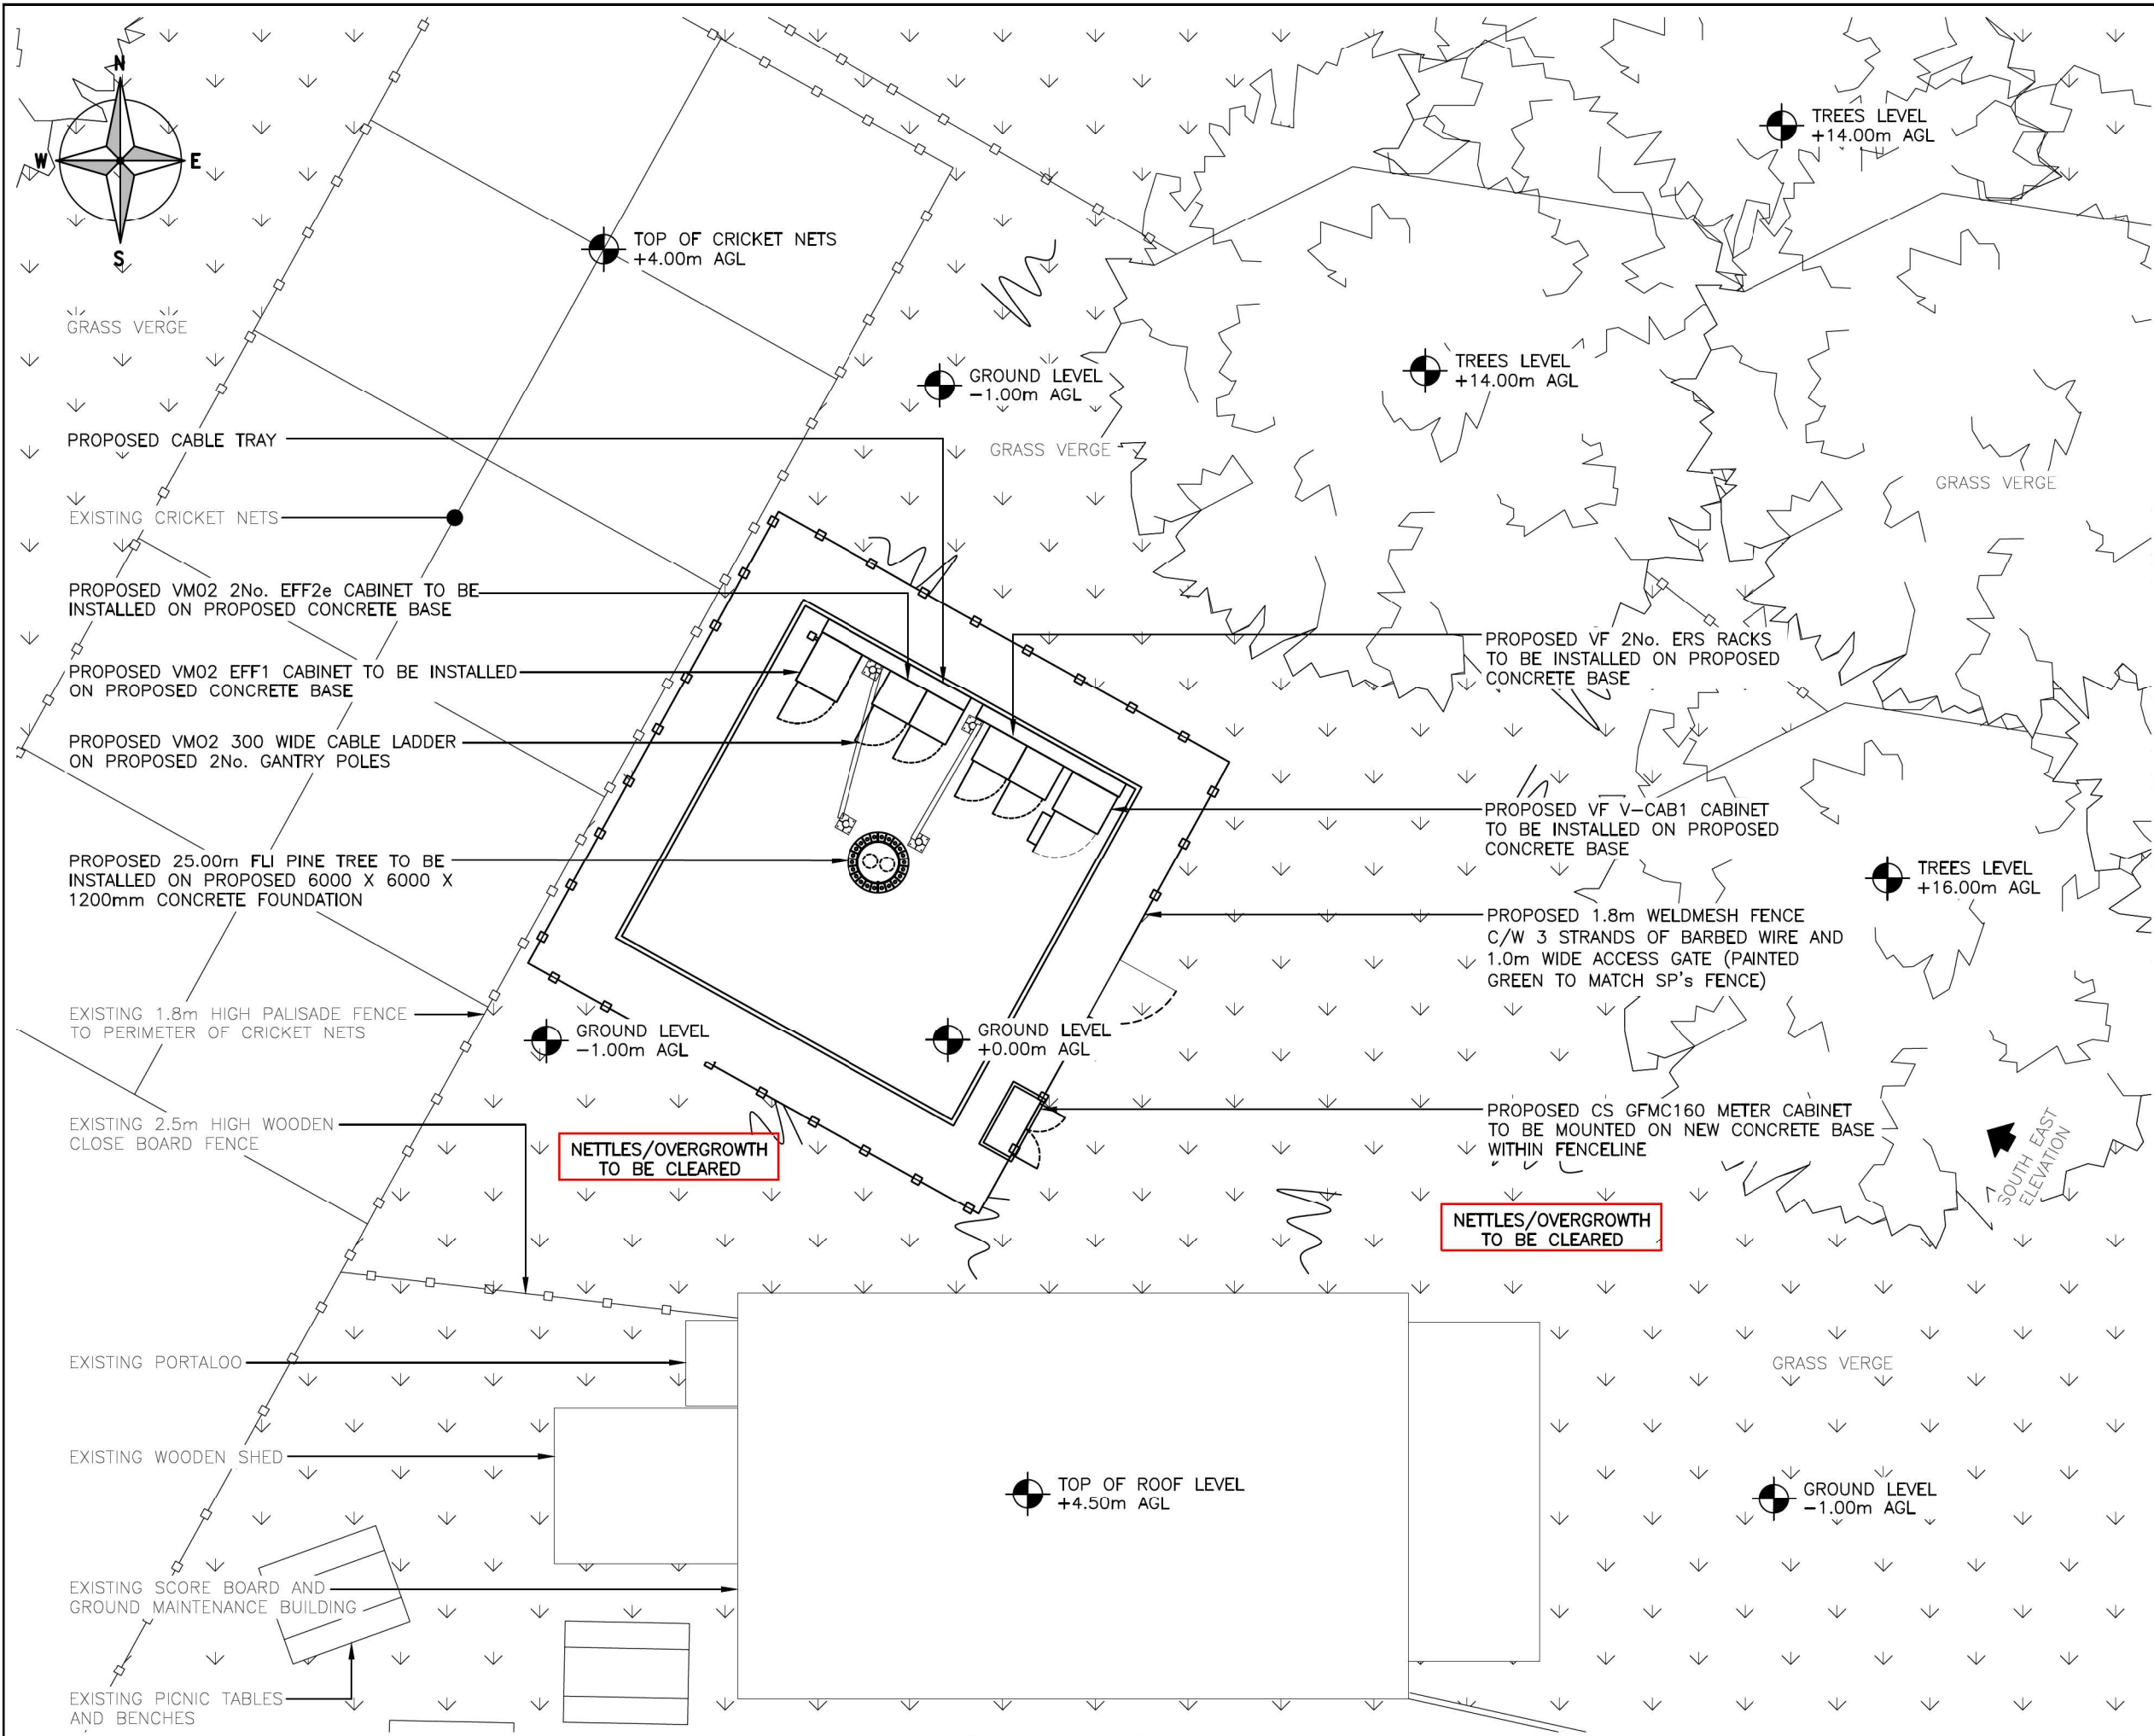

ALL DIMENSIONS ARE IN mm UNLESS NOTED OTHERWISE

N.G.R E: 387043N: 406922

NOTES:

D	Tower Revised	ULC	ULC	01.04.25
C	Tower Location Revised	ULC	ULC	27.08.24
B	VF added	ULC	ULC	08.08.24
A	Issued for Approval	ULC	ULC	03.07.24

REV	MODIFICATION	BY	CH	DATE

United Living Connected
4 Clearwater, Lingley Mere Business Park, Lingley Green Avenue,
Great Sankey, Warrington, WAG 3UZ
t. 44 (0)151 420 4128
www.unitedliving.co.uk

Cell Name		Opt.
MIDDLETON CRICKET CLUB		D
Cell ID No		
CORNERSTONE	TEF	VF
30601200	97400	21480
Site Address / Contact Details		
HOLLIN LANE MIDDLETON GREATER MANCHESTER M24 5EE		
Drawing Title: PROPOSED SITE PLAN		
Purpose of issue: PLANNING		Dwg Rev:
Drawing Number: 201		D
Surveyed By: MS	Original Sheet Size: A3	Pack Issue:
Drawn: DBDA	Date: 25.06.24	Checked: UP
	Date: 25.06.24	E


PROPOSED SITE PLAN (1:100)

5000 0 5000 10000

ORIGINAL SCALE AT A3 - 1:100

ALL DIMENSIONS IN MILLIMETRES

SDNT0005 Version 2.2

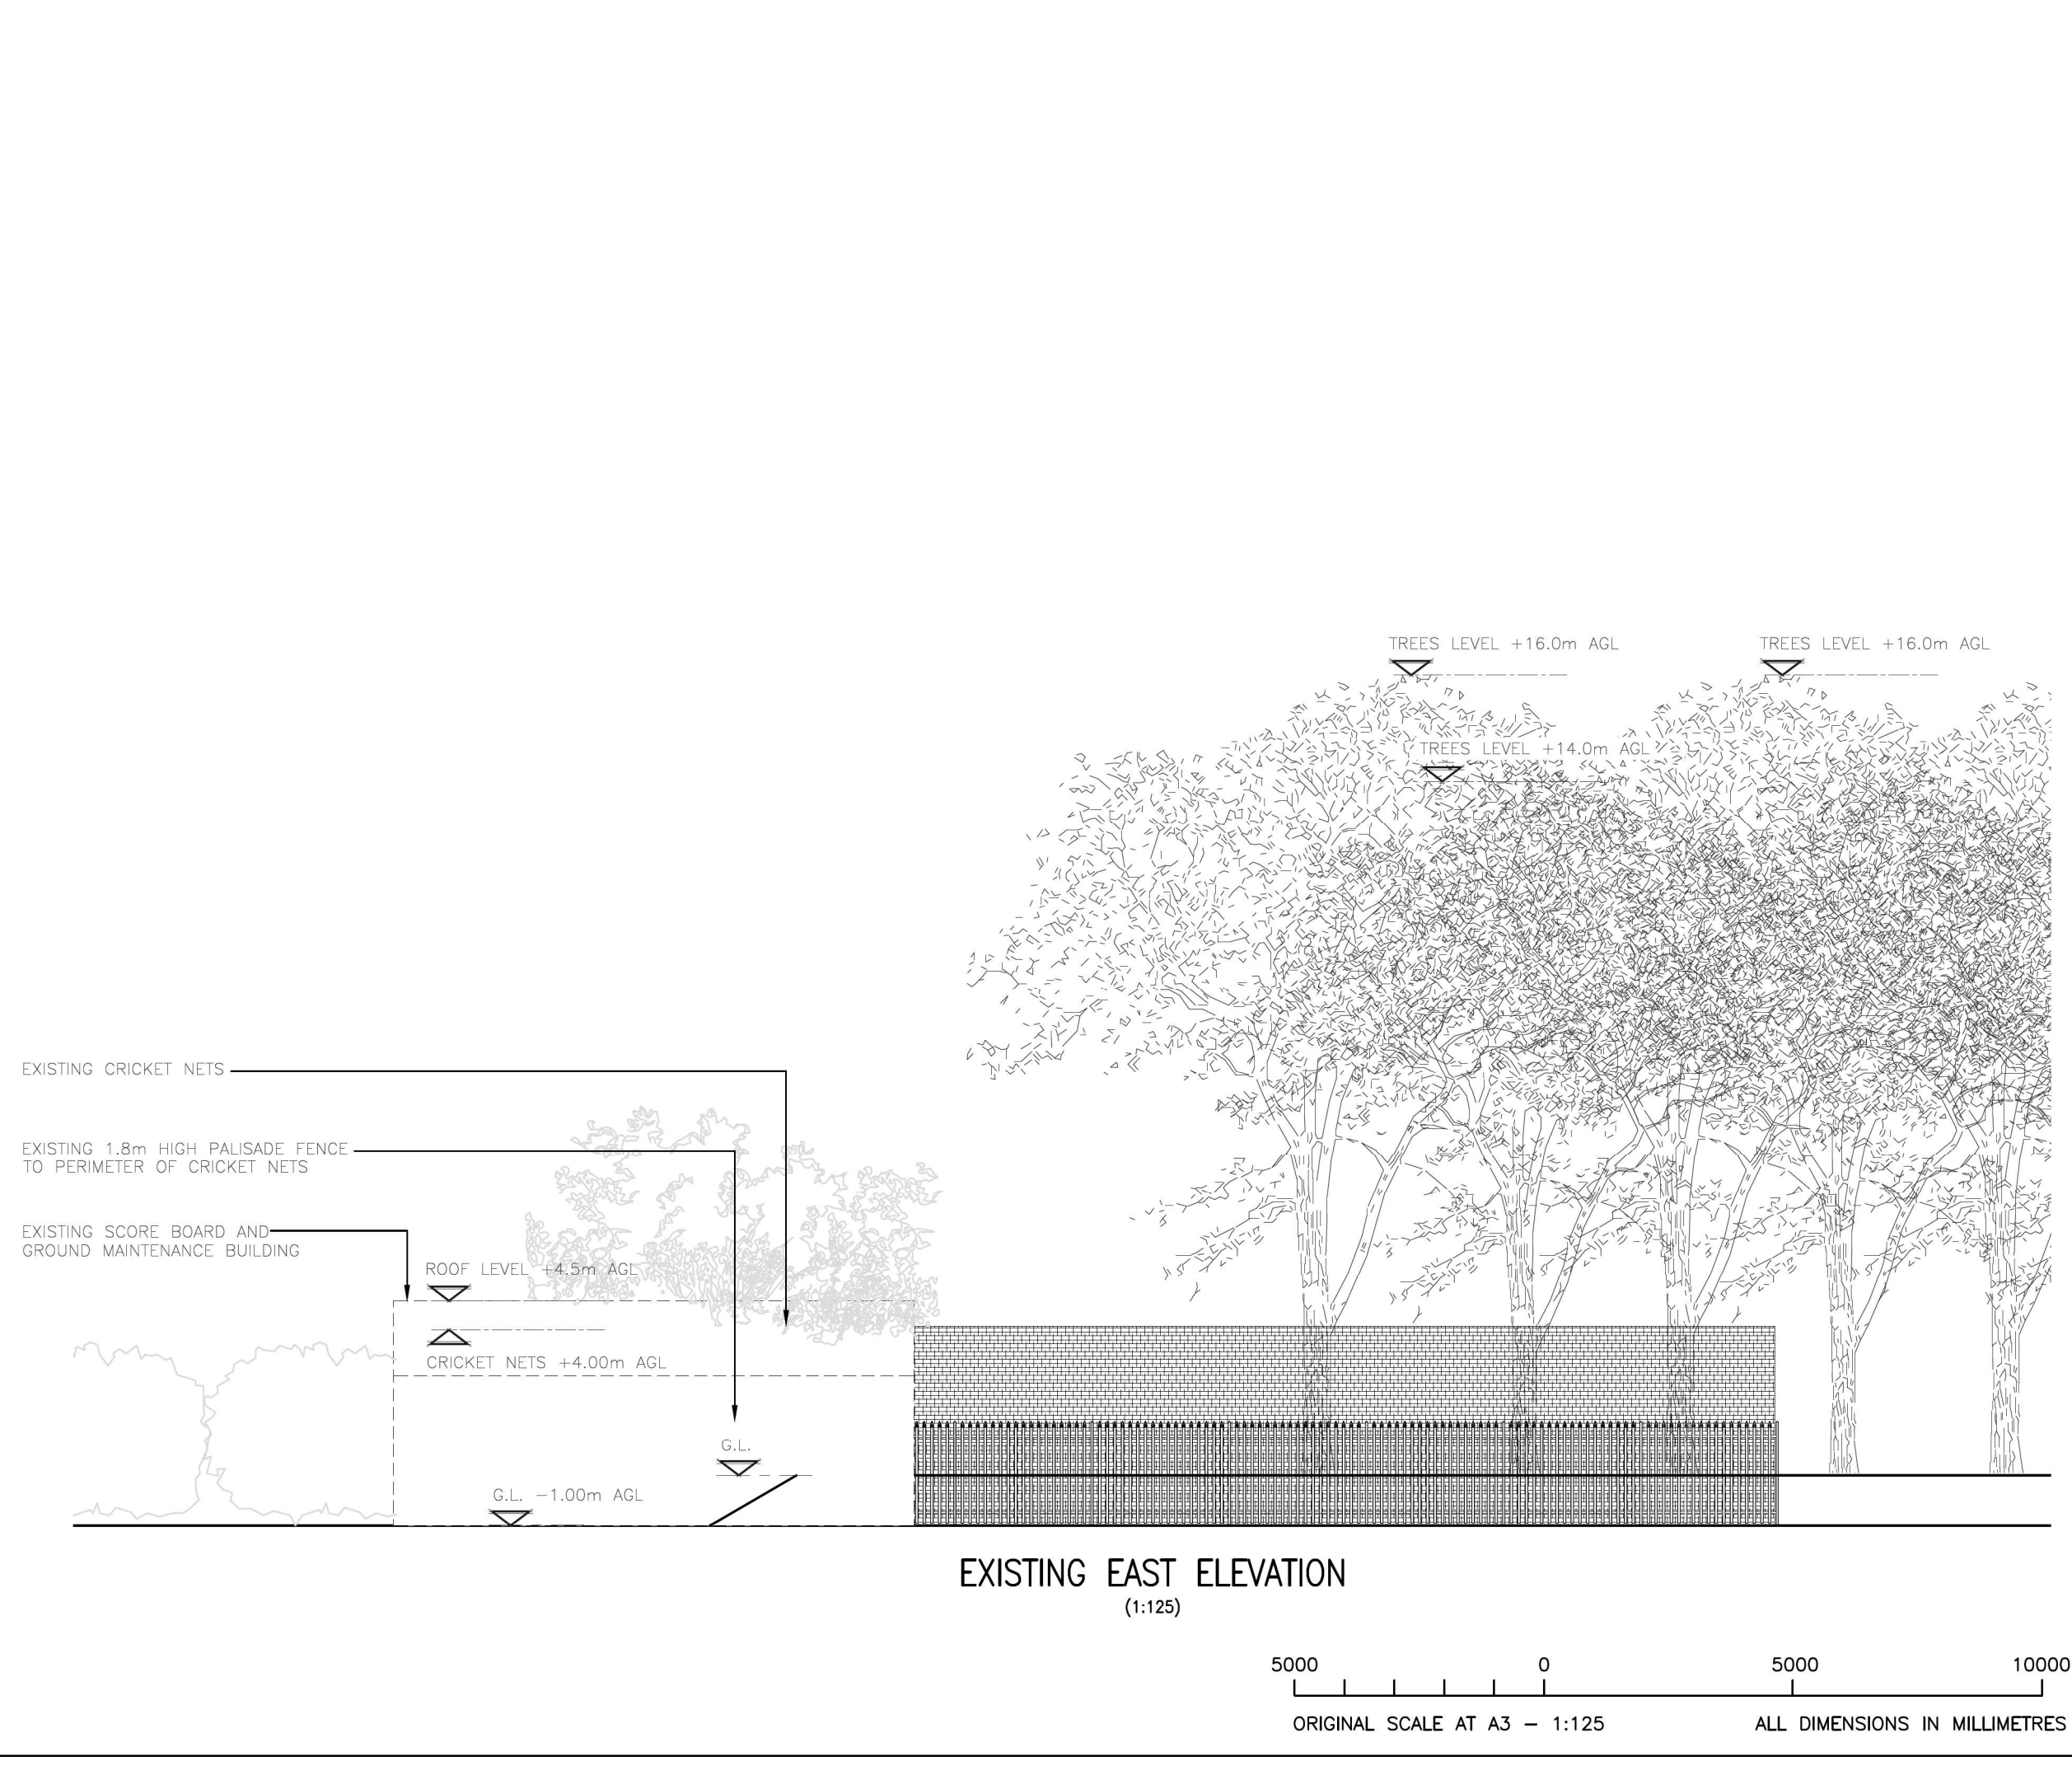

ALL DIMENSIONS ARE IN mm UNLESS NOTED OTHERWISE

N.G.R

E: 387043

N: 406922

B	VF added	ULC	ULC	08.08.24
A	Issued for Approval	ULC	ULC	03.07.24
REV	MODIFICATION	BY	CH	DATE




United Living Connected
4 Clearwater, Lingley Mere Business Park, Lingley Green Avenue,
Great Sankey, Warrington, WAG 3UZ
t. 44 (0)151 420 4128
www.unitedliving.co.uk



Cell Name			Opt.
MIDDLETON CRICKET CLUB			D
Cell ID No			
CORNERSTONE	TEF	VF	
30601200	97400	21480	
Site Address / Contact Details			
HOLLIN LANE MIDDLETON GREATER MANCHESTER M24 5EE			
Drawing Title: EXISTING ELEVATION			
Purpose of issue: PLANNING			Dwg Rev: B
Drawing Number: 300			B
Surveyed By: MS		Original Sheet Size: A3	Pack Issue:
Drawn: DBDA	Date: 25.06.24	Checked: UP	Date: 25.06.24 E

SDNT0005 Version 2.2

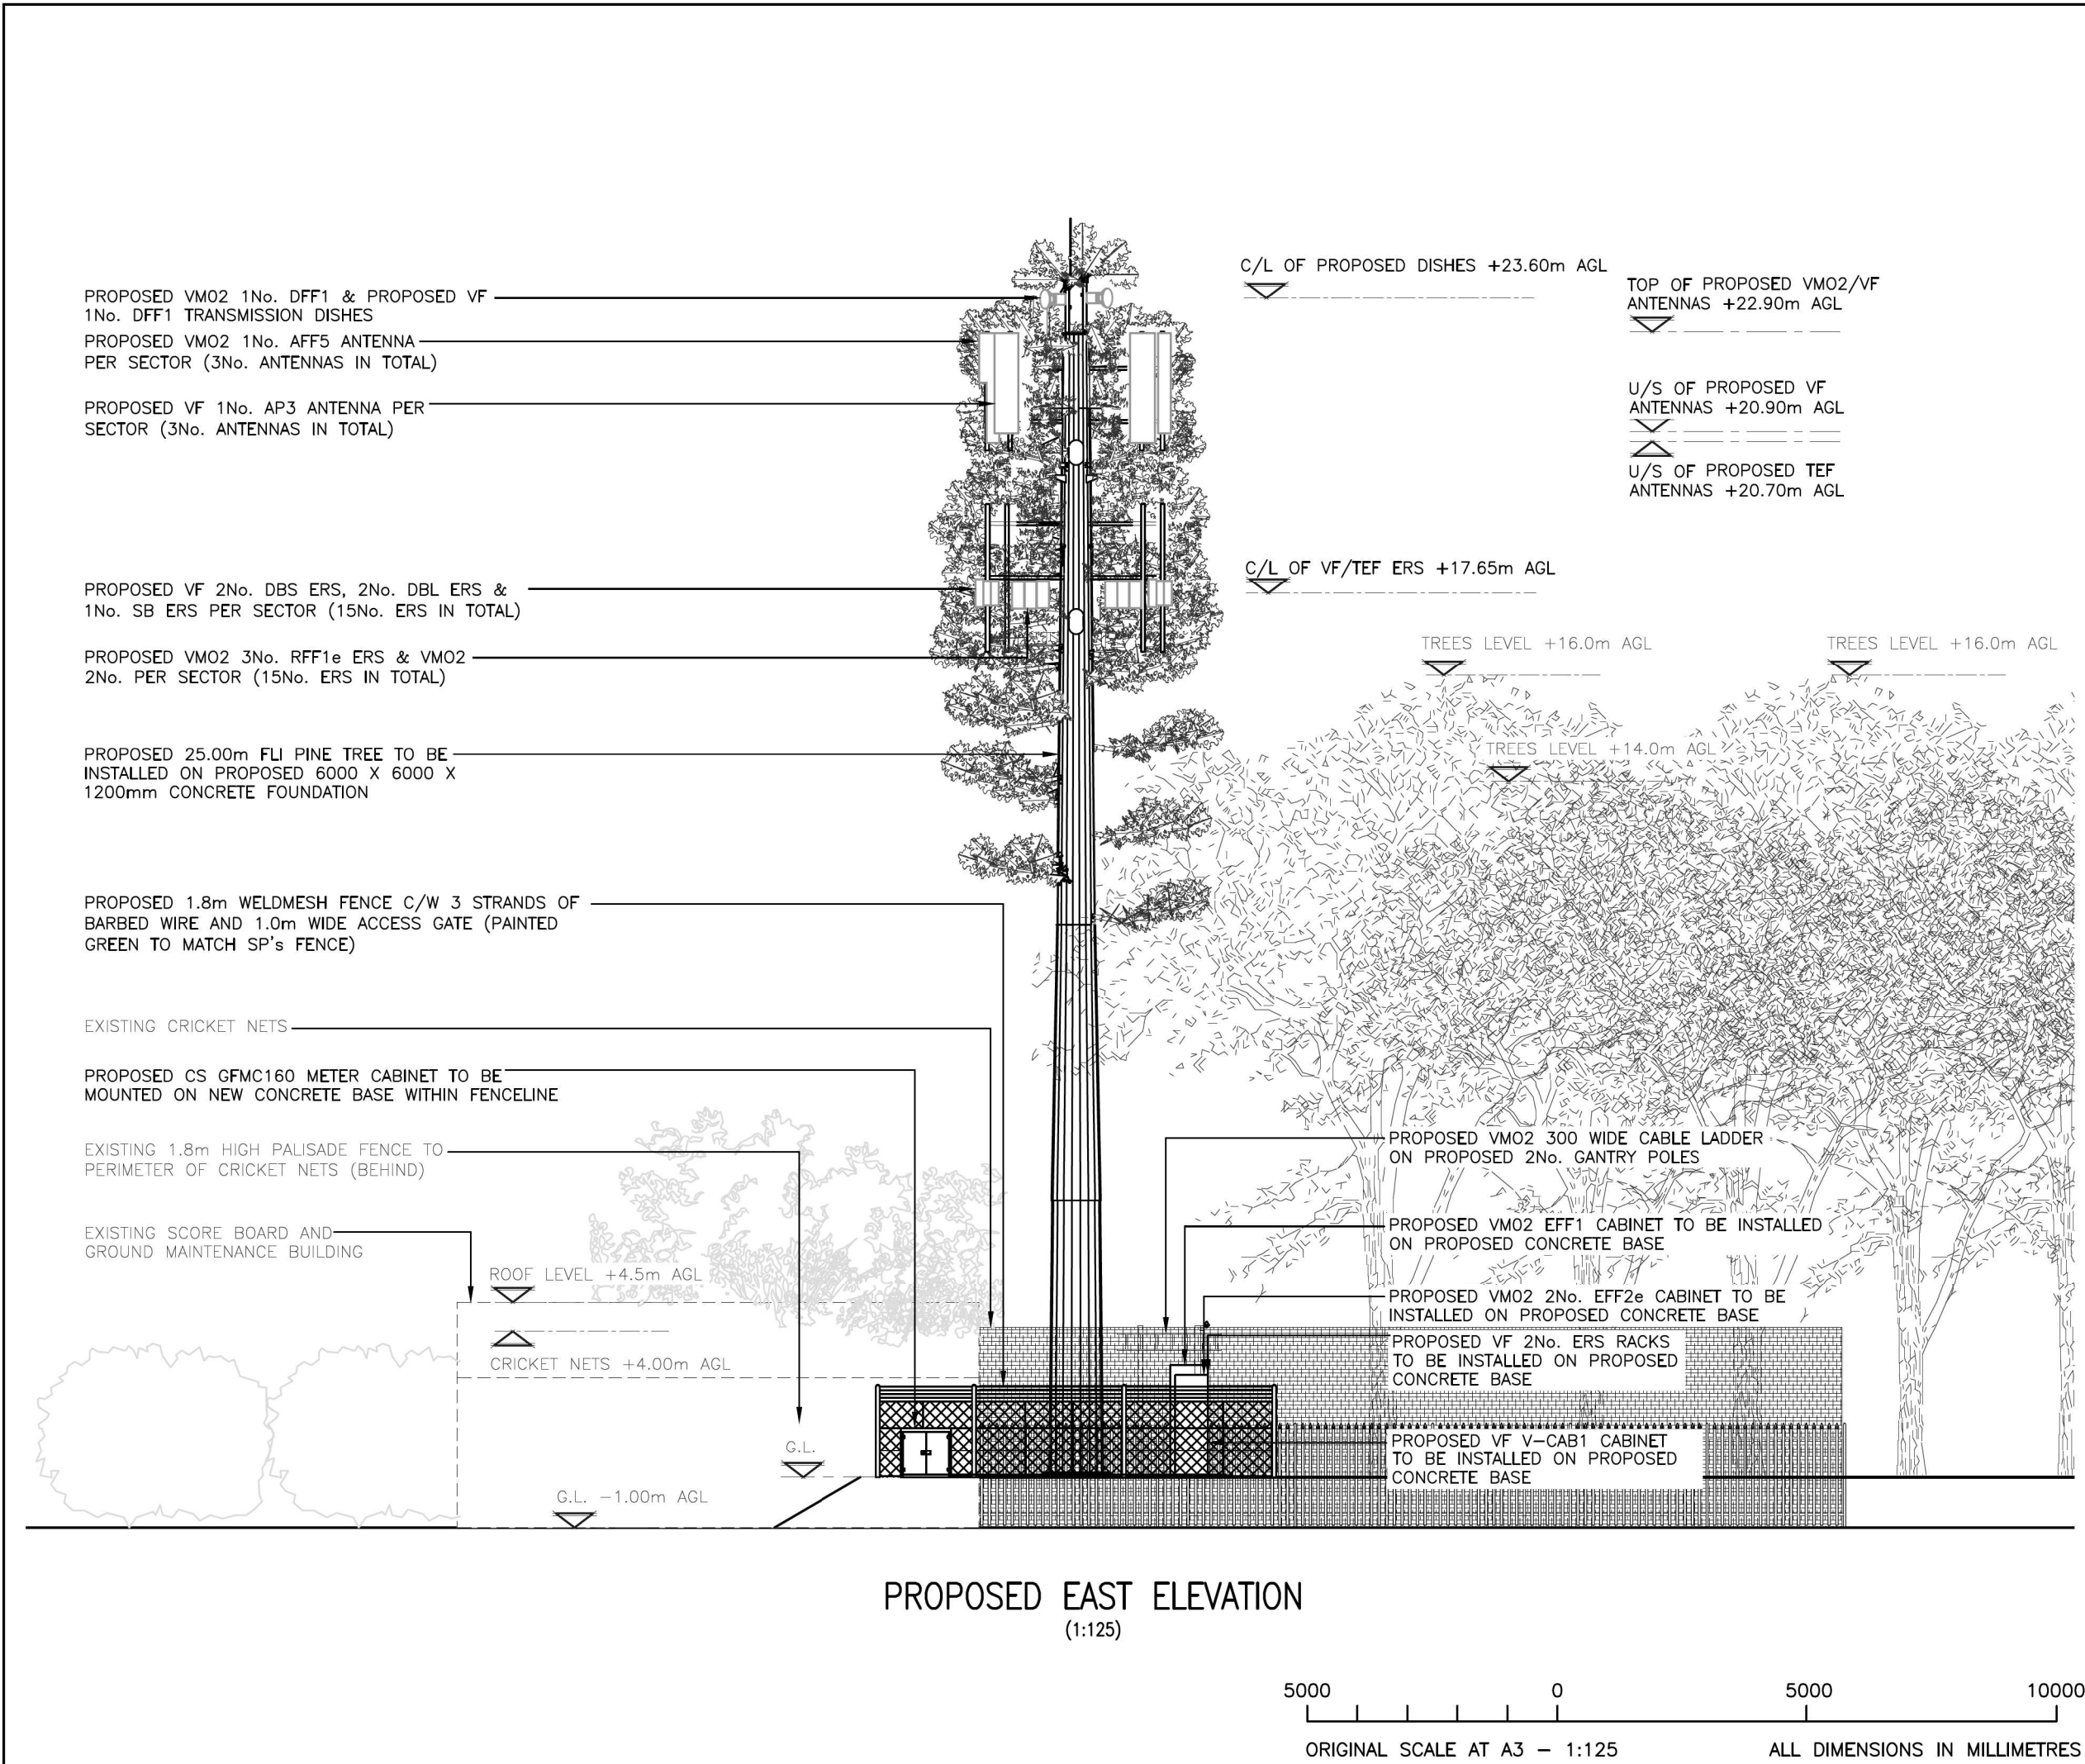

ALL DIMENSIONS ARE IN mm UNLESS NOTED OTHERWISE

N.G.R

E: 387043

N: 406922

NOTES:

NETTLES/OVERGROWTH
TO BE CLEARED

	Proposed Site amended	ULC	ULC	13.05.25
E	Tower Revised	ULC	ULC	01.04.25
D	Tower Location Revised	ULC	ULC	27.08.24
C	VF added	ULC	ULC	08.08.24
B	Issued for Approval	ULC	ULC	03.07.24
A				
REV	MODIFICATION	BY	CH	DATE

United Living Connected
4 Clearwater, Lingley Mere Business Park, Lingley Green Avenue,
Great Sankey, Warrington, WAG 3UZ
t. 44 (0)151 420 4128
www.unitedliving.co.uk

Cell Name		Opt.
MIDDLETON CRICKET CLUB		D
Cell ID No		
CORNERSTONE	TEF	VF
30601200	97400	21480

Site Address / Contact Details

HOLLIN LANE
MIDDLETON
GREATER MANCHESTER
M24 5EE

Drawing Title:
PROPOSED ELEVATION

Purpose of issue:		Dwg Rev:
PLANNING		
Drawing Number:		
301		E
Surveyed By:	Original Sheet Size:	Pack Issue:
MS	A3	
Drawn:	Date:	Checked:
DBDA	25.06.24	UP
		Date:
		25.06.24
		E

SDNT0005 Version 2.2