



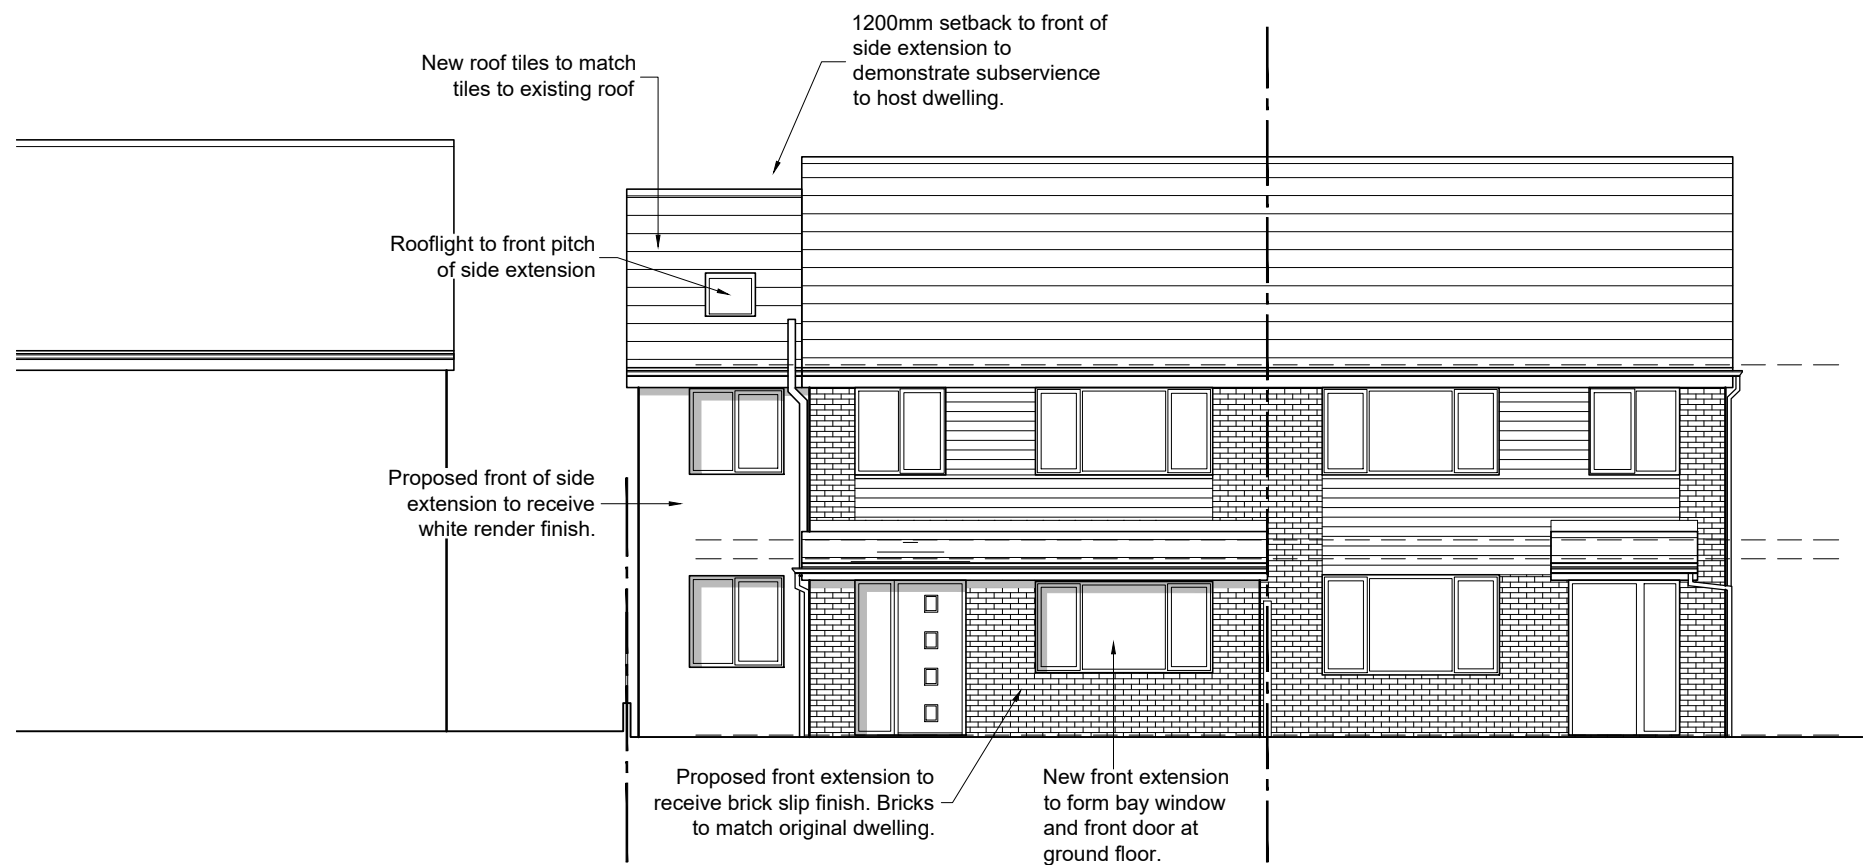


01 PROPOSED FRONT ELEVATION

Scale 1:100 @ A1

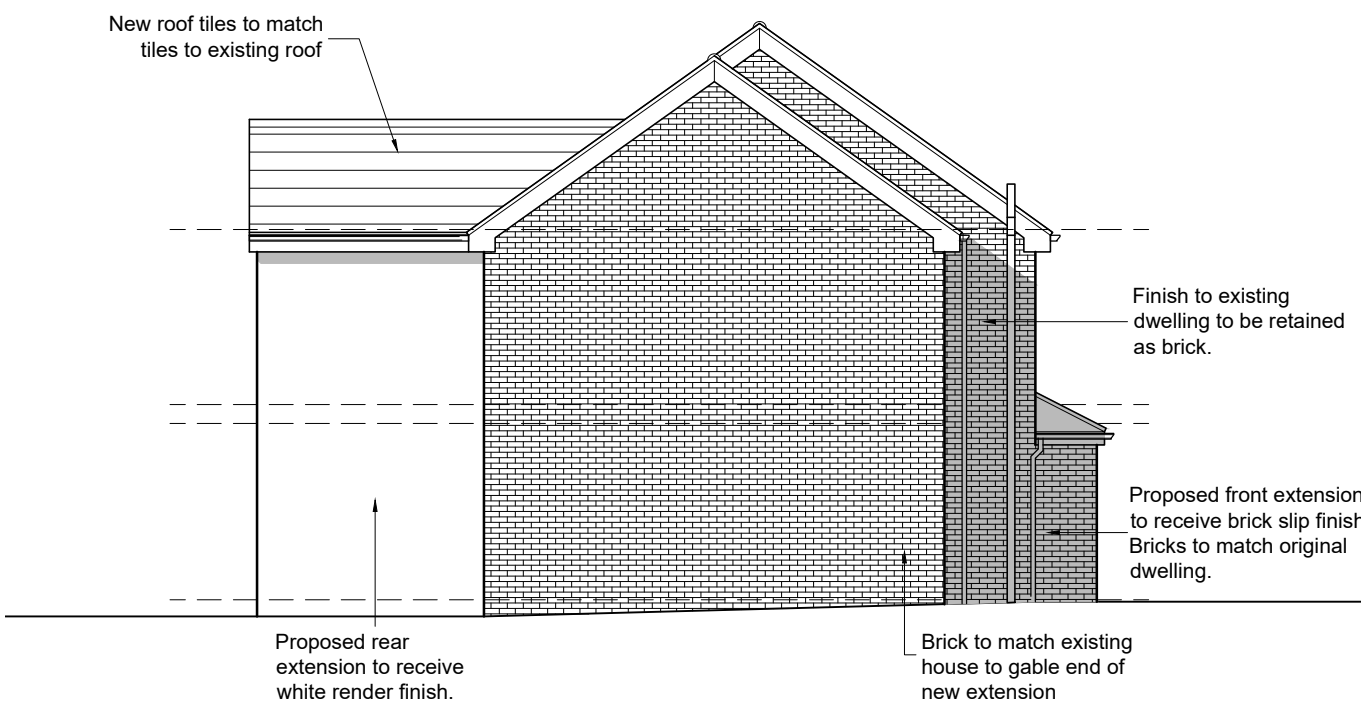


02 PROPOSED SIDE ELEVATION

Scale 1:100 @ A1

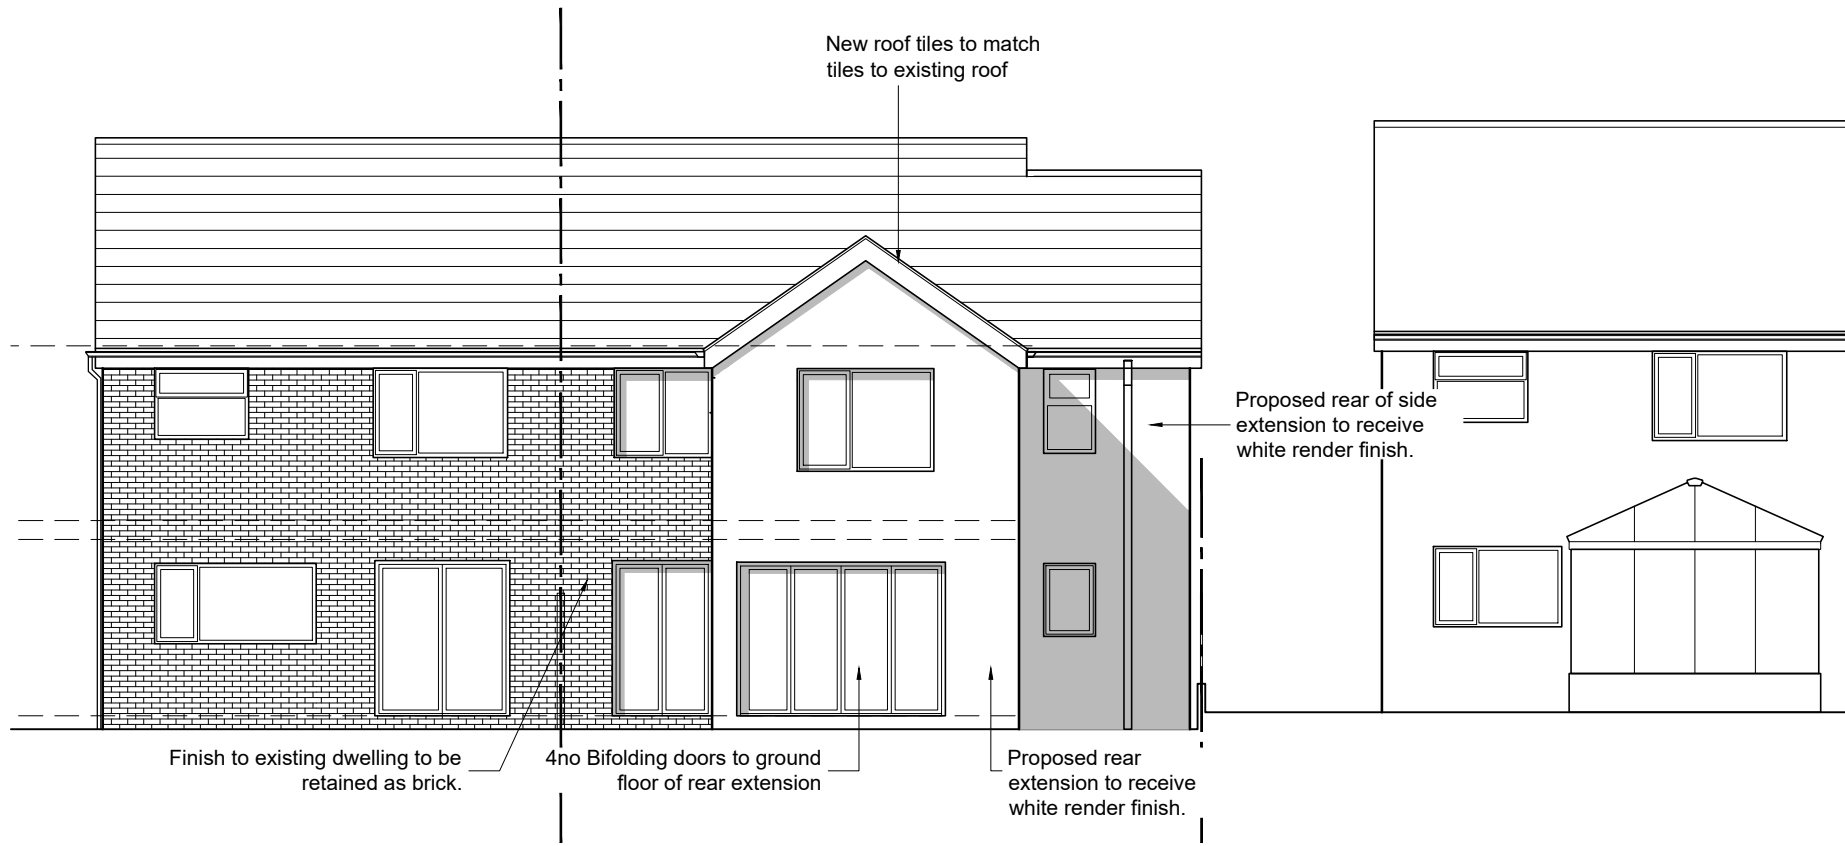

03 PROPOSED REAR ELEVATION

Scale 1:100 @ A1

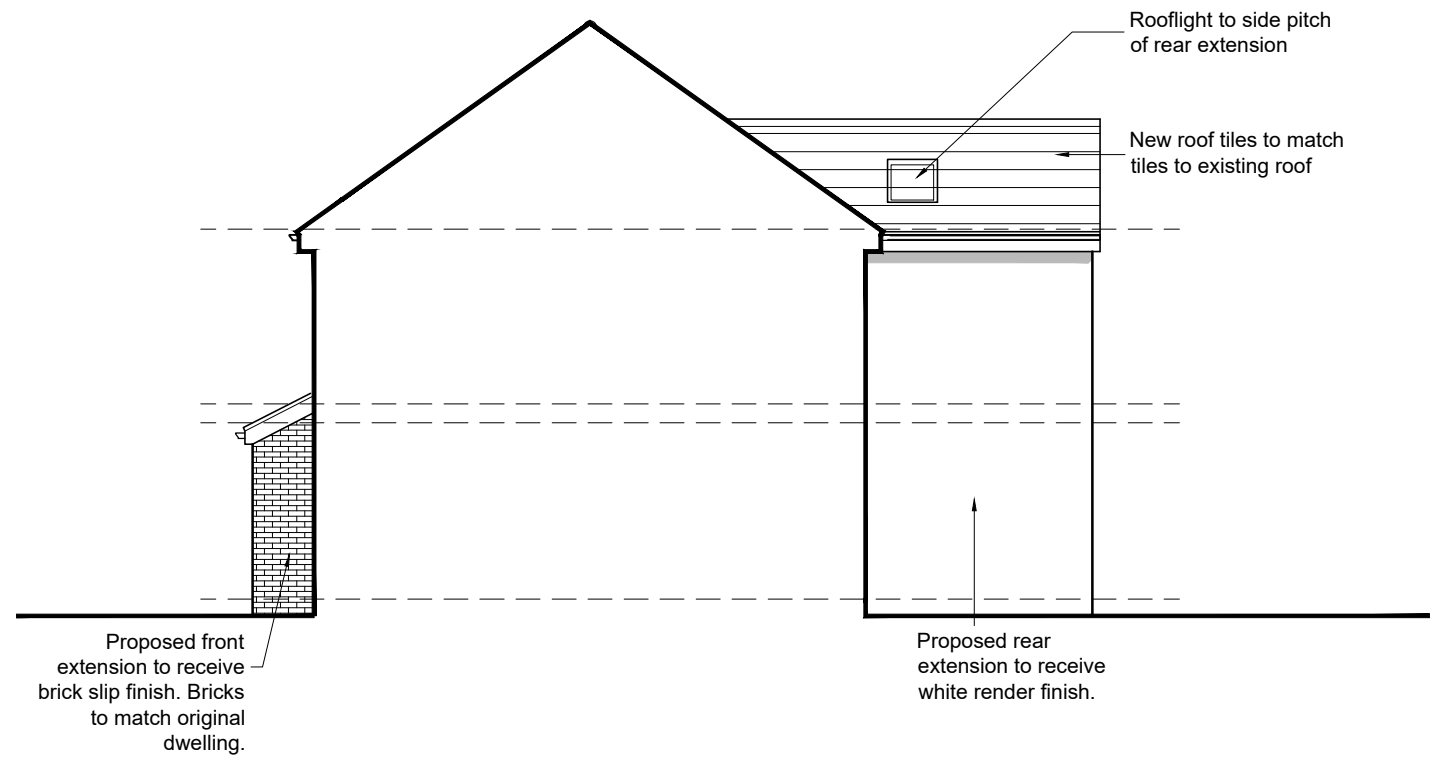

04 PROPOSED SIDE (SECTIONAL) ELEVATION


Scale 1:100 @ A1

NOTES

- All dimensions and levels are to be checked on site.
- Any discrepancies are to be reported to Spence & Oldham Architects Ltd before any work commences.
- This drawing shall not be scaled to ascertain any dimensions. Work to figured dimensions only.
- This drawing shall not be reproduced without express written permission from Spence & Oldham Architects Ltd.
- Title overlay drawings and ownership boundaries are produced using all reasonable endeavors. Spence & Oldham Architects Ltd cannot be responsible for the accuracy or scale discrepancy of base plans supplied to them.

0 1m 2m 5m
Scale 1:100 @ A1

rev	date	drawn	checked
B	24/07/25	JSE	GO
Elevations amended to show brick to front extension following comments from the planning officer.			
rev	date	drawn	checked
A	02/07/25	JSE	GO
Extent of brick and render clarified on elevations.			

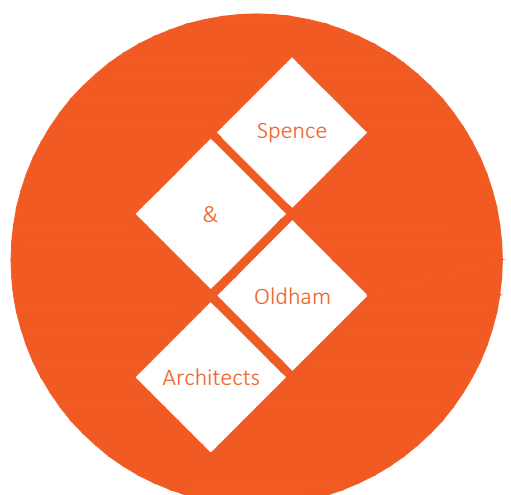stage	Planning		
status	Approval		
client	Private		
project	48 Phyllis Street Middleton, M24 2AQ		
title	Proposed Elevations		
date	05/05/25	drawn	JSE
scale	1:100 @ A1	checked	GO
 25 Cosgrove Crescent Manchester M35 0JX info@SOarchitects.co.uk			
Job No	DWG No	Rev	
0052	(02)302	B	