



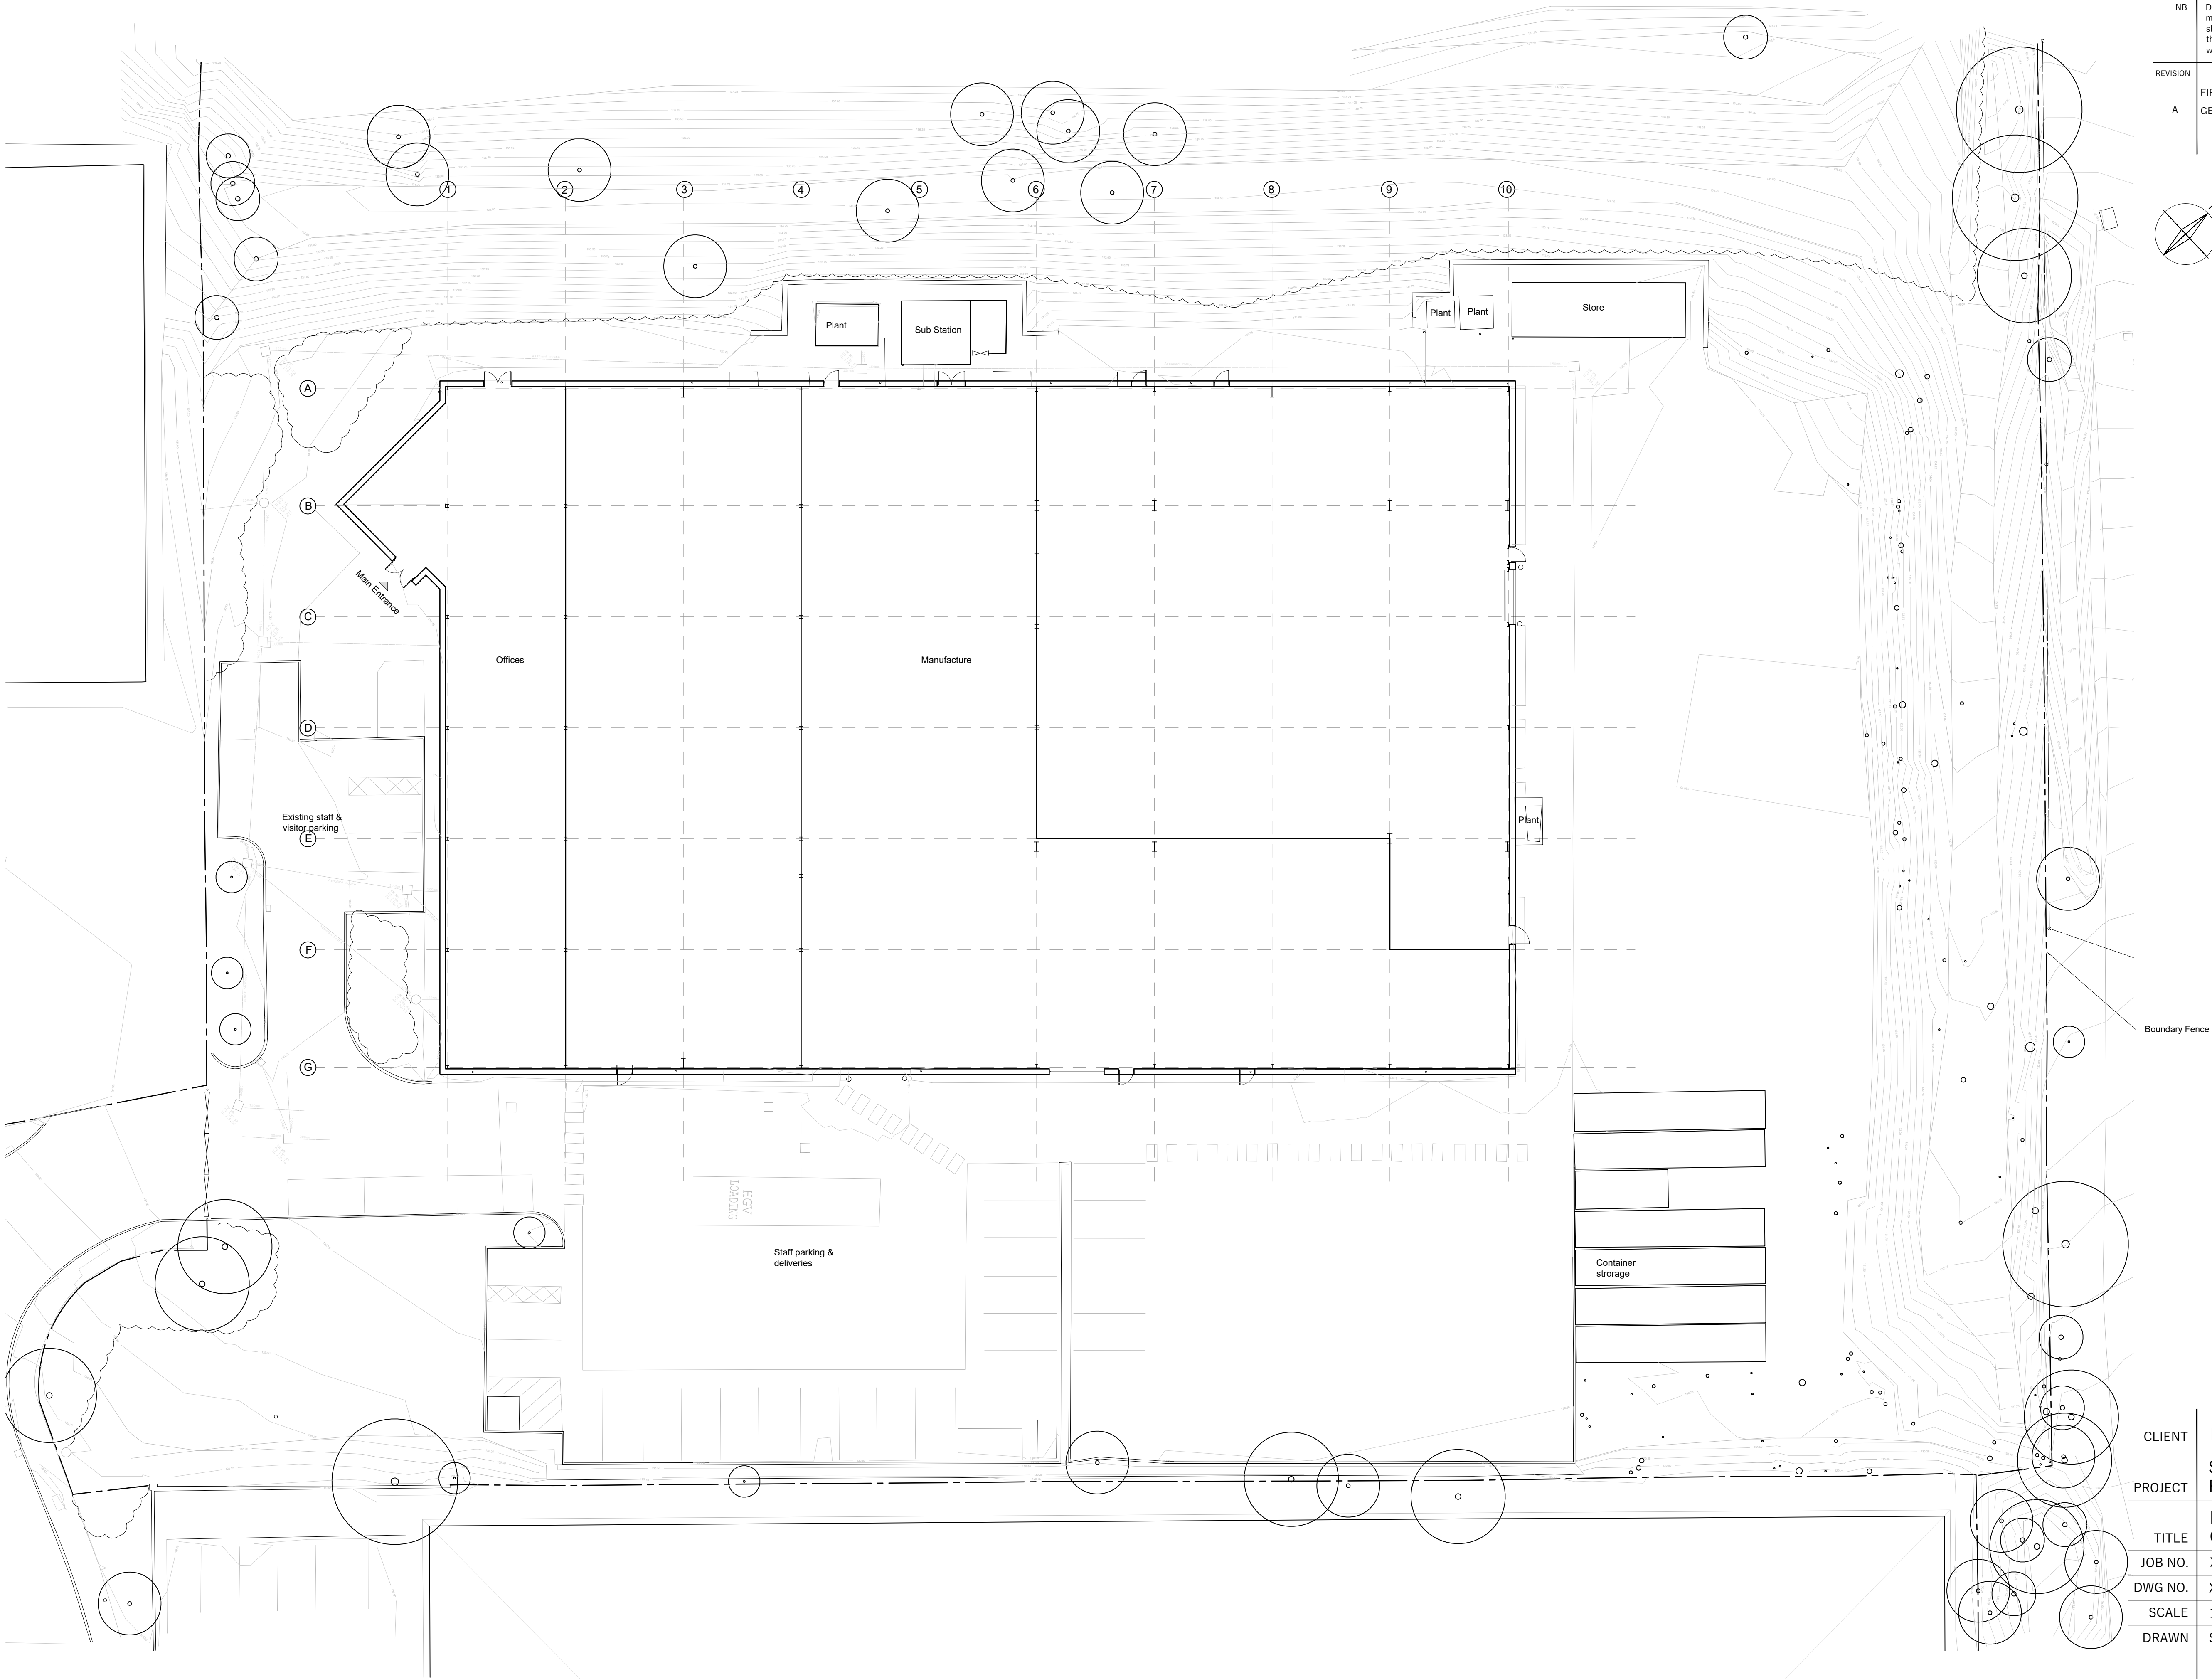

NB	Do not scale off this drawing. All dimensions to be checked on site prior to manufacture and construction. This drawing is the property of JH. Architects and should not be reproduced without permission. All discrepancies to be brought to the attention of the architect immediately. This drawing to be read in conjunction with the specification / bill of quantities and related drawings.			
REVISION	-	FIRST ISSUE	19.03.25	SZ
	A	GENERAL UPDATE	08.04.25	DG

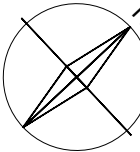

EXISTING GROUND FLOOR PLAN
SCALE 1:200



46 MANCHESTER ROAD
CHORLTON
MANCHESTER
M21 9PH

info@justharchitects.co.uk
T +44(0)161 237 5500

CLIENT	FOTHERGILL COATED FABRICS
PROJECT	SMALLBRIDGE BUSINESS PARK RIVERSIDE DRIVE, ROCHDALE OL16 2SH
TITLE	EXISTING GROUND FLOOR PLAN
JOB NO.	X141
DWG NO.	X141-EX-AS2.01 - Rev.A
SCALE	1:200 @ A1
DRAWN	SZ

JH.A

RIBA
Chartered Practice

arb
Architects
Registration
Board