






EXISTING REAR ELEVATION

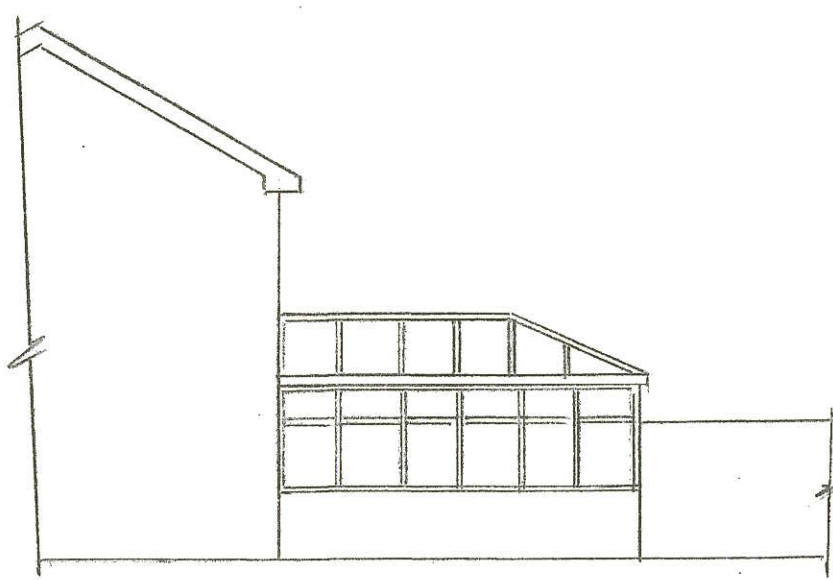


EXISTING SIDE ELEVATION

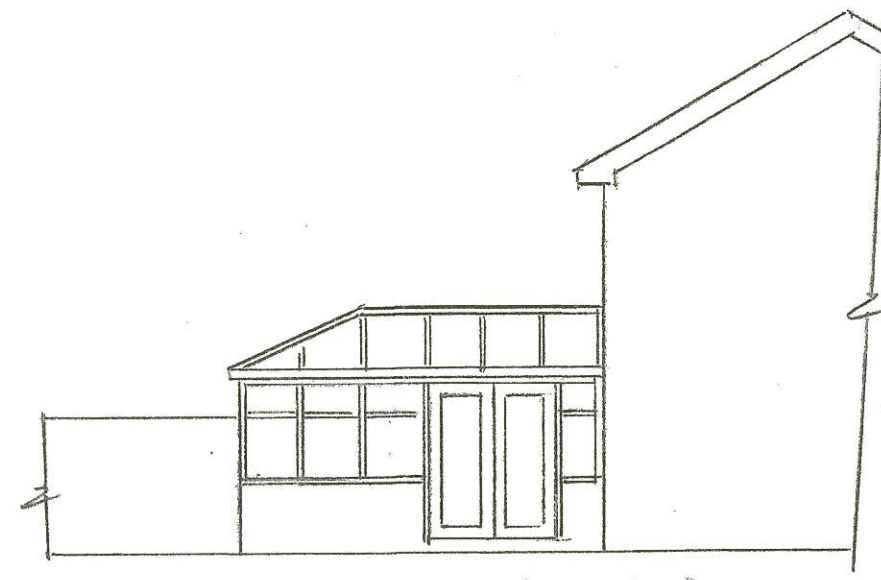

EXISTING SIDE ELEVATION

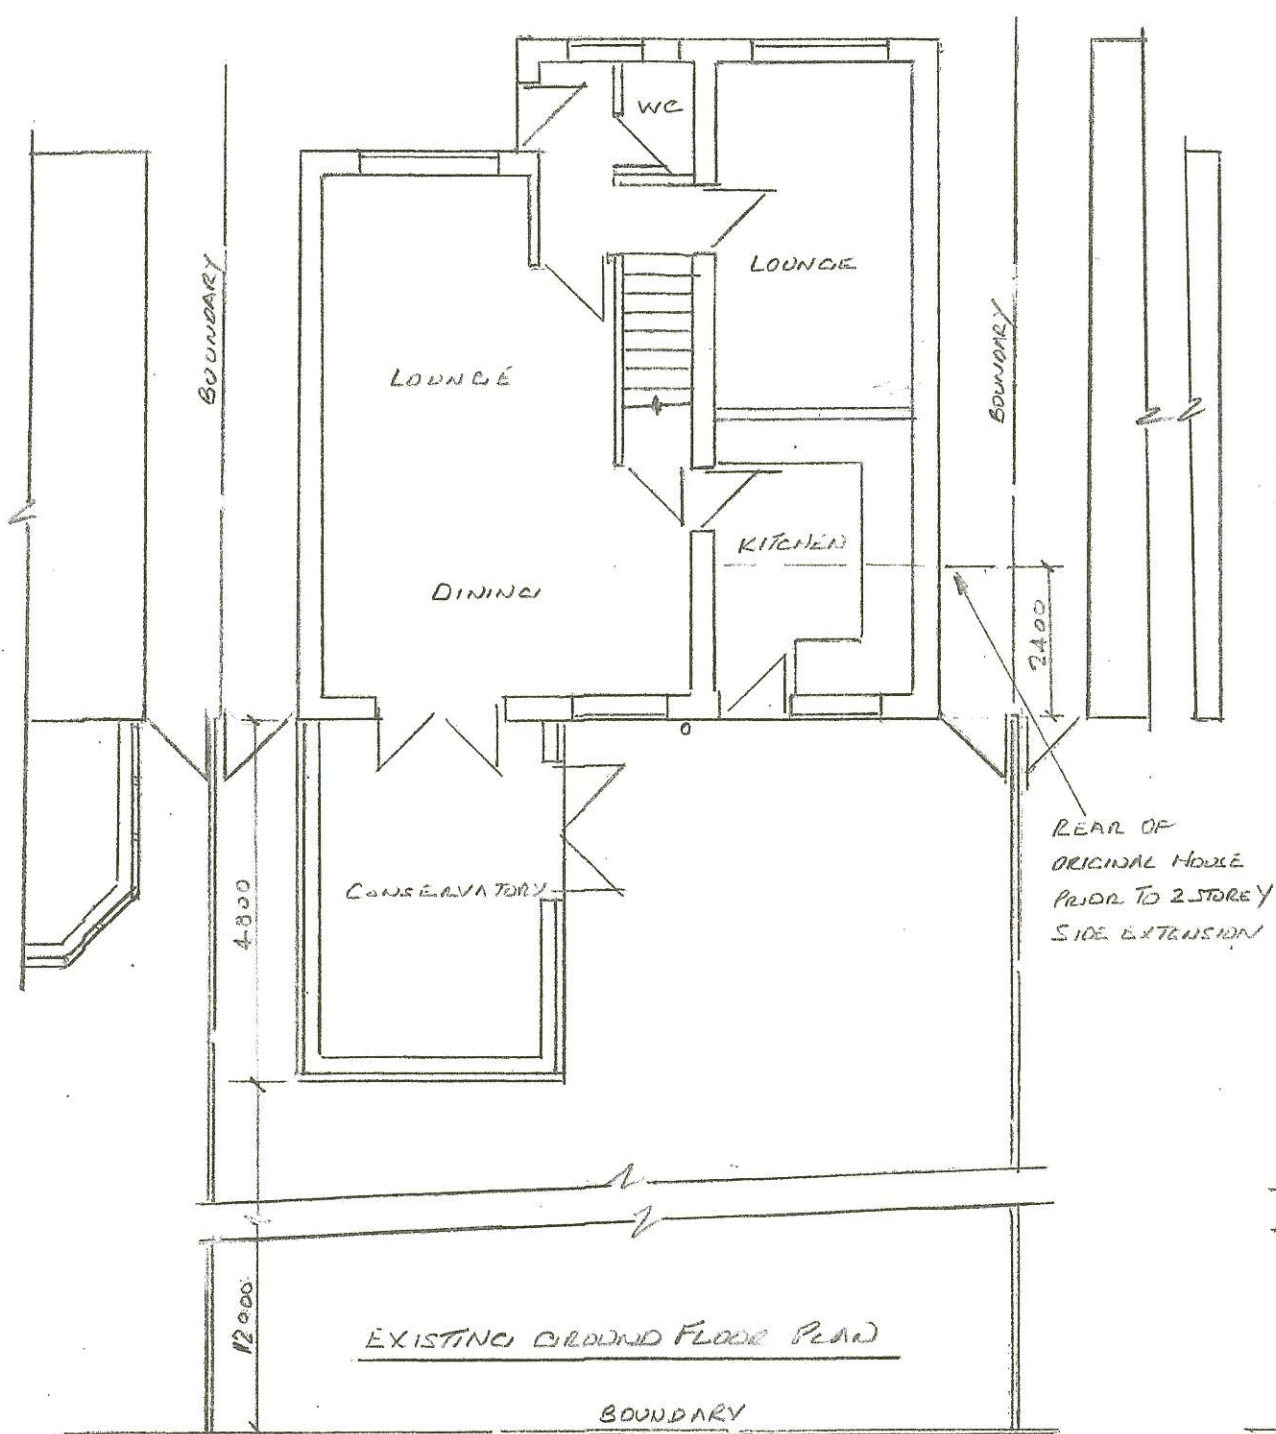

EXISTING GROUND FLOOR PLAN

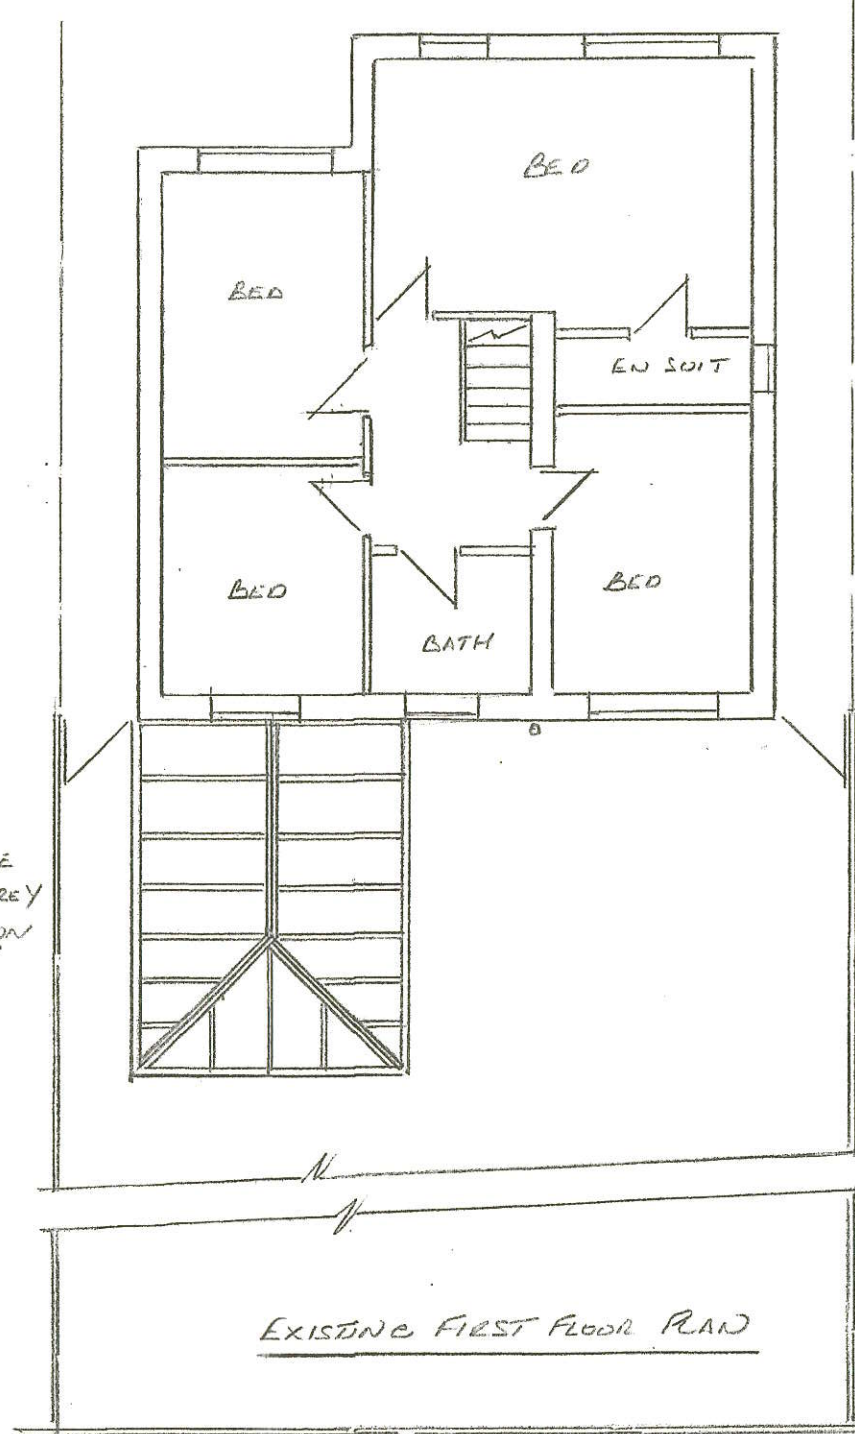

EXISTING FIRST FLOOR PLAN

Thompson Designs

Tel 0161 705 1458 Mob 07884 318634

Sheet 1

Existing Plans and Elevations

13 Twinegate

Rochdale OL12 6DW

Scale 1:100 @ A3 Date July 2025