


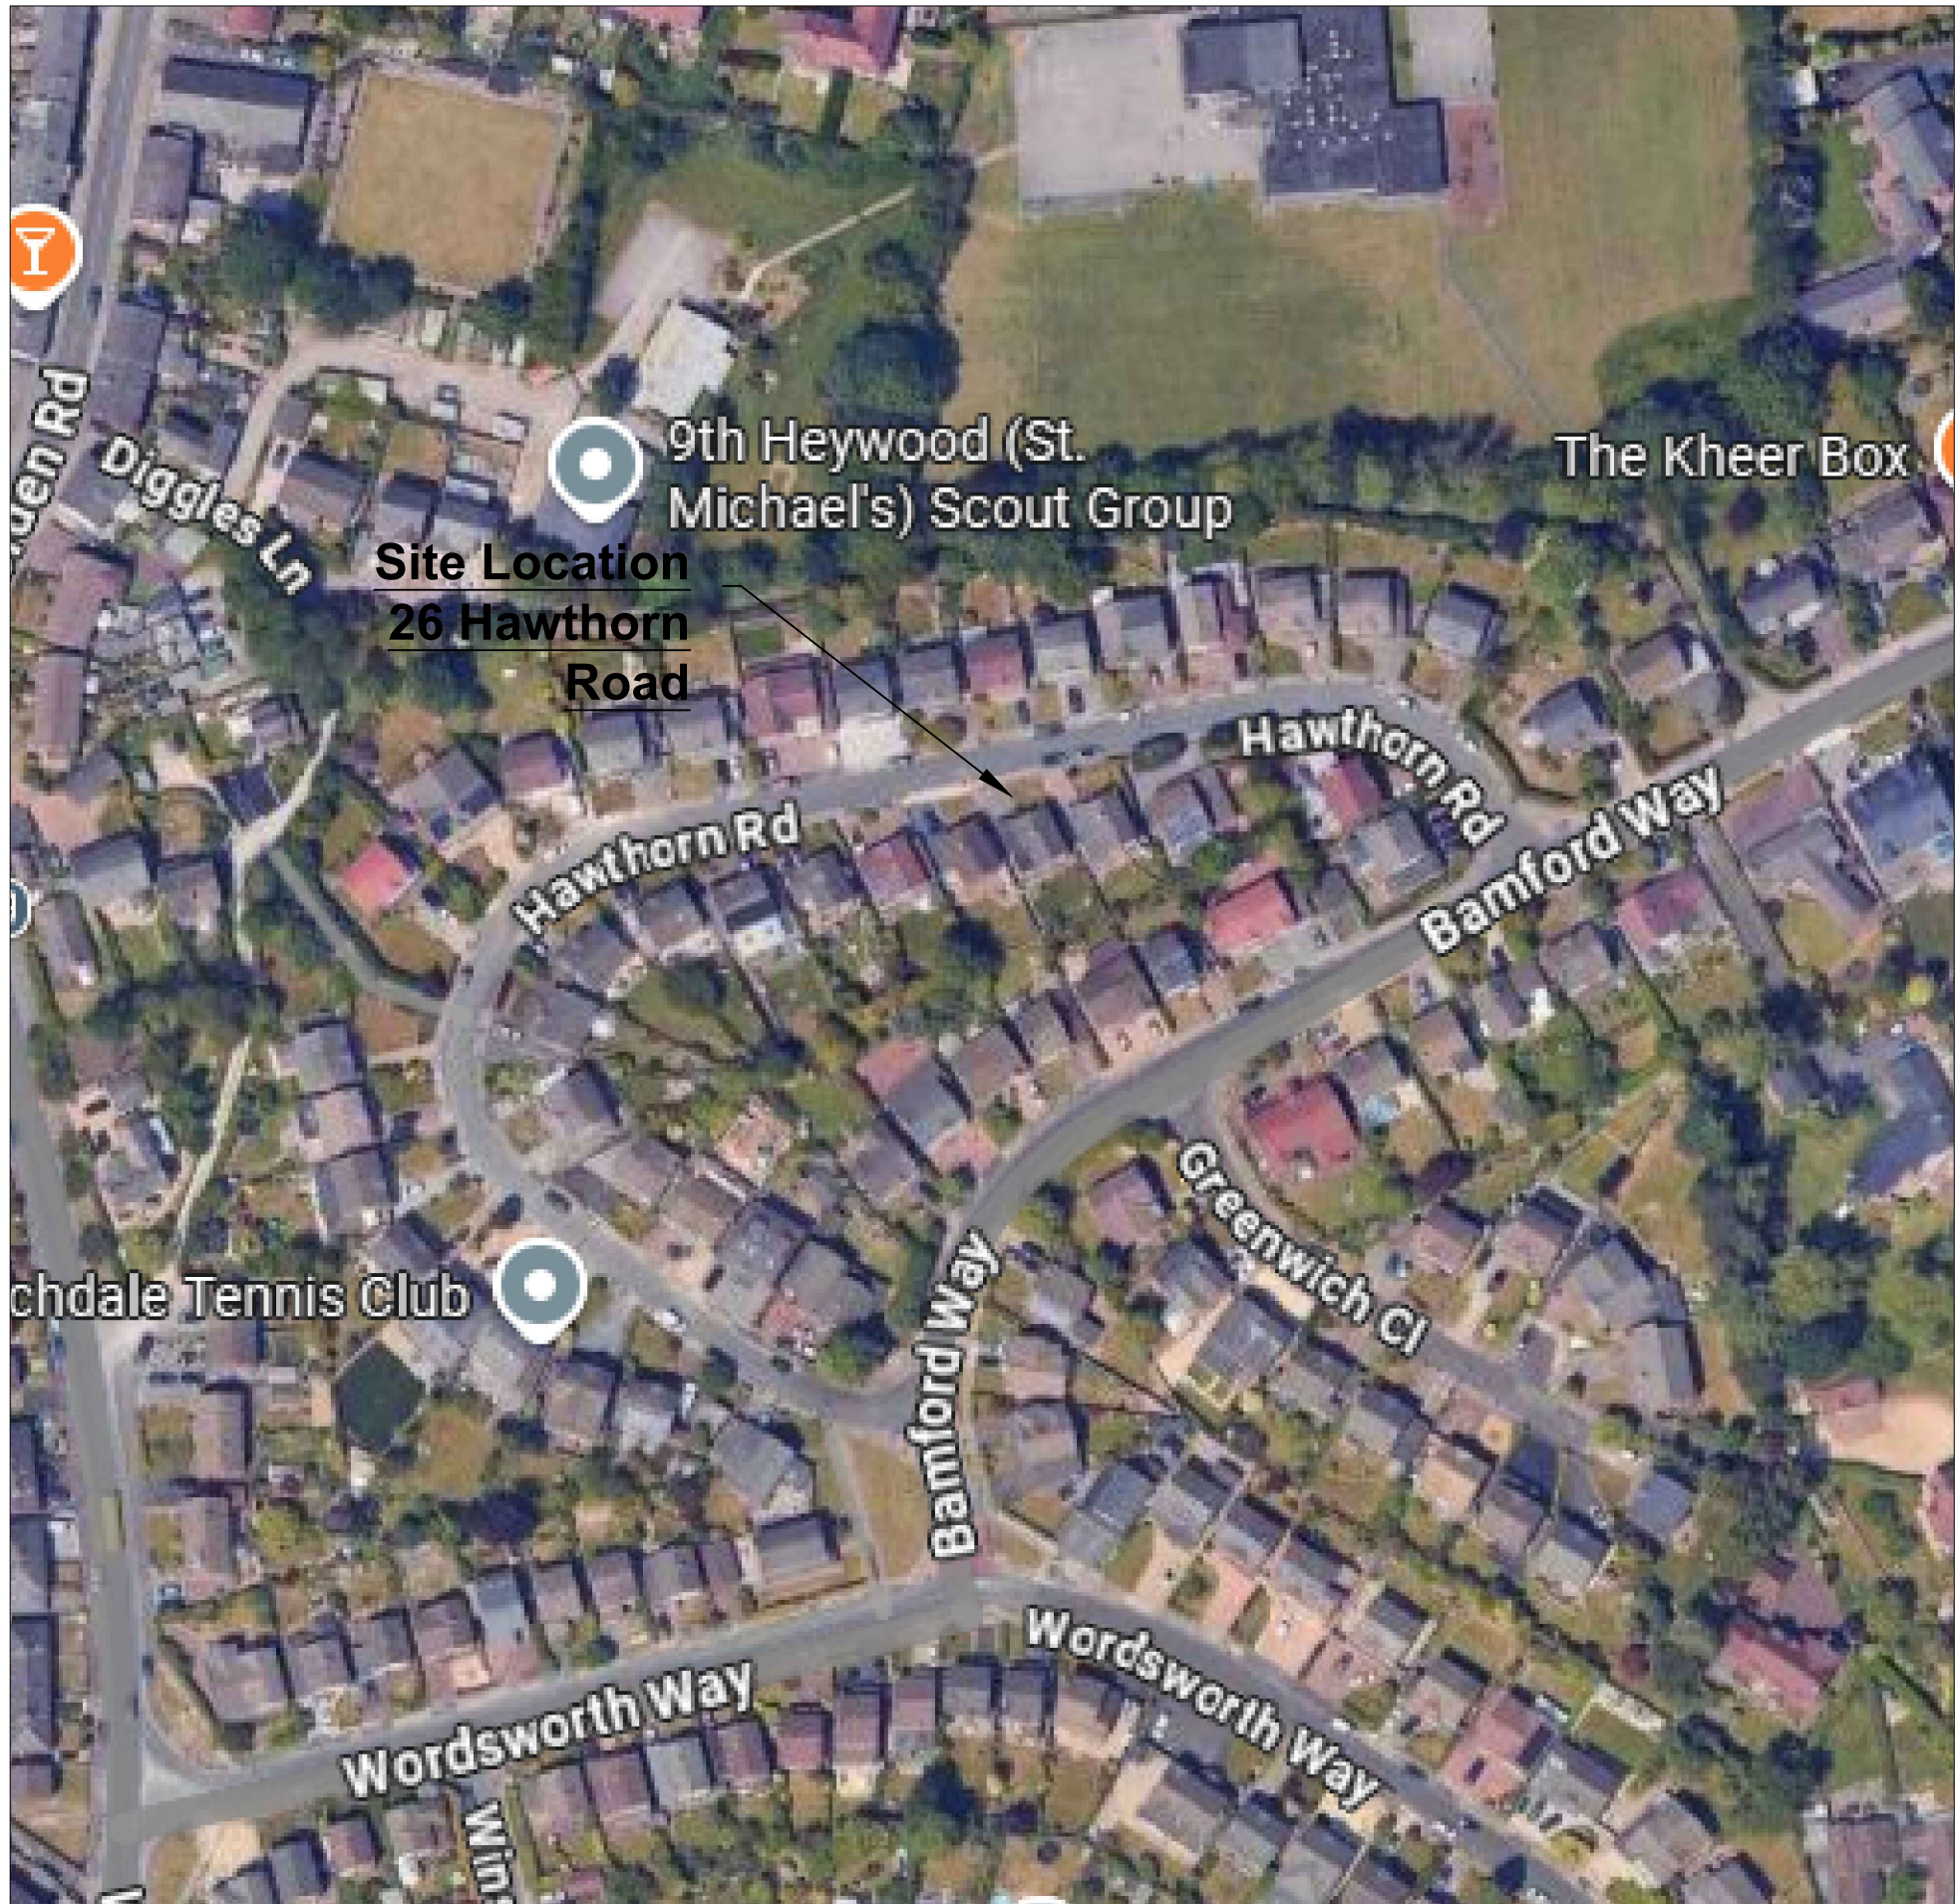

Site Plan Scale 1:1250 @ A3

Site Area - 330 SqM/ 3552 SqFt

Existing Building 

Site Boundary 



Site Location Plan

Scale 1:1250 @ A3

Site Boundary 
Existing Building 

NOTES:

No scaling or dimensions other than those figured are to be taken from this drawing. All dimensions to be checked on site.

This drawing is for use at the named location and for Planning Permission purposes only and as such should not be used at any other location or for any other purposes.

Project Location:

26 Hawthorn Rd,
Bamford,
Rochdale
OL11 5JQ

Drawing:

00A Site Location
Plan

Scale:	Size:	Date:
Varies	A3	12/08/25