



"Copyright in this drawing remains with the designer. Responsibility is not accepted for errors made by others in scaling from this drawing. All construction information should be taken from figured dimensions only. Check all dimensions on site. In case of any discrepancy, refer query to the designer."




SIDE ELEVATION AS PROPOSED (1:50)

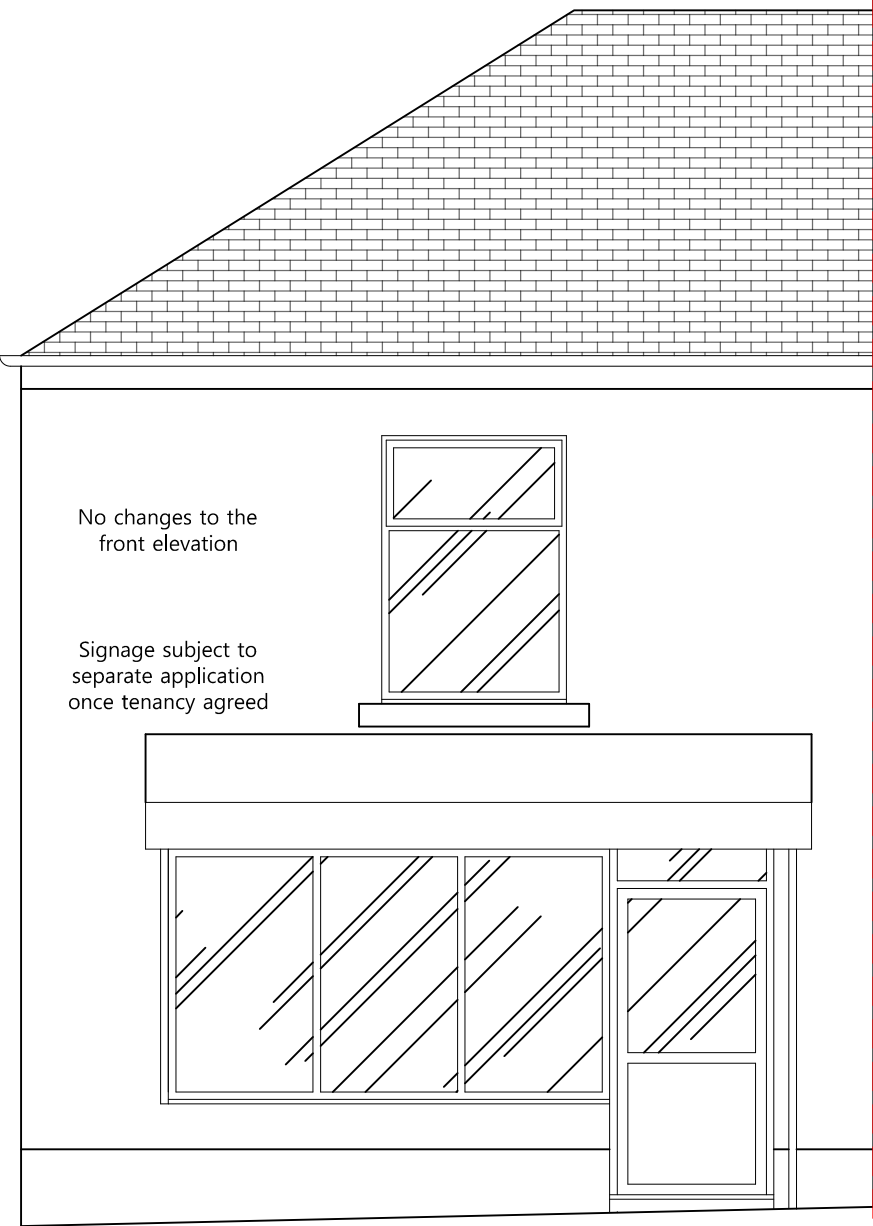

FRONT ELEVATION AS PROPOSED (1:50)

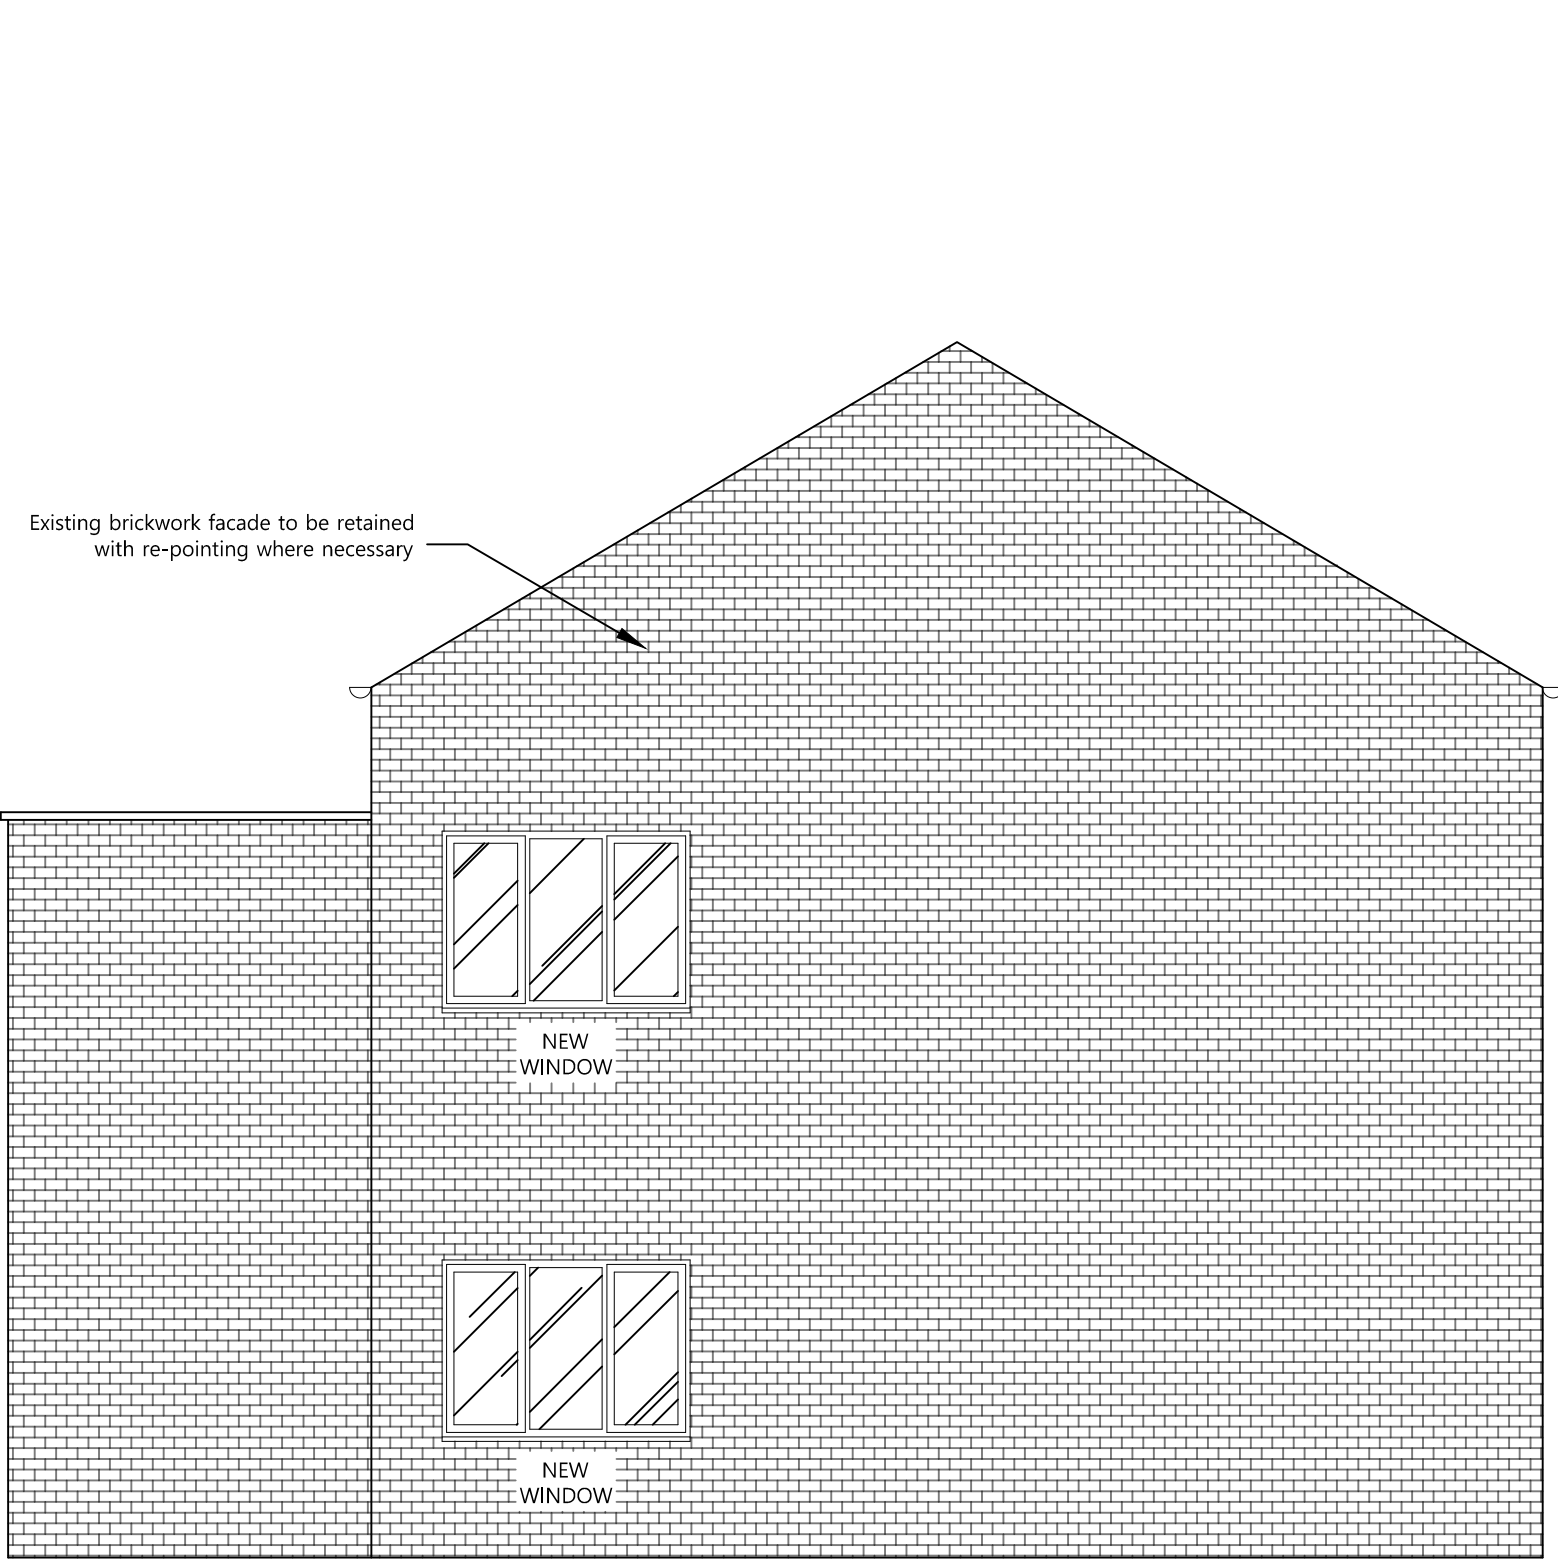

REAR ELEVATION AS PROPOSED (1:50)

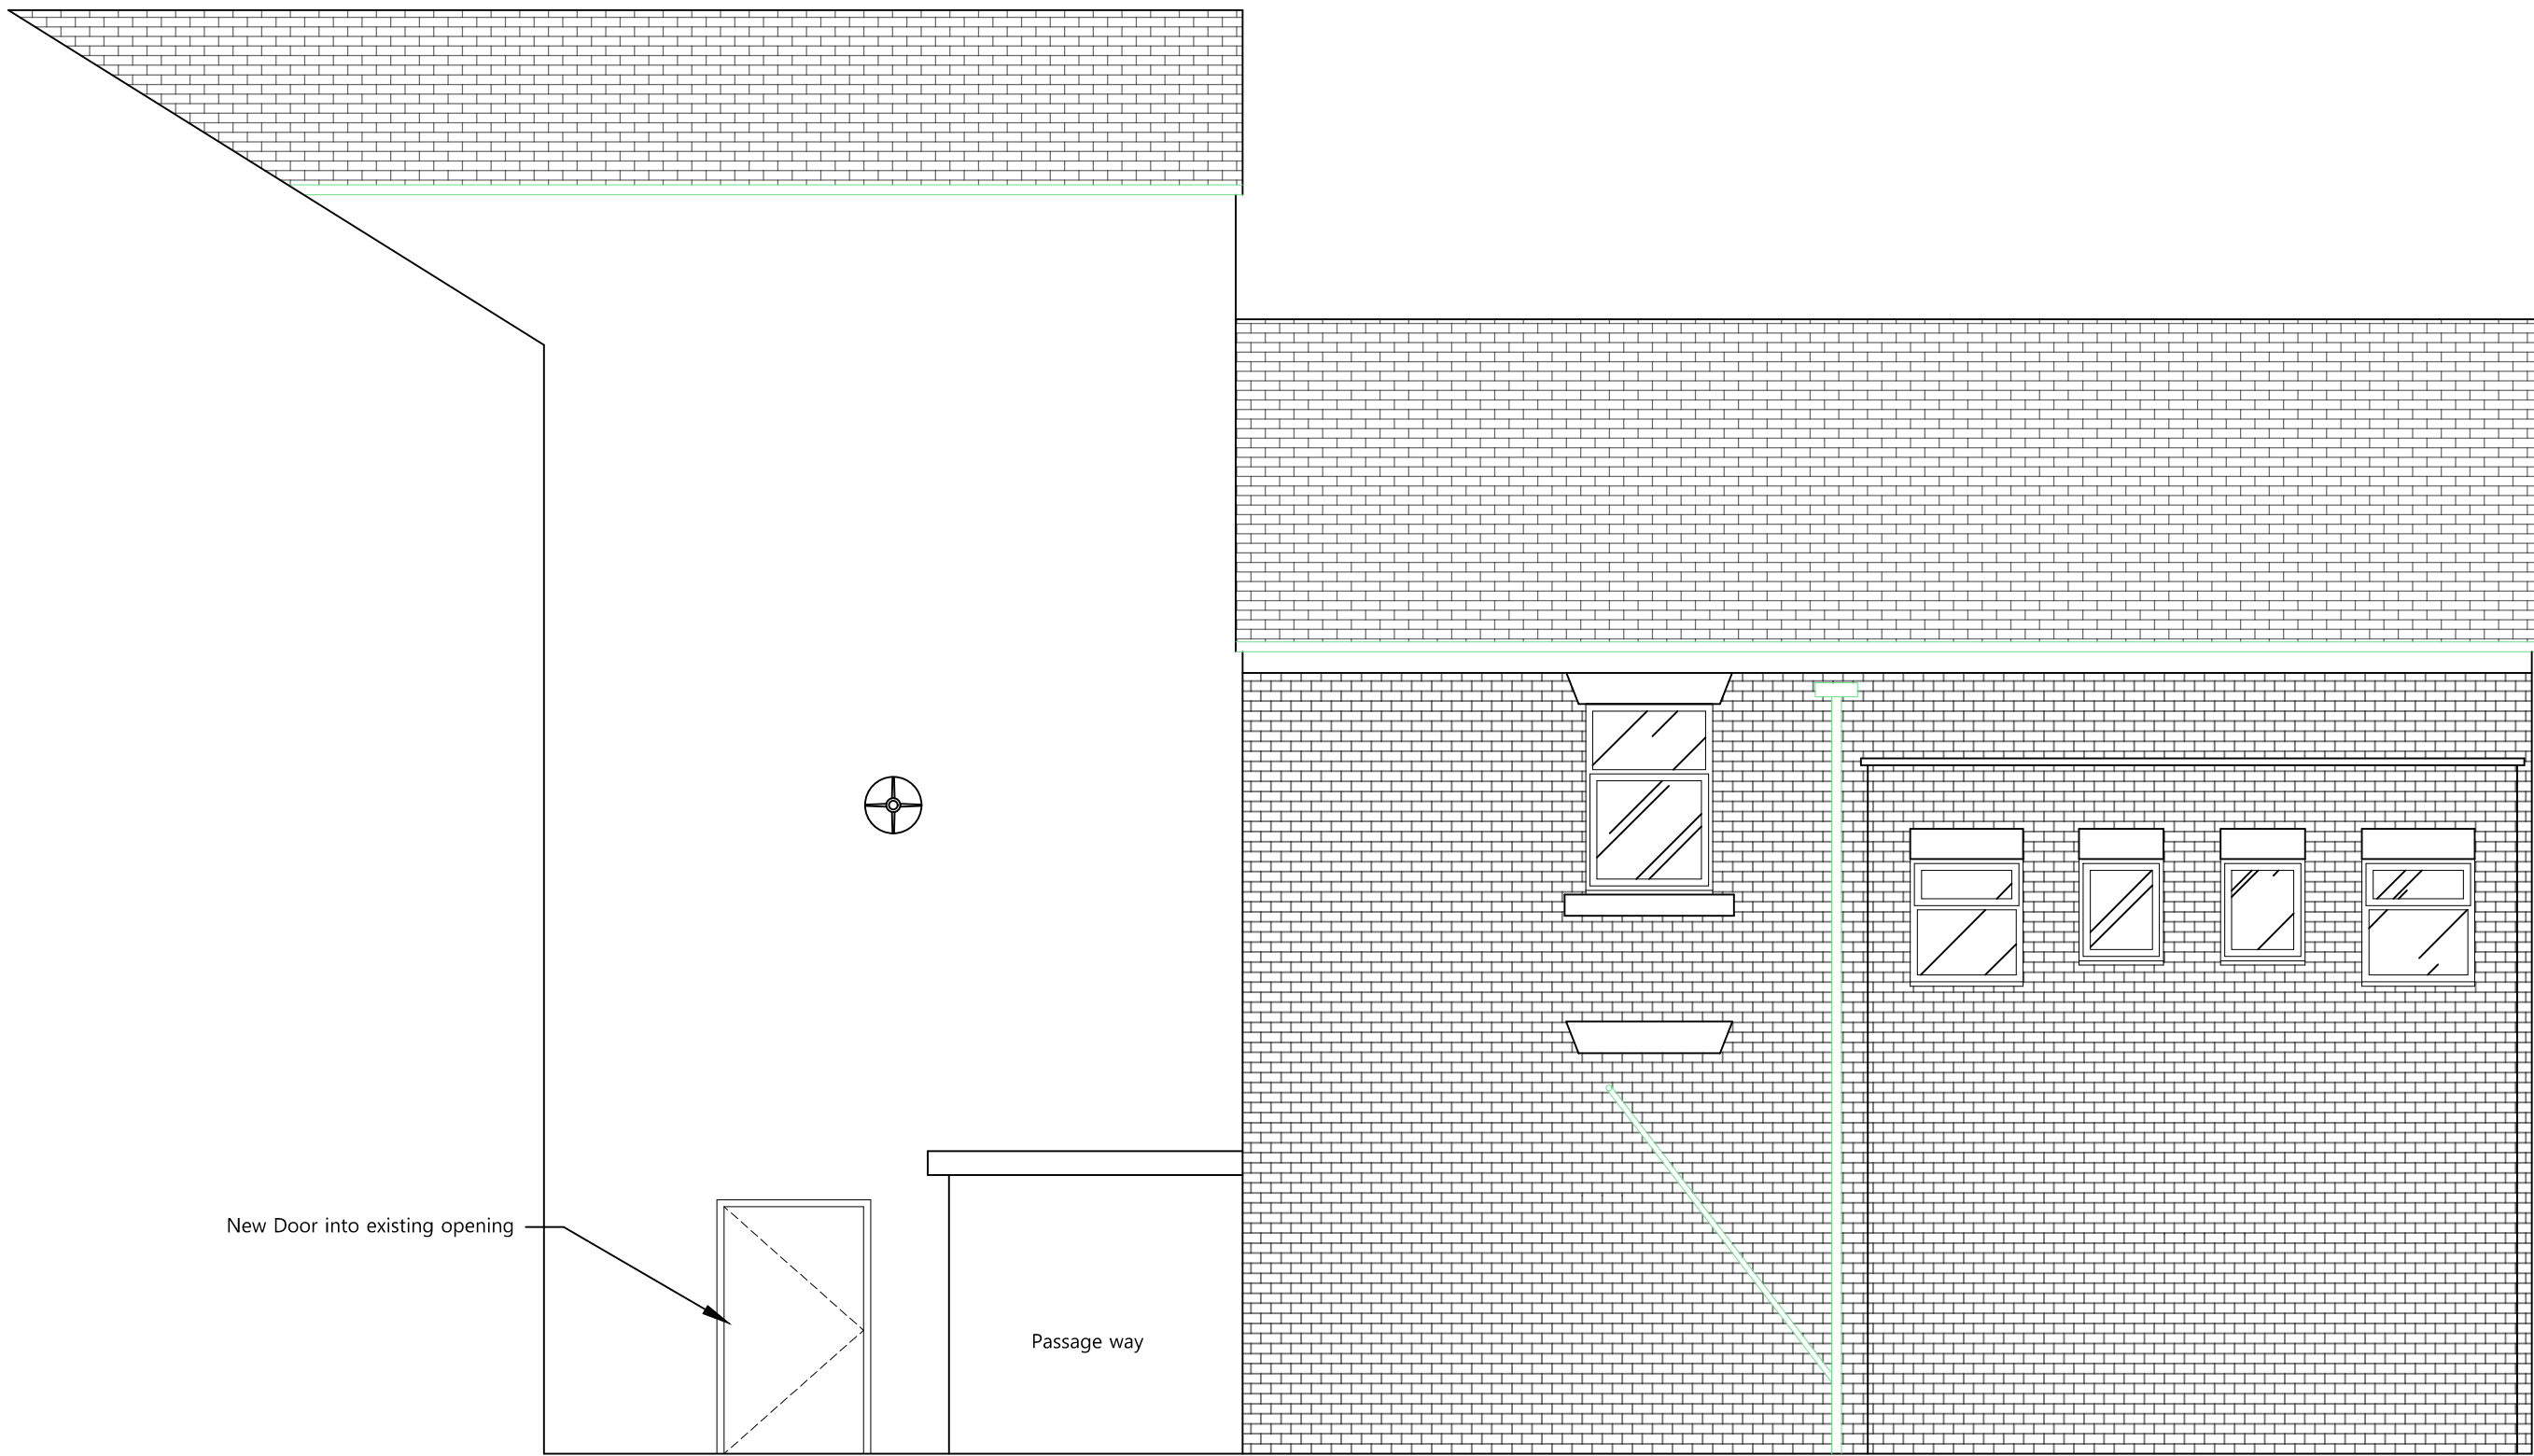

SIDE ELEVATION AS PROPOSED (1:50)

A	Following LA requirements	JW	22-7-25
Rev	Description	By	Date
HADAS ARCHITECTURAL ARCHITECTURAL DESIGN			
769 Rochdale Road, Slattocs, Middleton, Manchester M24 2RA			
Smith's Bakery, 872 Manchester Road, Castleton, Rochdale OL11 2SP PROPOSED ELEVATIONS			
DRAWN	JW	DATE	10-12-24
SCALE	1:50 @A1	REV.	A
		DRAWING NO.	2503-303A