


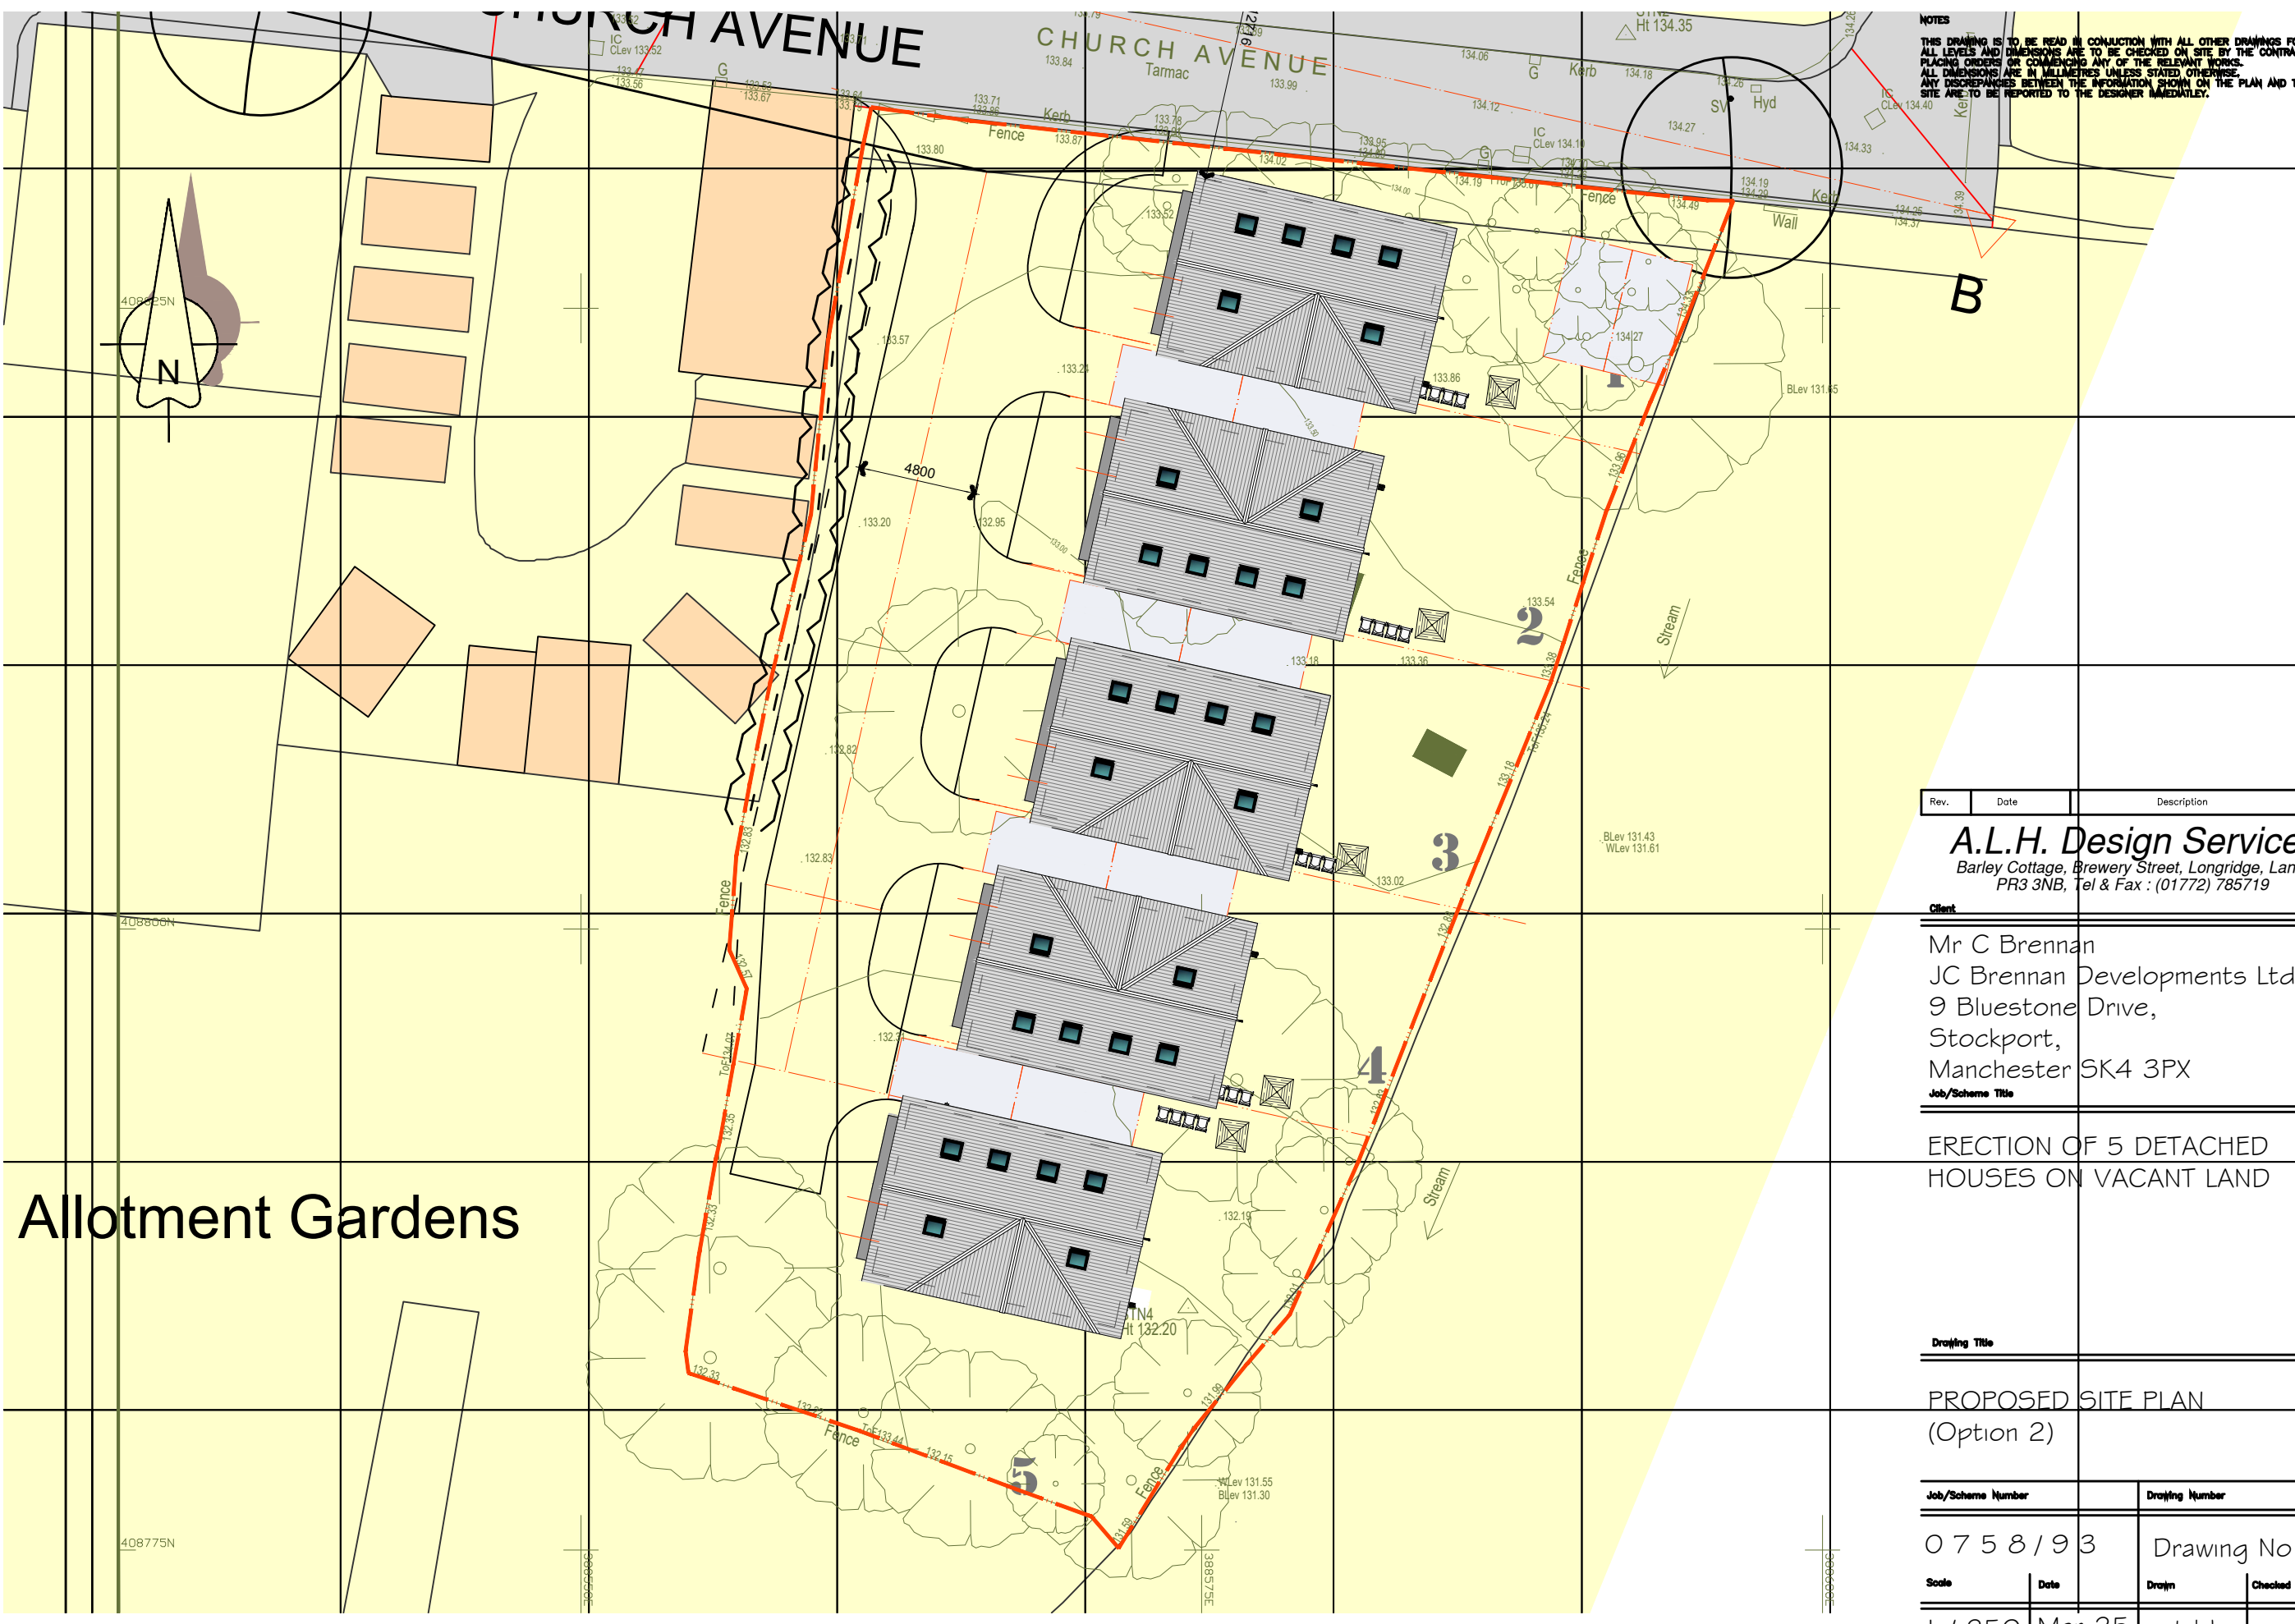

NOTES
THIS DRAWING IS TO BE READ IN CONJUNCTION WITH ALL OTHER DRAWINGS FOR THIS PROJECT.
ALL LEVELS AND DIMENSIONS ARE TO BE CHECKED ON SITE BY THE CONTRACTOR, PRIOR TO
PLACING ORDERS OR COMMENCING ANY OF THE RELEVANT WORKS.
ALL DIMENSIONS ARE IN MILLIMETRES UNLESS STATED OTHERWISE.
ANY DISCREPANCIES BETWEEN THE INFORMATION SHOWN ON THE PLAN AND THAT FOUND ON
SITE ARE TO BE REPORTED TO THE DESIGNER IMMEDIATELY.

Allotment Gardens

Rev.	Date	Description
A.L.H. Design Services Barley Cottage, Brewery Street, Longridge, Lancs PR3 3NB, Tel & Fax : (01772) 785719		
Client		
Mr C Brennan JC Brennan Developments Ltd 9 Bluestone Drive, Stockport, Manchester SK4 3PX		
Job/Scheme Title		
ERECTION OF 5 DETACHED HOUSES ON VACANT LAND		
Drawing Title		
PROPOSED SITE PLAN (Option 2)		
Job/Scheme Number		Drawing Number
0758/93		Drawing No 006
Scale	Date	Drawn Checked
1 / 250	Mar 25	a.t.l-h.

Rev.	Date	Description
A.L.H. Design Services Barley Cottage, Brewery Street, Longridge, Lancs PR3 3NB, Tel & Fax : (01772) 785719		
Client		
Mr C Brennan JC Brennan Developments Ltd 9 Bluestone Drive, Stockport, Manchester SK4 3PX		
Job/Scheme Title		
ERECTION OF 5 DETACHED HOUSES ON VACANT LAND		
Drawing Title		
PROPOSED SITE PLAN (Option 2)		
Job/Scheme Number		Drawing Number
0758/93		Drawing No 006
Scale	Date	Drawn Checked
1 / 250	Mar 25	a.t.l-h.