




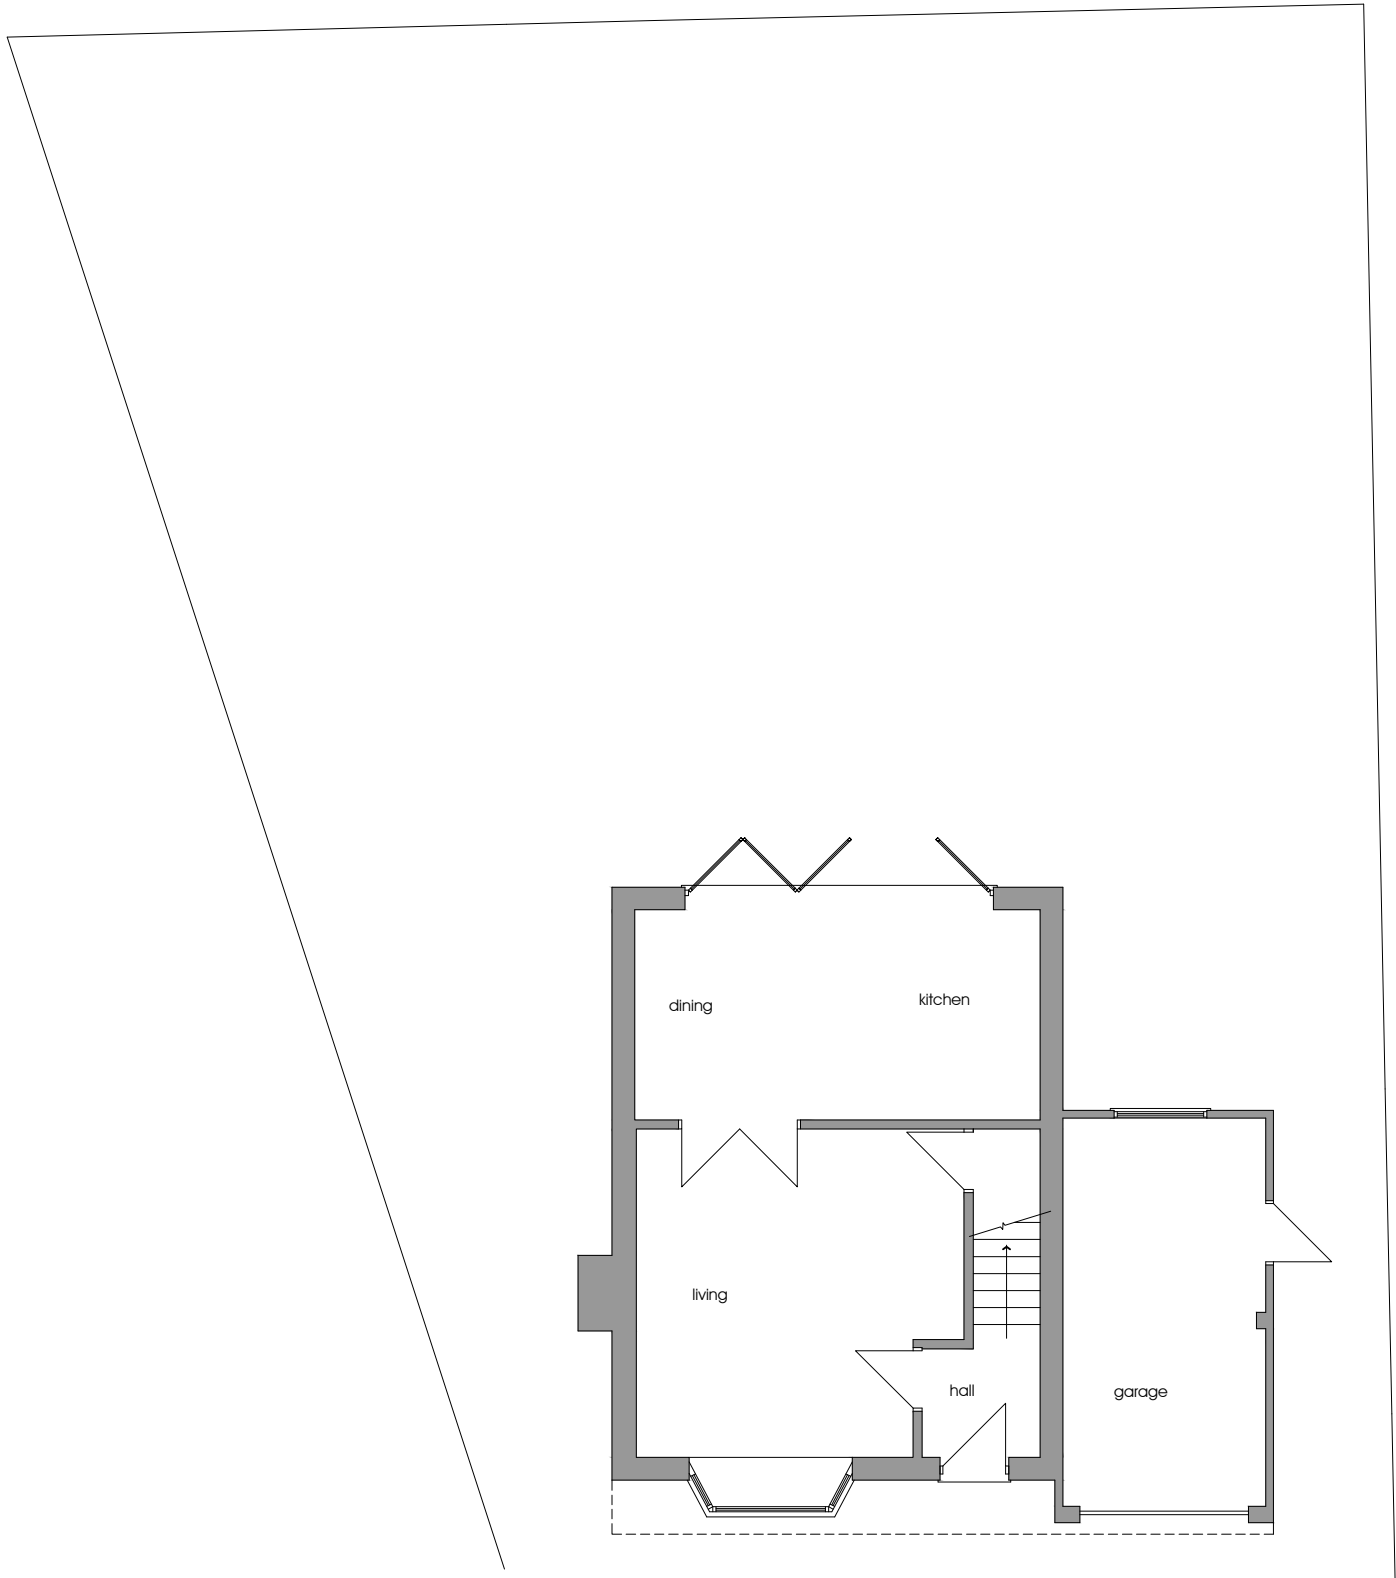


0 existing ground floor plan
Scale: 1:100

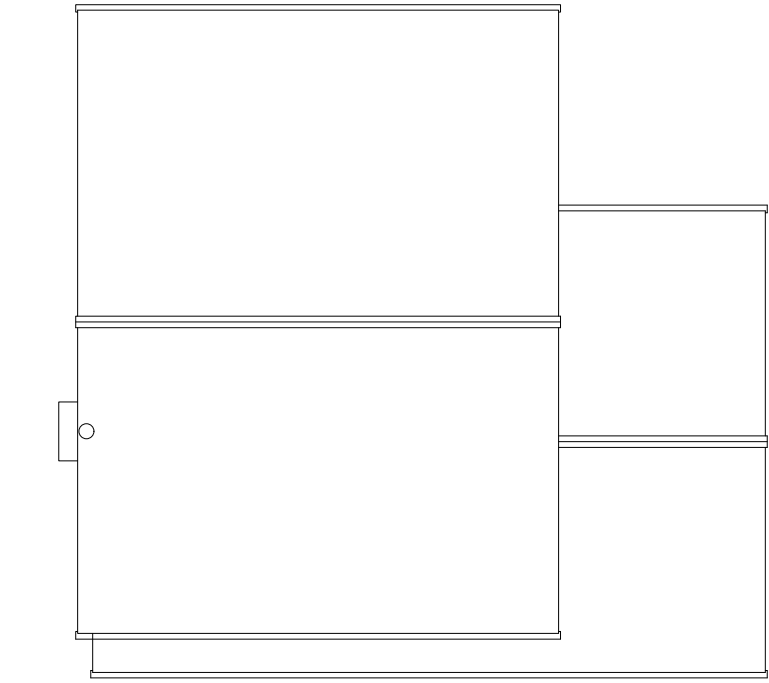

existing roof plan
Scale: 1:100

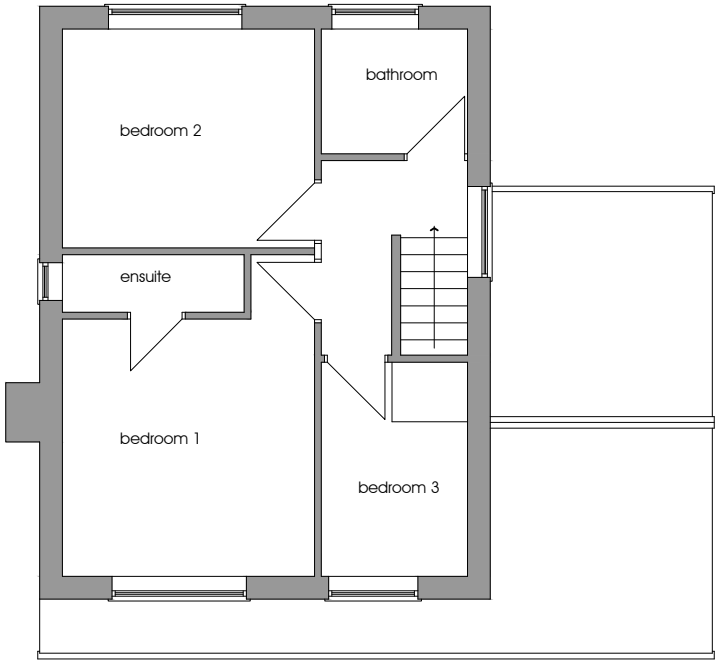

1 existing first floor plan
Scale: 1:100

 

status
job no
drawing number
03
title
existing plans
scale
1:100 @ A3
date
september 2025
project
4 white hill close
middle healey
proposed extension
client
mr s szlatoszlavek

do not scale this drawing
all dimensions to be verified on site
this drawing is the property of the author and
copyright is reserved by them the drawing is not
to be copied or disclosed to any unauthorized
person without express and prior written consent