






AS PROPOSED LOCATION PLAN - SCALE 1:1250

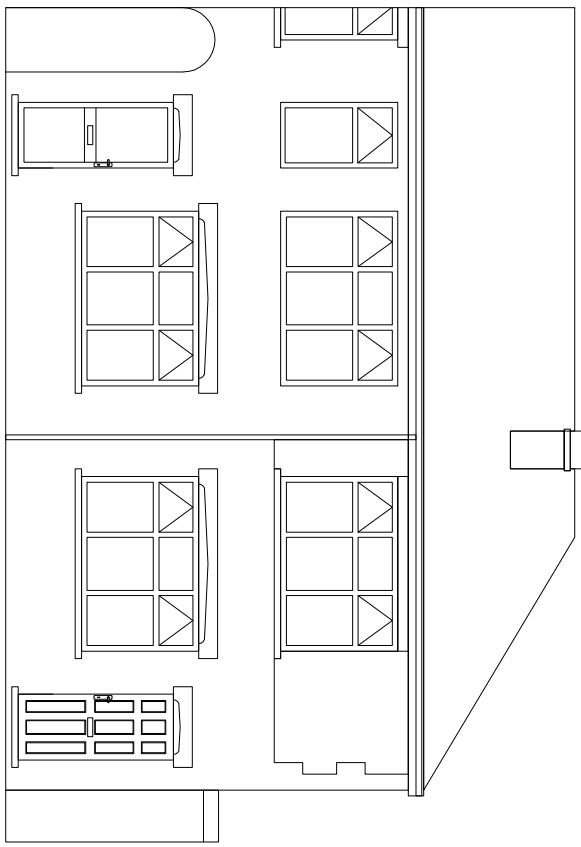


AS EXISTING FRONT ELEVATION

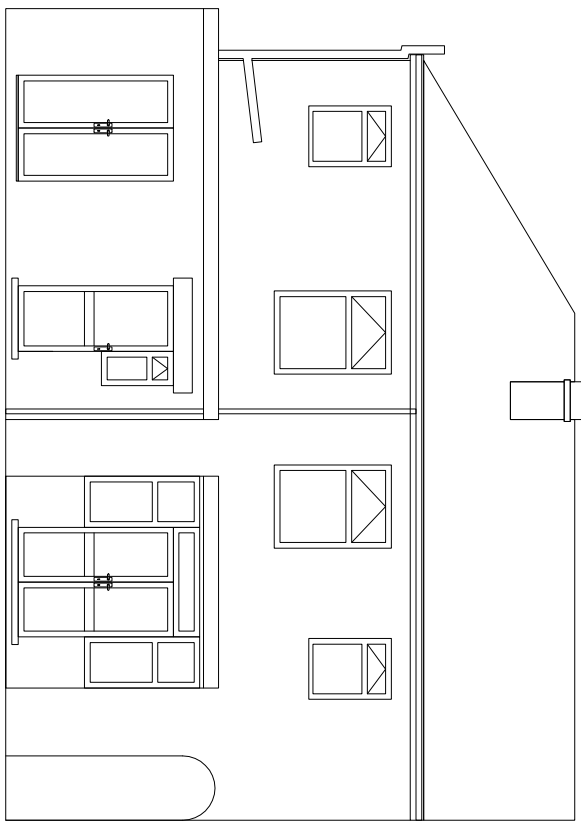


AS EXISTING REAR ELEVATION

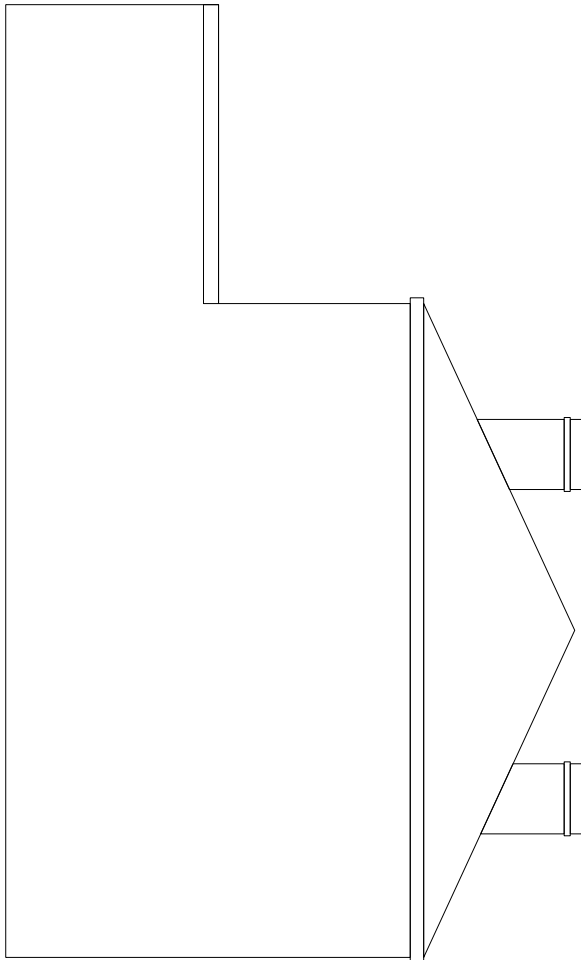


AS EXISTING SIDE ELEVATION
(VIEW FROM 23 ROSSALL ROAD)

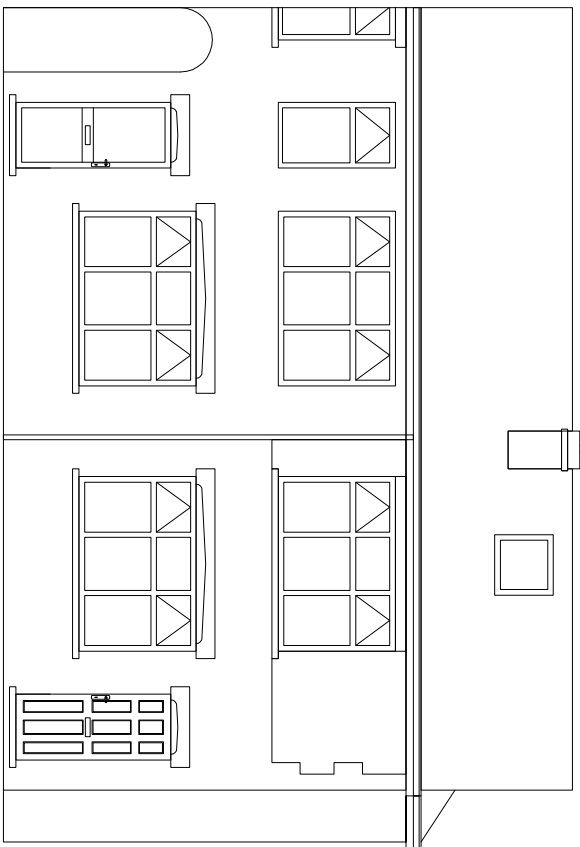

AS PROPOSED FRONT ELEVATION

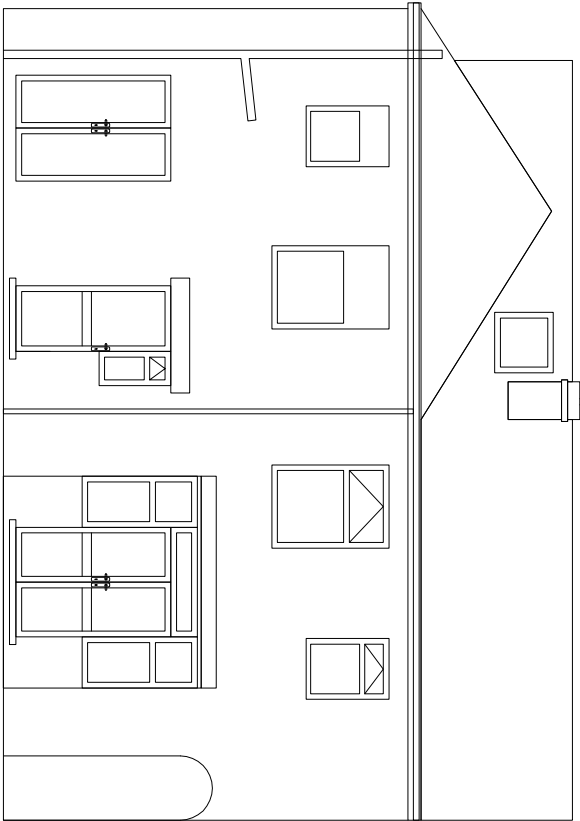

AS PROPOSED REAR ELEVATION

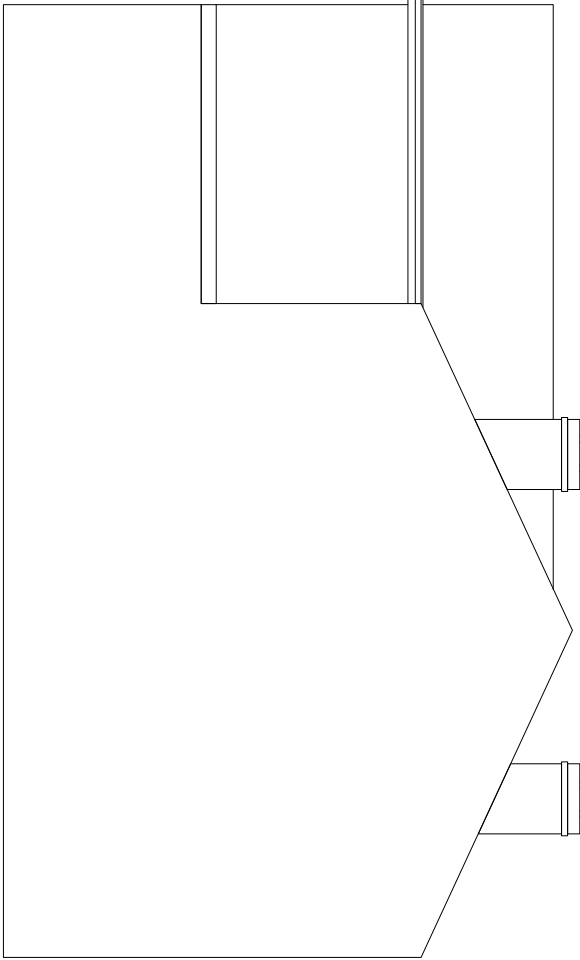

AS PROPOSED SIDE ELEVATION
(VIEW FROM 23 ROSSALL ROAD)

AS EXISTING & AS PROPOSED ELEVATIONS WITH VIEW FROM 23 ROSSALL ROAD

Copyright:
All rights reserved. This drawing must not be reproduced without permission from MJA.
The drawings and specifications are to be checked on site by contractor / sub-contractor. Any discrepancies to be reported to MJA immediately.

Client: 25 Rossall Road,
Rossall,
Ox. 12 0EG.

Drawing Title: Extension & Refurbishment of
Rossall School

Date:	03.06.2025	Drawn:	MJA	Sheet:	A1
Drawing No:	P2508.05	Scale:	1:100	Revised:	-
Purpose of Issue:	Development Control Consent				