



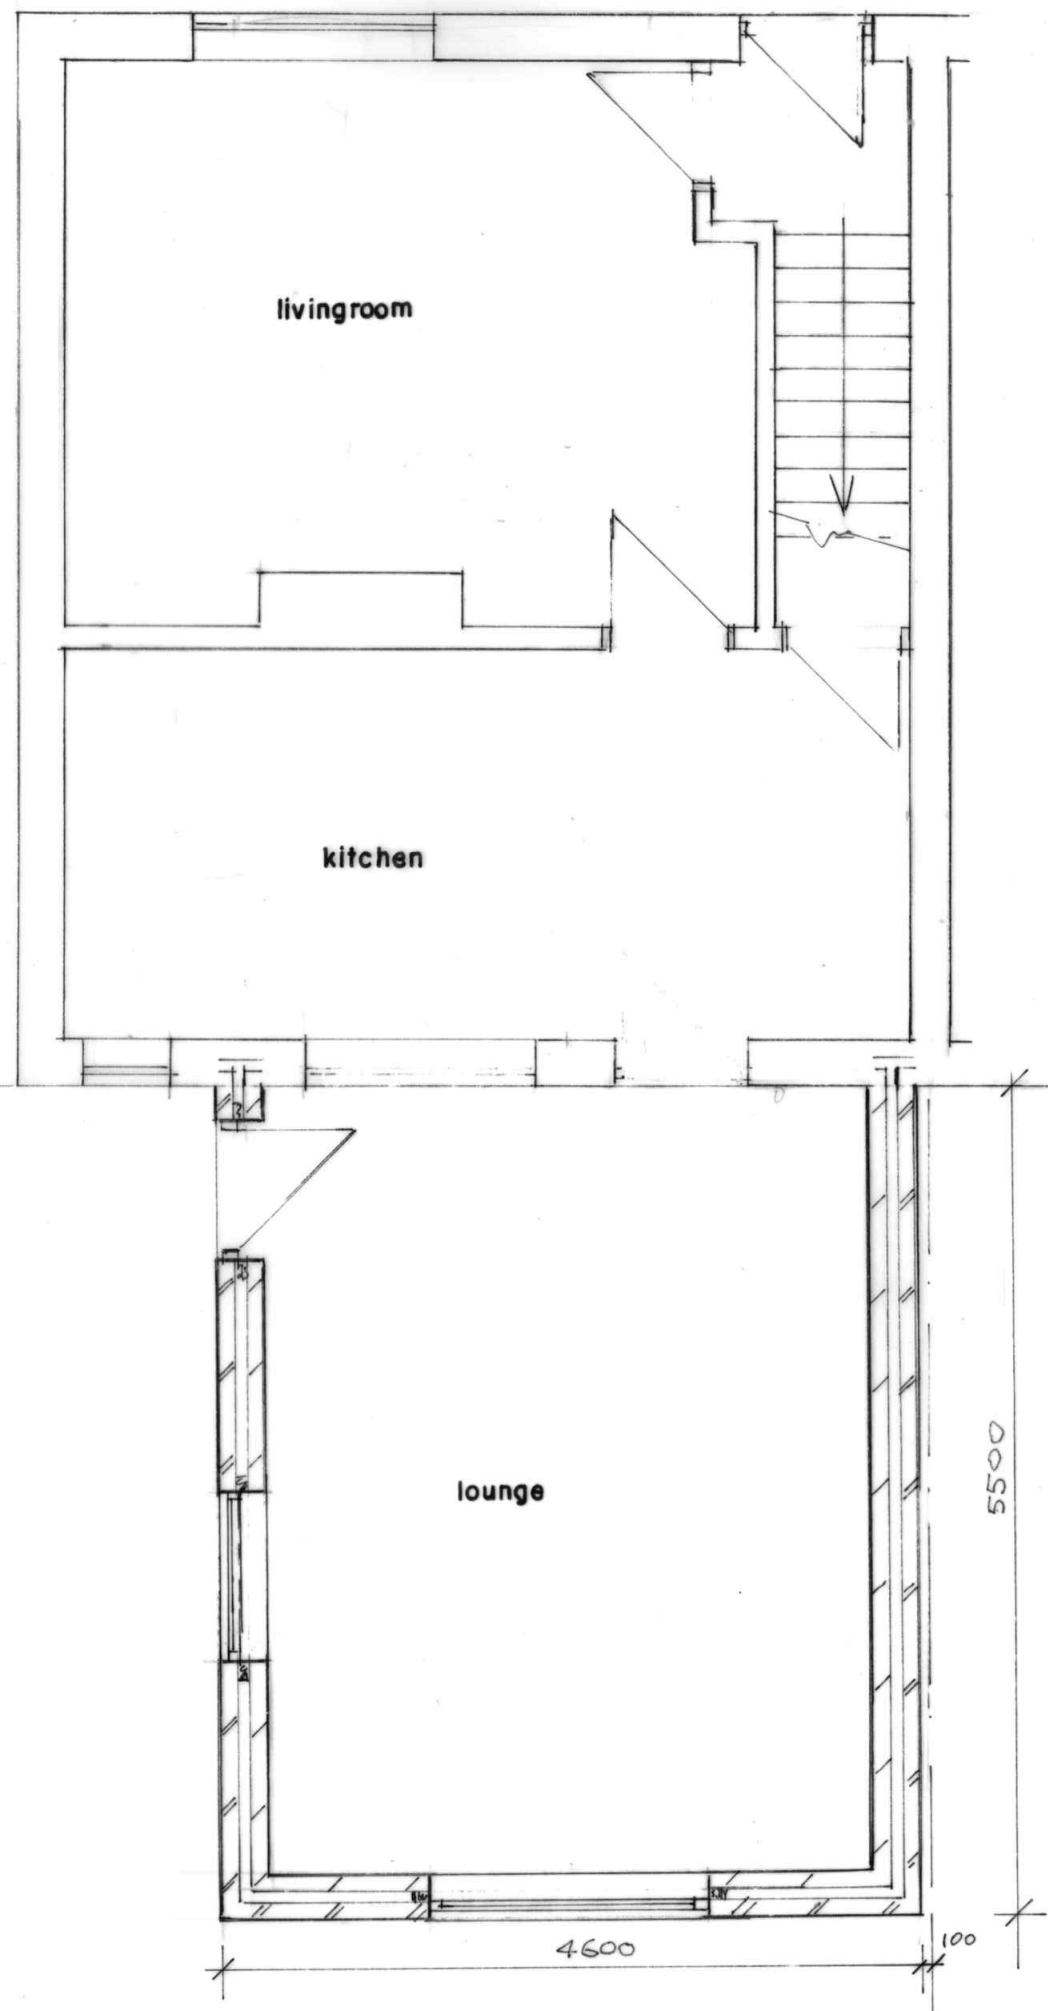

GROUND FLOOR PLAN
(PROPOSED)




REAR ELEVATION
(PROPOSED)

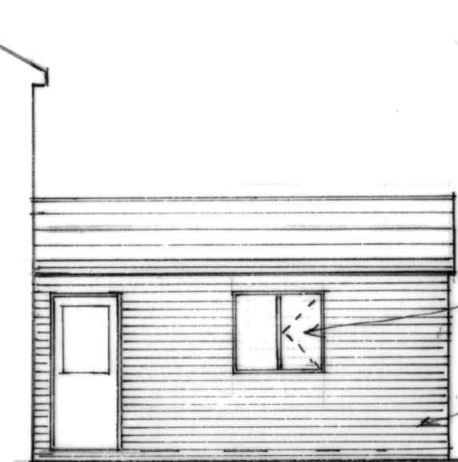

SIDE ELEVATION
(PROPOSED)


OBSURED
GLASS

BRICK WORK
MATCH TO
EXISTING

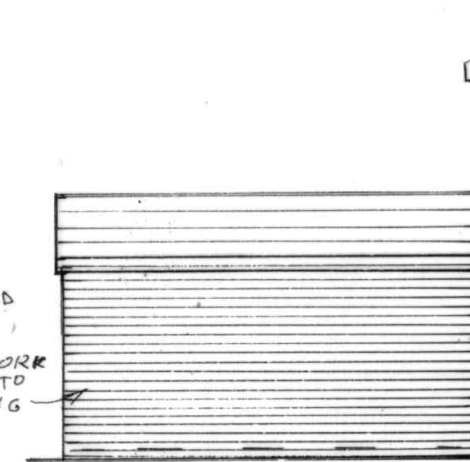

SIDE ELEVATION
(PROPOSED)

ASHBROOK CRESCENT

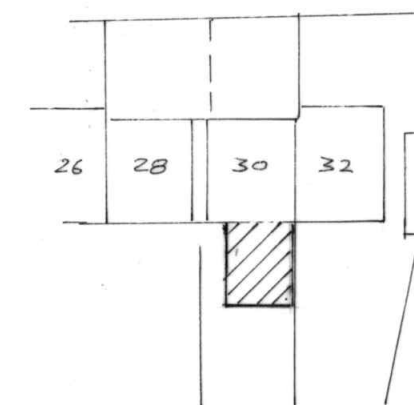

SITE PLAN
(PROPOSED)

BUILDING DESIGN SERVICES
M. FAROOQ
418 Bury Road Rochdale OL11 5EU.
Tel: 01706 712231 Mob: 07967605763

**PROPOSED SINGLE STOREY REAR EXTENSION
AT 30 ASHBROOK CRESCENT ROCHDALE OL12 9AJ**

for: **Mrs USMAA ILYAS**

Plan Scale 1:50
Elevation Scale 1:100

2299/2