



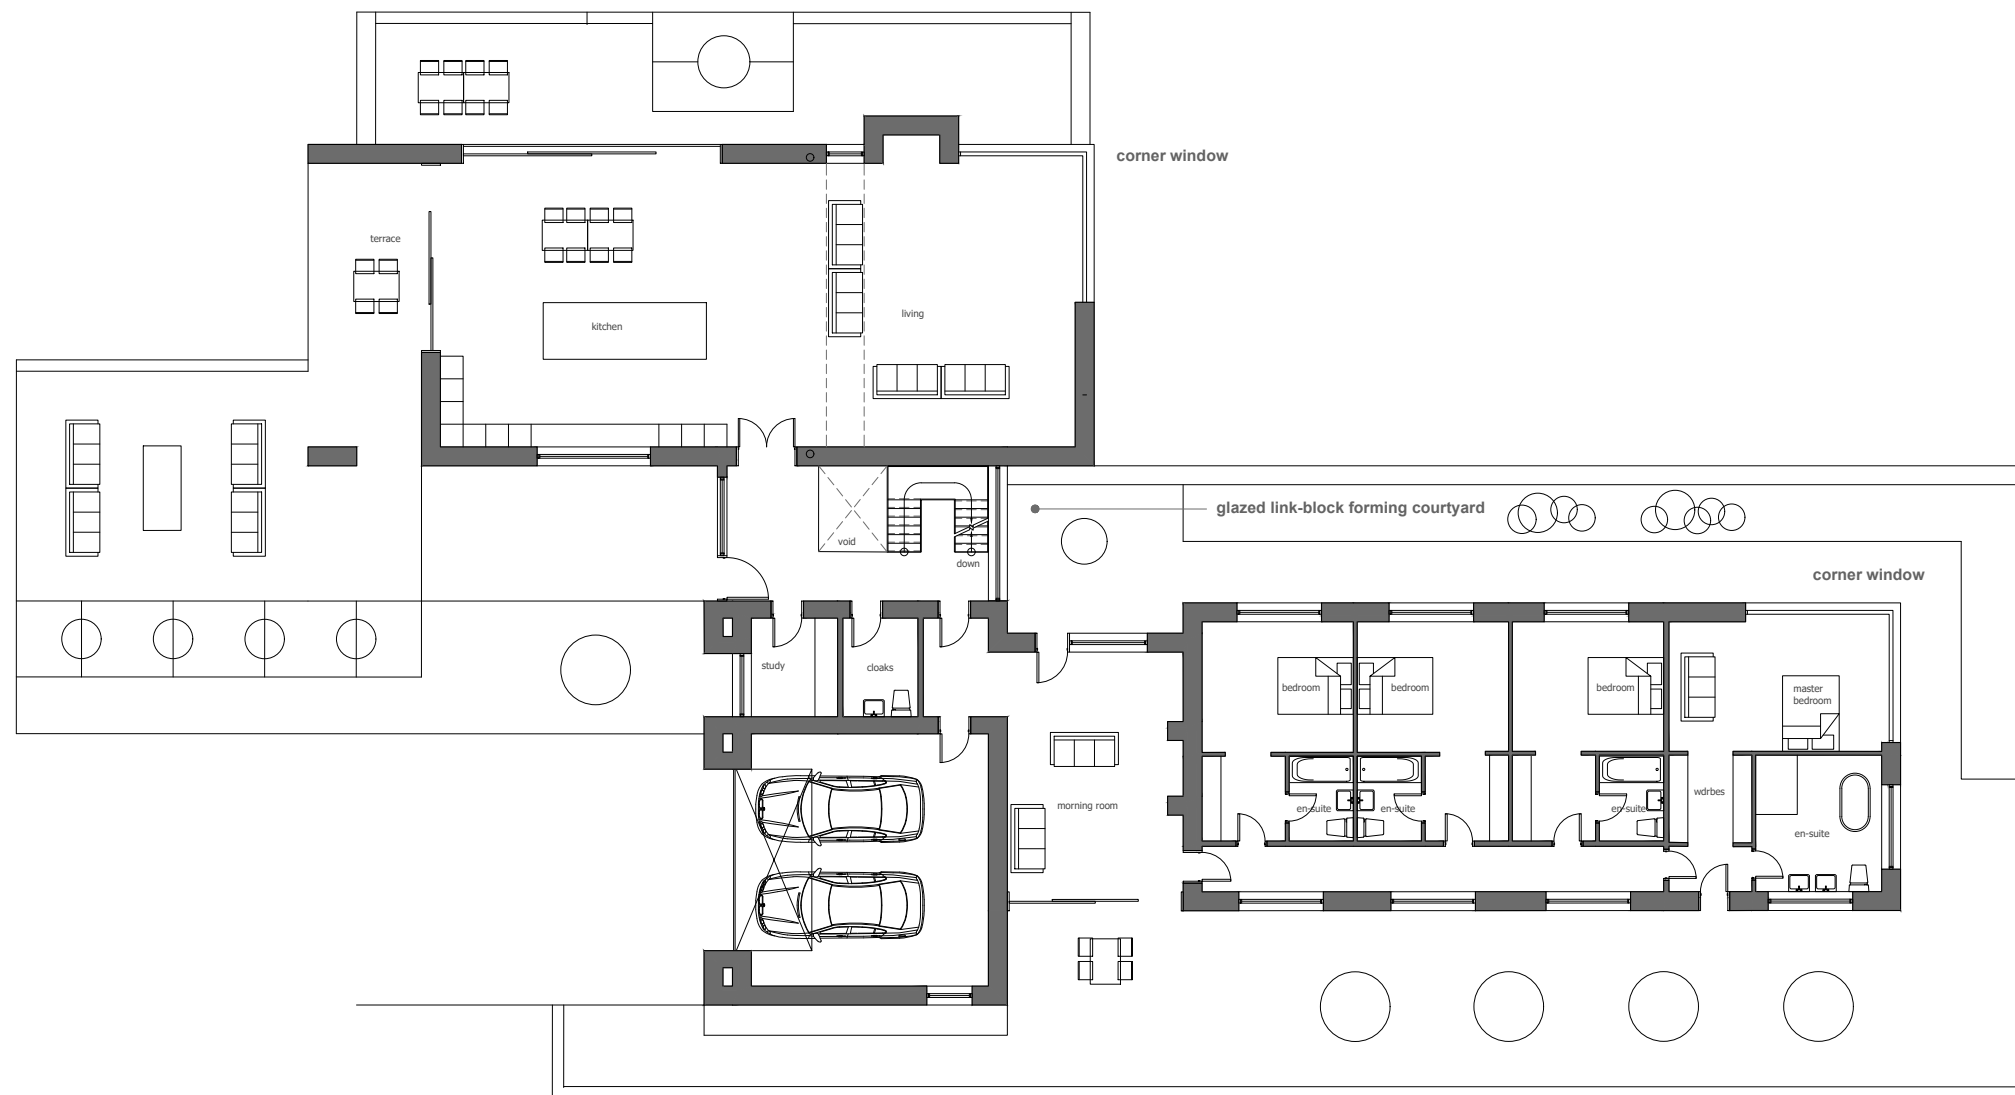

ground floor plan

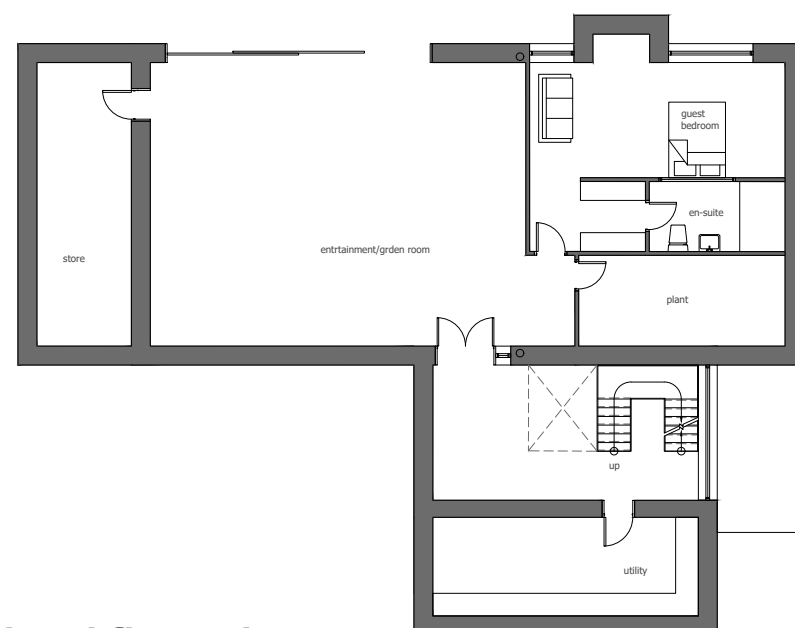

lower level floor plan

Martin Muldowney
The Edge House
Blackstone Edge Old Road
Littleborough
Rochdale

Plans as Proposed

work to figured dimensions

© CJ Partnership owns the copyright of this design / drawing which must not be reproduced in whole or in part without the written permission of CJ Partnership

contract no

3588

drawn by
PDC

drawing no

21

date
August 2024

revision

A

scale @ A3
1:200

planning

Revisions:
A. Main living and entertainment area increased in width and rear window to kitchen reduced to accommodate kitchen units.PDC:September 2025

Blue Pit Mill Queensway
Castleton Rochdale OL11 2PG

+44 (0)1706 631347
info@cjpartnership.com
www.cjpartnership.com

CJPARTNERSHIP
ENVIRONMENTAL ARCHITECTS

