

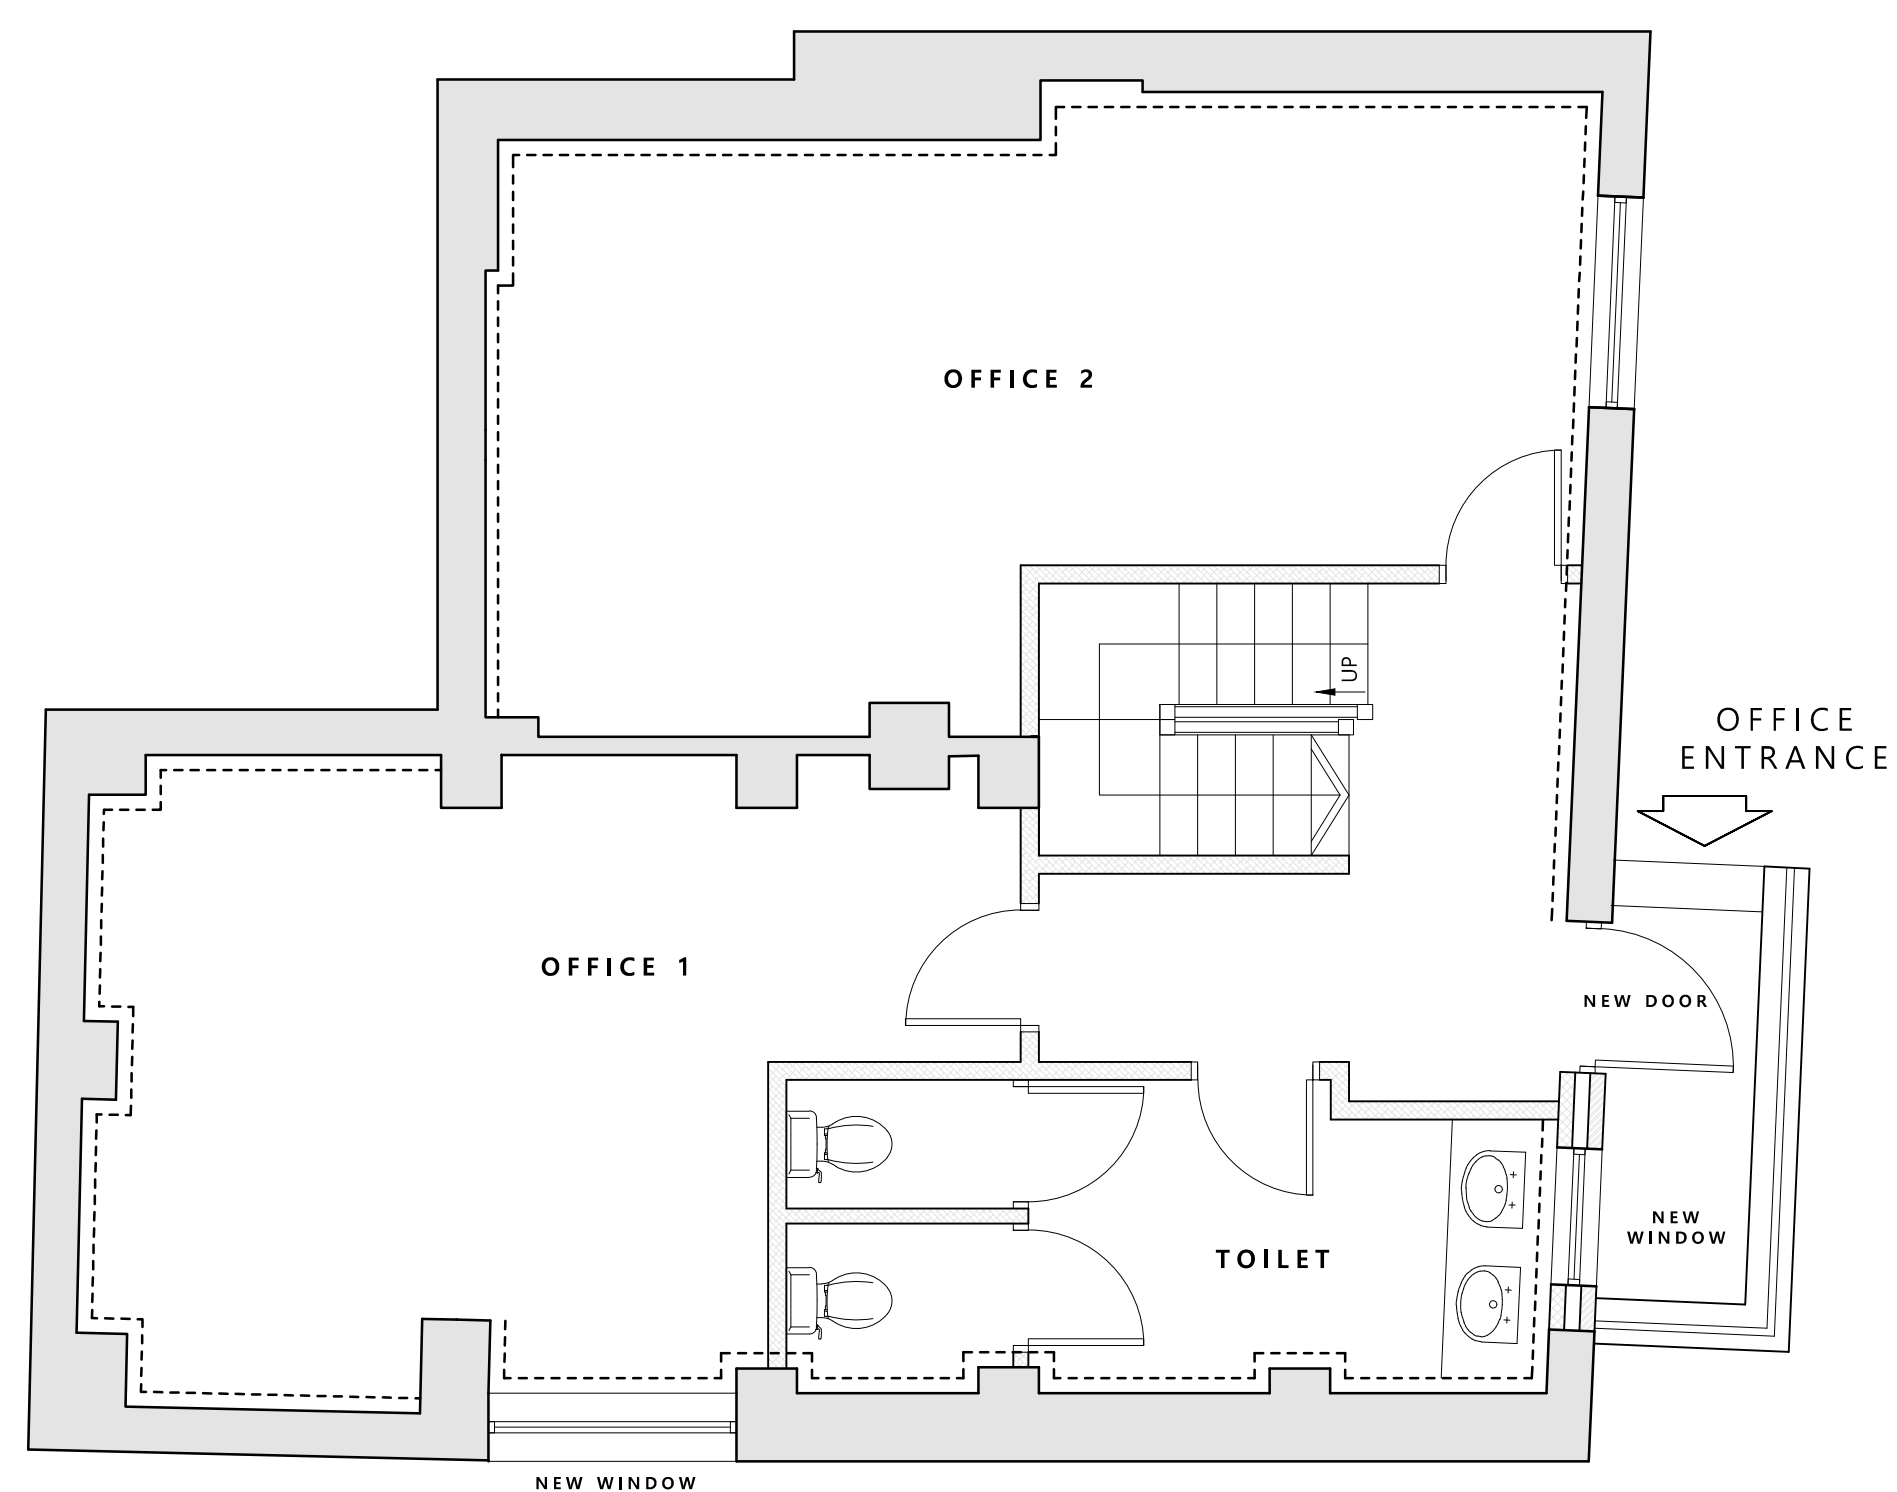
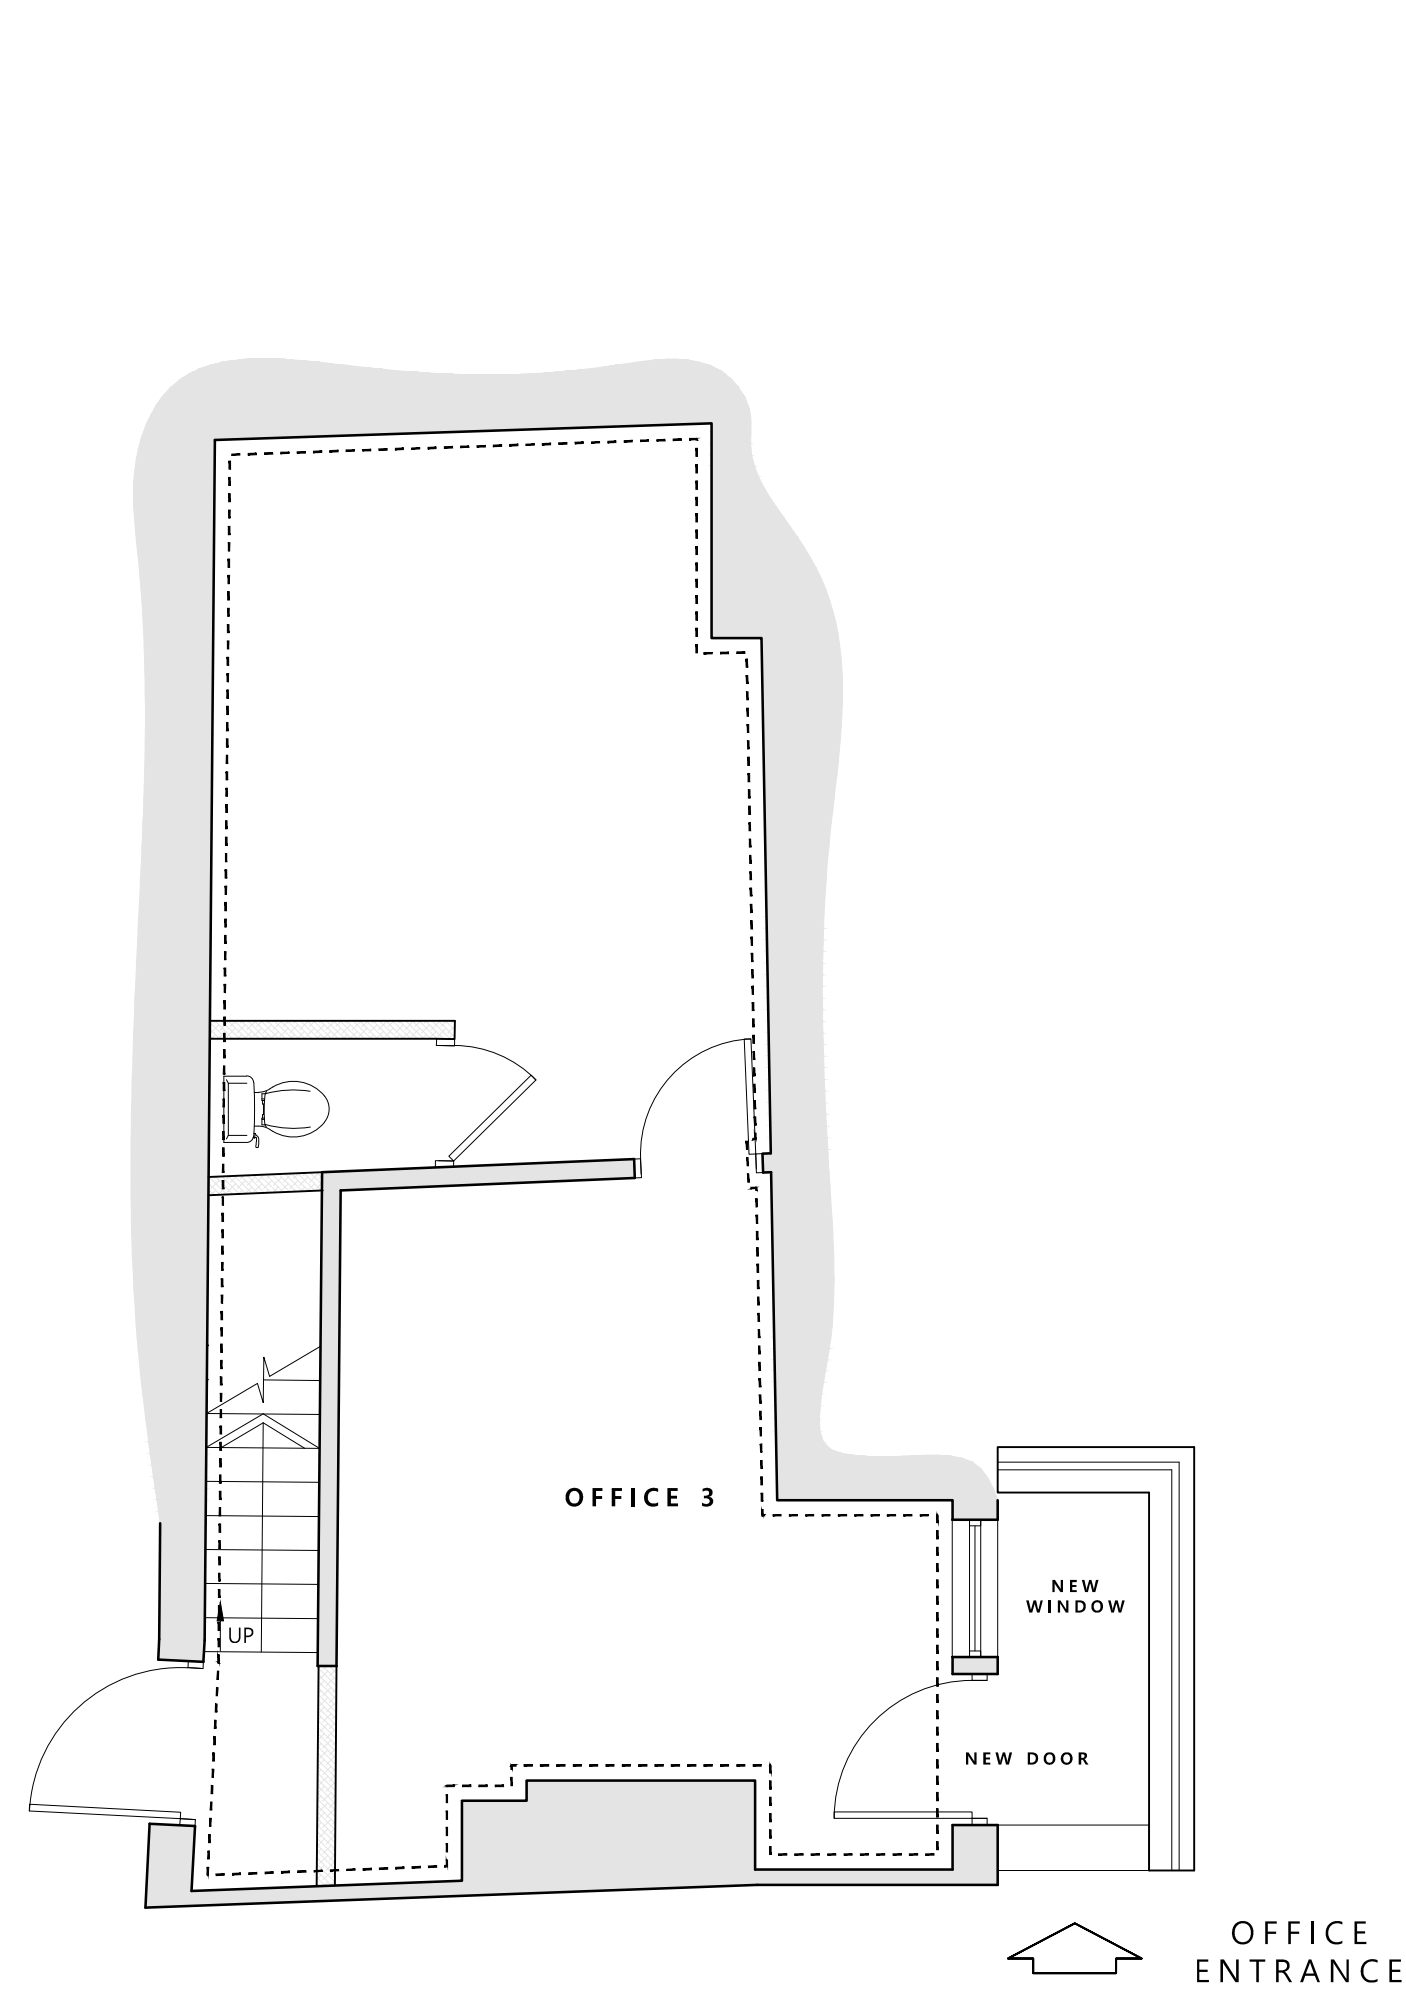




"Copyright in this drawing remains with the designer. Responsibility is not accepted for errors made by others in scaling from this drawing. All construction information should be taken from figured dimensions only. Check all dimensions on site. In case of any discrepancy, refer query to the designer."

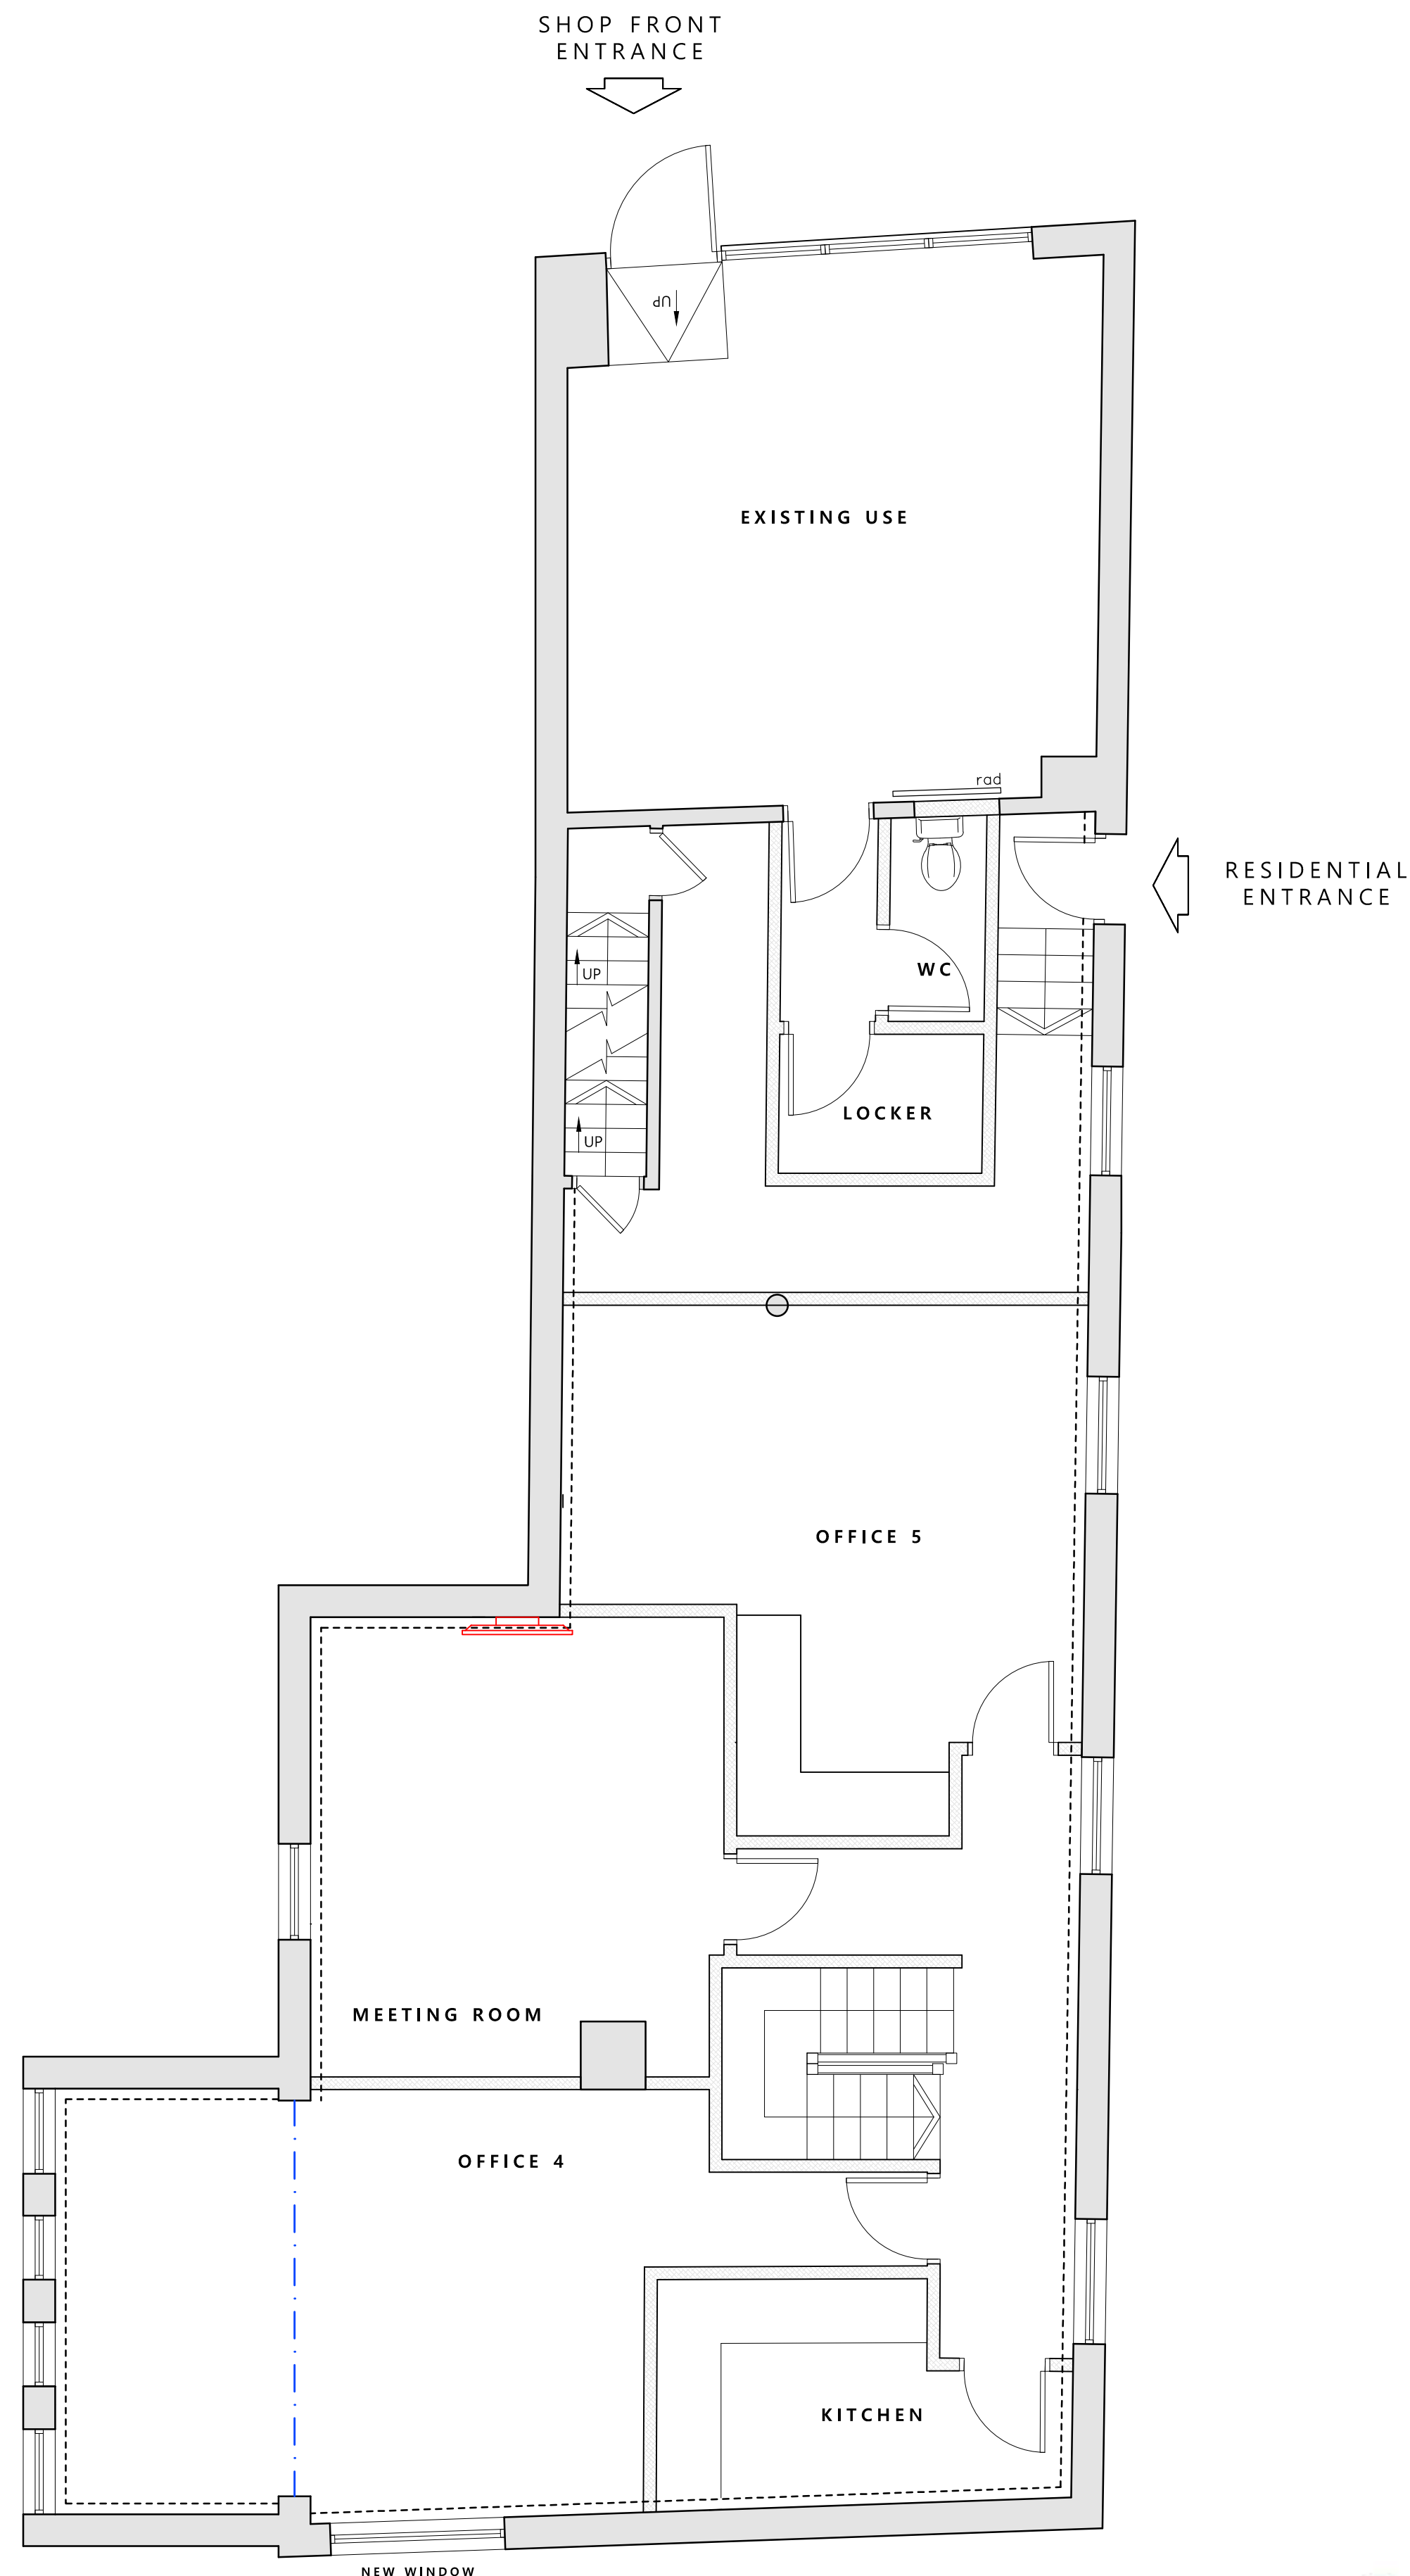

LOWER GROUND FLOOR PLAN AS PROPOSED (1:50)

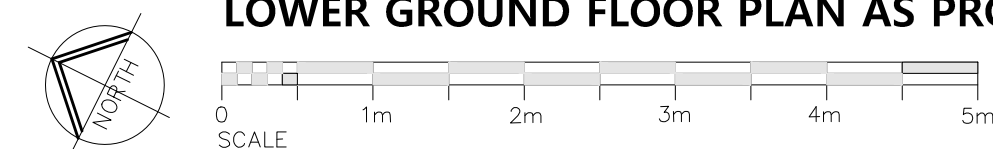

GROUND FLOOR PLAN AS PROPOSED (1:50)

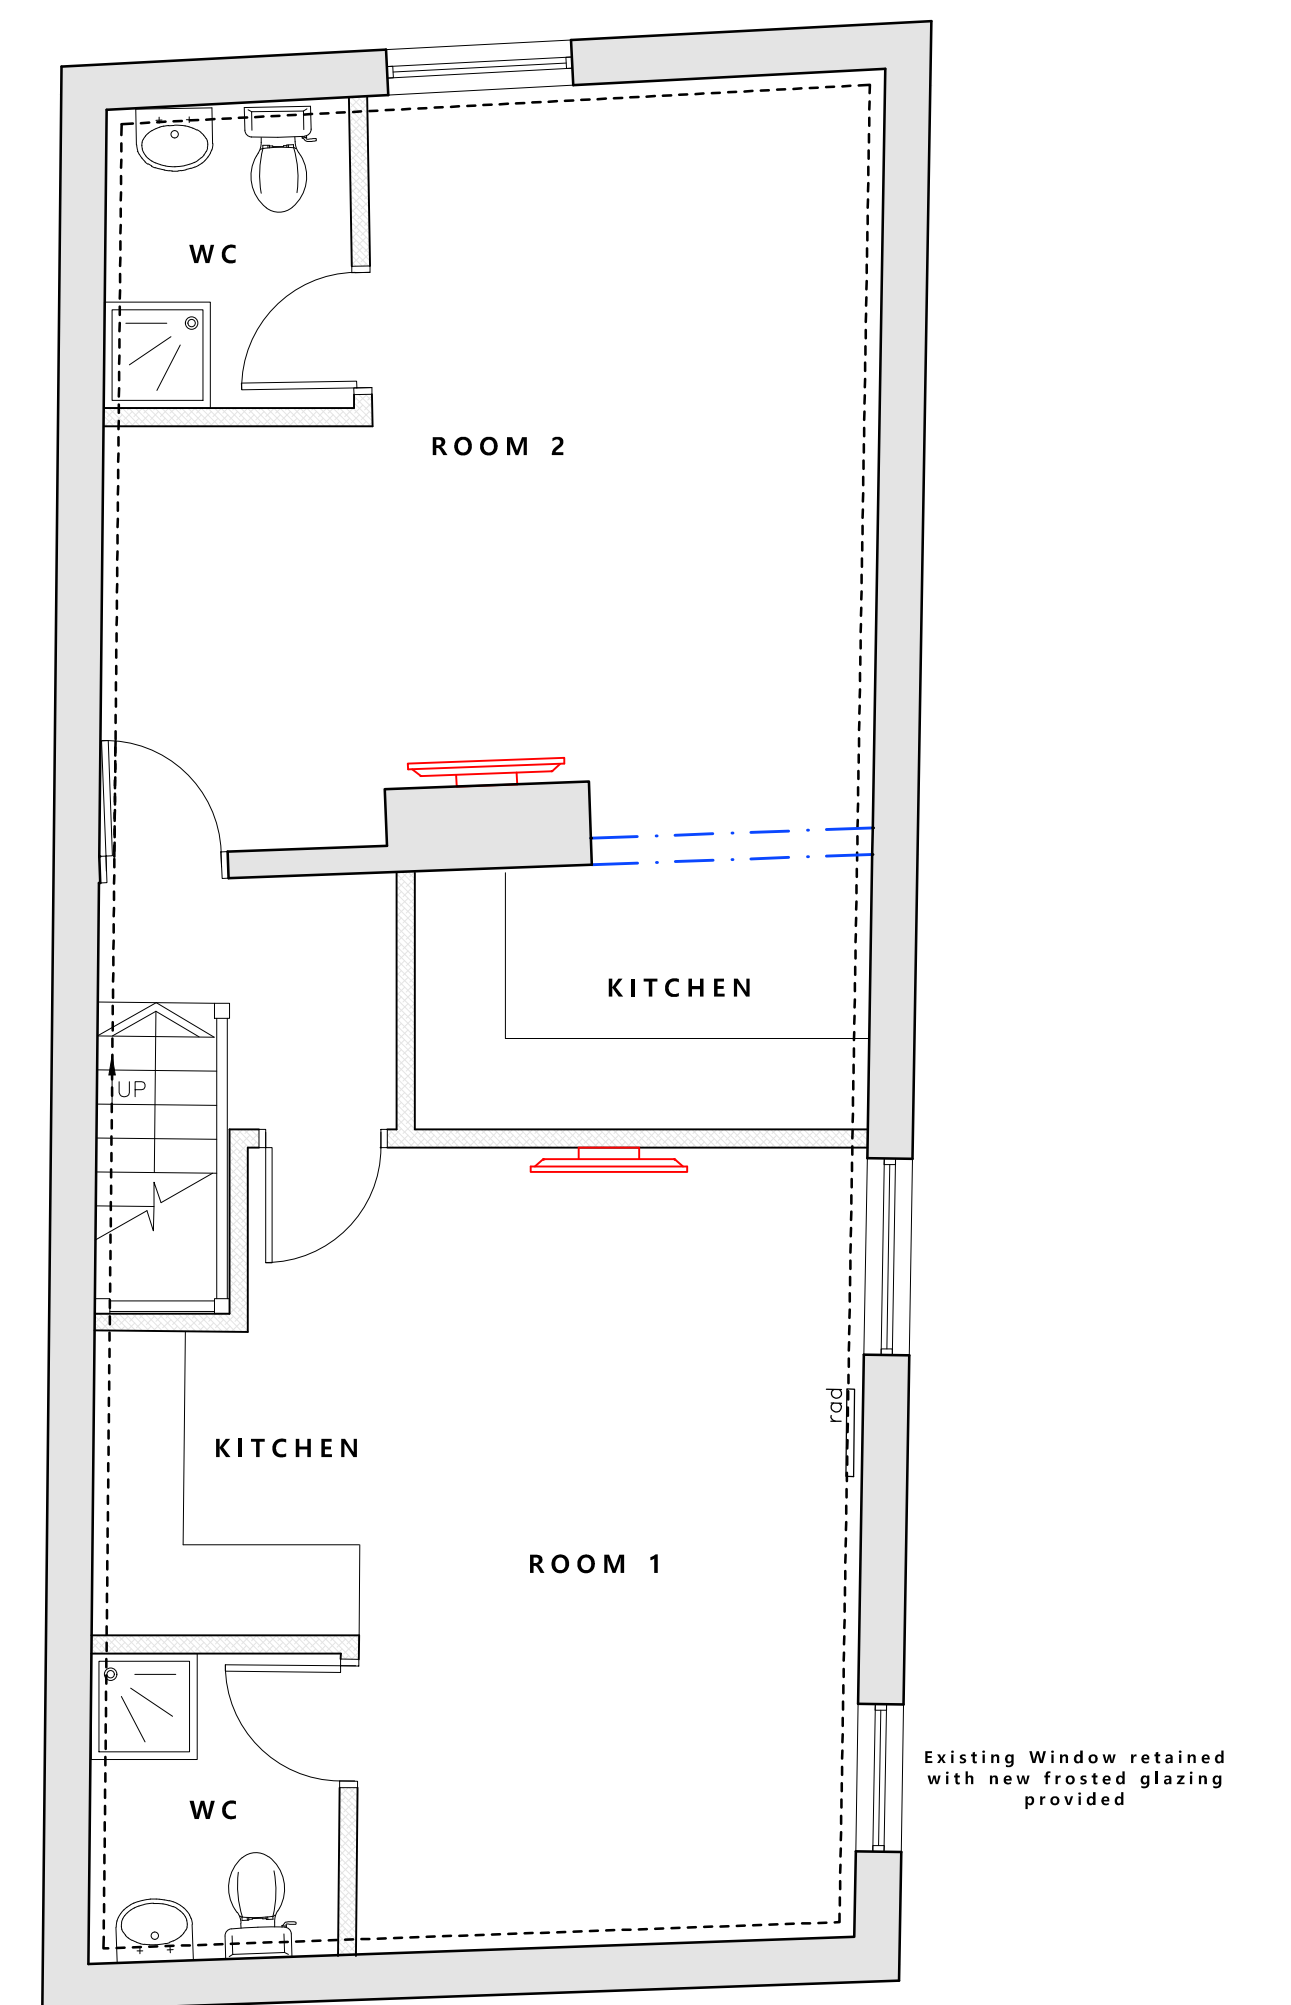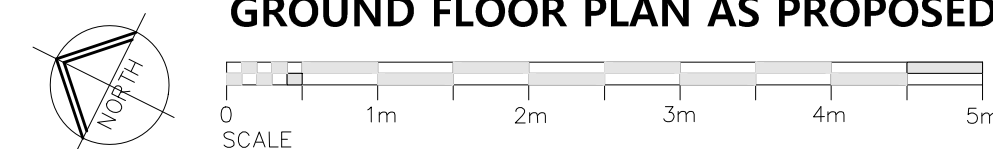

FIRST FLOOR PLAN AS PROPOSED (1:50)



Rev	Description					By	Date		
HADAS ARCHITECTURAL ARCHITECTURAL DESIGN 769 Rochdale Road, Slattocs, Middleton, Manchester M24 2RA									
Smith's Bakery, 872 Manchester Road, Castleton, Rochdale OL11 2SP PROPOSED PLANS									
DRAWN	JW	DATE 10-12-24 DRAWING NO.							
SCALE	1:50 @A1	REV.	—	2503-001					