




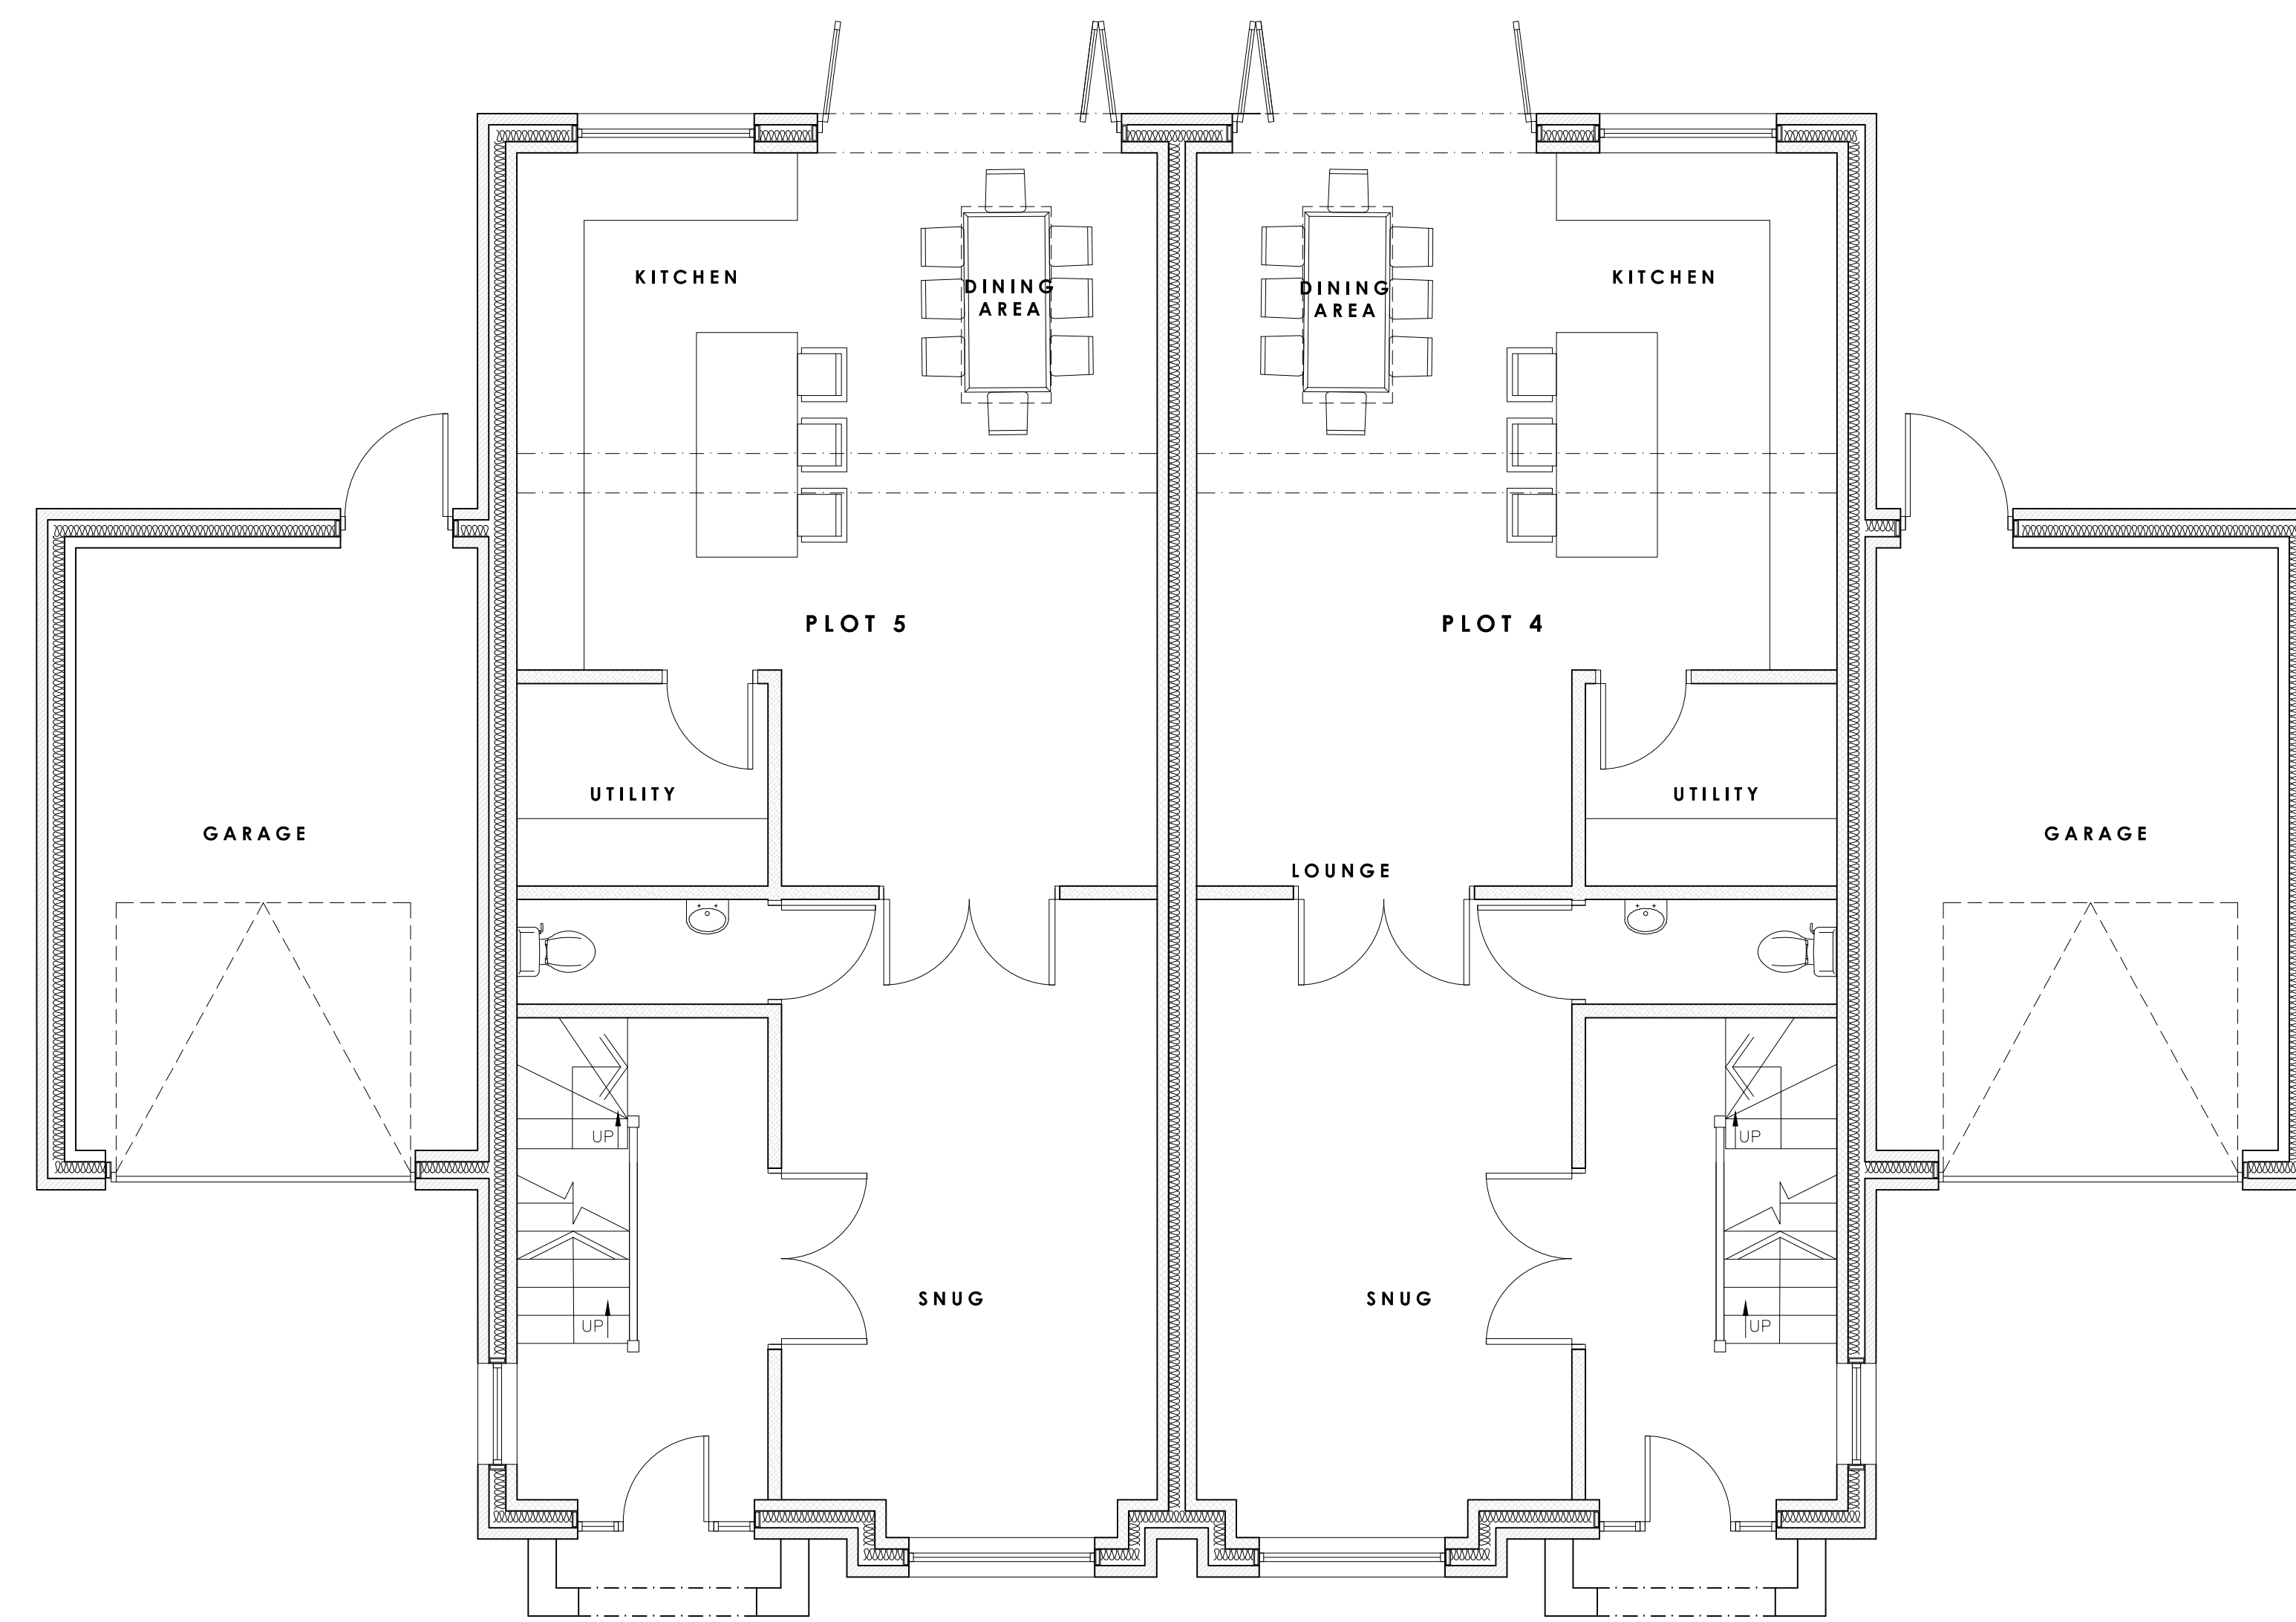


GROUND FLOOR PLAN AS PROPOSED (1:50)

 


SECOND FLOOR PLAN AS PROPOSED (1:50)

 

FIRST FLOOR PLAN AS PROPOSED (1:50)

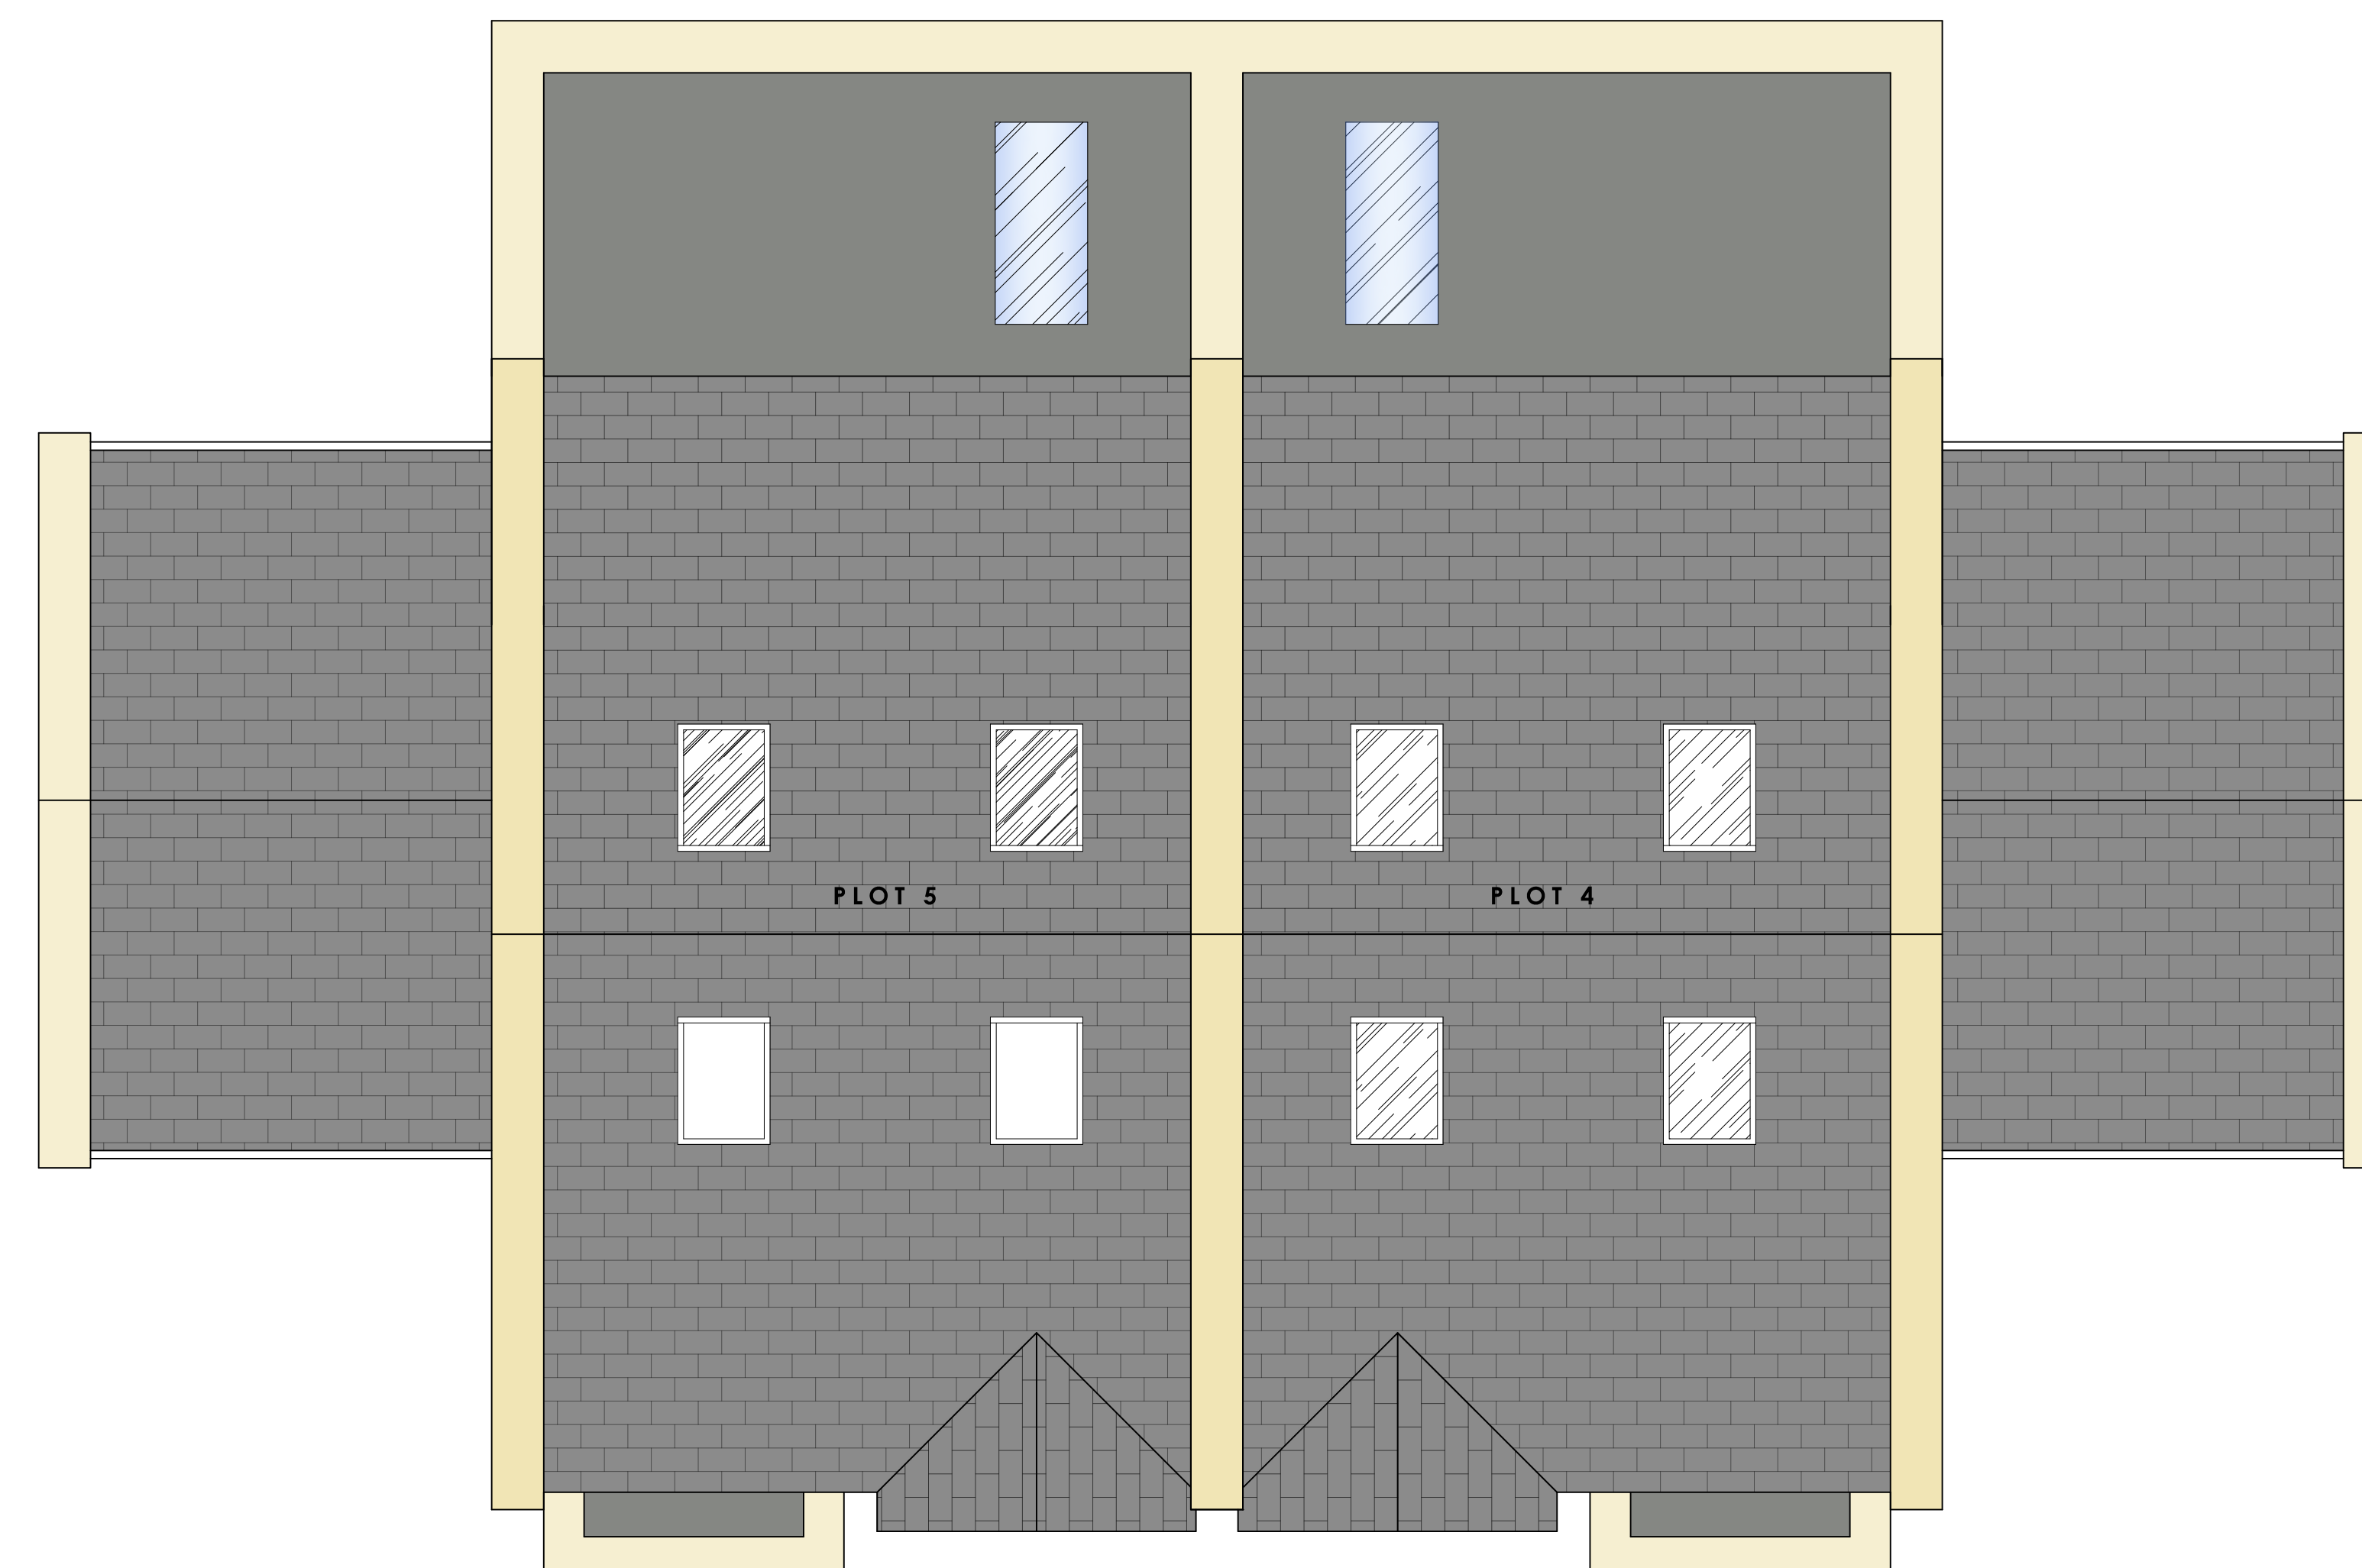

SECOND FLOOR PLAN AS PROPOSED (1:50)

 

	-		-	-
Rev	Description		By	Date
HADAS ARCHITECTURAL ARCHITECTURAL DESIGN 769 Rochdale Road, Slattocs, Middleton, Manchester M24 2RA (CHURCH AVENUE) Land Adjacent to Rochdale Road, Slattocks, Middleton M24 2RA PLOT 4 & 5 PLANS AS PROPOSED				
DRAWN	JW	DATE	10-12-24	DRAWING NO.
SCALE	1:50 @ A0	REV.	-	2501-301