


Oldhan Road

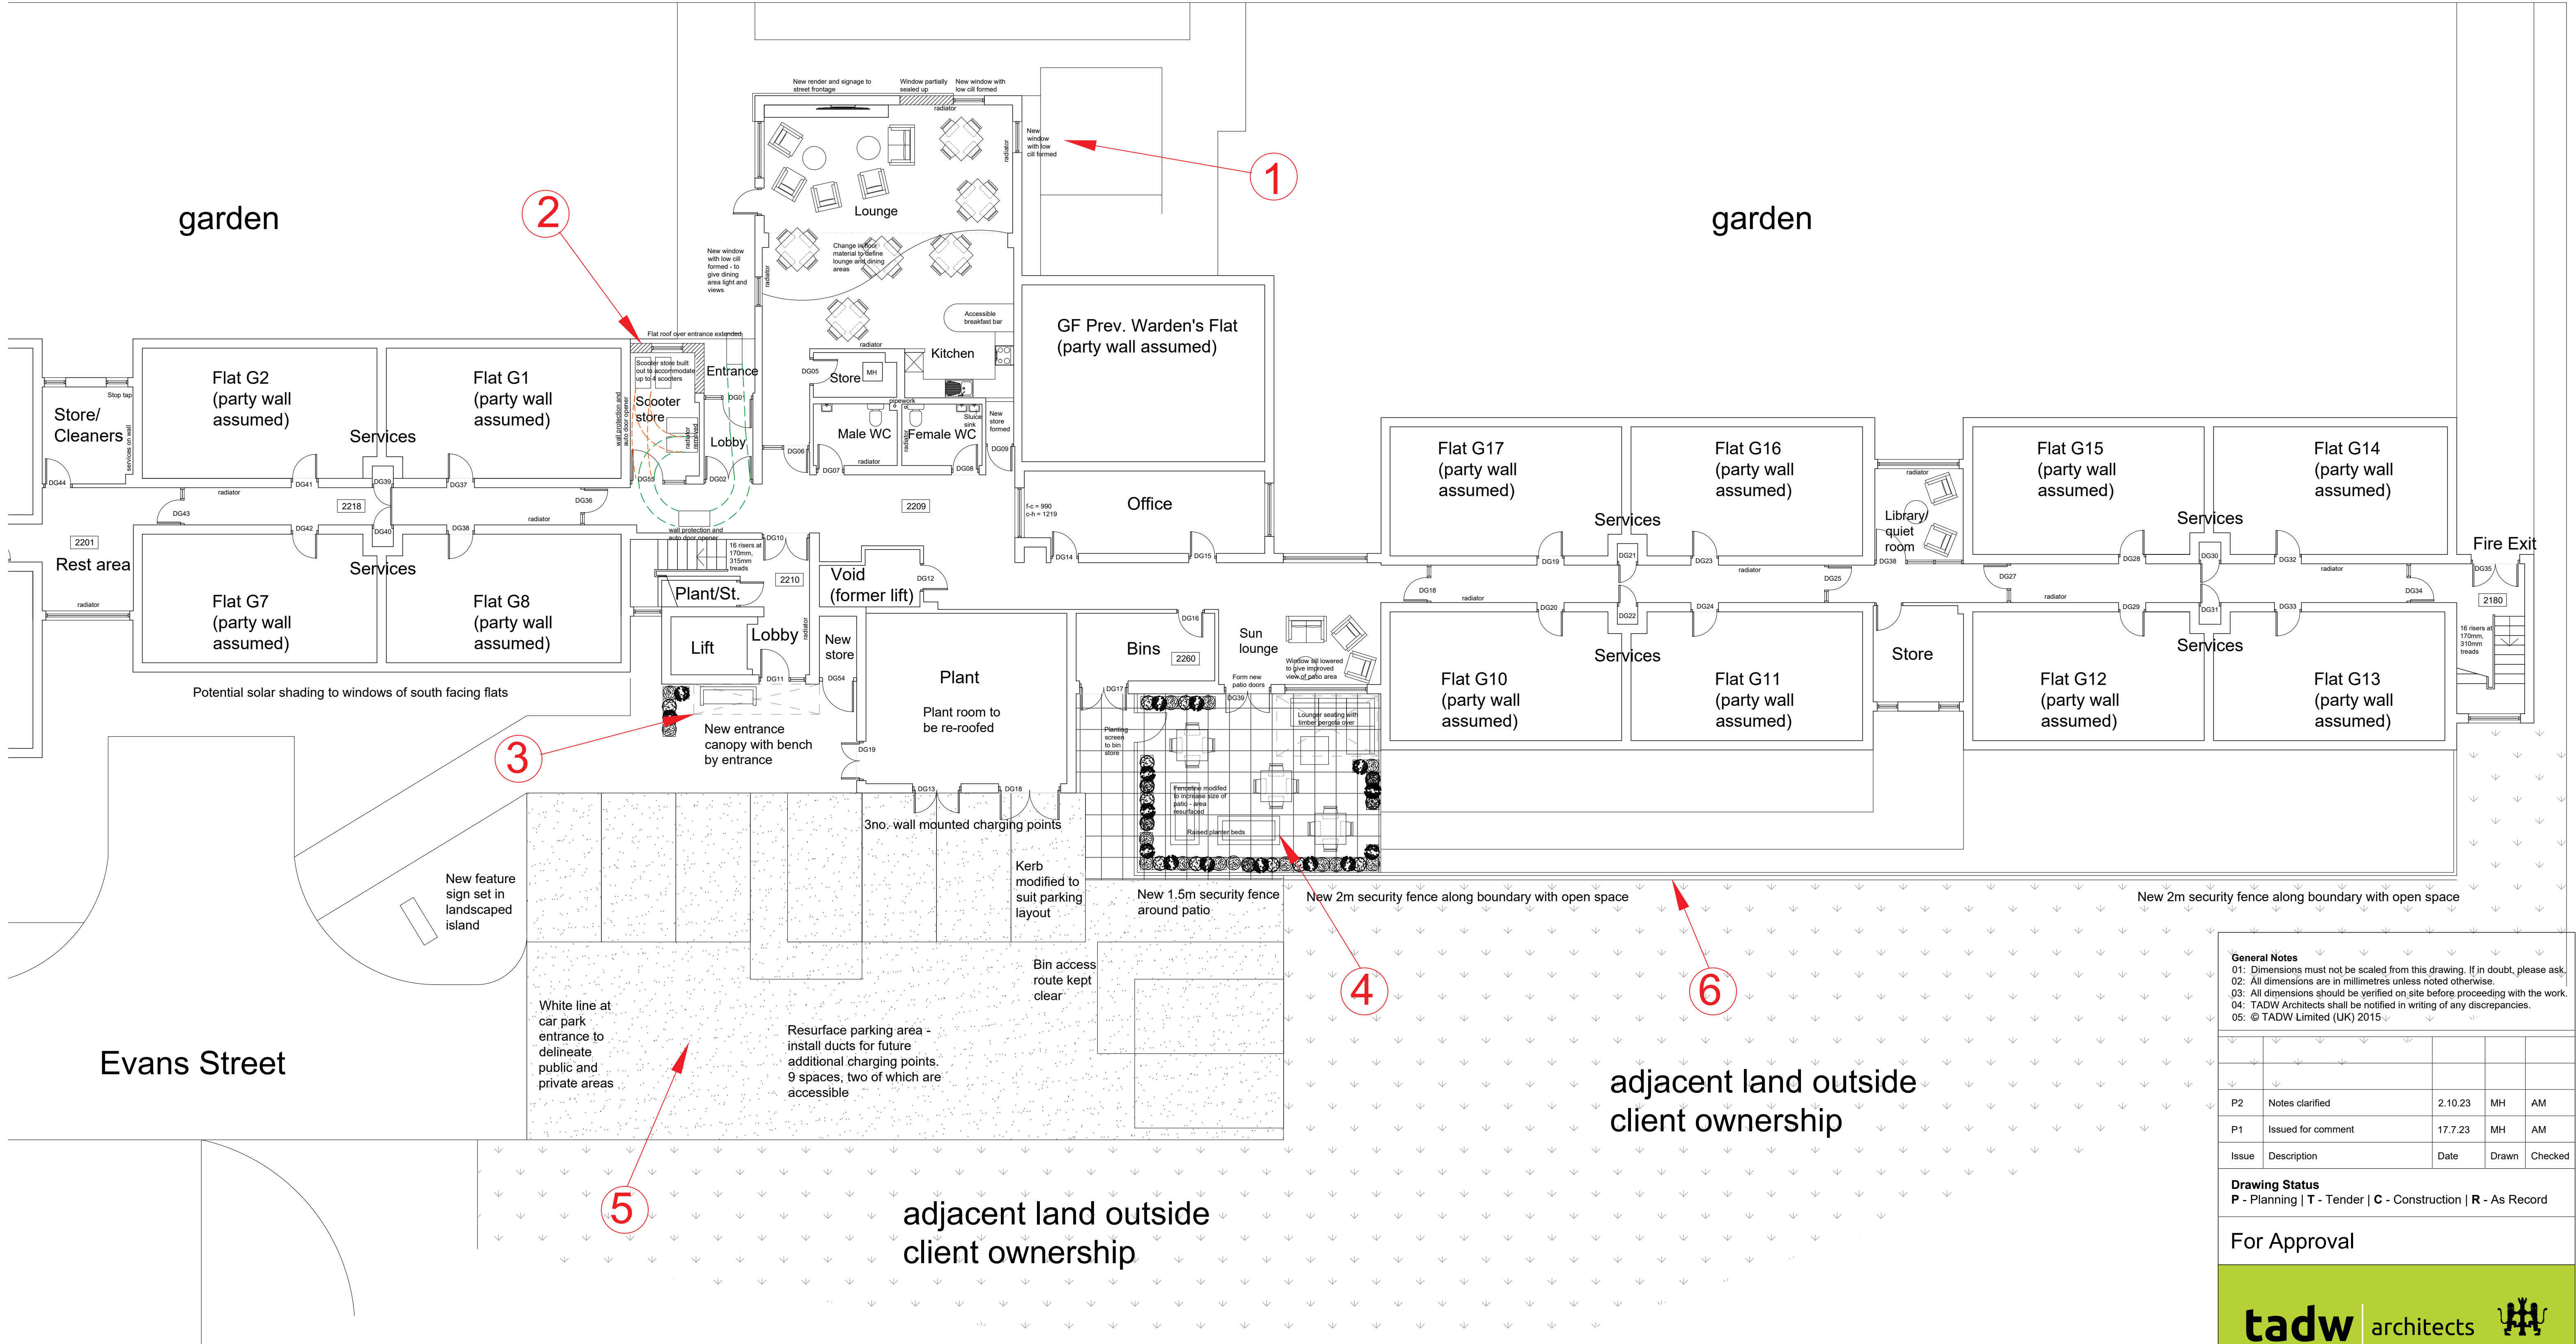

General Notes
01: Dimensions must not be scaled from this drawing. If in doubt, please ask.
02: All dimensions are in millimetres unless noted otherwise.
03: All dimensions should be verified on site before proceeding with the work.
04: TADW Architects shall be notified in writing of any discrepancies.
05: © TADW Limited (UK) 2015.

Issue	Description	Date	Drawn	Checked
P2	Notes clarified	2.10.23	MH	AM
P1	Issued for comment	17.7.23	MH	AM

Drawing Status
P - Planning | T - Tender | C - Construction | R - As Record

For Approval



Six St. Petersgate Stockport Cheshire SK1 1HD
Ph 0161 477 6158 Fx 0161 480 8342 mail@tadw.co.uk www.tadw.co.uk

Client Rochdale Boroughwide Housing

Job Tonge Court Middleton

Title Proposed Site Plan (part)

Scale 1:100 @ A1

Note - Prints from PDF files may not be to scale, check accuracy against scale
1:100

Job Number 221323	Drawing Number 02	Issue P2
----------------------	----------------------	-------------

01 Proposed Site Plan (part)

02 Scale 1:100 @ A1

Extent of planning related works

- Window modifications to lounge, with new render and signage (see drawing 5)
- Main entrance extended out to form scooter store (see drawing 5)
- Modifications to rear entrance, including new door canopy (see drawing 6)
- Patio extended and resurfaced, including formation of new door opening (see drawing 6)
- Parking area lined and resurfaced (see drawing 6)
- Installation of new security fence to part perimeter (see drawing 6)