




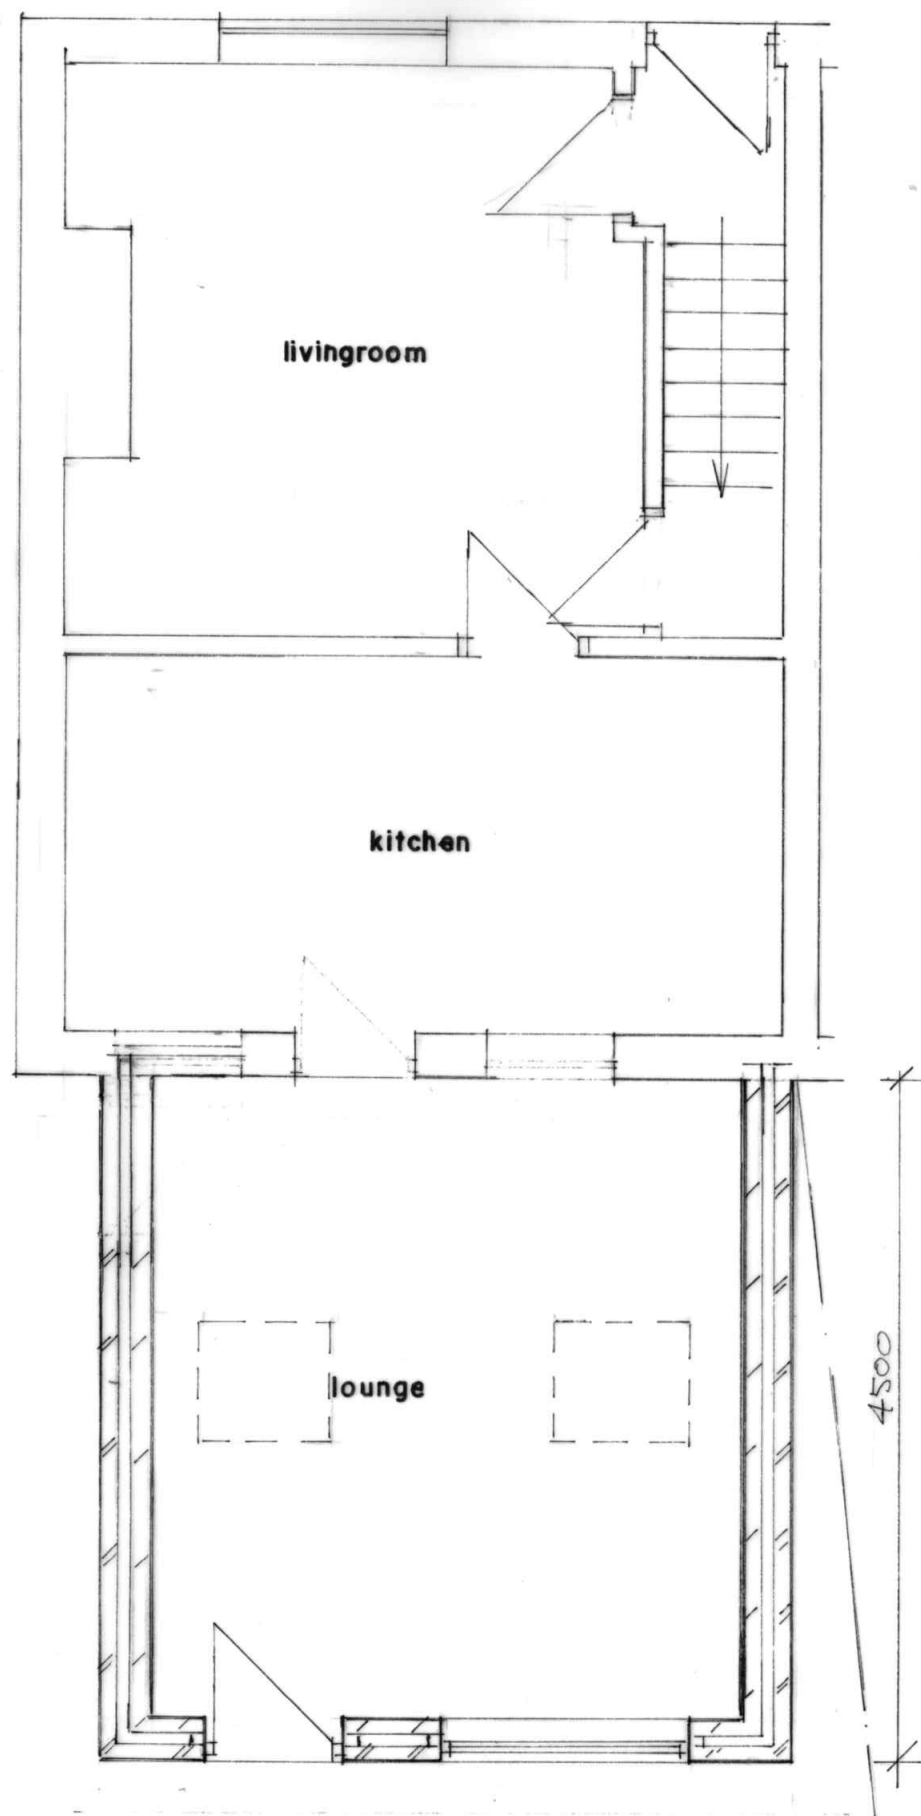


GROUND FLOOR PLAN
(PROPOSED)

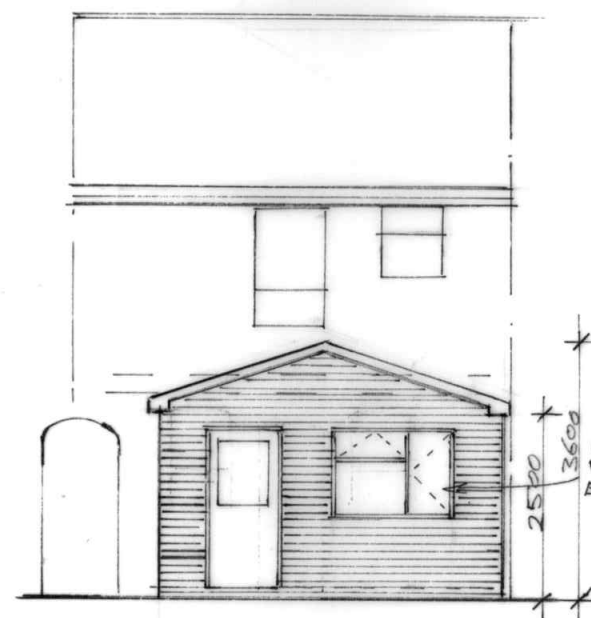


REAR ELEVATION
(PROPOSED)

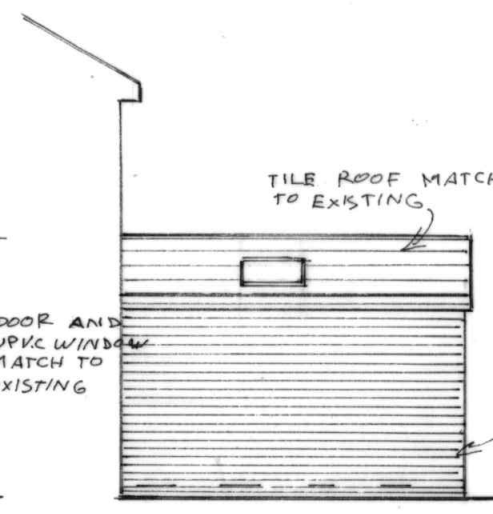

SIDE ELEVATION
(PROPOSED)

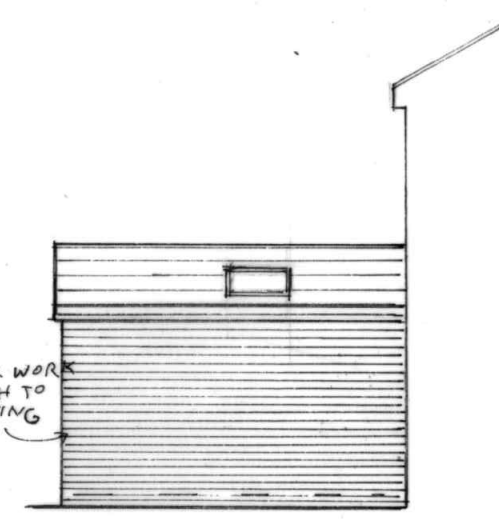

SIDE ELEVATION
(PROPOSED)

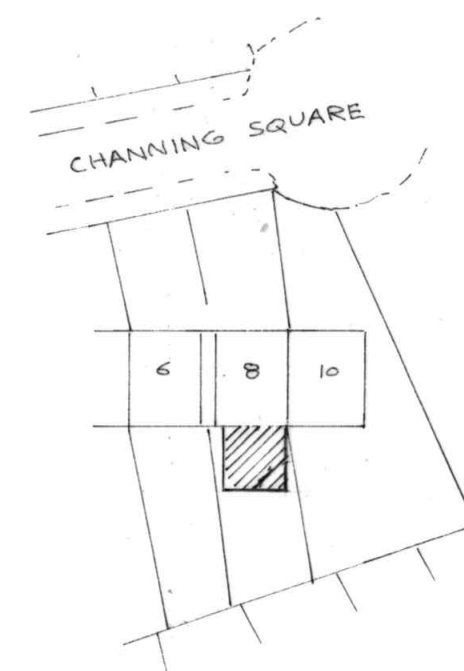

SITE PLAN
(PROPOSED)

BUILDING DESIGN SERVICES M. FAROOQ 418 Bury Road Rochdale OL11 5EU. Tel: 01706 712231 Mob: 07967605763		
PROPOSED SINGLE STOREY REAR EXTENSION AT 8 CHANNING SQUARE ROCHDALE OL16 5PZ		
for: Mr SALIM AHMED		
Plan	Scale 1:50	2297/2
Elevation	Scale 1:100	