


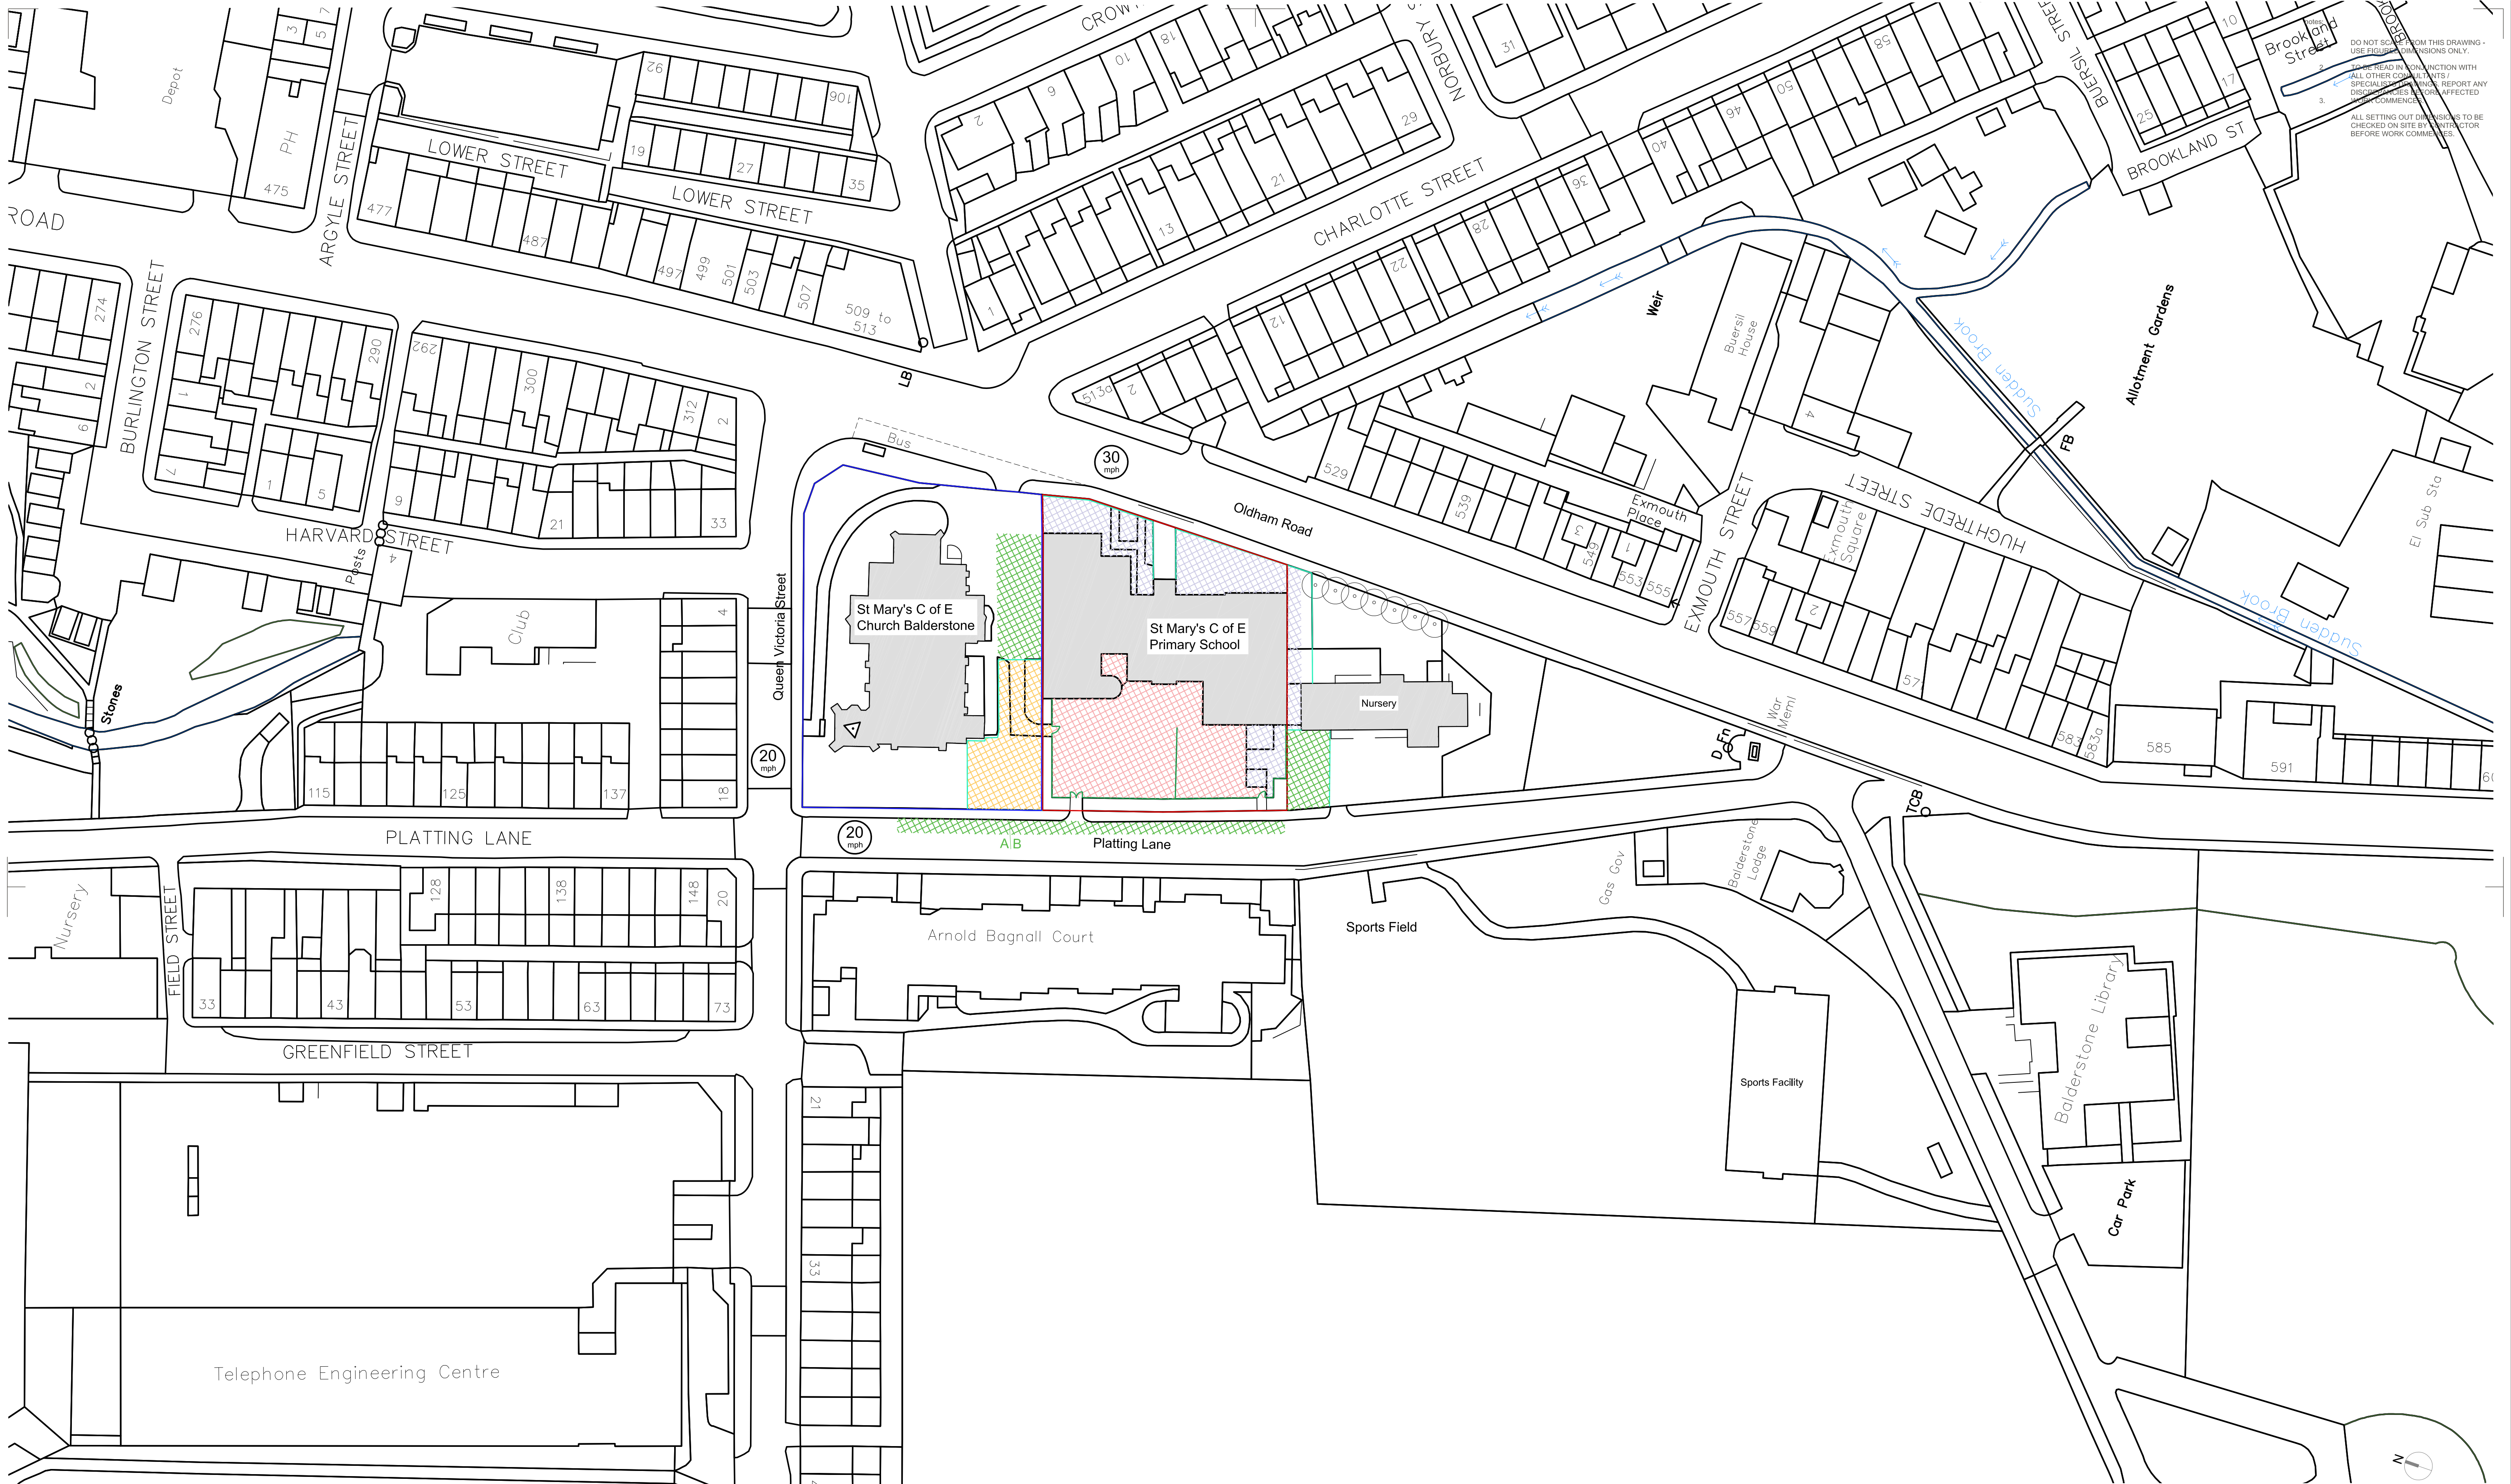

Key:

- Site Compound

 - Unloading can take place within the compound but cannot occur on the adjacent road (Oldham Road)
 - as this includes a bus stop and busy traffic.
 - Site cabins can be located here, including a Sign-in point.
- Playground Works Areas

 - Area in use as playground & assembly area for children.
 - Can maintain use depending on which Roofs are being restored.
 - Alternate play areas and assembly points required when in use for works.
- Uninterrupted Works Areas

 - Main entrance on Oldham Road requires protection from works.
- Loading Areas

 - Vehicles accessing the Site Compound through the parking area will need to coordinate with the School & Church, avoiding Church service periods to allow the congregation parking access and quiet.
 - Platting Lane: roadside unloading when Site Compound is inadequate, Contractor to ensure drivers aware road a dead-end; large vehicles may need to unload on Queen Victoria Street.
 - Zone A: Single Yellow Line, "No stopping Mon-Fri 8am-5pm", dispensation required.
 - Zone B: School Area, "No stopping 8am-5pm" to be discussed with school.
 - Nursery car park section fenced-off for use of skip & Loading/unloading.
- Existing Fencing

 - Existing permanent secure site fencing.
 - Street-side portions about low stone walls and hedging, but are sufficiently high.
- Works Fencing

 - New Heras fencing required during works.
 - Segregates playground and denies access to site compound.
- St Mary's CoE School Site
- St Mary's CoE Church Site

CLIENT	Rochdale Borough Council
PROJECT	SMP - St Mary's CE Primary School
TITLE	Site Plan - Logistics
NUMBER	SMP-SEV-XX-00-DR-A-01101
REVISION	C01
STATUS	Construction
SCALE	1:500 @A1
DATE	19/08/24
DRAWN BY	SM
CHECKED BY	SGI

REVISIONS | C01 FIRST_ISSUE

19/08/24 SM SGI
DATE: DRAWN: CHECK

seven.

SEVENARCHITECTURE.CO.UK
Studios at:
Unit 1.3, Wauk Mill, 51 Bengal Street,
MANCHESTER, M4 6LN
t: 0161 236 5655
Clarendon House, Victoria Avenue,
HARROGATE, HG1 1DY
t: 01423 709 807
LONDON, EC1N 8SS
t: 0203 036 0891