
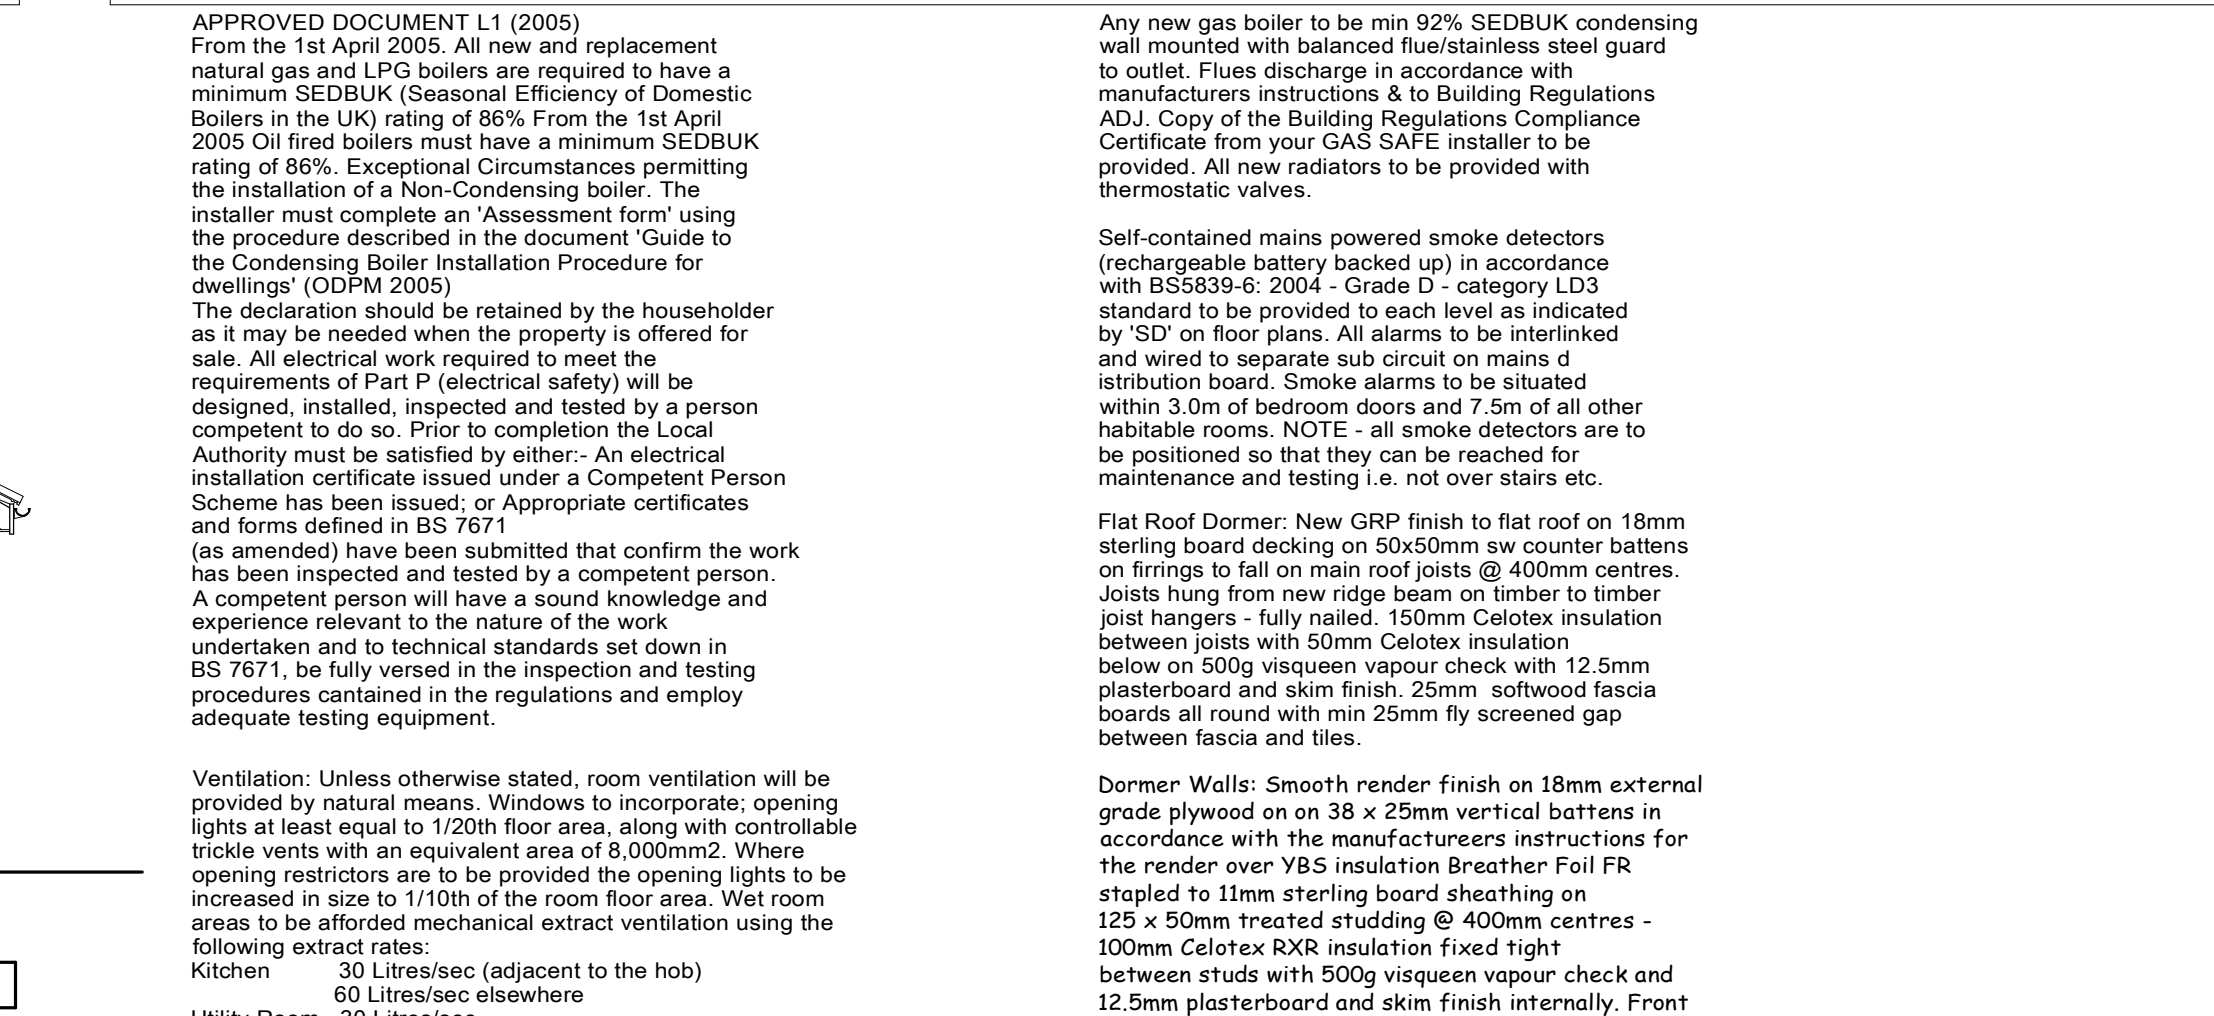
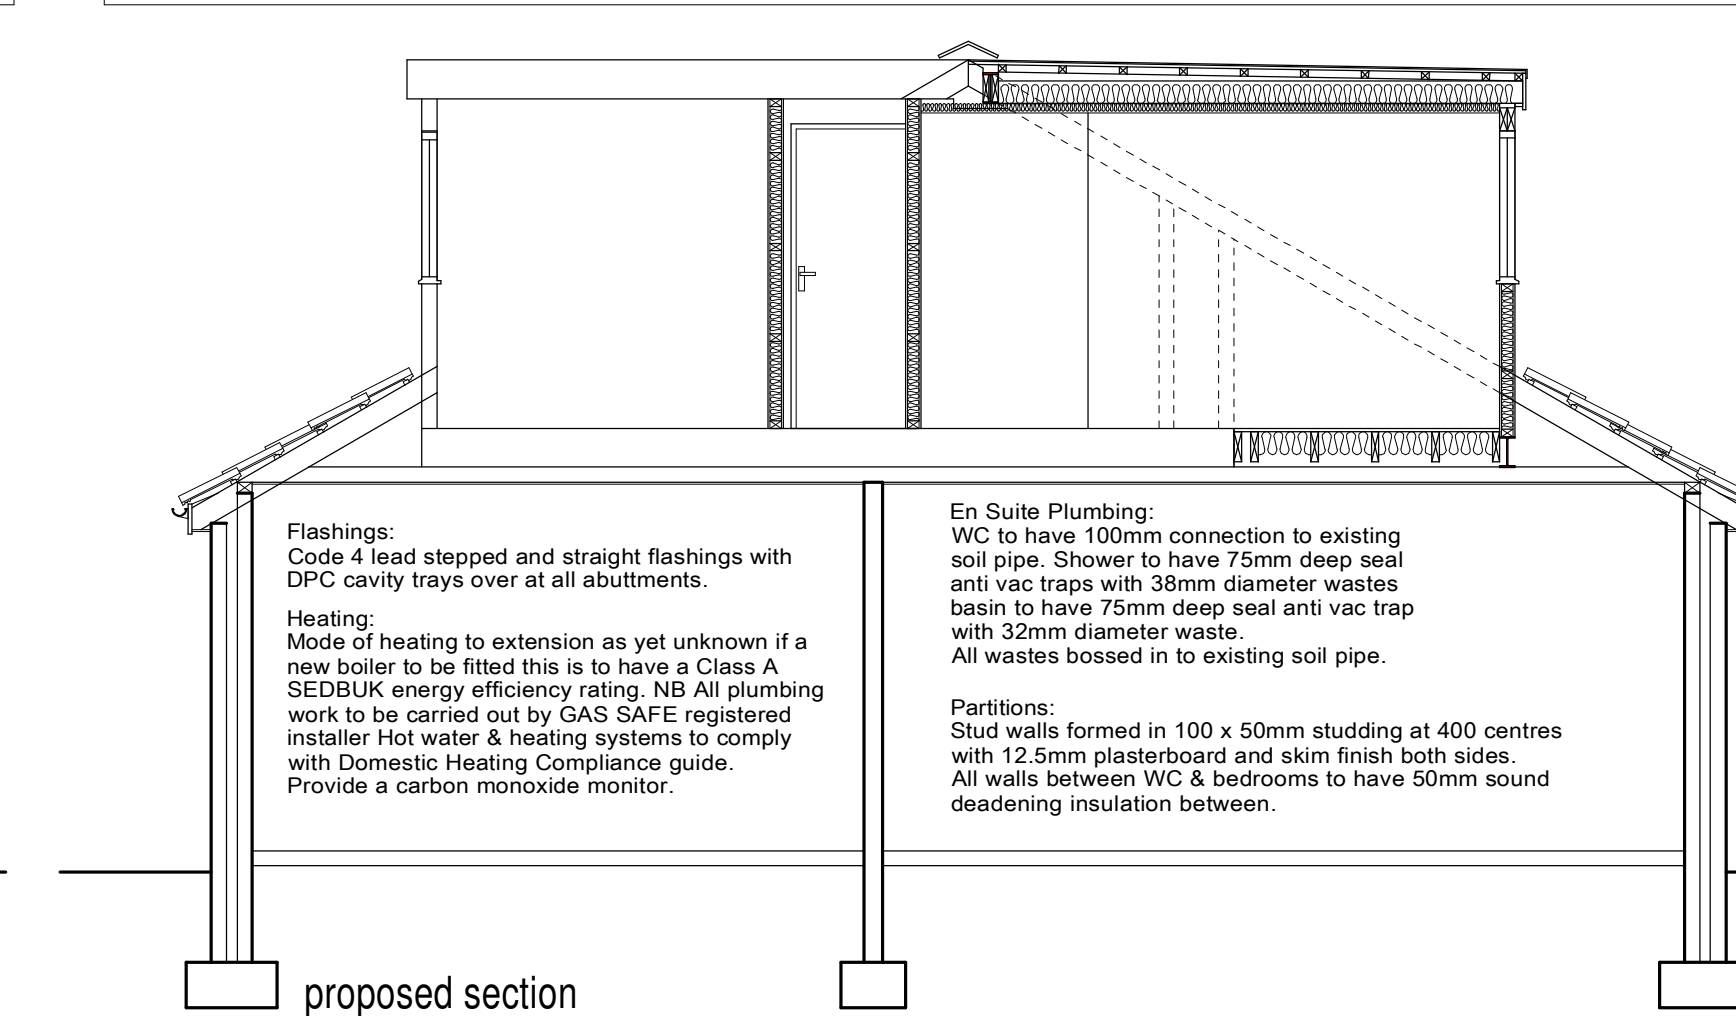


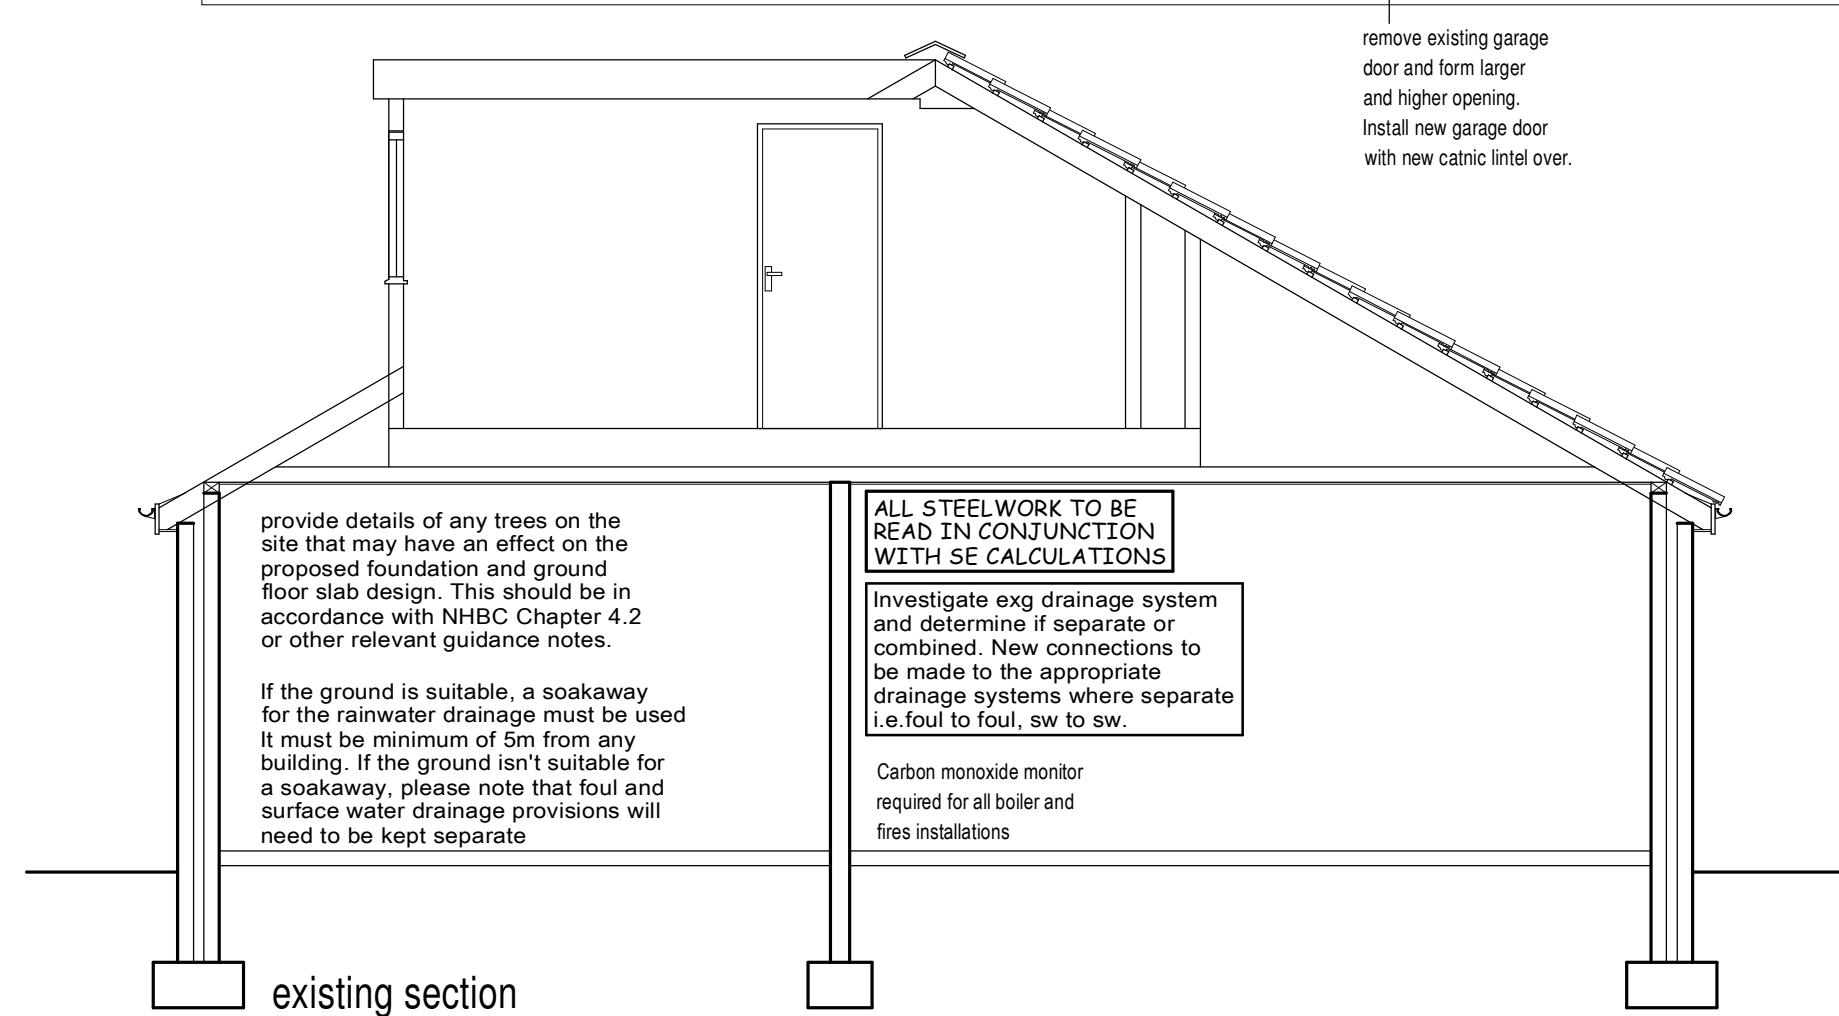

Loft Floor: eg ceiling to remain. New floor 22mm tongue and grooved floor decking to be laid over new sw floor joists. Floor joists supported on beams designed by SE. Joists on floor trimmers fixed using timber to timber joist hangers - fully nailed. Joists to be doubled up under all internal partition walls. 100mm Rockwool quilt laid between joists Provide herringbone strutting at mid span of floor joists, new floor to line through with existing first floor level. Low Walls: Low walls below purlin formed in 100 x 50mm studding at 400 centres - 65mm Celotex tuff-R GA3065 insulation between studs flush with back of studs, fix celotex T-break TB3012 over the inside face of studs. The joints of the insulation are then taped using a self adhesive aluminium foil tape and the perimeter sealed with mastic to provide a vapour control layer. Fix 12.5mm plasterboard and skim finish.		
This drawing has been prepared for the sole purpose of obtaining Planning Permission and Building Regulation Approval ONLY. All structural calculations are to be checked by structural engineer prior to construction. All dimensions & details are to be check in situ prior to construction, any discrepancies reported to ExtensionsNW prior to any work undertaken. Any work undertaken prior to full planning & building regulation approval is at the builders own risk. ExtensionsNW will not be held responsible for any problems arising. This drawing is the copyright of ExtensionsNW and any reproduction in whole or part is strictly forbidden. Dated on 06/08/2025 ExtensionsNW reserves the right to modify and make necessary alterations dependent on site conditions.		
C D A B DATE		
SCALE 1:50	DATE 1-8-2025	
DRAWN JDJ	P.P	B.R
CUSTOMER		
Mr & Mrs Wardle		
PROJECT		
Dormer extension to the front elevation		
LOCATION		
36 Warwick Rd Middleton. M24 1HX.		
LOCAL AUTHORITY		
Extensions 3 Crilden Street, Rawtenstall, Rossendale. BB4 8EZ Malden, Surrey Web: www.extensionsnw.co.uk Email: info@extensionsnw.co.uk		
JOB No.	3595 - 02	REV.